

UNITED STATES NATIONAL CAD STANDARD®

Version 4.0

© National Institute of Building Sciences 1999-2007
1090 Vermont Avenue, NW, Suite 700
Washington, D.C. 20005-4905

SOFTWARE LICENSING AGREEMENT

THIS IS A SOFTWARE LICENSING AGREEMENT WHEREBY THE NATIONAL INSTITUTE OF BUILDING SCIENCES (NIBS), AS LICENSOR, AGREES TO LICENSE YOU, THE LICENSEE, CERTAIN RIGHTS TO USE THE UNITED STATES NATIONAL CAD STANDARD®. THIS IS A LEGAL AGREEMENT. READ THE FOLLOWING LICENSING AGREEMENT CAREFULLY BEFORE USING THIS CD-ROM. IF YOU DO NOT ACCEPT THE TERMS OF THIS LICENSING AGREEMENT, RETURN THE ENTIRE PACKAGE PROMPTLY TO NIBS AT THE ABOVE ADDRESS WITHOUT INSTALLING OR COPYING ANY FILES, AND NIBS WILL REFUND THE FEE YOU PAID.

The National Institute of Building Sciences (NIBS) owns the copyright in and to the Work known as the United States National CAD Standard® (NCS) and reserves all rights to said Work under United States and international law.

LICENSE

Subject to the provisions of this Licensing Agreement and payment of all required license fees, NIBS grants you, the Licensee, a limited, non-exclusive, nontransferable, nonassignable license to use the NCS in the manner and for the purposes set forth in this Agreement.

If you have paid the fee for a **Single License** for 1-2 users, the NCS may be installed on one or two computers within a single office at a single location. The PDF files may not be stored on an office intranet. You may make one printed copy of the NCS.

If you have paid the fee for a **Site License** for 3-10 users, the NCS may be installed on 10 or fewer computers within a single office at a single location or stored on a single office intranet with 10 or fewer workstations. You may make no more than 10 printed copies of the NCS.

If you have paid the fee for an **Enterprise License** for 11 or more users, the NCS may be installed on more than 10 computers at a single site, or on a company-wide intranet, with multiple offices and workstations. You may make unlimited printed copies of the NCS for employees of your company.

With respect to each of the foregoing three types of License, Licensee is authorized to use the NCS as follows:

You may use the NCS solely for internal purposes within your company or organization;

You may reproduce, distribute, and display to others construction documents you have created using information or data reproduced from the NCS;

You may reproduce the information or data from the NCS in other documents in connection with preparing construction documents, so long as such reproduction of information or data is not done or used in a manner competitive with distribution of the NCS.

This license does not authorize you to and you may not 1) allow access to the NCS, or use of the NCS, by persons outside your organization; 2) reverse engineer, disassemble, decompile, or make any attempt to discover the source code of the NCS; 3) copy, distribute, display, sell, rent, lease, transfer, sublicense, loan, disseminate, publish, or create derivative works from the NCS, except as specifically authorized in this License Agreement.

This Licensing Agreement shall remain in effect unless and until terminated by you or by NIBS. NIBS may terminate this Agreement immediately if you breach any term or condition of this Agreement. You may terminate this Agreement at any time by destroying or returning to NIBS all copies of the NCS, whether electronic or printed, in your possession, custody, or control.

LIMITED WARRANTY AND DISCLAIMERS

NIBS warrants the discs on which the NCS is distributed to be free from defect in materials and workmanship and warrants that the product will perform substantially as described in the documentation included with the NCS. If the product does not comply with the foregoing warranty, the extent of NIBS' liability and your exclusive remedy is replacement of your CD-ROM discs. Any replacement disc is subject to the terms and conditions set forth in this Licensing Agreement. If the failure of the product results from accident, abuse, or misapplication, this warranty is void and of no effect.

TO THE MAXIMUM EXTENT PERMITTED BY APPLICABLE LAW, NIBS DISCLAIMS ALL OTHER WARRANTIES EXPRESS OR IMPLIED BY OPERATION OF LAW, INCLUDING ANY IMPLIED WARRANTIES OF MERCHANTABILITY OR FITNESS FOR A PARTICULAR PURPOSE. LICENSEE USES THE PRODUCT AT LICENSEE'S SOLE RISK. NIBS PROVIDES THE PRODUCT "AS IS" WITHOUT WARRANTY OF ANY KIND, EXCEPT AS EXPRESSLY STATED IN THIS AGREEMENT.

NIBS does not warrant that the operation of the NCS program will be error free. You acknowledge that the type of service represented by the NCS program is inherently subject to errors and requires that you periodically incorporate new information and

correct accumulated errors. You agree to use reasonable efforts to detect errors and ambiguities and to notify NIBS in writing if such errors or ambiguities are discovered.

LIMITATION OF LIABILITY

NEITHER NIBS NOR ANY THIRD PARTY WHO HAS PARTICIPATED IN DEVELOPING, PUBLISHING, MARKETING OR DISTRIBUTING THE NCS SHALL HAVE ANY OBLIGATION OR LIABILITY TO OR THROUGH THE USER WITH RESPECT TO USE OF THE NCS, INCLUDING ANY OBLIGATION OR LIABILITY FOR THE ACCURACY OF THE INFORMATION FURNISHED THROUGH THE PROGRAM. IN NO EVENT SHALL NIBS OR ANY THIRD PARTY WHO HAS PARTICIPATED IN DEVELOPING, PUBLISHING, MARKETING OR DISTRIBUTING THE NCS BE LIABLE FOR DIRECT DAMAGES IN EXCESS OF THE FEE PAID FOR THE NCS LICENSE OR FOR ANY SPECIAL, INDIRECT, INCIDENTAL, PUNITIVE OR CONSEQUENTIAL DAMAGES (INCLUDING, WITHOUT LIMITATION, DIRECT OR INDIRECT DAMAGES FOR PERSONAL INJURY, LOST PROFITS, BUSINESS INTERRUPTION, LOSS OF BUSINESS INFORMATION, OR ANY OTHER PECUNIARY LOSS) INCURRED BY LICENSEE IN CONNECTION WITH OR ARISING OUT OF USE OF THE NCS PROGRAM, EVEN IF NIBS OR SUCH OTHER PERSON HAS BEEN ADVISED OF THE POSSIBILITY OF SUCH DAMAGES.

GENERAL

This Agreement shall be governed according to the laws of the District of Columbia.

This constitutes the entire agreement between NIBS and Licensee relating to the use of the NCS and supersedes any prior agreement or representation, oral or written, concerning the subject matter. This Agreement may not be modified except by a writing signed by an authorized representative of NIBS. NIBS is not bound by any provision of a purchase order, receipt, acceptance, confirmation, correspondence, or otherwise, unless NIBS specifically agrees to the provision in writing.

This page intentionally left blank.

United States

National CAD Standard® - Version 4.0

A Consensus Standard Incorporating Industry Publications

The National Institute of Building Sciences (NIBS) is a non-governmental, non-profit organization, authorized by Congress to encourage a more rational building regulatory environment and to accelerate the introduction of existing and new technology into the building process.

Individual copies of this document are available from the National Institute of Building Sciences. For pricing information contact:

National Institute of Building Sciences
Publications Department
1090 Vermont Avenue, NW, Suite 700
Washington, DC 20005-4905
ph: 202-289-7800
fx: 202-289-1092
wb: www.nationalcadstandard.org

This document can be ordered online at the above website, using Visa or Master Card, or by calling NIBS.

Copyright 1999, 2001, 2004, 2005, 2007 by the **National Institute of Building Sciences**. All rights reserved.

Reproduction of this document, in whole or in part, by any means, such as by any mechanical, photographic, or electronic process, or utilization of this document other than in its original form, such as by phonographic or tape recording, storage in a retrieval system or transmission for public or private use, or copying all or portions of this document for resale or redistribution, without written permission from the National Institute of Building Sciences is strictly prohibited.

NIBS Document Number – 5801-4.0

ISBN 978-0-9673513-4-6

Foreword

Thank you for purchasing the United States National CAD Standard® (NCS or Standard). This standard is an important first step in coordinating the efforts of the building design and construction industry. By classifying electronic building design CAD data consistently, communication among design and construction project teams can be streamlined, resulting in cost savings and greater efficiency in the design and construction process. By adopting this Standard, you are making a wise choice for the future of your company or organization. Broad implementation of this Standard will significantly improve building design and construction service delivery to all clients.

Recognizing the evolving nature of computer technology, the National CAD Standard Project Committee (NCS Project Committee) is committed to the continuous growth and development of the Standard to keep pace with technology as it develops. The evolution of the Standard is dependent upon the participation of a broad cross-section of industry professionals. You are invited to contribute to the development of the Standard by joining the NCS Project Committee. For further information, visit the NCS web site at: <http://www.nationalcadstandard.org>.

This Standard is intended as a foundation for information sharing. Undoubtedly, it will not meet the needs of all users in all cases. To the extent possible, we urge you to classify your basic data according to the Standard, augmenting it only in those cases where your data cannot be sufficiently classified, organized or represented according to it. In this way, you can ensure that a baseline of your construction data can be freely exchanged with others who adopt the Standard. Moreover, the task of educating others about your particular customized data-classification or organizational system for CAD can be minimized.

Note on Version 4.0: To denote changes from Version 3.0/3.1, we have placed in the left margin a delta (Δ) where material has been deleted or a change bar (|) where material has been added or revised. In the AIA CAD Layer Guidelines we have placed a bullet (●) in the “New” column, where new Layers have been added, a change bar (|) where Layers have been revised and a delta (Δ) where material has been deleted.

We would greatly appreciate feedback on any problems you encounter. Please use the form in Appendix H to record your comments.

This page intentionally left blank.

Table of Contents

UNITED STATES NATIONAL CAD STANDARD®

Foreword NCS INTRO-i

Introduction..... 1

Administration..... 14

AIA CAD Layer Guidelines

 Introduction CLG-1

 Layer Name Format..... 5

 Drawing View Layer List 11

 Commentary: NCS and ISO 13567 81

 Appendix..... 89

Uniform Drawing System

 Introduction UDS-INTRO

 Drawing Set Organization UDS-01

 Sheet Organization..... 02

 Schedules 03

 Drafting Conventions..... 04

 Terms and Abbreviations 05

Symbols	06
Notations	07
Code Conventions	08
Plotting Guidelines	
Introduction	PG-1
Black/White/Gray Plotting	3
Line Width Plotting	5
Color Plotting.....	7
Appendixes	
Appendix A – Statement of Substantial Conformance	APP A-1
Appendix B – Optional and Recommended NCS Items	B-1
Appendix C – Memorandum of Understanding	C-1
Appendix D – Members of NCS Project Committees	D-1
Appendix E – (Reserved for Future Use).....	E-1
Appendix F – NCS Rules of Governance	F-1
Appendix G – Facility Information Council Board	G-1
Appendix H – Implementation.....	H-1

Introduction

An Overview

The National Institute of Building Sciences (NIBS) Facility Information Council (FIC) (formerly the CADD Council) facilitated the development of the United States National CAD Standard® (NCS), and will continue to support its evolution in the future. The Standard is comprised of three documents previously published by member organizations of the FIC and the report of the NIBS NCS Project Committee. The NIBS report includes this Introduction, Administration, and Appendixes, with amendments to the constituent documents as approved by the committee. The report describes how the constituent documents are related to one another, resolves discrepancies between them, and ensures the full integration of the previously independent parts. The constituent documents include:

- **AIA CAD Layer Guidelines**, The American Institute of Architects;
- **Uniform Drawing System**, Modules 1-8, The Construction Specifications Institute; and
- **Plotting Guidelines**.

The origins of the NCS (see *A Brief History* below) can be traced to a Memorandum of Understanding (see Appendix C) signed by the above publishing organizations as well as the Sheet Metal and Air Conditioning Contractors' National Association (SMACNA) and the United States General Services Administration (GSA). Broad building design and construction industry support is evidenced by the membership of the NIBS FIC Board of Direction (see Appendix G), under whose auspices the NCS Project Committee operates.

The constituent documents have undergone a thorough review and comment process by the NCS Project Committee, the body formed by the FIC to review and comment on the existing publications that comprise the Standard. The Committee followed the NIBS Consensus Process in conducting its work. This process ensures broad, democratic participation by all interested persons and organizations. It provides a framework for the coordination and integration of the previously independent parts. Additionally it establishes a mechanism for revising the constituent documents to meet the needs of the broadest possible spectrum of users.

This Overview is intended to provide you with a brief history of the development of the NCS and to inform you of the process for its future evolution and development. The remainder of the Introduction is organized according to the following topics:

- Adoption and Implementation:
How Vision Becomes Reality
- Implementation:
The Role of Design Professionals
The Role of Building Owners
The Role of Building Design Software Developers
- Benefits:
Why Should You Adopt the United States National CAD Standard?
Benefits for Building Design Professionals
Benefits for the General Contractor and related Sub-contractors
Benefits for the Client/Building Owner
Benefits for the Entire Building Design and Construction Industry
- The United States National CAD Standard:
One Element of a Larger Framework
A Brief History
- The Facility Information Council:
History, Mission, Governance
- The United States National CAD Standard NCS Project Committee:
How You Can Participate

Adoption and Implementation:

How Vision Becomes Reality

Adoption of the NCS by the building design and construction industry is voluntary. The success of the Standard in achieving its intended purpose of streamlining and simplifying the exchange of building design and construction data will be measured by the number of participants in the building design and construction industry who choose to adopt it. The decision to adopt the Standard will be made by thousands of individuals and organizations on the basis of whether or not the Standard adequately addresses this critical industry need.

Implementation:

The Role of Design Professionals

As a building design and construction industry professional and as representative of a company, organization, or association, you are an integral part of this process. We urge you to adopt the Standard throughout your business enterprise and to participate in its ongoing development to ensure a Standard that reflects the broadest possible spectrum of viewpoints from throughout the industry.

How does the NCS enhance the business prospects of building industry professionals? There are three principal advantages. First, a common language of data classification and organization for CAD will improve communication and data transfer among building design and construction teams, helping to streamline the building design and construction process. Secondly, a national CAD standard will provide one component of a coherent and consistent electronic database, or “information model,” which can be made available throughout the life-cycle of the building, for purposes other than the original construction. A single, nation-wide data classification and organization system for CAD will simplify the transfer of building data from the original building design CAD applications to facility management (FM) applications. A streamlined building design and construction process and a corresponding information model, with a life span equal to the building it represents, results in a higher quality of service to both building owners and facility managers, who are the clients of the design and construction teams. Finally, a “common language” of data classification and organization for CAD will reduce the need for training of

staff and development and maintenance of office standards, enabling building design and construction organizations to devote valuable personnel resources to revenue-generating tasks.

Beyond the immediately tangible benefits, a common language for the classification and organization of electronic data for CAD will create new opportunities for building design professionals to develop additional sources of revenue by offering a broader range of value-added services to building owners and facility managers. It suggests the redefinition of the roles and the traditional relationships from independent, single project contracts to long-term, service-oriented relationships. A national CAD standard for classifying electronic building data facilitates the development of these new business models.

The Role of Building Owners

Large-scale building owners, a group that includes corporations, government agencies, and educational or health care institutions, have a key role and interest in the full-scale implementation of the NCS. As high-volume consumers of building design and construction services, most large-scale building owners have developed company CAD standards that are required of all A/E firms providing them with building design services. By adopting the NCS, the burden of maintaining a proprietary standard is eliminated, and the maintenance of building information models is greatly streamlined and enhanced. Moreover, because large building owners represent a significant share of the building design and construction market, their adoption of the NCS is likely to have a singular impact on the entire building design and construction industry.

The Role of Building Design Software Developers

Incorporation of the NCS into the software products that practitioners use on a daily basis is a vital element in the promulgation of the Standard. For example, software tools such as macros can be developed to automatically create CAD data file names or CAD data file layer names in the NCS format. Templates could be included in applications to automatically create drawing file sheets in the NCS graphic format. Incorporation of such tools will become a vital feature of future CAD, Facilities Management, and other building design, construction and maintenance applications. Software developers who develop such tools will enjoy a significant competitive advantage in the marketplace.

The NCS Business Management Group intends to license software companies to implement the NCS in their products.

Benefits:

Why Should You Adopt the United States National CAD Standard?

For anyone faced with organizing (or simply understanding the organization of) electronic building design data for CAD produced in a multitude of formats, the value of organizing the data in a consistent format is immediately apparent. In the absence of a single national CAD standard, many companies and organizations have developed internal “office standards” as a way of consistently organizing their own electronic CAD data. The value of such office standards is limited to their realm of influence. For design firms, that realm may not extend beyond the firm itself, except in cases where design sub-consultants can be compelled to adopt it. Large building and property owners may require adoption of a “company standard” as a condition for providing design services to them, and thus influence a realm well beyond their immediate organizations. However, the effort required to develop office standards is a now an unnecessary cost of doing business, and the duplication of effort required to develop multiple office standards is a gross and blatant inefficiency.

Computerization of the building design process was intended to result in increased efficiency and lower costs. The lack of a single, comprehensive, consistent data classification and organizational system for the exchange of electronic building design CAD data seriously hampers that goal. The NCS will benefit all participants in the building design and construction process. Particular benefits for particular players are outlined below.

Benefits for building design professionals

- Consistent classification, organization and representation of CAD data for all projects, regardless of the project type or client.
- Seamless transfer of information between architects, engineers, and other design team members.
- Reduced preparation time for translation of electronic data files between different proprietary software file formats; predictable file translation results.
- Reduced data file formatting and set-up time as a result of adoption of the Standard by software application vendors.
- Greatly reduced staff training time to teach multiple “office standards.”

- Streamlined process for checking drawings for references, omissions, etc.
- Automated updating of data files as the Standard evolves.
- New opportunities for expanded services and revenue beyond building design.
- New marketing opportunity; design firms complying with the Standard can feature compliance as a benefit to prospective clients.

Benefits for the general contractor and related sub-contractors

- Consistent organization of CAD data for all projects, from all sources.
- Consistent drawing sheet order and sheet organization; information appears in the same place in all drawing sets, regardless of the source.
- Reduction of discrepancies, reducing the potential for errors, change orders, and construction delays.
- Consistent detail reference system.

Benefits for the client/building owner

- Consistent organization of data for all projects, from all sources.
- Greater clarity of communication of design intent to the client.
- Streamlined electronic data management of facility management data.
- Enhanced potential for automated document storage and retrieval.
- Streamlined construction document checking process.

Benefits for the entire building design and construction industry

- Reduced costs for training resulting from the common language of data classification and organization for CAD.
- Improved preparation and training of prospective employees at undergraduate and graduate institutions of higher learning.
- Enhanced potential for automated training and distance learning.

- Elimination or reduction of a major barrier to the free exchange of building construction data, creating an opportunity to improve quality, improve efficiency and reduce costs in the building design, construction and maintenance process.

The United States National CAD Standard:

One Element of a Larger Framework

Why should there be a national standard for the organization of CAD data? While the primary purpose is to establish a common basis for the classification and organization of electronic CAD data throughout the building design industry, the broader objective is to improve communication throughout the entire construction industry, including contractors, building product manufacturers, CAD software developers, and facility managers.

The NCS is only one of a number of ongoing efforts aimed at integrating electronic information. Other efforts include the International Alliance for Interoperability (IAI), Overall Construction Classification System (OCCS) hosted by CSI, STEP activities of the National Institute of Standards and Technology (NIST), Manufacturing Information Management Open Systems Alliance (MIMOSA), the Construction Operations Building Information Exchange (COBIE), the National Building Information Model Standard (NBIMS), the buildingSMART® Alliance, and the International Standards Organization (ISO), to name just a few.

The scope of the NCS is limited to the classification and organization of electronic data within CAD data files. It addresses issues such as layer names, discipline designators, line weights, pen assignments, and the graphic organization of construction drawing sheets. While facilitating the exchange of data between current CAD software, it does not yet address the more complex issues of electronic data file format compatibility between software applications using object-oriented programming, which is the focus of IAI Industry Foundation Classes (IFC).

The OCCS will be a hierarchical classification system addressing information “disconnects” in the building lifecycle process and outlines a vision, or specification, for an integrated electronic model. The IAI aecXML effort is coordinating the development of standards to facilitate the exchange of web-based data. NIBS has developed an XML standard to allow equipment manufacturers to deliver electronic operations and maintenance manuals that plug right in to computerized maintenance management systems (CMMS). This XML XSD schema was contributed to and is now incorporated into the IAI IFC.

While these efforts began separately and are independent, they are not mutually exclusive. In an ideal world, no barrier of any kind, either at the application code level, the data classification and organization level, or at the process level would obstruct the free flow of building design and construction information. All of the current efforts are intended to accomplish that same goal.

One might ask why the current efforts are independent of each other. Two principal reasons are that the work is very complex and it makes sense to begin with what you know. Different elements of the problem can be addressed most effectively by different groups with each group focusing its unique expertise on the appropriate aspect of the challenge. As an example, the development of data classification and organizational standards can be done by an informed group of CAD users, independently of software programming considerations, and can be implemented across a broad array of software applications. Meanwhile, the challenge of interoperability, that is, the ability to transfer electronic data files seamlessly from one software application to another, can be addressed by software application programmers, in close consultation with CAD users. Concurrently, a vision of an integrated information model can be developed in collaboration with software vendors, CAD users, building owners and facility managers, general practitioners and other building team members.

Many of the independent efforts have reached a level of maturity that makes it increasingly important to collaborate on related activities. The NIBS buildingSMART® Alliance www.iai-na.org/bsmart has emerged as a focal point for improving communication within the industry, as well as a forum for structuring various collaboration activities. The North American Chapter of the International Alliance for Interoperability (IAI-NA), a NIBS Council since 2002, moved in 2006 to increase recognition of the buildingSMART® concept, standing for both the technology of seamless facility information exchange, and a broader consumer focus.

A Brief History

In 1990, the American Institute of Architects (AIA) published the 1st Edition of ***CAD Layer Guidelines***. This was the first effort in the building design industry to develop a data classification system for organizing electronic building data specifically addressing the names of CAD data files and the names of layers within CAD data files.

In 1990, the Construction Specifications Institute (CSI) published a technical document entitled ***Standard Reference Symbols*** and in 1994 began formal development of the ***Uniform Drawing System*** (UDS), an organizational standard and system for drawings. CSI's *MasterFormat*™, the industry standard classification system for building product data and building construction

specifications, provides uniformity for written building design information. UDS provides uniformity for graphical building design information in drawings. CSI established a comprehensive long-range plan for the UDS to address all facets of construction drawing organization, including the naming of layers in CAD data files. Since a layer guideline already existed, CSI decided, in the best interest of the industry, to work cooperatively with the AIA to revise CAD Layer Guidelines in lieu of creating a new document. The 2nd Edition of ***CAD Layer Guidelines*** was published by the AIA in 1997 and with amendments was a part of the NCS Version 1.0.

In 1997, CSI published the first three modules of the UDS. These modules, with amendments, were part of Version 1.0 of the NCS. In June 1999, Modules 4 – 6 of the UDS, Drafting Conventions, Terms and Abbreviations, and Symbols, were published. The following year Modules 7 and 8 of the UDS, Notations and Code Conventions, were published. All the UDS modules were subsequently submitted to the NIBS Consensus Process and incorporated in Version 2.0 of the NCS.

In January 2005, NIBS released NCS 3.1. It included republication of all UDS modules to incorporate *MasterFormat*™ 2004 and amendments from the NCS Project Committee.

The United States Department of Defense (DOD) has also played a significant role in the development of CAD standards. In 1993, DOD formed what is now known as the CADD/GIS Technology Center, headquartered in Vicksburg, MS, the former site of the Army Corps of Engineers CADD Center. The CADD Center was created in an effort to develop a single “office CAD standard” for the Army, Navy, and Air Force, which, until that time (and reflecting the state of the industry as a whole), employed many organizational systems throughout their building design and construction operations. As a large consumer of building design and construction services, DOD’s efforts had the effect of bringing some semblance of order to data classification for a significant segment of the industry. In 1994, Secretary of Defense Perry strongly promoted the adoption of private sector standards by DOD and further promoted the involvement of DOD in the development of such standards. As a result, the CAD standards developed by the CADD Center were based strongly on the ***CAD Layer Guidelines*** and the ***Uniform Drawing System***. The CADD/GIS Technology Center continues to be actively involved in the development of the NCS.

In 1997, key building design and construction industry organizations with an interest in the development of a national CAD standard signed a **Memorandum of Understanding** that formed the basis of a cooperative, collaborative relationship for the development of the United States

National CAD Standard. Signatories included NIBS, AIA, CSI, the DOD CADD/GIS Technology Center, the Sheet Metal and Air Conditioning Contractors' National Association (SMACNA), the United States Coast Guard, and the United States General Services Administration (GSA).

The publishing signatories, AIA, CSI, the CADD/GIS Technology Center and the Coast Guard, agreed to contribute their documents to a consensus process facilitated and financed by NIBS and the FIC with the anticipated outcome of a national CAD standard. Each organization retains full ownership, including copyright, of its respective documents.

Most importantly, the publishing signatories agreed to maintain, revise and support the continued publication of their documents in cooperation with the NIBS NCS Project Committee. The Memorandum of Understanding is an agreement for cooperation and collaboration that is unprecedented in the building design and construction industry and has no equal in the computer industry.

The Facility Information Council:

History, Mission, Governance

The United States Congress authorized NIBS to assemble, store and disseminate technical data and other information directly related to its technological and regulatory responsibilities. The NIBS FIC fulfills a part of that responsibility by providing an industry-wide forum for the standardization and integration of facility information throughout the entire life-cycle of buildings, from design, construction, and maintenance, through re-use or retirement.

The need for an integrated system for storing electronic building design and construction data has been recognized since the 1960s, when the commercial use of computers in the construction industry first began. During this period, several individuals and organizations published research papers and developed organizational plans for integrated computer systems for the building industry. The limitations of early computer systems, the rapidly evolving nature of computer technology and the rapid obsolescence of contemporaneous computer systems rendered these data-organization efforts impractical.

With its introduction in 1982, the personal computer emerged as the platform of choice for business computing. The building design industry shifted rapidly from manual production to a

computer-based process. Today, nearly all design and documentation in the building construction industry is accomplished using CADD. Computer-aided design and drafting software applications have evolved to a point of maturity that now makes a single, coherent system for classification of building design and construction data possible. It is now incumbent on the industry to harness this computer technology to maintain national competence and assert United States resourcefulness to successfully compete in the global marketplace.

The Computer Aided Design and Drafting (CADD) Council was established by NIBS in 1994. The inaugural meeting was held on June 23rd of that year in conjunction with the A/E/C SYSTEMS show in Washington, D.C. In 1999, the name of the Council was changed to the Facility Information Council (FIC) to more fully reflect its charter as well as to better align its mission with the strategic goals of NIBS.

The purpose of the FIC is to improve the performance of the life-cycle of facilities including design, engineering, construction, operations, maintenance and retirement by fostering:

- A common integrated life-cycle “information model” for the A/E/C industry.
- Standards that allow for the free flow of graphic and non-graphic information throughout the information model.
- Communication and interaction between the United States and the International Standards Organization (ISO) on CADD related efforts.

In September 2005, the FIC established a second project committee to develop a complex standard addressing building information models, or BIMs. The new FIC project committee began developing a National Building Information Modeling Standard (NBIMS). The NBIMS is a set of interoperable standards for exchange of facility and infrastructure data through the life-cycle of a project. The first draft document of the BIM Standard delivered by the NBIMS Project Committee in March of 2007 entitled *National BIM Standard, Version 1, Part 1 - Overview, Principles and Methodologies*, establishes the NCS as the minimum base requirement to meet the new 3-D, object-based environment represented by NBIMS and buildingSMART®.

Membership on the FIC is open to all individuals and organizations with an interest in and commitment to the FIC’s purposes. The FIC meets annually. The FIC’s Board of Direction is comprised of representatives from industry organizations and associations, private software developers and vendors, governmental agencies, and the public. A complete roster of the membership of the FIC Board of Direction can be found in Appendix G.

The National CAD Standard Project Committee:

How You Can Participate

The key to success and longevity of a standard is long-term care and feeding. The NIBS FIC will continue to facilitate the evolution of the NCS. Likewise, the major contributing organizations are committed to supporting the development of their constituent documents.

With publication of Version 1.0 of the NCS in July of 1999, the NCS Project Committee accomplished its original mission. Immediately thereafter, the FIC re-opened membership on the NCS Project Committee to all persons with interest in developing Version 2.0 of the NCS. Beginning with the start of work on Version 3.0 the NCS Project Committee became a standing committee open to new applicants at any time.

The first three committees operated under the NIBS Consensus Process. In 2004, the NIBS NCS Project Committee adopted new governance rules described in Appendix F. Members who attend project committee meetings do so at their own expense or at the expense of their sponsoring organizations. The majority of meetings are held at the NIBS offices in Washington, D.C. To the maximum extent possible, the work of the NCS Project Committee and its task teams is conducted via the internet and conference calls.

The only requirement for participation is that applicants submit a membership application form and be in possession of the latest version of the NCS.

If you wish to participate, please visit the United States National CAD Standard web site at <http://www.nationalcadstandard.org> and complete the on-line application for the project committee and specific task teams.

In conclusion and on behalf of the FIC we would like to thank all who have participated in the development of Versions 4.0, 3.1, 3.0, 2.0, and 1.0 of the NCS. Their names are listed in Appendix D. As the tag line in the title indicates, the NCS is a “Consensus Standard Incorporating Industry Publications.” This would not have been possible without industry-wide participation. Many individuals and organizations have contributed countless hours toward development of the constituent publications and the establishment of a United States National CAD Standard. The benefit of these efforts will be appreciated by many users.

David A. Jordani, FAIA
Chair, NCS Project Committee
Vice Chair – Board of Direction, Facility Information Council;
National Institute of Building Sciences
President, Jordani Consulting Group

Dominique Fernandez
NCS Project Committee, Facility Information Council
Director, Technical Programs
National Institute of Building Sciences

Richard L. Hayes, PhD, AIA
Managing Director, AIA Knowledge Resources
American Institute of Architects

Aaron Titus
Member, Board of Direction, Facility Information Council;
National Institute of Building Sciences
Technical Program Manager
Construction Specifications Institute

Washington, DC
November 2007

Administration

Admin-1: Title

1.1 This document is known as the United States National CAD Standard®, and is referred to herein as “The United States National CAD Standard for Architecture, Engineering, and Construction (A/E/C),” “United States National CAD Standard,” “NCS,” or “the Standard.”

Admin-2: Current Version

2.1 Version 4.0 of the NCS published in November 2007.

Admin-3: Intent

3.1 The intent of the NCS is to assist in classifying electronic design data consistently, to streamline and simplify the exchange of data within the design and construction industry, and to illustrate the appropriate presentation of two-dimensional graphic standards.

3.2 During design, use of the NCS is intended to speed the transfer of information between owner, designer, consultants, and contractors/subcontractors.

3.3 During construction, use of the NCS is intended to reduce time in finding and referencing information between owner, designer, consultants, product suppliers, and manufacturers.

3.4 After occupancy, use of the NCS is intended to facilitate continued use of archived construction documents.

Admin-4: Scope

4.1 Data Organization: The NCS assists in classifying and organizing electronic data within CAD data files. It addresses issues such as layer names, discipline designators, line weights, pen assignments, and the graphic organization of construction drawing sheets.

4.2 Data Exchange: Implementation of the NCS by users and software vendors is intended to facilitate the exchange of data between current and future CAD software and to help guarantee the future utility of today's CAD data files.

Admin-5: Implementation by CAD Users

5.1 Voluntary Implementation: Implementation of the NCS in whole or in part is voluntary. Each organization shall determine its degree of conformance with the NCS. (The agreement between owner and design professional or between design professional and consultant may specify degree of conformance required.)

5.2 Disclosure Statement: Projects claiming substantial or partial conformance with the NCS shall include an NCS Statement of Substantial Conformance. (See Appendix A)

Admin-6: Publishers of Software and Electronic Building Data

6.1 Registration: Any software vendor, manufacturer, material supplier, or other organization, commercial or non-profit, may apply to the National Institute of Building Sciences (NIBS) to be registered as a "Publisher of Electronic Data." Upon acceptance of registration application, agreement with the terms and conditions, and payment of the yearly registration fee, the publisher may state that his or her product is in full or partial conformance with the NCS.

6.2 Disclosure Statement: Publishers claiming substantial or partial conformance with the NCS shall include an NCS Statement of Substantial Conformance with their product and also make the Statement readily available at no charge directly from the publisher.

Admin-7: Assumptions

7.1 Type of Construction: The NCS is for use in organizing CAD documents for all types of construction, even though the examples in the NCS are shown primarily for building construction.

7.2 Type of Documents: The NCS assumes that the final construction document product will consist of one or more sheets of graphic images (plans, elevations, sections, details, perspectives, isometrics) and applicable text as projected on a static two-dimensional surface. Such images may be viewed on a computer monitor or printed on a sheet of paper. (Note: Standards for three-dimensional computer models – produced by object-oriented programs – are not currently part of the NCS.)

7.3 Options: It is anticipated that users will implement a sub-set of the NCS, depending on the size and type of project. Portions of the NCS are labeled “optional” or “recommended” and substantial conformance with the NCS would not necessarily require use of all or any of these items.

7.4 Minor Variations: It is not expected that project documents will fully conform to the NCS in every respect and detail. Most projects will include several minor variations from the NCS. Provided these minor variations are listed as part of the Statement of Substantial Conformance, the project will then be considered in Substantial Conformance.

Δ Admin-8: (Reserved for future use)

Admin-9: Definitions

CAD: Computer-Aided Design (or Drawing).

CAD file: An electronic computer file, containing CAD data entities, which can be changed and manipulated by a CAD software program.

Drawing: Graphic and pictorial portions of the documents showing the design, location, and dimensions of the project, generally including plans, elevations, sections, details, schedules, and diagrams.

Guidelines: Required. Part of the United States National CAD Standard.

Optional: Not required. If item is left out, documents will still be in Substantial Conformance with NCS. If included, however, must follow NCS guidelines. (See Appendix B)

Recommended: Not required, suggested method only. (See Appendix B) Other consistent methods, if listed on the NCS Statement of Substantial Conformance, are equally acceptable in order for documents to be in Substantial Conformance with NCS. (See Appendix A)

Required: Items to be followed if claiming Substantial Conformance with NCS.

Plot file: An electronic computer file containing information necessary to print one drawing sheet formatted for output to a printing or plotting devices no longer stored in its native CAD file format.

Admin-10: Copyright, Trademark, and License

10.1 United States National CAD Standard®: The National Institute of Building Sciences, 1090 Vermont Avenue NW, Suite 700, Washington, DC 20005-4905, owns the copyright in the compilation published as United States National CAD Standard, which title is a registered trademark of NIBS.

10.2 AIA CAD Layer Guidelines: The American Institute of Architects, 1735 New York Avenue NW, Washington, DC 20006-5292, owns the copyright to the section of the NCS entitled AIA CAD Layer Guidelines, which AIA has contributed to the NCS and licensed to NIBS.

10.3 Uniform Drawing System™: The Construction Specifications Institute, 99 Canal Center Plaza, Suite 300, Alexandria, VA 22314, owns the copyright to the sections of the NCS entitled Uniform Drawing System, which CSI has contributed to the NCS and licensed to NIBS.

10.4 Introduction, Plotting Guidelines, and Appendices: The National Institute of Building Sciences, 1090 Vermont Avenue NW, Suite 700, Washington, DC 20005-4905, owns the copyright to the Introduction, Plotting Guidelines, and Appendices of the NCS.

10.5 Non-exclusive License: As purchaser of a copy of the United States National CAD Standard, NIBS grants you a non-exclusive license to do the following:

Use the NCS solely for internal purposes within your organization.

Reproduce and transfer information, data, symbols, and templates from the NCS to other documents in connection with preparing construction documents, so long as such transfer of data is not performed or used in a manner that is competitive with NIBS distribution of the NCS.

Reproduce, distribute, and display construction documents created using information, data, symbols, and templates from the NCS for the customary purposes for which such documents are used.

YOU MAY NOT, otherwise, reproduce, distribute, rent, lease, loan, disseminate, publish, display, sell, or transfer any portion of the NCS.

NIBS retains all rights in the NCS not specifically granted herein. The NCS conformance logo (graphic) and the words “United States National CAD Standard” are the property of NIBS and may not be used without permission.

AIA CAD Layer Guidelines

United States National CAD Standard® - Version 4.0

**The American Institute of Architects
1735 New York Avenue, NW
Washington, DC 20006-5292**

(800) 242-3837

www.aia.org

www.nationalcadstandard.org

The American Institute of Architects
1735 New York Avenue, NW
Washington, DC 20006-5292

©2007 The American Institute of Architects
All rights reserved
Published 2007
Printed in the United States of America

Previous editions of *AIA CAD Layer Guidelines*:

1990: *CAD Layer Guidelines* (1st edition, AIA Press)

1997: *CAD Layer Guidelines* (2nd edition, AIA Press)

1999: *AIA CAD Layer Guidelines: United States National CAD Standard*® Version 1

2002: *AIA CAD Layer Guidelines: United States National CAD Standard*® Version 2

2005: *AIA CAD Layer Guidelines: United States National CAD Standard*® Version 3

To order additional copies of the National CAD Standard, go to www.nationalcadstandard.org.

No part of this publication may be reproduced, either in whole or in part, or stored in a retrieval system, or reproduced by mechanical or electronic photocopying, recording, or other means now known or hereafter invented, without the express written permission of the publisher.

Table of Contents

AIA CAD LAYER GUIDELINES

Introduction.....	1
Overview.....	1
A Brief History of CAD Layer Guidelines	1
Version 2.0	2
Version 3.0/3.1.....	3
New in Version 4.0	3
Layer Name Format.....	5
Hierarchy of Data Fields	5
Before You Begin	5
Discipline Designator, Level 1	6
Discipline Designator, Level 2	7
Major Group	8
Minor Group	8
Status (Phase)	9

Drawing View Layer List.....	11
Drawing View Field Codes	11
Drawing View Layer Names.....	11
Annotation Layer List.....	13
Annotation Field Codes.....	13
Annotation Layer Names	13
Example Layer Lists.....	15
Architectural Layer List	17
Civil Layer List	19
Contractor/Shop Drawing Layer List	27
△ Electrical Layer List.....	29
Equipment Layer List	33
Fire Protection Layer List	35
General Layer List.....	37
Geotechnical Layer List.....	39
Hazardous Materials Layer List	41
Interiors Layer List.....	43
Landscape Layer List.....	45
Mechanical Layer List.....	49
Operations Layer List.....	55

Plumbing Layer List	57
Process Layer List	59
Resource Layer List	63
Structural Layer List	65
Survey/Mapping Layer List.....	69
Telecommunications Layer List	75
Other Disciplines Layer List	79
Commentary: NCS and ISO 13567	81
Overview.....	81
Field Codes.....	82
Field Codes and Language.....	82
ISO 13567 Conformance	83
Field Names and Definitions	84
“Discipline Designator” vs. “Agent Responsible”.....	84
“Agent Responsible” and Professional Liability.....	84
“Discipline Designator” and the Building Life Cycle.....	85
“Discipline Designator” and ISO 13567 Conformance	85
Field Code Restrictions.....	86
NCS and ISO 13567 Implementation Options.....	87
NCS and ISO 13567 Implementation Guidelines	88

Appendix A 89

Discipline Designators 90

Major Groups 94

Minor Groups 98

Status Fields 109

Introduction

Overview

Virtually all vector-based CAD systems support the concept of layers. This function allows building design information to be organized in a systematic fashion, facilitates the visual display of the information on a computer screen, and allows the information to be efficiently converted to the conventional print media of drawings. Efficient use of layers can reduce document preparation time and improve document coordination. Organizing data by layers allows a single CAD file to contain a wealth of information about a building or facility. By turning selected layers on or off, data can be created, reviewed and edited according to a hierarchy that simulates the physical organization of building systems, the relative position of building elements, or the sequence of construction.

A Brief History of CAD Layer Guidelines

The American Institute of Architects (AIA) published the first edition of *CAD Layer Guidelines* in 1990. The early success of the first edition and rapidly evolving technology resulted in the second edition being published in 1997. The most significant change between the first and second editions was the elimination of the “short” layer name format and the adoption of the long layer name format as a single standard. The second edition also included additional layer field codes for remodeling projects, added new discipline designations for interiors, telecommunications, and other disciplines, and improved the method of organizing drawing annotation.

In July 1997, the AIA agreed to incorporate *CAD Layer Guidelines* into the emerging *United States National CAD Standard*® (NCS), a project of the National Institute of Building Sciences (NIBS). The AIA and NIBS were joined in that effort by the Construction Specifications Institute (CSI) and what is now known as the CADD/GIS Technology Center of the U.S. Army Corps of Engineers. CSI and CADD/GIS Technology Center agreed to incorporate their own publications, the *Uniform Drawing System* and the *Plotting Guidelines*, respectively, into the NCS. These four constituent publishers, as they came to be known, were joined by a number of building design and construction industry organizations in developing and publishing the NCS.

In March 1999, the U.S. National CAD Standard Project Committee (NCS Project Committee) formally accepted *CAD Layer Guidelines, Second Edition* (with minor amendments) as a constituent document of the NCS Version 1.0, published in July 1999. The NCS Project Committee immediately set to work on publication of Version 2.0, which was published in 2002.

Considerable confusion resulted from the lack of “alignment” between the “Second Edition” of *CAD Layer Guidelines* and “Version 1.0” of the NCS. Because *CAD Layer Guidelines, Second Edition* was published before, and later incorporated into, the NCS Version 1.0, this could not be avoided. With publication of the NCS Version 2.0, this problem was corrected by giving the constituent document an entirely new name. For the first time, "AIA" became part of the title of the publication, and the numbered “editions” were abandoned. As a result, this publication became known as *AIA CAD Layer Guidelines: U.S. National CAD Standard - Version 2.0*. Subsequent editions of the NCS adopted the same nomenclature.

Version 2.0

AIA CAD Layer Guidelines, Version 2.0, was designed and formatted to match its companion document, CSI's Uniform Drawing System. It was also carefully coordinated with that document, so that the two function as a whole.

Additions and improvements to Version 2.0 of *AIA CAD Layer Guidelines*:

- Incorporation of NCS V1.0 amendments, including the change from a four-character to a single character Status field.
- An expanded Layer Format that includes a two-character discipline designator and a second optional Minor Group.
- An expanded Drawing View Layer List for users with a need to organize data by drawing type rather than by building system.
- Expanded Layer Lists for Civil, Structural, Mechanical, Plumbing, and Telecommunications Disciplines.
- New Discipline Designators for Survey/Mapping, Geotechnical, Civil Works, Process, and Operations Disciplines.
- An entirely new Layer List for the Survey/Mapping Discipline.

- New Annotation Minor Groups, and a new “free agent” rule permitting Annotation Minor Groups to modify any Major Group.
- Clarification of the existing “free agent” rule, emphasizing that any reasonable combination of Discipline Designator, Major Group and Minor Group is permitted.
- New rules and a detailed Commentary to facilitate conformance with the ISO CAD Standard.

Version 3.0/3.1

Highlights of revisions and additions to Version 3.0/3.1 include the following:

- User-defined Minor Group field codes may now be four alphabetic and/or numeric characters (0–9) and/or “~”.
- Additions to the Process Layer List allow users to define layers by individual systems or groups of systems.
- Expanded the Landscape Layer List.
- New Major and Minor Groups added to the Equipment, Mechanical, and Interior Layer Lists.
- Equipment layer added to the Fire Protection Layer List.

New in Version 4.0

- Appendix A added with all groups and fields alphabetized into one easy to read list.
- Disciplines and lists alphabetized.
- Telecommunications discipline contains new items as well as many that were moved from the Electrical discipline.
- Major and Minor group definitions made more generic to allow broader usage.
- Major and Minor group abbreviations coordinated with the UDS section of NCS.
- Civil Works discipline deleted.
- Misleading examples from Version 3.0/3.1 deleted.

This page intentionally left blank.

Layer Name Format

Hierarchy of Data Fields

The layer name format is organized as a hierarchy. This arrangement allows users to select from a number of options for naming layers according to the level of detailed information desired. Layer names consist of distinct data fields separated from one another by dashes. A detailed list of abbreviations, or field codes, is prescribed to define the content of layers. Most field codes are mnemonic English abbreviations of construction terminology that are easy to remember.

There are four defined layer name data fields: **Discipline Designator**, **Major Group**, two **Minor Groups**, and **Status**. The Discipline Designator and Major Group fields are mandatory. The Minor Group and Status fields are optional. Each data field is separated from adjacent fields by a dash (“-”) for clarity.

The complete U.S. NCS layer name format, showing the Discipline Designator, the Major Group, two Minor Groups, and the Status fields.

A	I	-	W	A	L	L	-	F	U	L	L	-	D	I	M	S	-	N

Before You Begin

The NCS allows you to select from a number of format options for creating layer names. It is recommended that you select the options that you wish to use for layer names on a given project, and then apply the resulting format consistently for all layer names on that project.

Note that for *conceptual conformance* to ISO 13567, *Organization and Naming of Layers for CAD*, the layer name format and length must be the same for all layers on a given project. See “Commentary: NCS and ISO 13567” (CLG-81) at the end of *AIA CAD Layer Guidelines* for detailed information about ISO conformance.

Discipline Designator, Level 1

A typical layer name showing the required data fields only.

Note that only the mandatory discipline character is shown, creating a Level 1 Discipline Designator.

A - WALL

The Discipline Designator denotes the category of subject matter contained on the specified layer. The Discipline Designator is a two-character field. The first character is the discipline character, and the second character is an optional modifier. The Discipline Designator is described in greater detail on page UDS-01.10. For a complete list of Discipline Designators see Appendix A beginning on page CLG-89 and Appendix A of Drawing Set Organization beginning on page UDS-01.29.

LEVEL 1 DISCIPLINE DESIGNATORS	
A	Architectural
B	Geotechnical
C	Civil
D	Process
E	Electrical
F	Fire Protection
G	General
H	Hazardous Materials
I	Interiors
L	Landscape
M	Mechanical
O	Operations
P	Plumbing
Q	Equipment
R	Resource
S	Structural
T	Telecommunications
V	Survey / Mapping
X	Other Disciplines
Z	Contractor / Shop Drawings

Discipline Designator, Level 2

The optional second character is used to further define the discipline character. As an example, the Level 2 Discipline Designators for Architectural are shown:

A typical layer name showing the required data fields only.

Note that the mandatory Level 1 discipline character is supplemented by the optional discipline modifier to create a Level 2 Discipline Designator.

AD - WALL

Designator	Description	New
A	Architectural	
AD	Architectural Demolition	
AE	Architectural Elements	
AF	Architectural Finishes	
AG	Architectural Graphics	
AI	Architectural Interiors	
AJ	User Defined	
AK	User Defined	
AS	Architectural Site	

For a complete list of Discipline Designators see Appendix A of *AIA CAD Layer Guidelines* beginning on page CLG-89 and Appendix A of UDS Drawing Set Organization beginning on page UDS-01.29.

A typical layer name showing the required data fields only.

The mandatory Major Group field is highlighted:

A	-	W	A	L	L

A typical layer name showing one optional Minor Group field:

A	-	W	A	L	L	-	F	U	L	L

A typical layer name showing two optional Minor Group fields:

A	-	W	A	L	L	-	F	U	L	L	-	T	E	X	T

Major Group

The major group is a four-character field that identifies a major building system. The prescribed Major Group field codes (four-character abbreviations) shown on the Layer List are logically grouped with specific discipline designators. However, any Major Group may be combined with any prescribed Discipline Designator, provided that the definition of the Major Group remains unchanged. Therefore, any reasonable combination of the prescribed Discipline Designators and Major Groups is permitted.

NOTE: User-defined Major Group field codes are not permitted.

NOTE: For *conceptual conformance* to ISO 13567, *Organization and Naming of Layers for CAD*, the use of the Major Group “ANNO” is not permitted. See “Commentary: NCS and ISO 13567” (CLG-81) at the end of *AIA CAD Layer Guidelines* for detailed information about ISO conformance.

Minor Group

This is an optional, four-character field to further define the Major Groups. For example, *A-WALL-FULL* denotes *Architectural, Wall, Full-height*. A second minor group may be used for still further delineation of the data contained on a layer. For example, *A-WALL-FULL TEXT* indicates *Architectural, Wall, Full-height, Text*.

The prescribed Minor Group field codes (four-character abbreviations) shown on the Layer List are logically grouped with specific Major Groups. However, any Minor Group may be used to modify any Major Group, provided that the definition of the Minor Group remains unchanged. Therefore, any reasonable combination of the prescribed Major and Minor Groups is permitted.

NOTE: User-defined Minor Group field codes are permitted. They must contain four alphabetic and/or numeric characters and/or “~”, and must be fully documented on the NCS Compliance Disclosure Statement for the project on which they are used.

NOTE: For *conceptual conformance* to ISO 13567, *Organization and Naming of Layers for CAD*, the use of certain Minor Group field codes is restricted. See “Commentary: NCS and ISO 13567” (CLG-81) at the end of *AIA CAD Layer Guidelines* for detailed information about ISO conformance.

Status (Phase)

A typical layer name showing the location of the optional Status field:

A	-	W	A	L	L	-	F	U	L	L	-	T	E	X	T	-	N

The status field is an optional single-character field that distinguishes the data contained on the layer according to the status of the work or the construction phase. The prescribed field codes for this field are as follows:

STATUS FIELD CODES	
D	Existing to demolish
E	Existing to remain
F	Future work
M	Items to be moved
N	New work
T	Temporary work
X	Not in contract
1-9	Phase numbers

Note that for *conceptual conformance* to ISO 13567, *Organization and Naming of Layers for CAD*, this field may be used to denote either “Status” OR “Phase,” but not BOTH. See “Commentary: NCS and ISO 13567” (CLG-81) at the end of *AIA CAD Layer Guidelines* for detailed information about ISO conformance.

This page intentionally left blank.

Drawing View Layer List

Drawing View Field Codes

The Drawing View field codes are specialized codes for layers that are organized primarily by drawing type, rather than by major building system. The field codes DETL, ELEV, and SECT may also be used as Minor Group field codes to modify a major building system.

For data sets that are organized by drawing type, an optional alphanumeric Minor Group field code, ANNN, is prescribed to further distinguish drawings within a single CAD file. This Minor Group may be used ONLY to modify the prescribed Drawing View Major Groups; it may not be used to modify any other Major Group. The format of ANNN is also prescribed. It must consist of a single alphabetic character followed by a three-digit number between 001 and 999. The definition of ANNN is not prescribed; it must be defined by the user. The definition must be documented on the NCS Compliance Disclosure Statement for the project on which it is used.

The Minor Group field codes IDEN, MBND, MCUT, OTLN, and PATT may be used to modify any Major or Minor Group in the Layer List. The definitions of these prescribed field codes cannot be changed. See page CLG-8 for rules and options governing the use of field codes.

Drawing View Layer Names

Layer Name	Description	New
□□-DETL	Detail	
□□-ELEV	Elevation	
□□-SECT	Section	
□□-□□□□- ANNN	Drawing View Major Group: optional number (A = letter, NNN = number between 001 and 999)	
□□-□□□□- ANNN -IDEN	Drawing View Major Group: optional number: identification tags	
□□-□□□□- ANNN -MBND	Drawing View Major Group: optional number: material beyond cut	
□□-□□□□- ANNN -MCUT	Drawing View Major Group: optional number: material cut by the view	
□□-□□□□- ANNN -OTLN	Drawing View Major Group: optional number: outline	
□□-□□□□- ANNN -PATT	Drawing View Major Group: optional number: textures and hatch patterns	

This page intentionally left blank.

Annotation Layer List

Annotation Field Codes

Annotation consists of text, dimensions, notes, sheet borders, detail references and other elements on CAD drawings that do not represent physical aspects of a building. Use of the Major Group ANNO allows all annotation to be placed in a defined group of layers.

The Layer Names shown below provide examples for the use of Minor Group field codes for annotation. **These Minor Groups may be used to modify any Major or Minor Group in the Layer List.** See page CLG-8 for complete rules and options governing the use of Major and Minor Group field codes.

Annotation Layer Names

Layer Name	Description	New
□□-ANNO	Annotation	
□□-□□□□-BRNG	Bearings and distance labels (survey coordinates)	
□□-□□□□-DIMS	Dimensions	
□□-□□□□-IDEN	Identification tags	
□□-□□□□-KEYN	Keynotes	
□□-□□□□-LABL	Labels	
□□-□□□□-LEGN	Legends, symbol keys	
□□-□□□□-LOGO	Company logo	●
□□-□□□□-MARK	Markers, break marks, leaders	
□□-□□□□-MATC	Match lines	
□□-□□□□-NOTE	Notes	
□□-□□□□-NPLT	Non-plotting graphic information	
□□-□□□□-PROS	Date/Time/File name stamp	●
□□-□□□□-RDME	Read-me layer (not plotted)	

Layer Name	Description	New
□□-□□□□-REDL	Redlines	
□□-□□□□-REFR	Reference, external files	
□□-□□□□-REVC	Revision clouds	
□□-□□□□-REVS	Revisions	
□□-□□□□-SCHD	Schedules	
□□-□□□□-STMP	Professional stamps	●
□□-□□□□-SYMB	Reference symbols	
□□-□□□□-TABL	Data tables	
□□-□□□□-TEXT	Text	
□□-□□□□-TITL	Drawing or detail titles	
□□-□□□□-TTLB	Border and title block	

This page intentionally left blank.

Example Layer Lists

The following lists of layers present the most commonly used layers for each Discipline. The definitive list of Discipline Designators, Major and Minor Groups, and Status Fields is in Appendix A on page CLG-89.

This page intentionally left blank.

Architectural Layer List

Architectural Field Codes

The Layer Names shown below provide examples for the use of Major and Minor Group field codes for this discipline. See page CLG-8 for complete rules and options governing the use of Major and Minor Group field codes.

Architectural Layer List

Layer Name	Description	New
Δ A□-AREA	Area	
A□-AREA-OCCP	Area: occupant or employee names	
A□-CLNG	Ceiling	
A□-CLNG-ACCS	Ceiling: access	
A□-CLNG-GRID	Ceiling: grid	●
A□-CLNG-OPNG	Ceiling: openings	
A□-CLNG-SUSP	Ceiling: suspended elements	

Architectural Discipline Designators

Designator	Description	New
A	Architectural	
AD	Architectural Demolition	
AE	Architectural Elements	
AF	Architectural Finishes	
AG	Architectural Graphics	
AI	Architectural Interiors	
AJ	User Defined	
AK	User Defined	
AS	Architectural Site	

Layer Name	Description	New
Architectural (continued)		
A□-CLNG-TEES	Ceiling: main tees	
A□-COLS	Columns	
A□-CONV	Conveying systems	
A□-DOOR	Doors	
A□-DOOR-FULL	Doors: full-height (swing and leaf)	
A□-DOOR-PRHT	Doors: partial-height (swing and leaf)	
A□-EQPM	Equipment	

Layer Name	Description	New
Architectural (continued)		
A□-EQPM-ACCS	Equipment: access	
Δ A□-EQPM-FIXD	Equipment: fixed	
A□-EQPM-OVHD	Equipment: overhead	
A□-FLOR	Floor	
A□-FLOR-CSWK	Floor: casework	
A□-FLOR-EVTR	Floor: elevator cars and equipment	
A□-FLOR-FIXT	Floor: fixtures (plumbing)	●
A□-FLOR-HRAL	Floor: handrails / guard rails	
A□-FLOR-LEVL	Floor: level changes (ramps, pits, depressions)	
A□-FLOR-OTLN	Floor: outline	
A□-FLOR-OVHD	Floor: overhead	
A□-FLOR-RAIS	Floor: raised	
A□-FLOR-RISR	Floor: risers	
A□-FLOR-SIGN	Floor: signage	
A□-FLOR-SPCL	Floor: specialties (toilet room accessories, display cases)	
A□-FLOR-STRS	Floor: stair treads (escalators, ladders)	
A□-FLOR-TPTN	Floor: toilet partitions	
A□-FLOR-WDWK	Floor: architectural woodwork	
A□-FURN	Furnishings	
A□-FURN-FILE	Furnishings: file cabinets	
A□-FURN-FIXD	Furnishings: fixed	
A□-FURN-FREE	Furnishings: freestanding	
A□-FURN-PLNT	Furnishings: plants	
A□-FURN-PNLS	Furnishings: system panels	
A□-FURN-SEAT	Furnishings: seating	
A□-FURN-STOR	Furnishings: storage (component system)	

Layer Name	Description	New
Architectural (continued)		
A□-FURN-WKSF	Furnishings: work surface (component system)	
A□-GLAZ	Glazing	
A□-GLAZ-FULL	Glazing: full-height	
A□-GLAZ-PRHT	Glazing: partial-height	
A□-GLAZ-SILL	Glazing: window sills	
A□-HVAC	HVAC systems	
A□-HVAC-RDFF	HVAC systems: return air diffusers	
A□-HVAC-SDFF	HVAC systems: supply diffusers	
A□-LITE	Lighting	
A□-ROOF	Roof	
A□-ROOF-HRAL	Roof: handrails / guard rails	
A□-ROOF-LEVL	Roof: level changes	
A□-ROOF-OTLN	Roof: outline	
A□-ROOF-RISR	Roof: risers	
A□-ROOF-STRS	Roof: stair treads (ladders)	
A□-WALL	Walls	
A□-WALL-CAVI	Walls: cavity	
A□-WALL-CNTR	Walls: center	
A□-WALL-FIRE	Walls: fire protection	
A□-WALL-FULL	Walls: full-height	
A□-WALL-FULL-EXTR	Walls: full-height: exterior	●
A□-WALL-FULL-INTR	Walls: full-height: interior	●
A□-WALL-HEAD	Walls: door and window headers	
A□-WALL-JAMB	Walls: door and window jambs	
A□-WALL-MOVE	Walls: moveable	
A□-WALL-PATT	Walls: texture and hatch patterns	
A□-WALL-PRHT	Walls: partial-height	

Civil Layer List

Civil Field Codes

The Layer Names shown below provide examples for the use of Major and Minor Group field codes for this discipline. See page CLG-8 for complete rules and options governing the use of Major and Minor Group field codes.

- Δ The Civil Discipline is defined as a project or a portion of a project that is usually contained within a single property boundary.

Civil Layer List

Layer Name	Description	New
C□-AFLD	Airfields	
C□-AFLD-ASPH	Airfields: asphalt	
C□-AFLD-CNTR	Airfields: center	
C□-AFLD-CONC	Airfields: concrete	
C□-AFLD-FLNE	Airfields: fire lane	
C□-AFLD-FLNE-MRKG	Airfields: fire lane: pavement markings	
C□-AFLD-FLNE-SIGN	Airfields: fire lane: signage	

Civil Discipline Designators

Designator	Description	New
C	Civil	
CD	Civil Demolition	
CG	Civil Grading	
CI	Civil Improvements	
CJ	User Defined	
CK	User Defined	
CP	Civil Paving	
CS	Civil Site	
CT	Civil Transportation	
CU	Civil Utilities	

Layer Name	Description	New
Civil (continued)		
C□-AFLD-GRVL	Airfields: gravel	
C□-AFLD-MRKG	Airfields: pavement markings	
C□-AFLD-SIGN	Airfields: signage	
C□-AFLD-STAN	Airfields: stationing	
C□-AFLD-WHIT	Airfields: white paint	
C□-AFLD-WHIT-TICK	Airfields: white paint: tick marks	
C□-AFLD-YELO	Airfields: yellow paint	

Layer Name	Description	New
Civil (continued)		
C□-AFLD-YELO-TICK	Airfields: yellow paint: tick marks	
C□-BLDG	Buildings and primary structures	
C□-BLDG-DECK	Buildings and primary structures: deck (attached, no roof overhead)	
C□-BLDG-OTLN	Buildings and primary structures: outline	
C□-BLDG-OVHD	Buildings and primary structures: overhead	
C□-BLDG-PRCH	Buildings and primary structures: porch (attached, roof overhead)	
C□-BLIN	Baseline	
C□-BLIN-STAN	Baseline: stationing	
C□-BORE	Borings	
C□-BRDG	Bridge	
C□-BRDG-CNTJ	Bridge: construction joint	
C□-BRDG-CNTR	Bridge: center	
C□-BRDG-DECK	Bridge: deck	
C□-BRDG-EXPJ	Bridge: expansion joint	
C□-BRDG-FALT	Bridge: fault / break line	
C□-BRDG-HIDD	Bridge: objects or lines hidden from view	
C□-BRDG-OBJT	Bridge: objects	
C□-BRDG-OBJT-PRIM	Bridge: objects: primary	
C□-BRDG-OBJT-SECD	Bridge: objects: secondary	
C□-BRDG-RBAR	Bridge: reinforcing bar	
C□-CATV	Cable television system	
C□-CATV-OVHD	Cable television system: overhead	
C□-CATV-POLE	Cable television system: pole	

Layer Name	Description	New
Civil (continued)		
C□-CATV-UGND	Cable television system: underground	
C□-CEME	Cemetery	
C□-CHAN	Navigable channels	
C□-CHAN-BWTR	Navigable channels: breakwater	
C□-CHAN-CNTR	Navigable channels: center	
C□-CHAN-DACL	Navigable channels: de-authorized channel limits, anchorages, etc.	
C□-CHAN-DOCK	Navigable channels: decks, docks, floats, piers	
C□-CHAN-NAID	Navigable channels: navigation aids	
C□-COMM	Telephone communications	
C□-COMM-OVHD	Telephone communications: overhead	
C□-COMM-POLE	Telephone communications: pole	
C□- COMM-UGND	Telephone communications: underground	
C□-CTRL	Control points	
C□-CTR L-BMRK	Control points: benchmarks	
C□-CTRL-FLYS	rol points: fly station	
C□-CTRL-GRID	Control points: grid	
C□-CTRL-HORZ	Control points: horizontal	
C□-CTRL-HVPT	Control points: horizontal / vertical	
C□-CTRL-PNPT	Control points: panel points	
C□-CTRL-TRAV	Control points: transverse	
C□-CTRL-VERT	Control points: vertical	
C□-DFLD	Drain fields	
C□-DFLD-OTLN	Drain fields: outline	

Layer Name	Description	New
Civil (continued)		
C□-DFLD-PROF	Drain fields: profile	
C□-DRIV	Driveways	
C□-DRIV-ASPH	Driveways: asphalt	
C□-DRIV-CNTR	Driveways: center	
C□-DRIV-CONC	Driveways: concrete	
C□-DRIV-CURB	Driveways: curb	
C□-DRIV-CURB-BACK	Driveways: curb: back	
C□-DRIV-CURB-FACE	Driveways: curb: face	
C□-DRIV-FLNE	Driveways: fire lane	
C□-DRIV-FLNE-MRKG	Driveways: fire lane: pavement markings	
C□-DRIV-FLNE-SIGN	Driveways: fire lane: signage	
C□-DRIV-GRVL	Driveways: gravel	
C□-DRIV-MRKG	Driveways: pavement markings	
C□-DRIV-SIGN	Driveways: signage	
C□-DRIV-UPVD	Driveways: unpaved surface	
C□-DRIV-WHIT	Driveways: white paint	
C□-DRIV-WHIT-TICK	Driveways: white paint: tick marks	
C□-DRIV-YELO	Driveways: yellow paint	
C□-DRIV-YELO-TICK	Driveways: yellow paint: tick marks	
C□-DTCH	Ditches or washes	
C□-DTCH-BOTM	Ditches or washes: bottom	
C□-DTCH-CNTR	Ditches or washes: center	
C□-DTCH-EWAT	Ditches or washes: edge of water	
C□-DTCH-TOPD	Ditches or washes: top	
C□-EROS	Erosion and sediment control	

Layer Name	Description	New
Civil (continued)		
C□-EROS-CIPR	Erosion and sediment control: culvert inlet protection	
C□-EROS-CNTE	Erosion and sediment control: construction entrance	
C□-EROS-DDIV	Erosion and sediment control: drainage divides	
C□-EROS-DVDK	Erosion and sediment control: diversion dike	
C□-EROS-INPR	Erosion and sediment control: inlet protection	
C□-EROS-SILT	Erosion and sediment control: silt fence	
C□-EROS-SSLT	Erosion and sediment control: super silt fence	
C□-ESMT	Easements	
C□-ESMT-ACCS	Easements: access (pedestrian only; private access)	
C□-ESMT-CATV	Easements: utility - cable television system	
C□-ESMT-CONS	Easements: conservation	
C□-ESMT-CSTG	Easements: construction / grading	
C□-ESMT-ELEC	Easements: electrical	
C□-ESMT-FDPL	Easements: flood plain	
C□-ESMT-INEG	Easements: ingress / egress (vehicles; private access)	
C□-ESMT-LSCP	Easements: landscape	
C□-ESMT-NGAS	Easements: natural gas line	
C□-ESMT-PHON	Easements: telephone line	
C□-ESMT-ROAD	Easements: roadway	

Layer Name	Description	New
Civil (continued)		
C□-ESMT-ROAD-PERM	Easements: roadway: permanent	
C□-ESMT-ROAD-TEMP	Easements: roadway: temporary	
C□-ESMT-RWAY	Easements: right-of-way (public access)	
C□-ESMT-SGHT	Easements: sight distance	
C□-ESMT-SSWR	Easements: sanitary sewer	
C□-ESMT-STRM	Easements: storm sewer	
C□-ESMT-SWMT	Easements: storm water management	
C□-ESMT-TRAL	Easements: trail or path (public access)	
C□-ESMT-UTIL	Easements: utility lines	
C□-ESMT-WATR	Easements: water supply	
C□-FENC	Fences	
C□-FENC-GRAL	Fences: guard rail	
C□-FENC-POST	Fences: posts	
C□□-FENC-STEL	Fences: steel (barbed wire and/or chain link)	
C□-FENC-WOOD	Fences: wood	
C□-FIRE	Fire protection	
C□-FIRE-HYDT	Fire protection: hydrants and connections	
C□-FIRE-PIPE	Fire protection: piping	
C□-FIRE-UGND	Fire protection: underground	
C□-FLHA	Flood hazard area	
C□-FLHA-025Y	Flood hazard area: 25 year mark	
C□-FLHA-050Y	Flood hazard area: 50 year mark	
C□-FLHA-100Y	Flood hazard area: 100 year mark	
C□-FLHA-200Y	Flood hazard area: 200 year mark	

Layer Name	Description	New
Civil (continued)		
C□-FUEL	Fuel systems	
C□-FUEL-EQPM	Fuel systems: equipment (pumps, motors)	
C□-FUEL-INST	Fuel systems: instrumentation (meters, valves, etc.)	
C□-FUEL-MHOL	Fuel systems: manhole	
C□-FUEL-PIPE	Fuel systems: piping	
C□-FUEL-TANK	Fuel systems: storage tanks	
C□-FUEL-UGND	Fuel systems: underground	
C□-HYDR	Hydraulic structure	●
C□-HYDR-BAFL	Hydraulic structure: baffle block and splash pad	●
C□-HYDR-BASN	Hydraulic structure: stilling and settling basins	●
C□-HYDR-CNDT	Hydraulic structure: diversion/bypass conduits/culvers	●
C□-HYDR-COFF	Hydraulic structure: coffer dam	●
C□-HYDR-DAM~	Hydraulic structure: dam	●
C□-HYDR-FISH	Hydraulic structure: fish ladder/passage	●
C□-HYDR-FLUM	Hydraulic structure: flume	●
C□-HYDR-INTK	Hydraulic structure: intake	●
C□-HYDR-NOVR	Hydraulic structure: non-overflow structure	●
C□-HYDR-PENS	Hydraulic structure: penstock	●
C□-LOCN	Limits of construction	
C□-NGAS	Natural gas	
C□-NGAS-EQPM	Natural gas: equipment (pumps, motors)	

Layer Name	Description	New
Civil (continued)		
C□-NGAS-INST	Natural gas: instrumentation (meters, valves, etc.)	
C□-NGAS-MHOL	Natural gas: manhole	
C□-NGAS-PIPE	Natural gas: piping	
C□-NGAS-TANK	Natural gas: storage tanks	
C□-NGAS-UGND	Natural gas: underground	
C□-PERC	Perc testing	
C□-PERC-HOLE	Perc testing: holes	
C□-POND	Ponds	
C□-POND-EDGE	Ponds: edge	
C□-POND-SWAY	Ponds: spillway	
C□-POND-TOPB	Ponds: top of bank	
C□-POWR	Power	
C□-POWR-FENC	Power: fences	
C□-POWR-INST	Power: instrumentation (meters, transformers)	
C□-POWR-MHOL	Power: manhole	
C□-POWR-OVHD	Power: overhead	
C□-POWR-POLE	Power: pole	
C□-POWR-STRC	Power: structures	
C□-POWR-UGND	Power: underground	
C□-PRKG	Parking lots	
C□-PRKG-ASPH	Parking lots: asphalt	
C□-PRKG-CARS	Parking lots: cars and other vehicles	
C□-PRKG-CONC	Parking lots: concrete	
C□-PRKG-CURB	Parking lots: curb	
C□-PRKG-CURB-BACK	Parking lots: curb: back	

Layer Name	Description	New
Civil (continued)		
C□-PRKG-CURB-FACE	Parking lots: curb: face	
C□-PRKG-DRAIN	Parking lots: drainage slope indications	
C□-PRKG-FIXT	Parking lots: fixtures (wheel stops, parking meters, etc.)	
C□-PRKG-FLNE	Parking lots: fire lane	
C□-PRKG-FLNE-MRKG	Parking lots: fire lane: pavement markings	
C□-PRKG-FLNE-SIGN	Parking lots: fire lane: signage	
C□-PRKG-GRVL	Parking lots: gravel	
C□-PRKG-MRKG	Parking lots: pavement markings	
C□-PRKG-SIGN	Parking lots: signage	
C□-PRKG-STRP	Parking lots: striping	
C□-PRKG-UPVD	Parking lots: unpaved surface	
C□-PRKG-WHIT	Parking lots: white paint	
C□-PRKG-WHIT-TICK	Parking lots: white paint: tick marks	
C□-PRKG-YELO	Parking lots: yellow paint	
C□-PRKG-YELO-TICK	Parking lots: yellow paint: tick marks	
C□-PROP	Property boundary	
C□-PROP-LINE	Property boundary: lines	
C□-PROP-SBCK	Property boundary: setback lines	
C□-PVMT	Pavement	
C□-PVMT-ASPH	Pavement: asphalt	
C□-PVMT-CONC	Pavement: concrete	
C□-PVMT-GRVL	Pavement: gravel	
C□-RAIL	Railroad	

Layer Name	Description	New
Civil (continued)		
C□-RAIL-CNTR	Railroad: center	
C□-RAIL-EQPM	Railroad: equipment (gates, signals, etc.)	
C□-RAIL-TRAK	Railroad: track	
C□-RIVR	River	
C□-RIVR-BOTM	River: bottom	
C□-RIVR-CNTR	River: center	
C□-RIVR-EDGE	River: edge	
C□-RIVR-TOPB	River: top of bank	
C□-ROAD	Roadways	
C□-ROAD-ASPH	Roadways: asphalt	
C□-ROAD-CNTR	Roadways: center	
C□-ROAD-CONC	Roadways: concrete	
C□-ROAD-CURB	Roadways: curb	
C□-ROAD-CURB-BACK	Roadways: curb: back	
C□-ROAD-CURB-FACE	Roadways: curb: face	
C□-ROAD-FLNE	Roadways: fire lane	
C□-ROAD-FLNE-MRKG	Roadways: fire lane: pavement markings	
C□-ROAD-FLNE-SIGN	Roadways: fire lane: signage	
C□-ROAD-GRVL	Roadways: gravel	
C□-ROAD-MRKG	Roadways: pavement markings	
C□-ROAD-PROF	Roadways: profile	
C□-ROAD-SIGN	Roadways: signage	
C□-ROAD-STAN	Roadways: stationing	
C□-ROAD-UPVD	Roadways: unpaved surface	
C□-ROAD-WHIT	Roadways: white paint	

Layer Name	Description	New
Civil (continued)		
C□-ROAD-WHIT-TICK	Roadways: white paint: tick marks	
C□-ROAD-YELO	Roadways: yellow paint	
C□-ROAD-YELO-TICK	Roadways: yellow paint: tick marks	
C□-RRAP	Riprap	
C□-SGHT	Sight distance	
C□-SGHT-PROF	Sight distance: profile	
C□-SOIL	Soils	
C□-SSWR	Sanitary sewer	
C□-SSWR-DIAG	Sanitary sewer: diagrams	
C□-SSWR-FORC	Sanitary sewer: force main	
C□-SSWR-LATL	Sanitary sewer: lateral line	
C□-SSWR-MHOL	Sanitary sewer: manhole	
C□-SSWR-PIPE	Sanitary sewer: piping	
C□-SSWR-PIPE-RCON	Sanitary sewer: piping: reinforced concrete	
C□-SSWR-PIPE-STEL	Sanitary sewer: piping: steel	
C□-SSWR-PROF	Sanitary sewer: profile	
C□-SSWR-STAN	Sanitary sewer: stationing	
C□-SSWR-STRC	Sanitary sewer: structures	
C□-SSWR-UGND	Sanitary sewer: underground	
C□-STEM	Steam system	
C□-STEM-INST	Steam system: instrumentation (meters, valves, etc.)	
C□-STEM-MHOL	Steam system: manhole	
C□-STEM-PIPE	Steam system: piping	
C□-STEM-STRC	Steam system: structures	
C□-STEM-UGND	Steam system: underground	

Layer Name	Description	New
Civil (continued)		
C□-STRM	Storm sewer	
C□-STRM-CNTR	Storm sewer: center	
C□-STRM-DIAG	Storm sewer: diagrams	
C□-STRM-HWAL	Storm sewer: headwall	
C□-STRM-MHOL	Storm sewer: manhole	
C□-STRM-PIPE	Storm sewer: piping	
C□-STRM-PIPE-CMTL	Storm sewer: piping: corrugated metal	
C□-STRM-PIPE-RCON	Storm sewer: piping: reinforced concrete	
C□-STRM-PROF	Storm sewer: profile	
C□-STRM-STAN	Storm sewer: stationing	
C□-STRM-STRC	Storm sewer: structures	
C□-STRM-UGND	Storm sewer: underground	
C□-SWLK	Sidewalks	
C□-SWLK-ASPH	Sidewalks: asphalt	
C□-SWLK-CONC	Sidewalks: concrete	
C□-TINN	Triangulated irregular network	
C□-TINN-BNDY	Triangulated irregular network: boundary	
C□-TINN-FALT	Triangulated irregular network: fault / break lines	
C□-TINN-VIEW	Triangulated irregular network: triangulation view	
C□-TINN-VOID	Triangulated irregular network: void regions	
C□-TOPO	Topographic feature	
Δ C□-TOPO-DEPR	Topographic feature: depression	
C□-TOPO-MAJR	Topographic feature: major (contours)	

Layer Name	Description	New
Civil (continued)		
C□-TOPO-MINR	Topographic feature: minor (contours)	
C□-TOPO-SPOT	Topographic feature: spot elevations	
C□-TOPO-TPIT	Topographic feature: test pits	
C□-TRAL	Trails or paths	
C□-TRAL-ASPH	Trails or paths: asphalt	
C□-TRAL-CONC	Trails or paths: concrete	
C□-TRAL-GRVL	Trails or paths: gravel	
C□-TRAL-MRKG	Trails or paths: pavement markings	
C□-TRAL-SIGN	Trails or paths: signage	
C□-TRAL-UPVD	Trails or paths: unpaved surface	
C□-WALL	Walls	
C□-WALL-CTLJ	Walls: control joint	
C□-WALL-NSBR	Walls: noise barrier	
C□-WALL-RTWL	Walls: retaining wall	
C□-WALL-SHEA	Walls: structural bearing or shear walls	
C□-WATR	Water supply	
C□-WATR-DIAG	Water supply: diagrams	
C□-WATR-INST	Water supply: instrumentation (meters, valves, etc.)	
C□-WATR-PIPE	Water supply: piping	
C□-WATR-PROF	Water supply: profile	
C□-WATR-STAN	Water supply: stationing	
C□-WATR-STRC	Water supply: structures	
C□-WATR-UGND	Water supply: underground	
C□-WATR-WELL	Water supply: well	
C□-WETL	Wetlands	

Layer Name	Description	New
Civil (continued)		
C□-WWAY	Waterway	●
C□-WWAY-DLPH	Waterway: dolphin	●
C□-WWAY-FEND	Waterway: fender	●
C□-WWAY-MOOR	Waterway: mooring	●

Contractor/Shop Drawing Layer List

Contractor/Shop Drawing Field Codes

The Layer Names shown below provide examples for the use of Major and Minor Group field codes for this discipline. See page CLG-8 for complete rules and options governing the use of Major and Minor Group field codes.

Contractor/Shop Drawing Layer List

Layer Name	Description	New

No layer names have been prescribed for this discipline.

Contractor/Shop Drawing Discipline Designators

Designator	Description	New
Z	Contractor/Shop Drawings	
ZJ	User Defined	
ZK	User Defined	

This page intentionally left blank.

Electrical Layer List

Electrical Field Codes

The Layer Names shown below provide examples for the use of Major and Minor Group field codes for this discipline. See page CLG-8 for complete rules and options governing the use of Major and Minor Group field codes.

Electrical Layer List

Layer Name	Description	New
Δ E□-ALRM	Alarm system	
E□-AUXL	Auxiliary systems	
E□-BELL	Bell system	
Δ E□-CABL	Cable systems	
E□-CABL-COAX	Cable systems: coax cable	
E□-CABL-FIBR	Cable systems: fiber optics cable	
E□-CABL-MULT	Cable systems: multi-conductor cable	

Electrical Discipline Designators

Designator	Description	New
ED	Electrical Demolition	
EI	Electrical Instrumentation	
EJ	User Defined	
EK	User Defined	
EL	Electrical Lighting	
EP	Electrical Power	
ES	Electrical Site	
ET	Electrical Telecommunications	
EY	Electrical Auxiliary Systems	

Layer Name	Description	New
Electrical (continued)		
Δ E□-CABL-TRAY	Cable systems: cabletray and wireways	
E□-CCTV	Closed-circuit television system	
E□-CLOK	Clock system	
Δ E□-CLOK-CIRC	Clock system: circuits	
E□-CLOK-CLNG	Clock system: ceiling	
E□-CLOK-CNMB	Clock system: circuit number	

Layer Name	Description	New
Electrical (continued)		
E□-CLOK-EQPM	Clock system: equipment	
E□-CLOK-FLOR	Clock system: floor	
Δ E□-CLOK-WALL	Clock system: wall	
E□-COMM	Telephone communications	
Δ E□-COMM-CIRC	Telephone communications: circuits	
E□-COMM-CLNG	Telephone communications: ceiling	
E□-COMM-CNMB	Telephone communications: circuit number	
E□-COMM-EQPM	Telephone communications: equipment	
Δ E□-COMM-WALL	Telephone communications: wall	
E□-CONT	Controls and instrumentation	
E□-CONT DEVC	Controls and instrumentation: devices	
E□-CONT -WIRE	Controls and instrumentation: wiring	
E□-DATA	Data / LAN system	
Δ E□-DATA-CIRC	Data / LAN system: circuits	
E□-DATA-CLNG	Data / LAN system: ceiling	
E□-DATA-CNMB	Data / LAN system: circuit number	
E□-DATA-EQPM	Data / LAN system: equipment	
E□-DATA-FLOR	Data / LAN system: floor	
Δ E□-DATA-WALL	Data / LAN system: wall	
E□-DIAG	Diagrams	
Δ E□-DIAG-BKRS	Diagrams: breakers	
E□-DIAG-BUSS	Diagrams: bus duct	
E□-DIAG-ENCL	Diagrams: equipment enclosures	
E□-DIAG-EQPM	Diagrams: equipment	
E□-DIAG-FEED	Diagrams: feeders	
E□-DIAG-FLOR	Diagrams: floor	
E□-DIAG-GRND	Diagrams: ground	

Layer Name	Description	New
Electrical (continued)		
Δ E□-DIAG-SWCH	Diagrams: switches	
E□-DIAG-XFMR	Diagrams: transformers	
E□-DICT	Dictation system	
Δ E□-DICT-CIRC	Dictation system: circuits	
E□-DICT-CLNG	Dictation system: ceiling	
E□-DICT-CNMB	Dictation system: circuit number	
E□-DICT-EQPM	Dictation system: equipment	
Δ E□-DICT-WALL	Dictation system: wall	
E□-FIRE	Fire protection	
Δ E□-FIRE-CIRC	Fire protection: circuits	
E□-FIRE-CLNG	Fire protection: ceiling	
E□-FIRE-CNMB	Fire protection: circuit number	
E□-FIRE-EQPM	Fire protection: equipment	
Δ E□-FIRE-WALL	Fire protection: wall	
E□-GRND	Ground system	
Δ E□-GRND-CIRC	Ground system: circuits	
E□-GRND-CLNG	Ground system: ceiling	
E□-GRND-CNMB	Ground system: circuit number	
E□-GRND-DIAG	Ground system: diagrams	
E□-GRND-EQPM	Ground system: equipment	
E□-GRND-EQUI	Ground system: equipotential	
Δ E□-GRND-WALL	Ground system: wall	
E□-INST	Instrumentation system	
Δ E□-INST-CIRC	Instrumentation system: circuits	
E□-INST-CLNG	Instrumentation system: ceiling	
E□-INST-CNMB	Instrumentation system: circuit number	
E□-INST-EQPM	Instrumentation system: equipment	

Layer Name	Description	New
Electrical (continued)		
Δ E□-INST-WALL	Instrumentation system: wall	
E□-INTC	Intercom / PA systems	
Δ E□-LITE	Lighting	
Δ E□-LITE-CIRC	Lighting: circuits	
E□-LITE-CIRC-CRIT	Lighting: circuits: critical	
E□-LITE-CIRC-EMER	Lighting: circuits: emergency	
Δ E□-LITE-CLNG	Lighting: ceiling	
E□-LITE-CLNG-CRIT	Lighting: ceiling: critical	
E□-LITE-CLNG-EMER	Lighting: ceiling: emergency	
E□-LITE-CLNG-EXIT	Lighting: ceiling: exit	
E□-LITE-CNMB	Lighting: circuit number	
E□-LITE-CNMB-CRIT	Lighting: circuit number: critical	
E□-LITE-CNMB-EMER	Lighting: circuit number: emergency	
E□-LITE-EMER	Lighting: emergency	
E□-LITE-EQPM	Lighting: equipment	
E□-LITE-EQPM-CRIT	Lighting: equipment: critical	
E□-LITE-EQPM-EMER	Lighting: equipment: emergency	
E□-LITE-EXIT	Lighting: exit	
E□-LITE-EXTR	Lighting: exterior	
E□-LITE-FLOR	Lighting: floor	
Δ E□-LITE-JBOX	Lighting: junction box	
E□-LITE-OTLN	Lighting: outline	
E□-LITE-ROOF	Lighting: roof	
E□-LITE-SPCL	Lighting: special	
E□-LITE-SWCH	Lighting: switches	
E□-LITE-SWCH-CRIT	Lighting: switches: critical	
E□-LITE-SWCH-EMER	Lighting: switches: emergency	
Δ E□-LITE-WALL	Lighting: wall	

Layer Name	Description	New
Electrical (continued)		
E□-LITE-WALL-CRIT	Lighting: wall: critical	
E□-LITE-WALL-EMER	Lighting: wall: emergency	
E□-LITE-WALL-EXIT	Lighting: wall: exit	
E□-LTNG	Lightning protection system	
Δ E□-LTNG-CIRC	Lightning protection system: circuits	
E□-LTNG-CLNG	Lightning protection system: ceiling	
E□-LTNG-CNMB	Lightning protection system: circuit number	
E□-LTNG-EQPM	Lightning protection system: equipment	
Δ E□-LTNG-WALL	Lightning protection system: wall	
E□-NURS	Nurse call system	
Δ E□-NURS-CIRC	Nurse call system: circuits	
E□-NURS-CLNG	Nurse call system: ceiling	
E□-NURS-CNMB	Nurse call system: circuit number	
E□-NURS-EQPM	Nurse call system: equipment	
E□-NURS-FLOR	Nurse call system: floor	
Δ E□-NURS-WALL	Nurse call system: wall	
E□-PGNG	Paging system	
E□-POWR	Power	
Δ E□-POWR-BUSW	Power: busways	
E□-POWR-CABL	Power: cable systems	
E□-POWR-CIRC	Power: circuits	
E□-POWR-CIRC-CRIT	Power: circuits: critical	
Δ E□-POWR-CLNG	Power: ceiling	
E□-POWR-CLNG-CRIT	Power: ceiling: critical	
E□-POWR-CNMB	Power: circuit number	
E□-POWR-CNMB-CRIT	Power: circuit number: critical	
E□-POWR-DEVC	Power: devices	

Layer Name	Description	New
Electrical (continued)		
E□-POWR-EQPM	Power: equipment	
E□-POWR-EQPM-CRIT	Power: equipment: critical	
E□-POWR-EXTR	Power: exterior	
E□-POWR-FEED	Power: feeders	
E□-POWR-FLOR	Power: floor	
E□-POWR-FLOR-CRIT	Power: floor: critical	
Δ E□-POWR-JBOX	Power: junction box	
E□-POWR-PANL	Power: panels	
E□-POWR-ROOF	Power: roof	
E□-POWR-SWBD	Power: switchboards	
E□-POWR-UCPT	Power: under-carpet wiring	
E□-POWR-URAC	Power: underfloor raceways	
Δ E□-POWR-WALL	Power: wall	
E□-POWR-WALL-CRIT	Power: wall: critical	
E□-POWR-XFMR-PADM	Power: transformers: pad-mounted	●
E□-POWR-XFMR-POLM	Power: transformers: pole-mounted	●
Δ E□-SITE	Site features	
E□-SITE-OVHD	Site features: overhead	
E□-SITE-POLE	Site features: pole	
E□-SITE-UGND	Site features: underground	
Δ E□-SOUN	Sound / PA system	

Equipment Layer List

Equipment Field Codes

The Layer Names shown below provide examples for the use of Major and Minor Group field codes for this discipline. See page CLG-8 for complete rules and options governing the use of Major and Minor Group field codes.

Equipment Discipline Designators

Designator	Description	New
Q	Equipment	
QA	Athletic Equipment	
QB	Bank Equipment	
QC	Dry Cleaning Equipment	
QD	Detention Equipment	
QE	Educational Equipment	
QF	Food Service Equipment	
QH	Hospital Equipment	
QJ	User Defined	
QK	User Defined	
QL	Laboratory Equipment	
QM	Maintenance Equipment	
QP	Parking Lot Equipment	
QR	Retail Equipment	
QS	Site Equipment	
QT	Theatrical Equipment	
QV	Video / Photographic Equipment	
QY	Security Equipment	

Equipment Layer List

Δ

Layer Name	Description	New
Equipment (continued)		
Q□-CMPR	Computer	
Q□-CSWK	Casework	
Q□-CSWK-DVDR	Casework: thin dividers	
Q□-CSWK-EDGE	Casework: edge	
Q□-CSWK-ELEV	Casework: elevation	
Q□-CSWK-FIXT	Casework: fixtures (plumbing/service)	
Q□-CSWK-FRMG	Casework: structural framing	
Q□-CSWK-FULL	Casework: full-height (cabinets / lockers)	
Q□-CSWK-GLAZ	Casework: glazing	
Q□-CSWK-GRND	Casework: ground	
Q□-CSWK-HRDW	Casework: hardware	
Q□-CSWK-LOWR	Casework: lower (cabinets)	
Q□-CSWK-PATT	Casework: texture and hatch patterns	
Q□-CSWK-SHLF	Casework: wall mounted shelving	
Q□-CSWK-SUBA	Casework: cabinet sub-assemblies, drawer boxes	
Q□-CSWK-UCTR	Casework: undercounter (cabinets-for layout)	
Q□-CSWK-UPPR	Casework: upper (cabinets)	
Q□-CSWK-WKSF	Casework: work surface	
Q□-ELEV	Elevation	●
Q□-ELEV-EQPM	Elevation: equipment	
Q□-ELEV-FIXT	Elevation: fixtures (plumbing/service)	
Q□-ELEV-GLAZ	Elevation: glazing	
Q□-ELEV-HRDW	Elevation: hardware	
Q□-ELEV-OVHD	Elevation: overhead	

Δ

Layer Name	Description	New
Equipment (continued)		
Q□-ELEV-PATT	Elevation: texture and hatch patterns	
Q□-ELEV-STRC	Elevation: structures (support components)	
Q□-EXHS	Exhaust system	
Q□-MAJQ	Major equipment	
Q□-MAJQ-ACCS	Major equipment: access	
Q□-MAJQ-ENGR	Major equipment: engineering information	
Q□-MAJQ-FIXD	Major equipment: fixed	
Q□-MAJQ-MOVE	Major equipment: movable	
Q□-MAJQ-MVNG	Major equipment: moving or suspended	
Q□-MAJQ-OVHD	Major equipment: overhead	
Q□-MAJQ-PATT	Major equipment: texture and hatch patterns	
Q□-MAJQ-UCTR	Major equipment: undercounter	
Q□-MINQ	Minor equipment	
Q□-POWR	Power	
Q□-SPCL	Special	
Q□-SPCL-ACCS	Special: access	
Q□-SPCL-ENGR	Special: engineering information	
Q□-SPCL-FIXD	Special: fixed	
Q□-SPCL-MOVE	Special: movable	
Q□-SPCL-MVNG	Special: moving or suspended	
Q□-SPCL-OVHD	Special: overhead	
Q□-SPCL-PATT	Special: texture and hatch patterns	
Q□-SPCL-UCTR	Special: undercounter	

Δ

Fire Protection Layer List

Fire Protection Field Codes

The Layer Names shown below provide examples for the use of Major and Minor Group field codes for this discipline. See page CLG-8 for complete rules and options governing the use of Major and Minor Group field codes.

Fire Protection Layer List

Layer Name	Description	New
F□-AFFF	Aqueous film-forming foam system	
F□-AFFF-EQPM	Aqueous film-forming foam system: equipment	
F□-AFFF-PIPE	Aqueous film-forming foam system: piping	
F□-CO2S	CO2 system	
F□-CO2S-EQPM	CO2 system: equipment	
F□-CO2S-PIPE	CO2 system: piping	
F□-HALN	Halon	
F□-HALN-EQPM	Halon: equipment	
F□-HALN-PIPE	Halon: piping	

Fire Protection Discipline Designators

Designator	Description	New
F	Fire Protection	
FA	Fire Detection and Alarm	
FJ	User Defined	
FK	User Defined	
FX	Fire Suppression	

Layer Name	Description	New
Fire Protection (continued)		
F□-IGAS	Inert gas	
F□-IGAS-EQPM	Inert gas: equipment	
F□-IGAS-PIPE	Inert gas: piping	
F□-PROT	Fire protection system	
F□-PROT-ALRM	Fire protection system: alarm	
F□-PROT-EQPM	Fire protection system: equipment	
F□-PROT-EXTI	Fire protection system: extinguishers	●
F□-PROT-HOSE	Fire protection system: hoses	●
F□-PROT-HYDT	Fire protection: hydrants and connections	●
F□-PROT-RATE	Fire protection system: ratings	●

Layer Name	Description	New
Fire Protection (continued)		
F□-PROT-SMOK	Fire protection system: smoke detector / heat sensors	
Δ F□-SPKL	Sprinkler	
F□-SPKL-C LHD	Sprinkler: ceiling heads	
F□-SPKL-E QPM	Sprinkler: equipment	
F□-SPKL-O THD	Sprinkler: other heads	
Δ F□-SPKL-PI PE	Sprinkler: piping	

General Layer List

General Field Codes

The Layer Names shown below provide examples for the use of Major and Minor Group field codes for this discipline. See page CLG-8 for complete rules and options governing the use of Major and Minor Group field codes.

General Layer List

Layer Name	Description	New
G□-ACCS	Access	
G□-CODE	Code compliance plan	
G□-EVAC	Evacuation plan	
G□-FIRE	Fire protection plan	
G□-PLAN	Key plan (floor plan)	
G□-SITE	Key plan (site features)	

General Discipline Designators

Designator	Description	New
G	General	
GC	General Contractual	
GI	General Informational	
GJ	User Defined	
GK	User Defined	
GR	General Resource	

This page intentionally left blank.

Geotechnical Layer List

Geotechnical Field Codes

The Layer Names shown below provide examples for the use of Major and Minor Group field codes for this discipline. See page CLG-8 for complete rules and options governing the use of Major and Minor Group field codes.

Geotechnical Layer List

Layer Name	Description	New
B□-BORE	Borings	
B□-BORE-FDTA	Borings: field data	
B□-BORE-HOLE	Borings: holes (perc)	
B□-BORE-LDTA	Borings: laboratory data	
B□-DETL-ANNN	Detail: optional number (A = letter, NNN = number between 001 and 999)	
Δ B□-DETL-ANNN-CONC	Detail: optional number: concrete	
B□-DETL-ANNN-ERTH	Detail: optional number: earth	
B□-DETL-ANNN-FDTA	Detail: optional number: field data	
B□-DETL-ANNN-FILL	Detail: optional number: fill and cover material	
B□-DETL-ANNN-GENF	Detail: optional number: general features	
B□-DETL-ANNN-GNDW	Detail: optional number: ground water	

Geotechnical Discipline Designators

Designator	Description	New
B	Geotechnical	
BJ	User Defined	
BK	User Defined	

Layer Name	Description	New
Geotechnical (continued)		
B□-DETL-ANNN-LDTA	Detail: optional number: laboratory data	
B□-DETL-ANNN-PVMT	Detail: optional number: pavement	
B□-DETL-ANNN-SPCL	Detail: optional number: special	
B□-DETL-ANNN-STRM	Detail: optional number: storm sewer	
B□-DETL-ANNN-SUBS	Detail: optional number: sub-surface areas	
B□-DETL-ANNN-SURF	Detail: optional number: surface areas	

This page intentionally left blank.

Hazardous Materials Layer List

Hazardous Materials Field Codes

The Layer Names shown below provide examples for the use of Major and Minor Group field codes for this discipline. See page CLG-8 for complete rules and options governing the use of Major and Minor Group field codes.

Hazardous Materials Layer List

Layer Name	Description	New
H□-PLAN	Key plan (floor plan)	
H□-SITE	Key plan (site features)	

Hazardous Materials Discipline Designators

Designator	Description	New
H	Hazardous Materials	
HA	Asbestos	
HC	Chemicals	
HJ	User Defined	
HK	User Defined	
HL	Lead	
HP	PCB	
HR	Refrigerants	

This page intentionally left blank.

Interiors Layer List

Interiors Field Codes

The Layer Names shown below provide examples for the use of Major and Minor Group field codes for this discipline. See page CLG-8 for complete rules and options governing the use of Major and Minor Group field codes.

Interiors Layer List

Layer Name	Description	New
Δ I□-AREA	Area	
I□-AREA-OCCP	Area: occupant or employee names	
I□-CLNG	Ceiling	
I□-CLNG-ACCS	Ceiling: access	
I□-CLNG-OPNG	Ceiling: openings	
I□-CLNG-SUSP	Ceiling: suspended elements	
I□-CLNG-TEES	Ceiling: main tees	
I□-COLS	Columns	
I□-CSWK	Casework	
I□-DOOR	Doors	

Interiors Discipline Designators

Designator	Description	New
I	Interior	
ID	Interior Demolition	
IF	Interior Furnishings	
IG	Interior Graphics	
IJ	User Defined	
IK	User Defined	
IN	Interior Design	

Layer Name	Description	New
Interiors (continued)		
I□-DOOR-FULL	Doors: full-height	
I□-DOOR-PRHT	Doors: partial-height	
I□-EQPM	Equipment	
I□-EQPM-ACCS	Equipment: access	
I□-EQPM-FIXD	Equipment: fixed	
Δ I□-EQPM-OVHD	Equipment: overhead	
I□-EQPM-STOR	Equipment: storage	
I□-FLOR	Floor	
I□-FLOR-EVTR	Floor: elevator cars and equipment	
I□-FLOR-FIXT	Floor: fixtures (plumbing)	

Layer Name	Description	New
Interiors (continued)		
I□-FLOR-HRAL	Floor: handrails / guard rails	
I□-FLOR-LEVL	Floor: level changes (ramps, pits, depressions)	
I□-FLOR-OTLN	Floor: outline	
I□-FLOR-OVHD	Floor: overhead	
I□-FLOR-RAIS	Floor: raised	
I□-FLOR-RISR	Floor: risers	
I□-FLOR-SIGN	Floor: signage	
I□-FLOR-SPCL	Floor: architectural specialties (toilet room accessories, display cases)	
I□-FLOR-STRS	Floor: stair treads (escalators, ladders)	
I□-FLOR-TPTN	Floor: toilet partitions	
I□-FLOR-WDWK	Floor: architectural woodwork	
I□-FNSH	Finishes	
I□-FURN	Furnishings	
I□-FURN-FILE	Furnishings: file cabinets	
I□-FURN-FREE	Furnishings: freestanding	
I□-FURN-PLNT	Furnishings: plants	
I□-FURN-PNLS	Furnishings: system panels	
I□-FURN-SEAT	Furnishings: seating	
I□-FURN-STOR	Furnishings: storage (component system)	
I□-FURN-WKSF	Furnishings: work surface (component system)	
I□-GLAZ	Glazing	
I□-GLAZ-FULL	Glazing: full-height	
I□-GLAZ-PRHT	Glazing: partial-height	

Layer Name	Description	New
Interiors (continued)		
I□-GLAZ-SILL	Glazing: window sills	
I□-HVAC	HVAC systems	
I□-HVAC-RDFF	HVAC systems: return air diffusers	
I□-HVAC-SDFF	HVAC systems: supply diffusers	
I□-MILL	Millwork	
I□-PRTN	Partitions	
I□-PRTN-FIRE	Partitions: fire protection	
I□-PRTN-FULL	Partitions: full-height	
I□-PRTN-HEAD	Partitions: door and window headers	
I□-PRTN-JAMB	Partitions: door and window jambs	
I□-PRTN-MOVE	Partitions: moveable	
I□-PRTN-PRHT	Partitions: partial-height	

Landscape Layer List

Landscape Field Codes

The Layer Names shown below provide examples for the use of Major and Minor Group field codes for this discipline. See page CLG-8 for complete rules and options governing the use of Major and Minor Group field codes.

Landscape Layer List

Layer Name	Description	New
 L□-FENC	Fences	●
L□-FENC-LINK	Fences: chain link	●
L□-FENC-LINK-04FT	Fences: chain link: four feet high	●
L□-FENC-LINK-06FT	Fences chain link: six feet high	●
L□-FENC-PRVC	Fences: privacy	●
L□-FENC-WOOD	Fences: wood	●
L□-IRRG	Irrigation	

Landscape Discipline Designators

Designator	Description	New
L	Landscape	
LD	Landscape Demolition	
LG	Landscape Grading	●
LI	Landscape Irrigation	
LJ	User Defined	
LK	User Defined	
LL	Landscape Lighting	●
LP	Landscape Planting	
LR	Landscape Relocation	●
LS	Landscape Site	●

Layer Name	Description	New
Landscape (continued)		
L□-IRRG-COVR	Irrigation: coverage	
L□-IRRG-DRIP	Irrigation: drip irrigation tubing	
L□-IRRG-EQPM	Irrigation: equipment (pumps, valves, and controllers)	
L□-IRRG-LTRL	Irrigation: lateral pipe	
L□-IRRG-MAIN	Irrigation: mainline	
L□-IRRG-PIPE	Irrigation: piping	

Layer Name	Description	New
Landscape (continued)		
L□-IRRG-SLVE	Irrigation: pipe sleeve	
L□-IRRG-SPKL	Irrigation: sprinklers (rotors, heads)	
L□-IRRG-VALV	Irrigation: valves	
L□-PLNT	Plant and landscape material	
L□-PLNT-BEDS	Plant and landscape material: perennial and annual beds	
L□-PLNT-BUSH	Plant and landscape material: bushes and shrubs	
L□-PLNT-CONI	Plant and landscape material: coniferous trees	
L□-PLNT-CTNR	Plant and landscape material: container or planter	
L□-PLNT-EDGR	Plant and landscape material: planting bed edger	
L□-PLNT-EVGR	Plant and landscape material: evergreen trees – broadleaf	
L□-PLNT-GCVR	Plant and landscape material: ground cover	
L□-PLNT-MLCH	Plant and landscape material: mulches – organic and inorganic	●
L□-PLNT-PALM	Plant and landscape material: palm trees	
L□-PLNT-PLNT	Plant and landscape material: plants	
Δ L□-PLNT-SEED	Plant and landscape material: seeding areas	
L□-PLNT-SHAD	Plant and landscape material: shadow area	
Δ L□-PLNT-TREE	Plant and landscape material: trees	

Layer Name	Description	New
Landscape (continued)		
L□-PLNT-TURF	Plant and landscape material: lawn areas	
L□-PLNT-VINE	Plant and landscape material: vines	
L□-PVMT	Pavement	●
L□-PVMT-ASPH	Pavement: asphalt	●
L□-PVMT-BRCK	Pavement: brick	●
L□-PVMT-CONC	Pavement: concrete	●
L□-PVMT-CONC-AGGR	Pavement: concrete: exposed aggregate	●
L□-PVMT-GRVL	Pavement: gravel	●
L□-PVMT-JNTC	Pavement: control joint	●
L□-PVMT-JNTE	Pavement: expansion joint (for concrete only)	●
L□-PVMT-PAVR	Pavement: unit pavers	●
L□-PVMT-RAMP	Pavement: accessible ramp	●
L□-PVMT-STRS	Pavement: stair treads	●
L□-SITE	Site features	
L□-SITE-BRDG	Site features: bridge (pedestrian)	
L□-SITE-CURB	Site features: curb	
L□-SITE-CURB-BACK	Site features: curb: back	
L□-SITE-CURB-FACE	Site features: curb: face	
L□-SITE-DECK	Site features: deck (wood, typ.)	
Δ L□-SITE-FURN	Site features: furnishings	
L□-SITE-PLAY	Site features: play structures	
L□-SITE-PLAY-EQPM	Site features: play structures: equipment	
L□-SITE-PLAY-ZONE	Site features: play structures: zoning	
L□-SITE-POOL	Site features: pools and spas	

Layer Name	Description	New
Landscape (continued)		
L□-SITE-POOL-BACK	Site features: pools and spas: back of pool wall	
L□-SITE-POOL-FACE	Site features: pools and spas: face of pool wall	
L□-SITE-PRKG	Site features: parking	
L□-SITE-PRKG-STRP	Site features : parking: striping	
Δ L□-SITE-ROAD	Site features: edge of roadway line	
L□-SITE-ROCK	Site features: large rocks and rock outcroppings	●
L□-SITE-RRAP	Site features: riprap	
L□-SITE-RTWL	Site features: retaining wall	
L□-SITE-SPRT	Site features: sports fields	
L□-SITE-SPRT-EQPM	Site features: sports fields: equipment	
L□-SITE-SPRT-PERI	Site features: sports fields: perimeter	
L□-SITE-STEP	Site features: steps	
L□-SITE-SWLK	Site features: sidewalks and steps	
L□-SITE-TRAL	Site features: trail or path	
L□-SITE-TRAL-ASPH	Site features: trail or path: asphalt	
L□-SITE-TRAL-CONC	Site features: trail or path: concrete	
L□-SITE-TRAL-GRVL	Site features: trail or path: gravel	
L□-SITE-WALL	Site features: walls	
L□-SITE-WEIR	Site features: pool weir	
L□-TOPO	Topographic feature	
Δ L□-TOPO-LIMI	Topographic feature: limit of earthwork	
L□-TOPO-SPOT	Topographic feature: spot elevations	

This page intentionally left blank.

Mechanical Layer List

Mechanical Field Codes

The Layer Names shown below provide examples for the use of Major and Minor Group field codes for this discipline. See page CLG-8 for complete rules and options governing the use of Major and Minor Group field codes.

Mechanical Layer List

Layer Name	Description	New
Δ M□-BRIN	Brine systems	
M□-BRIN-EQPM	Brine systems: equipment	
M□-BRIN-PIPE	Brine systems: piping	
M□-CHIM	Chimneys and stacks	
M□-CMPA	Compressed / processed air systems	
Δ M□-CMPA-EQPM	Compressed / processed air systems: equipment	
M□-CMPA-PEQP	Compressed / processed air systems: process equipment	

Mechanical Discipline Designators

Designator	Description	New
M	Mechanical	
MD	Mechanical Demolition	
MH	Mechanical HVAC	
MI	Mechanical Instrumentation	
MJ	User Defined	
MK	User Defined	
MP	Mechanical Piping	
MS	Mechanical Site	

Layer Name	Description	New
Mechanical (continued)		
M□-CMPA-PIPE	Compressed / processed air systems: piping	
M□-CMPA-PPIP	Compressed / processed air systems: process piping	
M□-CNDW	Condenser water systems	
Δ M□-CNDW-EQPM	Condenser water systems: equipment	
M□-CNDW-PIPE	Condenser water systems: piping	
M□-CNDW-RETN	Condenser water systems: return	
M□-CNDW-RETN-PIPE	Condenser water systems: return: piping	

Layer Name	Description	New
Mechanical (continued)		
M□-CNDW-RETN-SKCH	Condenser water systems: return: sketch	
M□-CNDW-SPLY	Condenser water systems: supply	
M□-CNDW-SPLY-PIPE	Condenser water systems: supply: piping	
M□-CNDW-SPLY-SKCH	Condenser water systems: supply: sketch	
Δ M□-CONT	Controls and instrumentation	
M□-CONT-THER	Controls and instrumentation: thermostats	
M□-CONT-WIRE	Controls and instrumentation: wiring (low voltage)	
M□-CWTR	Chilled water systems	
Δ M□-CWTR-CNDS	Chilled water systems: condensate piping	
M□-CWTR-EQPM	Chilled water systems: equipment	
M□-CWTR-PIPE	Chilled water systems: piping	
M□-CWTR-RETN	Chilled water systems: return	
M□-CWTR-RETN-PIPE	Chilled water systems: return: piping	
M□-CWTR-RETN-SKCH	Chilled water systems: return: sketch	
M□-CWTR-SPLY	Chilled water systems: supply	
M□-CWTR-SPLY-PIPE	Chilled water systems: supply: piping	
M□-CWTR-SPLY-SKCH	Chilled water systems: supply: sketch	
Δ M□-DOMW	Domestic water systems	
Δ M□-DOMW-MKUP	Domestic water systems: make-up water	
M□-DUAL	Dual temperature systems	
Δ M□-DUAL-RETN	Dual temperature systems: return	

Layer Name	Description	New
Mechanical (continued)		
M□-DUAL-RETN-PIPE	Dual temperature systems: return: piping	
M□-DUAL-RETN-SKCH	Dual temperature systems: return: sketch	
M□-DUAL-SPLY	Dual temperature systems: supply	
M□-DUAL-SPLY-PIPE	Dual temperature systems: supply: piping	
M□-DUAL-SPLY-SKCH	Dual temperature systems: supply: sketch	
Δ M□-DUST	Dust and fume collection systems	
M□-DUST-DUCT	Dust and fume collection systems: ductwork	
M□-DUST-DUCT-CNTR	Dust and fume collection systems: ductwork: center	●
M□-DUST-EQPM	Dust and fume collection systems: equipment	
M□-ELHT	Electric heat	
M□-ELHT-EQPM	Electric heat: equipment	
M□-ENER	Energy management systems	
M□-ENER-EQPM	Energy management systems: equipment	
M□-ENER-WIRE	Energy management systems: wiring	
M□-EXHS	Exhaust system	
M□-EXHS-CDFF	Exhaust system: ceiling diffusers	
M□-EXHS-DUCT	Exhaust system: ductwork	
M□-EXHS-DUCT-CNTR	Exhaust system: ductwork: center	●
M□-EXHS-EQPM	Exhaust system: equipment	
M□-EXHS-RFEQ	Exhaust system: rooftop equipment	
M□-FUEL	Fuel systems	

Layer Name	Description	New
Mechanical (continued)		
M□-FUEL-EQPM	Fuel systems: equipment	
M□-FUEL-GGEP	Fuel systems: gas general piping	
Δ M□-FUEL-GGEP-HPIP	Fuel systems: gas general piping: high pressure piping	
M□-FUEL-GGEP-LPIP	Fuel systems: gas general piping: low-pressure piping	
M□-FUEL-GGEP-LQPG	Fuel systems: gas general piping: liquid petroleum gas	
M□-FUEL-GGEP-MPIP	Fuel systems: gas general piping: medium-pressure piping	
M□-FUEL-GPRP	Fuel systems: gas process piping	
M□-FUEL-OPRP	Fuel systems: oil process piping	
M□-FUEL-OGEP	Fuel systems: oil general piping	
Δ M□-FUEL-OGEP-DISC	Fuel systems: oil general piping: discharge	
M□-FUEL-OGEP-FLLW	Fuel systems: oil general piping: flow	
M□-FUEL-OGEP-GAGE	Fuel systems: oil general piping: gauge	
M□-FUEL-OGEP-RETN	Fuel systems: oil general piping: return	
M□-FUEL-OGEP-SPLY	Fuel systems: oil general piping: supply	
M□-FUEL-OGEP-VENT	Fuel systems: oil general piping: vents	
Δ M□-FUME	Fume hood	
M□-FUME-DUCT	Fume hood: ductwork	
M□-FUME-EQPM	Fume hood: equipment	
M□-GLYC	Glycol systems	
Δ M□-GLYC-RETN	Glycol systems: return	

Layer Name	Description	New
Mechanical (continued)		
M□-GLYC-RETN-PIPE	Glycol systems: return: piping	
M□-GLYC-RETN-SKCH	Glycol systems: return: sketch	
M□-GLYC-SPLY	Glycol systems: supply	
M□-GLYC-SPLY-PIPE	Glycol systems: supply: piping	
M□-GLYC-SPLY-SKCH	Glycol systems: supply: sketch	
Δ M□-HVAC	HVAC systems	
Δ M□-HVAC-BOXD	HVAC systems: mixing box, dual duct	
M□-HVAC-BOXS	HVAC systems: mixing box, single duct	
M□-HVAC-CDFF	HVAC systems: ceiling diffusers	
M□-HVAC-CLDA	HVAC systems: cold air	
Δ M□-HVAC-CLDA-DUCT	HVAC systems: cold air: ductwork	
M□-HVAC-CLDA-EQPM	HVAC systems: cold air: equipment	
M□-HVAC-CLDA-RSCH	HVAC systems: cold air: sketch line round or oval duct	
Δ M□-HVAC-CLDA-SECT	HVAC systems: cold air: section	
M□-HVAC-CLDA-SIZE	HVAC systems: cold air: ductwork size	
M□-HVAC-CLDA-SSCH	HVAC systems: cold air: sketch line rectangular duct	
M□-HVAC-DMPR	HVAC systems: fire, smoke, volume damper	
M□-HVAC-DOOR	HVAC systems: equipment doors	
M□-HVAC-EFAN	HVAC systems: equipment with electric fans	
M□-HVAC-EPDU	HVAC systems: equipment with piping, ductwork and electricity	
M□-HVAC-EPIP	HVAC systems: equipment with piping and electricity	

Layer Name	Description	New
Mechanical (continued)		
M□-HVAC-EQPM	HVAC systems: equipment	
M□-HVAC-EXHS	HVAC systems: exhaust air	
Δ M□-HVAC-EXHS-DUCT	HVAC systems: exhaust air: ductwork	
M□-HVAC-EXHS-EQPM	HVAC systems: exhaust air: equipment	
M□-HVAC-EXHS-GRIL	HVAC systems: exhaust air: grilles	
M□-HVAC-EXHS-RSCH	HVAC systems: exhaust air: sketch line round or oval duct	
Δ M□-HVAC-EXHS-SECT	HVAC systems: exhaust air: section	
M□-HVAC-EXHS-SIZE	HVAC systems: exhaust air: ductwork size	
M□-HVAC-EXHS-SSCH	HVAC systems: exhaust air: sketch line rectangular duct	
M□-HVAC-HOTA	HVAC systems: hot air	
Δ M□-HVAC-HOTA-DUCT	HVAC systems: hot air: ductwork	
M□-HVAC-HOTA-EQPM	HVAC systems: hot air: equipment	
M□-HVAC-HOTA-RSCH	HVAC systems: hot air: sketch line round or oval duct	
Δ M□-HVAC-HOTA-SECT	HVAC systems: hot air: section	
M□-HVAC-HOTA-SIZE	HVAC systems: hot air: ductwork size	
M□-HVAC-HOTA-SSCH	HVAC systems: hot air: sketch line rectangular duct	
Δ M□-HVAC-ODFF	HVAC systems: other diffusers	
M□-HVAC-PIPE	HVAC systems: piping	
M□-HVAC-RDFF	HVAC systems: return air diffusers	
Δ M□-HVAC-RETN	HVAC systems: return	
Δ M□-HVAC-RETN-CNTR	HVAC systems: return: center	●
Δ M□-HVAC-RETN-EQPM	HVAC systems: return: equipment	

Layer Name	Description	New
Mechanical (continued)		
M□-HVAC-RETN-RSCH	HVAC systems: return: sketch line round or oval duct	
M□-HVAC-RETN-SECT	HVAC systems: return: section	
M□-HVAC-RETN-SIZE	HVAC systems: return: ductwork size	
M□-HVAC-RETN-SSCH	HVAC systems: return: sketch line rectangular duct	
M□-HVAC-SDFF	HVAC systems: supply diffusers	
Δ M□-HVAC-SPLY	HVAC systems: supply	
Δ M□-HVAC-SPLY-CNTR	HVAC systems: supply: center	●
Δ M□-HVAC-SPLY-EQPM	HVAC systems: supply: equipment	
M□-HVAC-SPLY-RSCH	HVAC systems: supply: sketch line round or oval duct	
M□-HVAC-SPLY-SECT	HVAC systems: supply: section	
M□-HVAC-SPLY-SIZE	HVAC systems: supply: ductwork size	
M□-HVAC-SPLY-SSCH	HVAC systems: supply: sketch line rectangular duct	
M□-HWTR	Hot water heating system	
Δ M□-HWTR-EQPM	Hot water heating system: equipment	
M□-HWTR-PIPE	Hot water heating system: piping	
M□-HWTR-RETN	Hot water heating system: return	
M□-HWTR-RETN-PIPE	Hot water heating system: return: piping	
M□-HWTR-RETN: SKCH	Hot water heating system: return: sketch	
M□-HWTR-SPLY	Hot water heating system: supply	
M□-HWTR-SPLY-PIPE	Hot water heating system: supply: piping	
M□-HWTR-SPLY-SKCH	Hot water heating system: supply: sketch	

Layer Name	Description	New
Mechanical (continued)		
Δ M□-LGAS	Laboratory gas systems	
M□-LGAS-EQPM	Laboratory gas systems: equipment	
M□-LGAS-PIPE	Laboratory gas systems: piping	
M□-MACH	Machine shop	
M□-MDGS	Medical gas	
M□-MDGS-CAIR	Medical gas: compressed air	
M□-MDGS-EQPM	Medical gas: equipment	
M□-MDGS-NITG	Medical gas: nitrogen	
M□-MDGS-NOXG	Medical gas: nitrous oxide	
M□-MDGS-OXYG	Medical gas: pure O2	
M□-MDGS-PIPE	Medical gas: piping	
M□-MDGS-SAIR	Medical gas: scavenge air	
M□-MDGS-VACU	Medical gas: vacuum	
M□-MKUP	Make-up air systems	
M□-MKUP-CDFF	Make-up air systems: ceiling diffusers	
M□-MKUP-DUCT	Make-up air systems: ductwork	
M□-MKUP-EQPM	Make-up air systems: equipment	
M□-MPIP	Miscellaneous piping systems	
Δ M□-MPIP-PIPE	Miscellaneous piping systems: piping	
Δ M□-NGAS	Natural gas	
M□-NGAS-EQPM	Natural gas: equipment	
M□-NGAS-PIPE	Natural gas: piping	
M□-PROC	Process systems	
M□-PROC-EQPM	Process systems: equipment	
M□-PROC-PIPE	Process systems: piping	
M□-RAIR	Relief air systems	
M□-RCOV	Energy recovery systems	

Layer Name	Description	New
Mechanical (continued)		
M□-RCOV-EQPM	Energy recovery systems: equipment	
M□-RCOV-PIPE	Energy recovery systems: piping	
M□-REFG	Refrigeration systems	
Δ M□-REFG-DISC	Refrigeration systems: discharge	
M□-REFG-EQPM	Refrigeration systems: equipment	
M□-REFG-PIPE	Refrigeration systems: piping	
M□-REFG-RETN	Refrigeration systems: return	
M□-REFG-SPLY	Refrigeration systems: supply	
M□-SMOK	Smoke extraction systems	
M□-SMOK-CDFF	Smoke extraction systems: ceiling diffusers	
M□-SMOK-DUCT	Smoke extraction systems: ductwork	
M□-SMOK-EQPM	Smoke extraction systems: equipment	
M□-SPCL	Special	
M□-SPCL-EQPM	Special: equipment	
M□-SPCL-PIPE	Special: piping	
M□-STEM	Steam system	
Δ M□-STEM-BLBD	Steam system: boiler blow down piping	
M□-STEM-BLBD-PIPE	Steam system: boiler blow down piping: piping	
M□-STEM-CNDS	Steam system: condensate piping	
Δ M□-STEM-CNDS-SKCH	Steam system: condensate piping: sketch	
M□-STEM-EQPM	Steam system: equipment	
M□-STEM-HPIP	Steam system: high-pressure piping	
Δ M□-STEM-HPIP-SKCH	Steam system: high-pressure piping: sketch	

Layer Name	Description	New
Mechanical (continued)		
M□-STEM-LPIP	Steam system: low-pressure piping	
Δ M□-STEM-LPIP-SKCH	Steam system: low-pressure piping: sketch	
M□-STEM-MPIP	Steam system: medium-pressure piping	
Δ M□-STEM-MPIP-SKCH	Steam system: medium-pressure piping: sketch	
Δ M□-TEST	Test equipment	

Operations Layer List

Operations Field Codes

The Layer Names shown below provide examples for the use of Major and Minor Group field codes for this discipline. See page CLG-8 for complete rules and options governing the use of Major and Minor Group field codes.

Operations Discipline Designators

Designator	Description	New
O	Operations	
OJ	User Defined	
OK	User Defined	

Operations Layer List

Layer Name	Description	New

No layer names have been prescribed for this discipline.

This page intentionally left blank.

Plumbing Layer List

Plumbing Field Codes

The Layer Names shown below provide examples for the use of Major and Minor Group field codes for this discipline. See page CLG-8 for complete rules and options governing the use of Major and Minor Group field codes.

Plumbing Layer List

Layer Name	Description	New
P□-ACID	Acid waste systems	
P□-ACID-EQPM	Acid waste systems: equipment	
P□-ACID-PIPE	Acid waste systems: piping	
P□-ACID-VENT	Acid waste systems: vents	
P□-DOMW	Domestic water systems	
P□-DOMW-CPIP	Domestic water systems: cold water piping	
P□-DOMW-EQPM	Domestic water systems: equipment	

Plumbing Discipline Designators

Designator	Description	New
P	Plumbing	
PD	Plumbing Demolition	
PJ	User Defined	
PK	User Defined	
PL	Plumbing	
PP	Plumbing Piping	
PQ	Plumbing Equipment	
PS	Plumbing Site	

Layer Name	Description	New
Plumbing (continued)		
P□-DOMW-HPIP	Domestic water systems: hot water piping	
Δ P□-DOMW-RISR	Domestic water systems: risers	
P□-DOMW-RPIP	Domestic water systems: recirculation piping	
P□-MDGS	Medical gas	
P□-MDGS-CAIR	Medical gas: compressed air	
P□-MDGS-EQPM	Medical gas: equipment	
P□-MDGS-NITG	Medical gas: nitrogen	

Layer Name	Description	New
Plumbing (continued)		
P□-MDGS-NOXG	Medical gas: nitrous oxide	
P□-MDGS-OXYG	Medical gas: pure O2	
P□-MDGS-PIPE	Medical gas: piping	
P□-MDGS-SAIR	Medical gas: scavenge air	
P□-MDGS-VACU	Medical gas: vacuum	
P□-SSWR	Sanitary sewer	
P□-SSWR-EQPM	Sanitary sewer: equipment	
P□-SSWR-FIXT	Sanitary sewer: fixtures	
P□-SSWR-FLDR	Sanitary sewer: floor drains	
P□-SSWR-PIPE	Sanitary sewer: piping	
P□-SSWR-RISR	Sanitary sewer: risers	
P□-SSWR-VENT	Sanitary sewer: vents	
P□-STRM	Storm sewer	
P□-STRM-PIPE	Storm sewer: piping	
P□-STRM-RFDR	Storm sewer: roof drains	
P□-STRM-RISR	Storm sewer: risers	

Process Layer List

Process Field Codes

The Layer Names shown below provide examples for the use of Major and Minor Group field codes for this discipline. See page CLG-8 for complete rules and options governing the use of Major and Minor Group field codes.

Process Discipline Designators

Designator	Description	New
D	Process	
DA	Process Airs	
DC	Process Chemicals	
DD	Process Demolition	
DE	Process Electrical	
DG	Process Gases	
DI	Process Instrumentation	
DJ	User Defined	
DK	User Defined	
DL	Process Liquids	
DM	Process HPM Gases	
DO	Process Oils	
DP	Process Piping	
DQ	Process Equipment	
DR	Process Drains and Reclaims	
DS	Process Site	
DV	Process Vacuum	
DW	Process Waters	
DX	Process Exhaust	
DY	Process Slurry	

Process Layer List

Δ

Layer Name	Description	New
Process (continued)		
D□-AIR~-AA~~	Air: agitation air - system	
D□-AIR~-BA~~	Air: breathable air - system	
D□-AIR~-CA~~	Air: compressed air - system	
D□-AIR~-CDA~	Air: clean dry air - system	
D□-AIR~-HCDA	Air: high pressure clean dry air - system	
D□-AIR~-IA~~	Air: instrument air - system	
D□-AIR~-OA~~	Air: outside air - system	
D□-AIR~-OFA~	Air: oil free air - system	
D□-AIR~-PA~~	Air: plant air - system	
D□-AIR~-V~~~	Air: vent - system	
D□-CHEM-ARC~	Chemical: regenerative caustic - system	
D□-CHEM-C~~~	Chemical: caustic - system	
D□-CHEM-DEV~	Chemical: developer - system	
D□-CHEM-EG~~	Chemical: ethylene glycol - system	
D□-CHEM-H2O2	Chemical: hydrogen peroxide - system	
D□-CHEM-HCL~	Chemical: hydrochloric acid - system	
D□-CHEM-HF~~	Chemical: hydrofluoric acid - system	
D□-CHEM-IPA~	Chemical: isopropyl alcohol - system	
D□-CHEM-PHOS	Chemical: phosphoric acid - system	
D□-CHEM-RER~	Chemical: solvent - system	
D□-CHEM-SULF	Chemical: sulfuric acid - system	
D□-CHEM-TMAH	Chemical: tmah - system	
D□-DETL-BOLD	Detail: bold lines	

Δ

Layer Name	Description	New
Process (continued)		
D□-DETL-FINE	Detail: fine lines	
D□-DETL-MEDM	Detail: medium lines	
D□-DRAN-AMW~	Drains: ammonia waste - system	
D□-DRAN-CD~~	Drains: condensate drain - system	
D□-DRAN-CLW~	Drains: concentrated lead waste - system	
D□-DRAN-CMW~	Drains: concentrated metals waste - system	
D□-DRAN-CUPW	Drains: copper plating waste - system	
D□-DRAN-CURW	Drains: copper rinse waste - system	
D□-DRAN-CUSW	Drains: copper slurry waste - system	
D□-DRAN-DIRC	Drains: DI reclaim - system	
D□-DRAN-DLW~	Drains: dilute waste - system	
D□-DRAN-EGW~	Drains: ethylene glycol waste - system	
D□-DRAN-HFW~	Drains: hydrofluoric waste - system	
D□-DRAN-IW~~	Drains: industrial waste - system	
D□-DRAN-MW~~	Drains: metals waste - system	
D□-DRAN-NPWR	Drains: non-potable water reuse - system	
D□-DRAN-OIW~	Drains: organic industrial waste - system	
D□-DRAN-OLW~	Drains: organic liquid waste - system	
D□-DRAN-OSW~	Drains: organic solvent waste - system	

Layer Name	Description	New
Process (continued)		
D□-DRAN-PHRC	Drains: phosphoric acid reclaim - system	
D□-DRAN-PSW~	Drains: photo solvent waste - system	
D□-DRAN-SDD~	Drains: scrubber duct drains - system	
D□-DRAN-SLW~	Drains: slurry waste - system	
D□-DRAN-SULF	Drains: sulfuric acid - system	
D□-DRAN-SULR	Drains: sulfuric acid reclaim - system	
D□-DRAN-SW~~	Drains: solvent waste - system	
D□-DRAN-SWF~	Drains: solvent waste flammable - system	
D□-DRAN-SWNF	Drains: solvent waste non-flammable - system	
D□-EXHS-AMEX	Exhaust: ammonia exhaust - system	
D□-EXHS-AREX	Exhaust: arsenic exhaust - system	
D□-EXHS-HTEX	Exhaust: heat exhaust - system	
D□-EXHS-SCEX	Exhaust: scrubber exhaust - system	
D□-EXHS-SVEX	Exhaust: solvent exhaust - system	
D□-GAS~-AR~~	Gas: argon - system	
D□-GAS~-ARB~	Gas: argon bulk - system	
D□-GAS~-BUT~	Gas: butane - system	
D□-GAS~-CLG~	Gas: chlorine gas - system	
D□-GAS~-H2~~	Gas: hydrogen - system	
D□-GAS~-HE~~	Gas: helium - system	
D□-GAS~-HPN2	Gas: high purity nitrogen - system	
D□-GAS~-HPO2	Gas: high purity oxygen - system	
D□-GAS~-LCHE	Gas: leak check helium - system	

Δ

Layer Name	Description	New
Process (continued)		
D□-GAS~-N2~~	Gas: nitrogen - system	
D□-GAS~-N2O~	Gas: nitrous oxide - system	
D□-GAS~-NG~~	Gas: natural gas - system	
D□-GAS~-O2~~	Gas: oxygen - system	
D□-GAS~-PRO~	Gas: propane - system	
D□-GAS~-SG~~	Gas: specialty gas - system	
D□-GAS~-UN2~	Gas: utility nitrogen - system	
D□-GAS~-VN2~	Gas: venturi nitrogen - system	
D□-GAS~-WAR~	Gas: weld argon - system	
D□-LIQD-LPG~	Liquid: liquid petroleum gas - system	
D□-OIL~-LO~~	Oil: lube oil - system	
D□-PIPE	Piping	
D□-PIPE-CNTR	Piping: center	
D□-PIPE-EQPM	Piping: equipment	
D□-PIPE-HDLN	Piping: hidden line	
D□-PIPE-MISC	Piping: miscellaneous	
D□-PIPE-PATT	Piping: texture and hatch patterns	
D□-PIPE-UGND	Piping: underground	
D□-SLUR-SLR~	Slurry: slurry return - system	
D□-SLUR-SLS~	Slurry: slurry supply - system	
D□-VACU-CLV~	Vacuum: chlorine vacuum - system	
D□-VACU-CV~~	Vacuum: chemical vacuum - system	
D□-VACU-EV~~	Vacuum: equipment vacuum - system	
D□-VACU-HV~~	Vacuum: house vacuum - system	
D□-VACU-HVA~	Vacuum: arsenic house vacuum - system	

Layer Name	Description	New
Process (continued)		
D□-VACU-PV~~	Vacuum: vacuum - system	
D□-WATR-BFW~	Water: boiler feed water - system	
D□-WATR-DIR~	Water: deionized water return - system	
D□-WATR-DIS~	Water: deionized water supply - system	
D□-WATR-DIWP	Water: DI polishing loop - system	
D□-WATR-FW~~	Water: fire water - system	
D□-WATR-HDIR	Water: hot DI return - system	
D□-WATR-HDIS	Water: hot DI supply - system	
D□-WATR-HDRC	Water: hot DI reclaim - system	
D□-WATR-HPDR	Water: high pH DI return - system	
D□-WATR-HPDS	Water: high pH DI supply - system	
D□-WATR-ICW~	Water: industrial city water - system	
D□-WATR-NPW~	Water: non-potable water - system	
D□-WATR-PCWR	Water: cooling water return - system	
D□-WATR-PCWS	Water: cooling water supply - system	
D□-WATR-PW~~	Water: potable water - system	
D□-WATR-RO~~	Water: reverse osmosis water - system	
D□-WATR-ROR~	Water: reverse osmosis reject water - system	
D□-WATR-TDIR	Water: tempered DI return - system	
D□-WATR-TDIS	Water: tempered DI supply - system	
D□-WATR-TW~~	Water: tempered water - system	
D□-WATR-UPRW	Water: ultra pure recycle water - system	

Layer Name	Description	New
Process (continued)		
D□-WATR-UPW~	Water: ultra pure water - system	

Resource Layer List

Resource Field Codes

The Layer Names shown below provide examples for the use of Major and Minor Group field codes for this discipline. See page CLG-8 for complete rules and options governing the use of Major and Minor Group field codes.

Resource Layer List

Layer Name	Description	New
R□-INGR	Ingrants	●
R□-INGR-ESMT	Ingrants: easement	●
R□-INGR-LEAS	Ingrants: lease	●
R□-INGR- LICN	Ingrants: license	●
R□-INGR-PMIT	Ingrants: permit	●
R□-INGR-RSRV	Ingrants: reservation	●
R□-LAND	Land	●
R□-LAND-ALOC	Land: allocation	●
R□-LAND-CLAS	Land: classification	●

Resource Discipline Designators

Designator	Description	New
R	Resource	
RA	Resource Architectural	
RC	Resource Civil	
RE	Resource Electrical	
RJ	User Defined	
RK	User Defined	
RM	Resource Mechanical	
RS	Resource Structural	

Layer Name	Description	New
Resource (continued)		
R□-OTGR	Outgrants	●
R□-OTGR-LEAS	Outgrants: lease	●
R□-OTGR-LICN	Outgrants: license	●
R□-OTGR-PMIT	Outgrants: permit	●
R□-OTGR-RSRV	Outgrants: reservation	●
R□-PROP	Property boundary	●
R□-PROP-PRCL	Property boundary: parcels	●
R□-PROP-TAKE	Property boundary: taking lines	●

Layer Name	Description	New
Resource (continued)		
R□-PROP-TAKE-ELEV	Property boundary: taking lines: elevations	●
R□-PROP-TRAC	Property boundary: tract lines	●
R□-PROP-TRAC-DFEE	Property boundary: tract lines: disposed fee	●
R□-PROP-TRAC-FEE~	Property boundary: tract lines: fee	●
R□-PROP-TRAC-LFEE	Property boundary: tract lines: disposed less than fee	●
R□-PROP-TRAC-NFEE	Property boundary: tract lines: non-fee	●

Structural Layer List

Structural Field Codes

The Layer Names shown below provide examples for the use of Major and Minor Group field codes for this discipline. See page CLG-8 for complete rules and options governing the use of Major and Minor Group field codes.

Structural Layer List

Layer Name	Description	New
S□-ALGN	Alignment	●
S□-BEAM	Beams	
S□-BEAM-ALUM	Beams: aluminum	
S□-BEAM-CONC	Beams: concrete	
S□-BEAM-STEL	Beams: steel	
S□-BEAM-WOOD	Beams: wood	
S□-BRCG	Bracing	
S□-BRCG-ALUM	Bracing: aluminum	
S□-BRCG-ALUM-HORZ	Bracing: aluminum: horizontal	
S□-BRCG-ALUM-VERT	Bracing: aluminum: vertical	

Structural Discipline Designators

Designator	Description	New
S	Structural	
SB	Structural Substructure	
SD	Structural Demolition	
SF	Structural Framing	
SJ	User Defined	
SK	User Defined	
SS	Structural Site	

Layer Name	Description	New
Structural (continued)		
S□-BRCG-METL	Bracing: metal	●
S□-BRCG-STEL	Bracing: steel	
S□-BRCG-STEL-HORZ	Bracing: steel: horizontal	
S□-BRCG-STEL-VERT	Bracing: steel: vertical	
S□-BRCG-WOOD	Bracing: wood	
S□-BRCG-WOOD-HORZ	Bracing: wood: horizontal	
S□-BRCG-WOOD-VERT	Bracing: wood: vertical	
S□-COLS	Columns	
S□-COLS-ABLT	Columns: anchor bolts	●
S□-COLS-ALUM	Columns: aluminum	

Layer Name	Description	New
Structural (continued)		
S□-COLS-CONC	Columns: concrete	
S□-COLS-STEL	Columns: steel	
S□-COLS-WOOD	Columns: wood	
S□-DECK	Deck	
S□-DECK-FLOR	Deck: floor	
S□-DECK-FLOR-OPNG	Deck: floor: openings	
S□-DECK-ROOF	Deck: roof	
S□-DECK-ROOF-OPNG	Deck: roof: openings	
S□-FNDN	Foundation	
S□-FNDN-FTNG	Foundation: footings	
S□-FNDN-GRBM	Foundation: grade beams	
S□-FNDN-PCAP	Foundation: pile caps	
S□-FNDN-PIER	Foundation: drilled piers	
S□-FNDN-PILE	Foundation: piles	
S□-FNDN-RBAR	Foundation: reinforcing bar	
S□-FNDN-RBAR-BOT1	Foundation: reinforcing bar: bottom group 1	●
S□-FNDN-RBAR-BOT2	Foundation: reinforcing bar: bottom group 2	●
S□-FNDN-RBAR-TOP1	Foundation: reinforcing bar: top group 1	●
S□-FNDN-RBAR-TOP2	Foundation: reinforcing bar: top group 2	●
S□-FSTN	Fasteners and connections	●
S□-GATE	Gate	●
S□-GRID	Column grid	
S□-GRID-EXTR	Column grid: exterior	
S□-GRID-INTR	Column grid: interior	

Layer Name	Description	New
Structural (continued)		
S□-GRLN	Grade line	●
S□-GRLN-SURF	Grade line: surface areas	●
S□-GRTG	Grating	●
S□-GRTG-OVHD	Grating: overhead	●
S□-HYDR	Hydraulic structure	●
S□-JNTS	Joints	
S□-JNTS-CNTJ	Joints: construction joint	
S□-JNTS-CTLJ	Joints: control joint	
S□-JNTS-EXPJ	Joints: expansion joint	
S□-JOIS	Joists	
S□-JOIS-BRGX	Joists: bridging	
S□-PADS	Pads	●
S□-PADS-EQPM	Pads: equipment	●
S□-PLAT	Platform	●
S□-PLAT-FRMG	Platform: framing	●
S□-PLAT-GRTG	Platform: grating	●
Δ S□-SIGN	Sign	●
S□-SIGN-BOUY	Sign: bouy	●
S□-SIGN-FRMG	Sign: framing	●
S□-SIGN-GAGE	Sign: gauge (staff)	●
S□-SIGN-TEXT	Sign: signage text	●
S□-SIGN-XTRU	Sign: extrusion	●
S□-SLAB	Slab	
S□-SLAB-CONC	Slab: concrete	
S□-SLAB-EDGE	Slab: edge	
S□-SLAB-OPNG	Slab: openings (and depressions)	
S□-SLAB-OPNX	Slab: opening indication ("x")	

Layer Name	Description	New
Structural (continued)		
S□-SLAB-STEL	Slab: steel	
S□-SLAB-WOOD	Slab: wood	
S□-STIF	Stiffener	●
S□-STIF-LONG	Stiffener: longitudinal	●
S□-STIF-TRAV	Stiffener: transverse	●
S□-STRS	Stairs	
S□-STRS-LADD	Stairs: ladders & ladder assemblies	
S□-TRUS	Trusses	
S□-WALL	Walls	
S□-WALL-CMUW	Walls: concrete masonry unit	
S□-WALL-CONC	Walls: concrete	
S□-WALL-MSNW	Walls: masonry	
S□-WALL-PCST	Walls: pre-cast concrete	
S□-WALL-SHEA	Walls: structural bearing or shear walls	
S□-WALL-STEL	Walls: steel stud	
S□-WALL-WOOD	Walls: wood	

Δ

This page intentionally left blank.

Survey/Mapping Layer List

Survey/Mapping Field Codes

The Layer Names shown below provide examples for the use of Major and Minor Group field codes for this discipline. See page CLG-8 for complete rules and options governing the use of Major and Minor Group field codes.

Survey/Mapping Layer Names

Layer Name	Description	New
V□-BLDG	Buildings and primary structures	
V□-BLDG-DECK	Buildings and primary structures: deck (attached, no roof overhead)	
V□-BLDG-OTLN	Buildings and primary structures: outline	
V□-BLDG-OVHD	Buildings and primary structures: overhead	
V□-BLDG-PRCH	Buildings and primary structures: porch (attached, roof overhead)	

Survey/Mapping Discipline Designators

Designator	Description	New
V	Survey / Mapping	
VA	Aerial Survey	
VF	Field Survey	
VI	Digital Survey	
VJ	User Defined	
VK	User Defined	
VU	Survey Combined Utilities	●

Layer Name	Description	New
Survey/Mapping (continued)		
V□-BNDY	Political boundaries	
V□-BNDY-BORO	Political boundaries: borough	
V□-BNDY-CITY	Political boundaries: city	
V□-BNDY-CNTY	Political boundaries: county	
V□-BNDY-CORP	Political boundaries: corporation	
V□-BNDY-NATL	Political boundaries: national	
Δ V□-BNDY-PROV	Political boundaries: province	
V□-BNDY-STAT	Political boundaries: state	
V□-BNDY-TSHP	Political boundaries: town or township	

Layer Name	Description	New
Survey/Mapping (continued)		
V□-BNDY-ZONE	Political boundaries: zoning	
V□-BORE	Borings	●
V□-BRDG	Bridge	
V□-BRDG-BENT	Bridge: top of bent	
V□-BRDG-CNTR	Bridge: center	
V□-BRDG-CTLJ	Bridge: control joint	
V□-BRDG-DECK	Bridge: deck	
V□-BRDG-GRAL	Bridge: guard rail	
V□-BRKL	Break / fault lines	
V□-BRKL-BOTB	Break / fault lines: bottom of bank	
V□-BRKL-FLOW	Break / fault lines: flowline (lowest point of ditch)	
V□-BRKL-TOPB	Break / fault lines: top of bank	
V□-BRLN	Building restriction line	
V□-BZNA	Buffer zone area	
V□-CHAN	Navigable channels	
V□-CHAN-BWTR	Navigable channels: breakwater	
V□-CHAN-CNTR	Navigable channels: center	
V□-CHAN-DACL	Navigable channels: de-authorized channel limits, anchorages, etc.	
V□-CHAN-DOCK	Navigable channels: decks, docks, floats, piers	
V□-CHAN-NAID	Navigable channels: navigation aids	
V□-COMM	Telephone communications	
V□-COMM-MHOL	Telephone communications: manhole	
V□-COMM-OVHD	Telephone communications: overhead	
V□-COMM-POLE	Telephone communications: pole	

Layer Name	Description	New
Survey/Mapping (continued)		
V□-COMM-UGND	Telephone communications: underground	
V□-CTRL	Control points	
V□-CTRL-BMRK	Control points: benchmarks	
V□-CTRL-FLYS	Control points: fly station	
V□-CTRL-GRID	Control points: grid	
V□-CTRL-HORZ	Control points: horizontal	
V□-CTRL-HVPT	Control points: horizontal / vertical	
V□-CTRL-PNPT	Control points: panel points	
V□-CTRL-TRAV	Control points: transverse	
V□-CTRL-VERT	Control points: vertical	
V□-DRIV	Driveways	
V□-DRIV-ASPH	Driveways: asphalt	
V□-DRIV-CNTR	Driveways: center	
V□-DRIV-CONC	Driveways: concrete	
V□-DRIV-CURB	Driveways: curb	
V□-DRIV-FLNE	Driveways: fire lane	
V□-DRIV-GRVL	Driveways: gravel	
V□-DRIV-MRKG	Driveways: pavement markings	
V□-DRIV-UPVD	Driveways: unpaved surface	
V□-DTCH	Ditches or washes	
V□-DTCH-BOTM	Ditches or washes: bottom	
V□-DTCH-CNTR	Ditches or washes: center	
V□-DTCH-EWAT	Ditches or washes: edge of water	
V□-DTCH-TOPD	Ditches or washes: top	
V□-ESMT	Easements	

Layer Name	Description	New
Survey/Mapping (continued)		
V□-ESMT-ACCS	Easements: access (pedestrian only; private access)	
V□-ESMT-CATV	Easements: cable television system	
V□-ESMT-CONS	Easements: conservation	
V□-ESMT-CSTG	Easements: construction / grading	
V□-ESMT-ELEC	Easements: electrical	
V□-ESMT-FDPL	Easements: flood plain	
V□-ESMT-INEG	Easements: ingress / egress (vehicles; private access)	
V□-ESMT-LSCP	Easements: landscape	
V□-ESMT-NGAS	Easements: natural gas line	
V□-ESMT-PHON	Easements: telephone line	
V□-ESMT-ROAD	Easements: roadway	
V□-ESMT-ROAD-PERM	Easements: roadway: permanent	
V□-ESMT-ROAD-TEMP	Easements: roadway: temporary	
V□-ESMT-RWAY	Easements: right-of-way (public access)	
V□-ESMT-SGHT	Easements: sight distance	
V□-ESMT-SSWR	Easements: sanitary sewer	
V□-ESMT-STRM	Easements: storm sewer	
V□-ESMT-SWMT	Easements: storm water management	
V□-ESMT-TRAL	Easements: trail or path (public access)	
V□-ESMT-UTIL	Easements: utility lines	
V□-ESMT-WATR	Easements: water supply	
V□-FLHA	Flood hazard area	
V□-FUEL	Fuel systems	
V□-FUEL-MHOL	Fuel systems: manhole	

Layer Name	Description	New
Survey/Mapping (continued)		
V□-FUEL-PIPE	Fuel systems: piping	
V□-FUEL-TANK	Fuel systems: storage tanks	
V□-FUEL-UGND	Fuel systems: underground	
V□-NGAS	Natural gas	
V□-NGAS-MHOL	Natural gas: manhole	
V□-NGAS-PIPE	Natural gas: piping	
V□-NGAS-TANK	Natural gas: storage tanks	
V□-NGAS-UGND	Natural gas: underground	
V□-NODE	Node	
V□-NODE-ABUT	Node: abutment	
V□-NODE-ACTL	Node: aerial horizontal and vertical control points	
V□-NODE-BLDG	Node: building points	
V□-NODE-BLIN	Node: baseline	
V□-NODE-BRDG	Node: bridge survey points	
V□-NODE-BRKL	Node: break lines, spot elev. points and lines for creation of break lines as top of bank	
V□-NODE-BROW	Node: brush row points	
V□-NODE-BRSH	Node: brush points	
V□-NODE-CABL	Node: underground cable systems	
Δ V□-NODE-CURB	Node: curb	
V□-NODE-DASP	Node: description attributes for survey points	
V□-NODE-DECK	Node: deck	
V□-NODE-DRIV	Node: driveway	
V□-NODE-EASP	Node: elevation attributes for survey points	

Layer Name	Description	New
Survey/Mapping (continued)		
V□-NODE-EXPJ	Node: expansion joint	
V□-NODE-GRND	Node: ground	
V□-NODE-MHOL	Node: manhole	
V□-NODE-MRKG	Node: pavement markings (yellow / white stripes)	
V□-NODE-NGAS	Node: natural gas line	
V□-NODE-PASP	Node: point number attributes for survey points	
V□-NODE-PIPE	Node: piping (driveway / roadway culverts)	
V□-NODE-POLE	Node: pole (power, telephone, etc.)	
V□-NODE-PVMT	Node: pavement	
V□-NODE-SIGN	Node: signage	
V□-NODE-SSWR	Node: sanitary sewer	
V□-NODE-STRM	Node: storm sewer	
V□-NODE-SWLK	Node: sidewalks	
V□-NODE-TREE	Node: tree	
V□-NODE-TROW	Node: tree row	
V□-NODE-WATR	Node: water supply	
V□-POWR	Power	
V□-POWR-FENC	Power: fences	
V□-POWR-INST	Power: instrumentation (meters, transformers)	
V□-POWR-MHOL	Power: manhole	
V□-POWR-OVHD	Power: overhead	
V□-POWR-POLE	Power: pole	
V□-POWR-STRC	Power: structures	
V□-POWR-UGND	Power: underground	

Layer Name	Description	New
Survey/Mapping (continued)		
V□-PRKG	Parking lots	
V□-PRKG-ASPH	Parking lots: asphalt	
V□-PRKG-CNTR	Parking lots: center	
V□-PRKG-CONC	Parking lots: concrete	
V□-PRKG-CURB	Parking lots: curb	
V□-PRKG-DRAIN	Parking lots: drainage slope indications	
V□-PRKG-FLNE	Parking lots: fire lane	
V□-PRKG-GRVL	Parking lots: gravel	
V□-PRKG-MRKG	Parking lots: pavement markings	
V□-PRKG-STRP	Parking lots: striping	
V□-PRKG-UPVD	Parking lots: unpaved surface	
V□-PROP	Property boundary	
V□-PROP-LINE	Property boundary: lines	
V□-PROP-QTRS	Property boundary: quarter section	
V□-PROP-RSRV	Property boundary: reservation	
V□-PROP-SBCK	Property boundary: setback lines	
V□-PROP-SECT	Property boundary: section	
V□-PROP-SUBD	Property boundary: subdivision (interior) lines	
V□-PROP-SXTS	Property boundary: sixteenth section	
V□-PVMT	Pavement	
V□-PVMT-ASPH	Pavement: asphalt	
V□-PVMT-CONC	Pavement: concrete	
V□-PVMT-GRVL	Pavement: gravel	
V□-RAIL	Railroad	
V□-RAIL-CNTR	Railroad: center	

Layer Name	Description	New
Survey/Mapping (continued)		
V□-RAIL-EQPM	Railroad: equipment (gates, signals, etc.)	
V□-RAIL-TRAK	Railroad: track	
V□-RIVR	River	
V□-RIVR-BOTM	River: bottom	
V□-RIVR-CNTR	River: center	
V□-RIVR-EDGE	River: edge	
V□-RIVR-TOPB	River: top of bank	
V□-ROAD	Roadways	
V□-ROAD-ASPH	Roadways: asphalt	
V□-ROAD-CNTR	Roadways: center	
V□-ROAD-CONC	Roadways: concrete	
V□-ROAD-CURB	Roadways: curb	
V□-ROAD-FLNE	Roadways: fire lane	
V□-ROAD-GRVL	Roadways: gravel	
V□-ROAD-MRKG	Roadways: pavement markings	
V□-ROAD-UPVD	Roadways: unpaved surface	
V□-RRAP	Riprap	
V□-RWAY	Right-of-way	
V□-RWAY-CNTR	Right-of-way: center	
V□-RWAY-CTLA	Right-of-way: controlled access	
V□-RWAY-LINE	Right-of-way: lines	
V□-RWAY-LMTA	Right-of-way: limited access	
V□-RWAY-MRKR	Right-of-way: marker	
V□-RWAY-STAN	Right-of-way: stationing	
V□-SITE	Site features	
V□-SITE-EWAT	Site features: edge of water	

Layer Name	Description	New
Survey/Mapping (continued)		
V□-SITE-FENC	Site features: fences	
V□-SITE-ROCK	Site features: large rocks and rock outcroppings	
V□-SITE-RTWL	Site features: retaining wall	
V□-SITE-SIGN	Site features: signage	
V□-SITE-VEGE	Site features: trees, shrubs, and other vegetation	
V□-SSWR	Sanitary sewer	
V□-SSWR-MHOL	Sanitary sewer: manhole	
V□-SSWR-PIPE	Sanitary sewer: piping	
V□-SSWR-STRC	Sanitary sewer: structures	
V□-SSWR-UGND	Sanitary sewer: underground	
V□-STEM	Steam system	
V□-STEM-INST	Steam system: instrumentation (meters, valves, pumps)	
V□-STEM-MHOL	Steam system: manhole	
V□-STEM-PIPE	Steam system: piping	
V□-STEM-STRC	Steam system: structures	
V□-STEM-UGND	Steam system: underground	
V□-STRM	Storm sewer	
V□-STRM-DTCH	Storm sewer: ditches or washes	
V□-STRM-MHOL	Storm sewer: manhole	
V□-STRM-PIPE	Storm sewer: piping	
V□-STRM-POND	Storm sewer: retention pond	
V□-STRM-STRC	Storm sewer: structures	
V□-STRM-UGND	Storm sewer: underground	
V□-SURV	Survey	

Layer Name	Description	New
Survey/Mapping (continued)		
V□-SURV-DATA	Survey: data	
Δ V□-SWLK	Sidewalks	
V□-SWLK-ASPH	Sidewalks: asphalt	
V□-SWLK-CONC	Sidewalks: concrete	
V□-TOPO	Topographic feature	
Δ V□-TOPO-EWAT	Topographic feature: edge of water	
V□-TOPO-GRID	Topographic feature: grid	
V□-TOPO-MAJR	Topographic feature: major (contours)	
V□-TOPO-MINR	Topographic feature: minor (contours)	
V□-TOPO-SOUN	Topographic feature: soundings	
V□-TOPO-SPOT	Topographic feature: spot elevations	
V□-UNID	Unidentified site objects	
V□-UNID-CABL	Unidentified site objects: cable systems	

Layer Name	Description	New
Survey/Mapping (continued)		
V□-UNID-PIPE	Unidentified site objects: piping	
V□-UNID-TANK	Unidentified site objects: storage tanks	
V□-UNID-UTIL	Unidentified site objects: utility lines	
V□-UNID-UTIL-OVHD	Unidentified site objects: utility lines: overhead	
V□-UNID-UTIL-UGND	Unidentified site objects: utility lines: underground	
V□-WATR	Water supply	
V□-WATR-INST	Water supply: instrumentation (meters, valves, pumps)	
V□-WATR-MHOL	Water supply: manhole	
V□-WATR-PIPE	Water supply: piping	
V□-WATR-STRC	Water supply: structures	
V□-WATR-UGND	Water supply: underground	

Telecommunications Layer List

Telecommunications Field Codes

The Layer Names shown below provide examples for the use of Major and Minor Group field codes for this discipline. See page CLG-8 for complete rules and options governing the use of Major and Minor Group field codes.

Telecommunications Layer List

Layer Name	Description	New
Δ T□-ALRM	Alarm system	
T□-BCST	Broadcast-related system (radio or TV)	●
T□-BELL	Bell system	
T□-CABL	Cable systems	
T□-CABL-COAX	Cable systems: coax cable	

Telecommunications Discipline Designators

Designator	Description	New
T	Telecommunications	
TA	Audio Visual	
TC	Clock and Program	
TI	Intercom	
TJ	User Defined	
TK	User Defined	
TM	Monitoring	
TN	Data Networks	
TT	Telephone	
TY	Security	

Layer Name	Description	New
Telecommunications (continued)		
T□-CABL-FIBR	Cable systems: fiber optics cable	
T□-CABL-MULT	Cable systems: multi-conductor cable	
T□-CABL-TRAY	Cable systems: cable tray and wireways	
T□-CATV	Cable television system	
T□-CCTV	Closed-circuit television system	

Layer Name	Description	New
Telecommunications (continued)		
T□-CLOK	Clock system	
T□-CLOK-CIRC	Clock system: circuits	●
T□-CLOK-CLNG	Clock system: ceiling	●
T□-CLOK-CNMB	Clock system: circuit number	●
T□-CLOK-EQPM	Clock system: equipment	●
T□-CLOK-FLOR	Clock system: floor	●
T□-CLOK-WALL	Clock system: wall	●
T□-COMM	Telephone communications	●
T□-COMM-CIRC	Telephone communications: circuits	●
T□-COMM-CLNG	Telephone communications: ceiling	●
T□-COMM-CNMB	Telephone communications: circuit number	●
T□-COMM-EQPM	Telephone communications: equipment	●
T□-COMM-FLOR	Telephone communications: floor	●
T□-COMM-WALL	Telephone communications: wall	●
T□-CONT	Controls and instrumentation	●
T□-CONT-DEVC	Controls and instrumentation: devices	●
T□-CONT-WIRE	Controls and instrumentation: wiring	●
T□-DATA	Data / LAN system	
T□-DATA-CIRC	Data / LAN system: circuits	●
T□-DATA-CLNG	Data / LAN system: ceiling	●
T□-DATA-CNMB	Data / LAN system: circuit number	●
T□-DATA-EQPM	Data / LAN system: equipment	●
T□-DATA-FLOR	Data / LAN system: floor	●
T□-DATA-WALL	Data / LAN system: wall	●
T□-DIAG	Diagrams	●

Layer Name	Description	New
Telecommunications (continued)		
T□-DIAG-ENCL	Diagrams: equipment enclosures	●
T□-DIAG-EQPM	Diagrams: equipment	
T□-DIAG-GRND	Diagrams: ground	●
T□-DICT	Dictation system	
T□-DICT-CIRC	Dictation system: circuits	●
T□-DICT-CLNG	Dictation system: ceiling	●
T□-DICT-CNMB	Dictation system: circuit number	●
T□-DICT-EQPM	Dictation system: equipment	●
T□-DICT-FLOR	Dictation system: floor	●
T□-DICT-WALL	Dictation system: wall	●
T□-ELEC	Electrical system, telecom plan	
T□-EMCS	Energy monitoring control system	
T□-FIRE	Fire protection	
T□-FIRE-CIRC	Fire protection: circuits	●
T□-FIRE-CLNG	Fire protection: ceiling	●
T□-FIRE-CNMB	Fire protection: circuit number	●
T□-FIRE-EQPM	Fire protection: equipment	●
T□-FIRE-FLOR	Fire protection: floor	●
T□-FIRE-WALL	Fire protection: wall	●
T□-INTC	Intercom / PA systems	
T□-NURS	Nurse call system	
T□-NURS-CIRC	Nurse call system: circuits	●
T□-NURS-CLNG	Nurse call system: ceiling	●
T□-NURS-CNMB	Nurse call system: circuit number	●
T□-NURS-EQPM	Nurse call system: equipment	●
T□-NURS-FLOR	Nurse call system: floor	●
T□-NURS-WALL	Nurse call system: wall	●

Layer Name	Description	New
Telecommunications (continued)		
T□-PGNG	Paging system	
T□-PHON	Telephone system	
T□-PROJ	Projector system	●
T□-SERT	Security system	
T□-SERT-CIRC	Security system: circuits	●
T□-SERT-CLNG	Security system: ceiling	●
T□-SERT-CNMB	Security system: circuit number	●
T□-SERT-EQPM	Security system: equipment	●
T□-SERT-FLOR	Security system: floor	●
T□-SERT-WALL	Security system: wall	●
T□-SOUN	Sound / PA system	
T□-TRAN	Transmission system (RF and microwave)	●
T□-TVAN	Television antenna system	
T□-TVAN-CIRC	Television antenna system: circuits	●
T□-TVAN-CLNG	Television antenna system: ceiling	●
T□-TVAN-CNMB	Television antenna system: circuit number	●
T□-TVAN-EQPM	Television antenna system: equipment	●
T□-TVAN-FLOR	Television antenna system: floor	●
T□-TVAN-WALL	Television antenna system: wall	●

Layer Name	Description	New
Telecommunications (continued)		
T□-TVVS	Television and video systems	●
T□-TVVS-SAUD	Television and video systems: audio signal	●
T□-TVVS-SCOM	Television and video systems: communications signal	●
T□-TVVS-SCTL	Television and video systems: control signal	●
T□-TVVS-SDAT	Television and video systems: data signal	●
T□-TVVS-SDGA	Television and video systems: digital audio signal	●
T□-TVVS-SDGV	Television and video systems: digital video signal	●
T□-TVVS-SMIC	Television and video systems: microphone signal	●
T□-TVVS-SPWR	Television and video systems: power signal	●
T□-TVVS-SRFI	Television and video systems: RF signal	●
T□-TVVS-SRGB	Television and video systems: RGB and component video signal	●
T□-TVVS-SSYN	Television and video systems: sync signal	●
T□-TVVS-SVID	Television and video systems: video signal	●

This page intentionally left blank.

Other Disciplines Layer List

Other Disciplines Field Codes

The Layer Names shown below provide examples for the use of Major and Minor Group field codes for this discipline. See page CLG-8 for complete rules and options governing the use of Major and Minor Group field codes.

Other Disciplines Layer List

Layer Name	Description	New
X□-RIGG	Other discipline: entertainment rigging/automation systems	●
X□-SPFX	Other discipline: entertainment special effects system	●
X□-VIDO	Other discipline: entertainment projection systems	●

Other Disciplines Discipline Designators

Designator	Description	New
X	Other Disciplines	
XJ	User Defined	
XK	User Defined	

This page intentionally left blank.

Commentary: NCS and ISO 13567

Overview

The International Standards Organization (ISO) is the only recognized international body promulgating standards in the area of electronic building design data. ISO Standard 13567, *Organization and Naming of Layers for CAD*, can be purchased at <http://www.ansi.org>. The complete document is in three parts: 13567-1, 13567-2, and 13567-3.

While the United States National CAD Standard® (NCS) and ISO 13567 differ somewhat in their approach to standards for CAD layers, they are alike in several important respects. Both standards specify the names of the data fields that make up a typical layer name, define the field names, specify which fields are mandatory (required) and which fields are optional, specify the number of characters in each field, and specify the order in which the fields are to appear.

When one compares the NCS and ISO layer formats shown at left, the question immediately arises whether it is possible to produce electronic building design documents that conform to both the NCS and ISO 13567. The answer is a qualified “yes.”

Both standards provide several options for naming layers. The range of options allows either standard to meet the needs of diverse users and projects. By carefully choosing from among the available NCS options for naming CAD layers, and by establishing and adhering to the guidelines at the end of this Commentary, documents can be produced that are in **full conformance** with the NCS and in **conceptual conformance** with ISO 13567 for the naming of CAD layers (an acceptable alternative to ISO **default conformance**). Adoption of the approach outlined herein could arguably reduce the effort required to produce documents in conformance with ISO 13567 by eliminating the ISO-mandated task of prescribing valid field codes for each project.

(MANDATORY FIELDS)										(OPTIONAL FIELDS)									
A	1	B	2	1	0	_	_	D		N	B	1	0	1	3	1	F	R	C
Agent Responsible				Presentation				Phase											
[Building] Element				Status				Projection											
				Sector				Scale				Work							

ISO 13567 Layer Format

(REQUIRED FIELDS)										(OPTIONAL FIELDS)									
A	I	-	W	A	L	L	-	F	U	L	L	-	T	E	X	T	-	N	
Major Group				Minor Group 1				Minor Group 2				Status							
Discipline Designator																			

NCS Layer Format

TWO STANDARDS OR ONE?

- The NCS offers users an opportunity to comply with both U.S. and ISO CAD standards. By adhering to the guidelines in this commentary, summarized in ten (10) steps on the last page, the NCS becomes a "country-specific" implementation of the ISO CAD Standard.
- For design firms doing international work, using the NCS can simplify the ISO-mandated task of preparing the layer naming system definition file that must accompany the project data files on every project.

Field Codes

The NCS and ISO 13567 differ in one important respect. The NCS prescribes the valid alpha-numeric field codes that can appear in each data field, and the definitions of the field codes (e.g., EQPM = equipment). Users of ISO 13567 must determine, for each project, the valid field codes for that project and their definitions. ISO 13567 users are required to document this information in a metadata file known as a *layer naming system definition file* that must accompany the project data files. In its simplest form, this is nothing more than a tab-delimited text file.

There are valid reasons for both approaches. The prescriptive approach of the NCS relieves users of the task of developing and documenting field codes for every project. However, in order to accommodate all possible users, the list of prescribed NCS field codes must be comprehensive. By not prescribing field codes, ISO 13567 allows the ISO layer format to be applied uniformly without having to define all possible field codes in advance.

Field Codes and Language

By not prescribing field codes, ISO 13567 also allows the ISO layer format to be applied uniformly without regard to language. Users may, if they wish, develop codes endowed with language-specific meaning. Citing our earlier example, English users might use the field code "EQPM" to represent the [major building] element "equipment," while users in another language group might use another field code that has similar mnemonic association to the word for "equipment" in that language.

While the field codes themselves might differ, the category of information contained in any given field is defined by the standard, facilitating translation of the actual content. In practice, ISO 13567 users tend to favor numeric codes to define the content of data fields. This eliminates any need to "translate" the field codes themselves. If, for example, the field code "720" is prescribed to mean "equipment," then only the definition, and not the code itself, would need to be translated. This eliminates the need for "translating" the actual file or layer name.

Default ISO Layer Format

(Mandatory Fields)

A	1	B	2	1	0	_		D		N	B	1	0	1	3	1	F	R	C

Agent Responsible

A	1	B	2	1	0	_		D		N	B	1	0	1	3	1	F	R	C

[Building] Element

A	1	B	2	1	0	_		D		N	B	1	0	1	3	1	F	R	C

Presentation

(Optional Fields)

A	1	B	2	1	0	_		D		N	B	1	0	1	3	1	F	R	C

Status

A	1	B	2	1	0	_		D		N	B	1	0	1	3	1	F	R	C

Sector

A	1	B	2	1	0	_		D		N	B	1	0	1	3	1	F	R	C

Phase

A	1	B	2	1	0	_		D		N	B	1	0	1	3	1	F	R	C

Projection

A	1	B	2	1	0	_		D		N	B	1	0	1	3	1	F	R	C

Scale

A	1	B	2	1	0	_		D		N	B	1	0	1	3	1	F	R	C

Work Package

ISO 13567 Conformance

CAD data sets that adhere to ISO 13567 with respect to field names, field length, field definition and field order (as shown at left), and that are accompanied by the required *layer naming system definition file*, are defined by ISO to be in *default conformance* with the ISO standard.

ISO 13567 anticipates that groups of users or national standards bodies might not only wish to prescribe a list of valid field codes (as the NCS has done), but might also wish to vary from the specified ISO layer format. 13567-3 is explicitly designed “to allow national standards bodies (or projects where agreement is reached between the parties) to implement layer naming conventions which satisfy the requirements of the [ISO] standard while using alternative and more convenient layer naming structures and codes.”

To permit this, ISO 13567-3 establishes rules for modifying the layer format itself. As with the field codes, users are required to fully document layer format modifications in the *layer naming system definition file*. CAD data sets that adhere to these rules are defined by ISO as being in *conceptual conformance* with the ISO standard, an approved alternative to default conformance.

The rules for *conceptual conformance* specify that the mandatory data fields must always be used, but the order of all fields in the layer name (both mandatory and optional), the number of optional fields used, and the number of characters in each field can vary from the default ISO layer format. Additionally, the *names* of the fields can differ from the names specified, as long as the *conceptual definition* of each field conforms to the ISO standard. All modifications to the default layer format *must be applied uniformly throughout the project*. Layer names must all be of the same length, use the same set of mandatory and optional fields in the same order, and have the same number of characters per field.

These rules allow data sets created in *conceptual conformance* with ISO 13567 to be mapped to the ISO 13567 *default layer format*. However, ISO does not require users to actually “map” or otherwise convert the data into the default layer format.

Field Name Comparison Table	
NCS Field Name	ISO Field Name
Discipline Designator	Agent Responsible
Major & Minor Groups	Element
Annotation Minor Group*	Presentation
Status**	Status
(none)	Sector
Status (Phase)**	Phase
Dwg. View Minor Group***	Projection
(none)	Scale
(none)	Work Package

* ISO compliance requires that the last NCS Minor Group field be reserved for annotation.

** ISO compliance requires that this field be reserved for status OR project phase, but not both; duplicate use of the field is not permitted.

*** ISO compliance requires that Drawing View field names not appear in the same fields as Major or Minor Group fields that define major building elements. If both annotation and drawing view are to be included in any layer names, one Minor Group Field must be reserved for Annotation and the other for Drawing View.

Field Names and Definitions

Though the specified field names in the NCS layer format differ from the specified field names in the ISO layer format, the definitions of the field names are *conceptually* the same (with one important exception, discussed in the next paragraph below). This allows NCS-compliant data to meet the principal ISO 13567 criterion for *conceptual conformance*. The Field Name Comparison Table at left highlights additional rules that must be followed to create data that is in conformance with both the NCS and ISO 13567.

“Discipline Designator” vs. “Agent Responsible”

The *conceptual definitions* of these corresponding field names in the NCS and ISO 13567 differ sufficiently to merit detailed discussion. The definition for **Discipline Designator** is defined in NCS Version 2.0 as *“the category of subject matter contained in the file or layer designated.”* In other words, if the information contained is “structural,” the file or layer name will begin with the Discipline Designator “S,” regardless of who created the data.

ISO 13567 defines **Agent Responsible** as *“the construction specialist responsible for the data.”* Regrettably, ISO 13567 does not further define the terms “*construction specialist*” and “*responsible for*.”

“Construction specialist” could be interpreted to mean “design professional,” “design drafter,” or even “skilled tradesperson or contractor.” Though the text of ISO 13567 does not define which of these individuals is the “agent responsible,” one can reasonably infer from the sample *layer naming system definition file* shown in Annex A of ISO 13567-3 that “construction specialist” is defined as the design professional.

“Agent Responsible” and Professional Liability

Identifying the design professional as the “construction specialist” still allows considerable room for interpretation of the definition for “agent responsible.” It could be interpreted to mean either *“design professional who is professionally liable for the information by virtue of professional licensure and role on the project,”* or, alternatively, *“design professional who is professionally liable for the information by virtue of having signed and sealed the document in question.”* An example is a lighting plan prepared under the supervision of, and signed and sealed by, the architect. Should the field code for this drawing file or layer name be “E” or “A?” If the field code is “E,”

is the Electrical Engineer still the designated “Agent Responsible,” and therefore professionally liable for data created by others not under his/her supervision?

The burden of professional liability borne by design professionals is generally less in other countries than it is in the U.S. Perhaps for this reason, the issue of defining *agent responsible* more precisely with respect to professional liability did not arise when this field name was defined by ISO 13567.

In the U.S., however, use of the imprecise ISO definition for *agent responsible* might possibly expose design professionals to professional liability for data over which they had no oversight.

“Discipline Designator” and the Building Life Cycle

The NCS definition for the field *Discipline Designator* was agreed-upon following considerable debate by the NCS Project Committee, and with the full understanding that it differed from the conceptual definition of the corresponding ISO 13567 field *Agent Responsible*. In addition to the liability issues cited above, it was the consensus of the Project Committee that the ability to identify the data by subject matter *throughout the life-cycle of a building facility* was ultimately more important than the identity of the person or persons who originally created the data.

“Discipline Designator” and ISO 13567 Conformance

The difference in the conceptual definitions of *Discipline Designator* and *Agent Responsible* would seem to be an insurmountable obstacle to creating data in conformance with both the NCS and ISO 13567. This is not necessarily true. In most cases, the content of the fields *Discipline Designator* and *Agent Responsible* are one and the same, regardless of the definition. For example, if the subject matter contained in the drawing file or layer is “mechanical systems,” the mechanical engineer is likely to be the design professional under whose supervision the data was created.

Users who wish to produce data that is in conformance with the NCS and in conceptual conformance with ISO 13567 can do so by establishing a rule for their projects that data will be created only under the supervision of the design professional *typically* responsible for the subject matter. In this way, the *conceptual definition* for the data field can be BOTH “*category of subject matter contained in the file or layer designated*” AND

U.S. NCS Field Code Restrictions

(for conceptual conformance to ISO 13567)

The field code "ANNO" may NOT be used, because "annotation" is not a major building "element": "

A	I	-	A	N	N	O	-	T	E	X	T	-	N

(Major Group) (Element)

The Annotation Minor Group field codes MAY be used, provided the field is reserved for these codes. Two allowable formats are shown:

A	I	-	W	A	L	L	-	T	E	X	T	-	N

(Presentation) Annotation

A	I	-	W	A	L	L	-	F	U	L	L	-	T	E	X	T	-	N

(Presentation) Annotation

Figure 1 - Annotation Field Codes

Two allowable formats for Drawing View field codes:

A	I	-	W	A	L	L	-	E	L	E	V	-	N

(Projection) Drawing View

A	I	-	W	A	L	L	-	F	U	L	L	-	E	L	E	V	-	N

(Projection) Drawing View

Figure 2 - Drawing View Field Codes

Two allowable formats for Status field codes.

A	-	W	A	L	L	-	E	L	E	V	-	T	E	X	T	-	N

(Status) Status

A	-	W	A	L	L	-	E	L	E	V	-	T	E	X	T	-	2

(Phase) Status

Figure 3 – "Status" Field Codes

"construction specialist responsible for the data." Implementation of this rule can help reduce the risk of professional liability by minimizing the likelihood of conflicts that might arise when different elements of the same building system are designed by more than one design professional.

Field Code Restrictions

A key principal of the ISO 13567 layer format is that each data field can be used to define only one category of data. Duplicate use of a field is prohibited. This ensures that data sets in *conceptual conformance* can be readily mapped to the ISO default layer format. Adherence to this provision requires NCS users to restrict their use of certain NCS field codes.

The NCS allows "ANNO" to be used as a Major Group, which allows all annotation to be placed in a defined group of layers. This results in a duplicate use of the Major Group field. The corresponding field in ISO, "Element," is reserved for major building elements. Therefore, the field code "ANNO" cannot be used at all (Figure 1). However, the prescribed annotation Minor Group field codes (TEXT, DIMS, etc.) can be used to modify any preceding Major/Minor Group, provided that the field in which they appear is reserved for annotation field codes.

If Drawing View field codes are used (Figure 2), the Minor Group field in which they appear must likewise exclude any other field codes.

If the Status field is used (Figure 3), the allowable field codes must be restricted to the specified letters (to correspond to the ISO field "Status") or to the specified numbers (to correspond to the ISO field "Phase") but not both.

Example NCS Layer Formats

(in conceptual conformance to ISO 13567)

A	I	-	W	A	L	L	-	F	U	L	L	-	T	E	X	T	-	N

Level 2 Discipline Designator (Agent Responsible)

A	I	-	W	A	L	L	-	F	U	L	L	-	T	E	X	T	-	N

Major, Minor Group (Element)

A	I	-	W	A	L	L	-	F	U	L	L	-	T	E	X	T	-	N

(Presentation) **Annotation**

A	I	-	W	A	L	L	-	F	U	L	L	-	T	E	X	T	-	N

(Status) **Status****Example 1**

A	-	W	A	L	L	-	E	L	E	V	-	T	E	X	T	-	2

Level 1 Discipline Designator (Agent Responsible)

A	-	W	A	L	L	-	E	L	E	V	-	T	E	X	T	-	2

Major Group (Element)

A	-	W	A	L	L	-	E	L	E	V	-	T	E	X	T	-	2

Drawing View (Projection)

A	-	W	A	L	L	-	E	L	E	V	-	T	E	X	T	-	2

(Presentation) **Annotation**

A	-	W	A	L	L	-	E	L	E	V	-	T	E	X	T	-	2

(Phase) **Status****Example 2****NCS and ISO 13567 Implementation Options**

The examples shown here illustrate two possible NCS layer formats that are in conceptual conformance with ISO 13567. Note that ISO 13567 does not use dashes as field delimiters. For purposes of ISO conformance, the dashes in the NCS layer format are defined as an additional character of the field preceding it.

Example 1 shows the optional two-character NCS Level 2 Discipline Designator; together with the dash that follows it, this field is defined as three (3) characters in length. A Major and one Minor Group are defined as corresponding to the ISO field [Building] “Element.” The field is ten (10) characters in length. The second Minor Group is reserved for Annotation field codes, corresponds to the ISO field “Presentation,” and is five (5) characters in length. The final field is Status, which corresponds to the ISO field of the same name, and is one (1) character in length.

Example 2 shows the NCS required Level 1 Discipline Designator only, and is defined as two (2) characters in length. The Major Group is defined as corresponding to the ISO field [Building] “Element,” and is five (5) characters in length. The first Minor Group is reserved for Drawing View field codes, corresponds to the ISO field “Projection,” and is five (5) characters in length. The second Minor Group is reserved for Annotation field codes, corresponds to the ISO field “Presentation,” and is five (5) characters in length. The final field is reserved for Phase field codes, corresponds to the ISO field “Phase,” and is one (1) character in length.

Note that for ISO conformance, the total length of the layer name must be the same for all layers on a given project. Layer names that do not require a certain field, such as “Annotation,” must use placeholders (usually dashes or underscores) to maintain the length of the layer name and the relative position of the fields.

While the ISO 13567 rules for conceptual conformance allow the fields to appear in any order, *this is not permitted by the NCS*. The fields must be in the order of Discipline Designator, Major Group, Minor Group 1, Minor Group 2, Status. If a Minor Group field is used to modify the “building element” shown in the Major Group, that Minor Group must appear immediately following the Major Group.

NCS and ISO 13567 Implementation Guidelines

The information in this Commentary is summarized in the following steps for preparing documents with layer names in conformance with the NCS and in conceptual conformance with ISO 13567. While these guidelines are intended to aid NCS users, adherence to these rules in some form would be required by ISO 13567 whether or not the NCS layer format were used.

1. Require that all documents be prepared only under the supervision of the design professional typically responsible for the subject matter contained in the documents.
2. Do not use the field code “ANNO” in any layer name.
3. Determine whether the Discipline Designator will be one character (Level 1) or two characters (Level 2) in length.
4. Determine whether the “building element” will consist of a Major Group only, or of a Major Group and one Minor Group.
5. Determine whether a Minor Group is to be reserved for Drawing View field codes, and fix its position in the sequence of fields.
6. Determine whether a Minor Group is to be reserved for Annotation field codes, and fix its position in the sequence of fields.
7. Note that only two Minor Groups are available. Of the three options described in 4, 5, and 6 above, only two can be exercised on a given project.
8. Determine whether to include the Status field in the layer name and whether to use the specified letters to denote “Status,” or the specified numbers to denote “Phase.”
9. For layer names in which one or more fields are not required, use placeholders (dashes or underscores) to maintain consistent layer name length and the relative positions of fields (Figure 4).
10. Prepare a layer naming system definition file in accordance with ISO 13567-3 that defines the selected layer format for the project.

Required Use of Placeholders

(for conceptual conformance to ISO 13567)

Layers in which reserved field codes are not used must have placeholders in the reserved fields.

A	-	W	A	L	L	-	E	L	E	V	-	_	_	_	_	-	N

A	-	W	A	L	L	-	E	L	E	V	-	T	E	X	T	-	N

Figure 4

Appendix A

The CLG states that “any Major Group may be combined with any prescribed Discipline Designator, provided that the definition of the Major Group remains unchanged” and “any Minor Group may be used to modify any Major Group, provided that the definition of the Minor Group remains unchanged.” Therefore the following alphabetical list of all Discipline Designators, Major and Minor Groups, and Status Fields regardless of discipline has been compiled for easy reference.

Discipline Designators

Designator	Description	New
A	Architectural	
AD	Architectural Demolition	
AE	Architectural Elements	
AF	Architectural Finishes	
AG	Architectural Graphics	
AI	Architectural Interiors	
AJ	User Defined	
AK	User Defined	
AS	Architectural Site	
B	Geotechnical	
BJ	User Defined	
BK	User Defined	
C	Civil	
CD	Civil Demolition	
CG	Civil Grading	
CI	Civil Improvements	
CJ	User Defined	
CK	User Defined	
CP	Civil Paving	
CS	Civil Site	
CT	Civil Transportation	
CU	Civil Utilities	
D	Process	
DA	Process Airs	

Designator	Description	New
Discipline Designators (continued)		
DC	Process Chemicals	
DD	Process Demolition	
DE	Process Electrical	
DG	Process Gases	
DI	Process Instrumentation	
DJ	User Defined	
DK	User Defined	
DL	Process Liquids	
DM	Process HPM Gases	
DO	Process Oils	
DP	Process Piping	
DQ	Process Equipment	
DR	Process Drains and Reclaims	
DS	Process Site	
DV	Process Vacuum	
DW	Process Waters	
DX	Process Exhaust	
DY	Process Slurry	
E	Electrical	
ED	Electrical Demolition	
EI	Electrical Instrumentation	
EJ	User Defined	
EK	User Defined	
EL	Electrical Lighting	

Designator	Description	New
Discipline Designators (continued)		
EP	Electrical Power	
ES	Electrical Site	
ET	Electrical Telecommunications	
EY	Electrical Auxiliary Systems	
F	Fire Protection	
FA	Fire Detection and Alarm	
FJ	User Defined	
FK	User Defined	
FX	Fire Suppression	
G	General	
GC	General Contractual	
GI	General Informational	
GJ	User Defined	
GK	User Defined	
GR	General Resource	
H	Hazardous Materials	
HA	Asbestos	
HC	Chemicals	
HJ	User Defined	
HK	User Defined	
HL	Lead	
HP	PCB	
HR	Refrigerants	
I	Interior	
ID	Interior Demolition	
IF	Interior Furnishings	
IG	Interior Graphics	

Designator	Description	New
Discipline Designators (continued)		
IJ	User Defined	
IK	User Defined	
IN	Interior Design	
L	Landscape	
LD	Landscape Demolition	
LG	Landscape Grading	●
LI	Landscape Irrigation	
LJ	User Defined	
LK	User Defined	
LL	Landscape Lighting	●
LP	Landscape Planting	
LR	Landscape Relocation	●
LS	Landscape Site	●
M	Mechanical	
MD	Mechanical Demolition	
MH	Mechanical HVAC	
MI	Mechanical Instrumentation	
MJ	User Defined	
MK	User Defined	
MP	Mechanical Piping	
MS	Mechanical Site	
O	Operations	
OJ	User Defined	
OK	User Defined	
P	Plumbing	
PD	Plumbing Demolition	
PJ	User Defined	

Designator	Description	New
Discipline Designators (continued)		
PK	User Defined	
PL	Plumbing	
PP	Plumbing Piping	
PQ	Plumbing Equipment	
PS	Plumbing Site	
Q	Equipment	
QA	Athletic Equipment	
QB	Bank Equipment	
QC	Dry Cleaning Equipment	
QD	Detention Equipment	
QE	Educational Equipment	
QF	Food service Equipment	
QH	Hospital Equipment	
QJ	User Defined	
QK	User Defined	
QL	Laboratory Equipment	
QM	Maintenance Equipment	
QP	Parking Lot Equipment	
QR	Retail Equipment	
QS	Site Equipment	
QT	Theatrical Equipment	
QV	Video / Photographic Equipment	
QY	Security Equipment	
R	Resource	
RA	Resource Architectural	
RC	Resource Civil	
RE	Resource Electrical	

Designator	Description	New
Discipline Designators (continued)		
RJ	User Defined	
RK	User Defined	
RM	Resource Mechanical	
RS	Resource Structural	
S	Structural	
SB	Structural Substructure	
SD	Structural Demolition	
SF	Structural Framing	
SJ	User Defined	
SK	User Defined	
SS	Structural Site	
T	Telecommunications	
TA	Audio Visual	
TC	Clock and Program	
TI	Intercom	
TJ	User Defined	
TK	User Defined	
TM	Monitoring	
TN	Data Networks	
TT	Telephone	
TY	Security	
V	Survey / Mapping	
VA	Aerial Survey	
VF	Field Survey	
VI	Digital Survey	
VJ	User Defined	
VK	User Defined	

Designator	Description	New
Discipline Designators (continued)		
VU	Survey Combined Utilities	●
X	Other Disciplines	
XJ	User Defined	
XK	User Defined	
Z	Contractor/Shop Drawings	
ZJ	User Defined	
ZK	User Defined	

Major Groups

Major Group Layer Name	Description	New
ACCS	Access	
ACID	Acid waste systems	
AFFF	Aqueous film-forming foam system	
AFLD	Airfields	
AIR~	Air	●
ALGN	Alignment	●
ALRM	Alarm system	
ANNO	Annotation	
AREA	Area	
AUXL	Auxiliary systems	
BCST	Broadcast related system (radio or TV)	●
BEAM	Beams	
BELL	Bell system	
BLDG	Buildings and primary structures	
BLIN	Baseline	
BNDY	Political boundaries	
BORE	Borings	
BRCG	Bracing	●
BRDG	Bridge	
BRIN	Brine systems	
BRKL	Break / fault lines	
BRLN	Building restriction line	
BZNA	Buffer zone area	
CABL	Cable systems	

Major Group Layer Name	Description	New
Major Groups (continued)		
CATV	Cable television system	
CCTV	Closed-circuit television system	
CEME	Cemetery	
CHAN	Navigable channels	
CHEM	Chemical	●
CHIM	Chimneys and stacks	
CLNG	Ceiling	
CLOK	Clock system	
COMPA	Compressed / processed air systems	
CMPR	Computer	●
CNDW	Condenser water systems	
CO2S	CO2 system	
CODE	Code compliance plan	
COLS	Columns	
COMM	Telephone communications	
CONT	Controls and instrumentation	
CONV	Conveying systems	
CSWK	Casework	●
CTRL	Control points	
CWTR	Chilled water systems	
DATA	Data / LAN system	
DECK	Deck	
DETL	Detail	
DFLD	Drain fields	
DIAG	Diagrams	

Major Group Layer Name	Description	New
Major Groups (continued)		
DICT	Dictation system	
DOMW	Domestic water systems	
DOOR	Doors	
DRAN	Drains	●
DRIV	Driveways	
DTCH	Ditches or washes	
DUAL	Dual temperature systems	
DUST	Dust and fume collection systems	
ELEC	Electrical system, telecom plan	
ELEV	Elevation	
ELHT	Electric heat	
EMCS	Energy monitoring control system	
ENER	Energy management systems	
EQPM	Equipment	
EROS	Erosion and sediment control	
ESMT	Easements	
EVAC	Evacuation plan	
EXHS	Exhaust system	
FENC	Fences	
FIRE	Fire protection	
FLHA	Flood hazard area	
FLOR	Floor	
FNDN	Foundation	
FNSH	Finishes	
FSTN	Fasteners and connections	●
FUEL	Fuel systems	

Major Group Layer Name	Description	New
Major Groups (continued)		
FUME	Fume hood	
FURN	Furnishings	
GAS~	Gas	●
GATE	Gate	●
GLAZ	Glazing	
GLYC	Glycol systems	
GRID	Column grid	
GRLN	Grade line	●
GRND	Ground system	
HALN	Halon	
HWTR	Hot water heating system	●
HVAC	HVAC systems	
HYDR	Hydraulic structure	●
IGAS	Inert gas	
INGR	Ingrants	●
INST	Instrumentation system	
INTC	Intercom / PA systems	
IRRG	Irrigation	
JNTS	Joints	
JOIS	Joists	
LAND	Land	●
LEGN	Legend, symbols keys	
LGAS	Laboratory gas systems	
LIQD	Liquid	●
LITE	Lighting	
LOCN	Limits of construction	
LTNG	Lightning protection system	

Major Group Layer Name	Description	New
Major Groups (continued)		
MACH	Machine shop	
MAJQ	Major equipment	
MDGS	Medical gas	
MILL	Millwork	
MINQ	Minor equipment	
MKUP	Make-up air systems	
MPIP	Miscellaneous piping systems	
NGAS	Natural gas	
NODE	Node	
NURS	Nurse call system	
OIL~	Oil	●
OTGR	Outgrants	●
PADS	Pads	●
PERC	Perc testing	
PGNG	Paging system	
PHON	Telephone system	
PIPE	Piping	
PLAN	Key Plan (Floor Plan)	
PLAT	Platform	●
PLNT	Plant and landscape material	
POND	Ponds	
POWR	Power	
PRKG	Parking lots	
PROC	Process systems	
PROJ	Projector system	●
PROP	Property boundary	
PROT	Fire protection system	

Major Group Layer Name	Description	New
Major Groups (continued)		
PRTN	Partitions	
PVMT	Pavement	
RAIL	Railroad	
RAIR	Relief air systems	
RCOV	Energy recovery systems	
REFG	Refrigeration systems	
RIGG	Rigging / automation systems	●
RIVR	River	
ROAD	Roadways	
ROOF	Roof	
RRAP	Riprap	
RWAY	Right-of-way	
SECT	Section	
SERT	Security system	
SGHT	Sight distance	
SIGN	Sign	●
SITE	Site features	
SLAB	Slab	
SLUR	Slurry	●
SMOK	Smoke extraction systems	
SOIL	Soils	
SOUN	Sound / PA system	
SPCL	Special	●
SPFX	Entertainment special effects system	●
SPKL	Sprinkler	●
SSWR	Sanitary sewer	
STEM	Steam system	

Major Group Layer Name	Description	New
Major Groups (continued)		
STIF	Stiffener	●
STRM	Storm sewer	
STRS	Stairs	
SURV	Survey	
SWLK	Sidewalks	
TEST	Test equipment	
TINN	Triangulated irregular network	
TOPO	Topographic feature	
TRAL	Trails or paths	
TRAN	Transmission system	●
TRUS	Trusses	
TVAN	Television antenna system	
TVVS	Television and video system	●
UNID	Unidentified site objects	
VACU	Vacuum	●
VIDO	Entertainment projection systems	●
WALL	Walls	
WATR	Water supply	
WETL	Wetlands	
WWAY	Waterway	●

Minor Groups

Minor Group Layer Name	Description	New
025Y	25-year mark	
04FT	Four feet high	
050Y	50-year mark	
06FT	Six feet high	
100Y	100-year mark	
200Y	200-year mark	
AA~~	Agitation air - system	
ABLT	Anchor bolts	
ABUT	Abutment	
ACCS	Access	
ACTL	Aerial horizontal and vertical control points	
AGGR	Exposed aggregate	
ALOC	Allocation	●
ALRM	Alarm	
ALUM	Aluminum	
AMEX	Ammonia exhaust - system	
AMW~	Ammonia waste - system	
ANNN	Optional number (A = letter, NNN = number between 001 and 999)	
ANNO	Annotation	
AR~~	Argon - system	
ARB~	Argon bulk - system	
ARC~	Regenerative caustic - system	
AREX	Arsenic exhaust - system	

Minor Group Layer Name	Description	New
Minor Groups (continued)		
ASPH	Asphalt	
BA~~	Breathable air - system	
BACK	Back	
BAFL	Baffle block and splash pad	●
BASN	Stilling and settling basin	●
BEDS	Perennial and annual beds	
BENT	Top of bent	
BFW~	Boiler feed water - system	
BKRS	Breakers	
BLBD	Boiler blow down piping	
BLDG	Building points	
BLIN	Baseline	
BMRK	Benchmarks	
BNDY	Boundary	
BOLD	Bold lines	
BORO	Borough	
BOT1	Bottom group 1	
BOT2	Bottom group 2	
BOTB	Bottom of bank	
BOTM	Bottom	
BOXD	Mixing box, dual duct	
BOXS	Mixing box, single duct	
BRCK	Brick	
BRDG	Bridge	

Minor Group Layer Name	Description	New
Minor Groups (continued)		
BRGX	Bridging	
BRKL	Break lines	
BRNG	Bearings and distance labels	
BROW	Brush row points	
BRSH	Brush points	
BUOY	Buoy	●
BUSH	Bushes and shrubs	
BUSS	Bus duct	
BUSW	Busways	
BUT~	Butane - system	
BWTR	Breakwater	
C~~~	Caustic - system	
CA~~	Compressed air - system	
CABL	Cable	
CAIR	Compressed air	
CARS	Cars and other vehicles	
CATV	Cable television	
CAVI	Cavity	
CD~~	Condensate drain - system	
CDA~	Clean dry air - system	
CDFF	Ceiling diffusers	
CIPR	Culvert inlet protection	
CIRC	Circuits	
CITY	City	
CLAS	Classifications	●

Minor Group Layer Name	Description	New
Minor Groups (continued)		
CLDA	Cold air	
CLG~	Chlorine gas - system	
CLHD	Ceiling heads	
CLNG	Ceiling	
CLV~	Chlorine vacuum - system	
CLW~	Concentrated lead waste - system	
CMTL	Corrugated metal	
CMUW	Concrete masonry unit	
CMW~	Concentrated metals waste - system	
CNDS	Condensate piping	●
CNDT	Diversorary / bypass conduit / culvert	●
CNMB	Circuit numbers	
CNTE	Construction entrance	
CNTJ	Construction joint	
CNTR	Center	
CNTY	County	
COAX	Coax cable	
COFF	Coffer dam	●
CONC	Concrete	
CONI	Coniferous trees	
CONS	Conservation	
CORP	Corporation	
COVR	Coverage	
CPIP	Cold water piping	
CRIT	Critical	

Minor Group Layer Name	Description	New
Minor Groups (continued)		
CSTG	Construction / Grading	
CSWK	Casework	●
CTLA	Controlled access	
CTLJ	Control joint	
CTNR	Container or planter	
CUPW	Copper plating waste - system	
CURB	Curb	
CURV	Curve	
CURW	Copper rinse waste - system	
CUSW	Copper slurry waste - system	
CV~~	Chemical vacuum - system	
DACL	De-Authorized channel limits, anchorages, etc.	
DAM~	Dam	●
DASP	Description attributes for survey points	
DATA	Data	
DDIV	Drainage divides	
DECK	Deck	
DEPR	Depression	
DEV~	Developer - system	
DEVC	Devices	
DFEE	Disposed fee	●
DIAG	Diagrams	
DIMS	Dimensions	
DIR~	De-Ionized water return - system	

Minor Group Layer Name	Description	New
Minor Groups (continued)		
DIRC	DI reclaim - system	
DIS~	De-Ionized water supply - system	
DISC	Discharge	
DIWP	DI polishing loop - system	
DLPH	Dolphin	●
DLW~	Dilute waste - system	
DMPR	Fire, smoke, volume damper	
DOCK	Decks, docks, floats, piers	
DOOR	Equipment doors	
DRAN	Drainage slope indications	
DRIP	Drip irrigation tubing	
DRIV	Driveway points	
DTCH	Ditches or washes	
DUCT	Ductwork	
DVDK	Diversion dike	
DVDR	Thin dividers	
EASP	Elevation attributes for survey points	
EDGE	Edge	
EDGR	Planting bed edger	
EFAN	Equipment with electric fans	
EG~~	Ethylene glycol - system	
EGW~	Ethylene glycol waste - system	
ELEC	Electrical	
ELEV	Elevation	
EMER	Emergency	

Minor Group Layer Name	Description	New
Minor Groups (continued)		
ENCL	Equipment enclosures	
ENGR	Engineering Information	
EPDU	Equipment with piping, ductwork and electricity	
EPIP	Equipment with piping and electricity	
EQPM	Equipment	
EQUI	Equipotential	
ERTH	Earth	
ESMT	Easement	●
EV~~	Equipment vacuum - system	
EVGR	Evergreen trees - broadleaf	
EVTR	Elevator cars and equipment	
EWAT	Edge of water	
EXHS	Exhaust air	
EXIT	Exit	
EXPJ	Expansion joint	
EXTI	Extinguishers	●
EXTR	Exterior	
FACE	Face	
FALT	Fault / break lines	
FDPL	Flood plain	
FDTA	Field data	
FEE~	Fee	●
FEED	Feeders	
FENC	Fences	
FEND	Fender	●

Minor Group Layer Name	Description	New
Minor Groups (continued)		
FIBR	Fiber optics cable	
FILE	File cabinets	
FILL	Fill and cover material	
FINE	Fine lines	
FIRE	Fire protection	
FISH	Fish ladder / passage	●
FIXD	Fixed	
FIXT	Fixtures	
FLDR	Floor drains	
FLLW	Flow	
FLNE	Fire lane	
FLOR	Floor	
FLOW	Flowline	
FLUM	Flume	●
FLYS	Fly station	
FNSH	Finishes	
FORC	Force main	
FREE	Freestanding	
FRMG	Framing	●
FTNG	Footings	
FULL	Full-height	
FURN	Furnishings	
FW~~	Fire water - system	
GAGE	Gauge	
GCVR	Ground cover	●

Minor Group Layer Name	Description	New
Minor Groups (continued)		
GENF	General features	
GGEF	Gas general piping	
GLAZ	Glazing	
GNDW	Ground water	
GPRP	Gas process piping	
GRAL	Guard rail	
GRBM	Grade beams	
GRID	Grid	
GRIL	Grilles	
GRND	Ground	
GRTG	Grating	●
GRVL	Gravel	
H2~~	Hydrogen - system	
H2O2	Hydrogen peroxide - system	
HCDA	High pressure clean dry air - system	
HCL~	Hydrochloric acid - system	
HDIR	Hot DI return - system	
HDIS	Hot DI supply - system	
HDLN	Hidden line	
HDRC	Hot DI reclaim - system	
HE~~	Helium - system	
HEAD	Door and window headers	
HF~~	Hydrofluoric acid - system	
HFW~	Hydrofluoric waste - system	
HIDD	Objects or lines hidden from view	

Minor Group Layer Name	Description	New
Minor Groups (continued)		
HOLE	Holes	
HORZ	Horizontal	
HOSE	Hoses	●
HOTA	Hot air	
HPDR	High pH DI return - system	
HPDS	High pH DI supply - system	
HPIP	Hot water / high-pressure piping	
HPN2	High purity nitrogen - system	
HPO2	High purity oxygen - system	
HRAL	Handrails / guard rails	
HRDW	Hardware	
HTEX	Heat exhaust - system	
HV~~	House vacuum - system	
HVA~	Arsenic house vacuum - system	
HVPT	Horizontal / vertical	
HWAL	Headwall	
HYDT	Hydrants and connections	●
IA~~	Instrument air - system	
ICW~	Industrial city water - system	
IDEN	Identification tags	
INEG	Ingress / egress	
INPR	Inlet protection	
INST	Instrumentation	
INTK	Intake	●
INTR	Interior	

Minor Group Layer Name	Description	New
Minor Groups (continued)		
IPA~	Isopropyl alcohol - system	
IW~~	Industrial waste - system	
JAMB	Door and window jambs	
JBOX	Junction box	
JNTC	Control joint	
JNTE	Expansion joint	
KEYN	Keynotes	
LABL	Labels	
LADD	Ladders and ladder assemblies	
LATL	Lateral line	
LCHE	Leak check helium - system	
LDTA	Laboratory data	
LEAS	Lease	●
LEGN	Legend, symbol keys	
LEVL	Level changes	
LFEE	Disposed less than fee	●
LICN	License	●
LIMI	Limit of earthwork	
LINE	Lines	
LINK	Chain link	
LMTA	Limited access	
LO~~	Lube oil - system	
LOGO	Company logo	●
LONG	Longitudinal	●
LOWR	Lower	

Minor Group Layer Name	Description	New
Minor Groups (continued)		
LPG~	Liquid petroleum gas - system	
LPIP	Low-pressure piping	
LQPG	Liquid petroleum gas	
LSCP	Landscape	
LTRL	Lateral pipe	
MAIN	Mainline	
MAJR	Major	
MARK	Markers, break marks, leaders	
MATC	Match lines	
MBND	Material beyond cut	
MCUT	Material cut by the view	
MEDM	Medium lines	
METL	Metal	●
MHOL	Manhole	
MINR	Minor	
MISC	Miscellaneous	
MKUP	Make-up water	
MLCH	Mulches – organic and inorganic	●
MOOR	Mooring	●
MOVE	Movable	
MPIP	Medium-pressure piping	
MRKG	Pavement markings	
MRKR	Marker	
MSNW	Masonry	
MULT	Multi-conductor cable	
MVNG	Moving / Suspended	

Minor Group Layer Name	Description	New
Minor Groups (continued)		
MW~~	Metals waste - system	
N2~~	Nitrogen - system	
N2O~	Nitrous oxide - system	
NAID	Navigation aids	
NATL	National	
NFEE	Non-fee	●
NG~~	Natural gas - system	
NGAS	Natural gas line	
NITG	Nitrogen	
NOTE	Notes	
NOVR	Non-overflow structure	●
NOXG	Nitrous oxide	
NPLT	Non-plotting graphic information	
NPW~	Non-potable water - system	
NPWR	Non-potable water reuse - system	
NSBR	Noise barrier	
O2~~	Oxygen - system	
OA~~	Outside air - system	
OBJT	Objects	
OCCP	Occupant or employee names	
ODFF	Other diffusers	
OFA~	Oil-free air - system	
OGEP	Oil general piping	
OIW~	Organic industrial waste - system	
OLW~	Organic liquid waste - system	

Minor Group Layer Name	Description	New
Minor Groups (continued)		
OPNG	Openings	
OPNX	Opening indication	
OPRP	Oil process piping	
OSW~	Organic solvent waste - system	
OTHD	Other heads	
OTLN	Outline	
OVHD	Overhead	
OXYG	Pure O2	
PA~~	Plant air - system	
PADM	Pad-mounted	●
PALM	Palm trees	
PANL	Panels	
PASP	Point number attributes for survey points	
PATT	Texture or hatch patterns	
PAVR	Unit pavers	
PCAP	Pile caps	
PCST	Pre-cast concrete	
PCWR	Cooling water return - system	
PCWS	Cooling water supply - system	
PENS	Penstock	●
PEQP	Process equipment	
PERI	Perimeter	●
PERM	Permanent	
PHON	Telephone line	
PHOS	Phosphoric acid - system	

Minor Group Layer Name	Description	New
Minor Groups (continued)		
PHRC	Phosphoric acid reclaim - system	
PIER	Drilled piers	
PILE	Piles	
PIPE	Piping	
PLAY	Play structures	
PLNT	Plants	
PMIT	Permit	●
PNLS	System panels	
PNPT	Panel points	
POLE	Poles	
POLM	Pole-mounted	●
POND	Retention pond	
POOL	Pools and spas	
POST	Posts	
PIIP	Process piping	
PRCH	Porch	
PRCL	Parcels	●
PRHT	Partial-height	
PRIM	Primary	
PRKG	Parking	●
PRO~	Propane - system	
PROF	Profile	
PROS	Date/time/file name stamp	
PROV	Province	
PRVC	Privacy	

Minor Group Layer Name	Description	New
Minor Groups (continued)		
PSW~	Photo solvent waste - system	
PV~~	Vacuum - system	
PVMT	Pavement	
PW~~	Potable water - system	
QTRS	Quarter section	
RAIS	Raised	
RAMP	Accessible ramp	
RATE	Ratings	●
RBAR	Reinforcing bar	
RCON	Reinforced concrete	
RDFF	Return air diffusers	
RDME	Read-me layer (not plotted)	
REDL	Redlines	
REFR	Reference, external files	
RER~	Solvent - system	
RETN	Return	
REVC	Revision clouds	
REVS	Revisions	
RFDR	Roof drains	
RFEQ	Rooftop equipment	
RISR	Risers	
RO~~	Reverse osmosis water - system	
ROAD	Roadway	
ROCK	Large rocks and rock outcroppings	
ROOF	Roof	

Minor Group Layer Name	Description	New
Minor Groups (continued)		
ROR~	Reverse osmosis reject water - system	
RPIP	Recirculation piping	
RRAP	Riprap	●
RSCH	Sketch line round or oval duct	
RSRV	Reservation	
RTWL	Retaining wall	
RWAY	Right-of-way	
SAIR	Scavenge air	
SAUD	Audio signal	●
SBCK	Setback lines	
SCEX	Scrubber exhaust - system	
SCHD	Schedules	
SCOM	Communications signal	●
SCTL	Control signal	●
SDAT	Data signal	●
SDD~	Scrubber duct drains - system	
Sdff	Supply diffusers	
SDGA	Digital audio signal	●
SDGV	Digital video signal	●
SEAT	Seating	
SECD	Secondary	
SECT	Section	
SEED	Seeding areas	
SG~~	Specialty gas - system	
SGHT	Sight distance	

Minor Group Layer Name	Description	New
Minor Groups (continued)		
SHAD	Shadow area	
SHEA	Structural bearing or shear walls	
SHLF	Wall-mounted shelving	
SIGN	Signage	
SILL	Window sills	
SILT	Silt fence	
SIZE	Ductwork size	
SKCH	Sketch	
SLR~	Slurry return - system	
SLS~	Slurry supply - system	
SLVE	Pipe sleeve	
SLW~	Slurry waste - system	
SMIC	Microphone signal	●
SMOK	Smoke detector / heat sensors	
SOUN	Soundings	
SPCL	Special / specialties	
SPKL	Sprinklers	
SPLY	Supply	●
SPOT	Spot elevations	
SPRT	Sports fields	
SPWR	Power signal	●
SRFI	RF signal	●
SRGB	RGB and component video signal	●
SSCH	Sketch line rectangular duct	
SSLT	Super silt fence	

Minor Group Layer Name	Description	New
Minor Groups (continued)		
SSWR	Sanitary sewer	
SSYN	Sync signal	●
STAN	Stationing	
STAT	State	
STEL	Steel	
STEP	Steps	
STMP	Professional stamp	●
STOR	Storage	
STRC	Structures	
STRM	Storm Sewer	
STRP	Striping	
STRS	Stair treads	
SUBA	Cabinet sub-assemblies, drawer boxes	
SUBD	Subdivision (interior) lines	
SUBS	Sub-surface areas	
SULF	Sulfuric acid - system	
SULR	Sulfuric acid reclaim - system	
SUPT	Support	
SURF	Surface areas	
SUSP	Suspended elements	
SVEX	Solvent exhaust - system	
SVID	Video signal	●
SW~~	Solvent waste - system	
SWAY	Spillway	
SWBD	Switchboards	

Minor Group Layer Name	Description	New
Minor Groups (continued)		
SWCH	Switches	
SWF~	Solvent waste flammable - system	
SWLK	Sidewalks	
SWMT	Storm water management	
SWNF	Solvent waste non-flammable - system	
SXTS	Sixteenth section	
SYMB	Reference symbols	
TABL	Data tables	
TAKE	Taking lines	●
TANK	Storage tanks	
TDIR	Tempered DI return - system	
TDIS	Tempered DI supply - system	
TEES	Main tees	
TEMP	Temporary	
TEXT	Text	
THER	Thermostats	
TICK	Tick marks	
TITL	Drawing or detail titles	
TMAH	TMAH - system	
TOP1	Top group 1	
TOP2	Top group 2	
TOPB	Top of bank	
TOPD	Top	
TPIT	Test pits	
TPTN	Toilet partitions	

Minor Group Layer Name	Description	New
Minor Groups (continued)		
TRAC	Tract lines	●
TRAK	Track	
TRAL	Trail or path	
TRAV	Transverse	●
TRAY	Cabletray and wireways	
TREE	Trees	
TROW	Tree row	
TSHP	Town or township	
TTLB	Border and titleblock	
TURF	Lawn areas	
TW~~	Tempered water - system	
UCPT	Under-carpet wiring	
UCTR	Under counter	
UN2~	Utility nitrogen - system	
UGND	Underground	●
UPPR	Upper	
UPRW	Ultra-pure recycle water - system	
UPVD	Unpaved surface	
UPW~	Ultra-pure water - system	
URAC	Under-floor raceways	
UTIL	Utility lines	
V~~~	Vent - system	
VACU	Vacuum	
VALV	Valves	
VEGE	Trees, shrubs, and other vegetation	
VENT	Vents	

Minor Group Layer Name	Description	New
Minor Groups (continued)		
VERT	Vertical	
VIEW	Triangulation view	
VINE	Vines	
VN2~	Venturi nitrogen - system	
VOID	Void regions	
WALL	Wall	
WAR~	Weld argon - system	
WATR	Water supply	
WDWK	Architectural woodwork	
WEIR	Pool weir	
WELL	Well	
WHIT	White paint	
WIRE	Wiring	
WKSF	Worksurface	
WOOD	Wood	
XFMR	Transformers	
XTRU	Extrusion	●
YELO	Yellow paint	
ZONE	Zoning	

Status Fields

Codes	Description	New
D	Existing to demolish	
E	Existing to remain	
F	Future work	
M	Items to be moved	
N	New work	
T	Temporary work	
X	Not in contract	
1	Phase number 1	●
2	Phase number 2	●
3	Phase number 3	●
4	Phase number 4	●
5	Phase number 5	●
6	Phase number 6	●
7	Phase number 7	●
8	Phase number 8	●
9	Phase number 9	●

This page intentionally left blank.

Uniform Drawing System

United States National CAD Standard® - Version 4.0

**The Construction Specifications Institute
99 Canal Center Plaza
Alexandria, VA 22314-1588**

(800) 689-2900

www.csinet.org

www.nationalcadstandard.org

© Copyright 2007 U.S. All rights reserved, including World rights and Electronic rights. U.S. copyright held by The Construction Specifications Institute, 99 Canal Center Plaza, Alexandria, VA 22314. No part of this publication may be reproduced without permission from the publisher, nor may any part of this publication be reproduced, stored in a retrieval system, or copied by mechanical photocopying, recording, or other means, known or hereafter invented, or by all means, methods, and processes known and hereafter invented, without permission of the publisher.

Uniform Drawing System

Acknowledgements

The Construction Specifications Institute (CSI) extends its deepest appreciation to everyone who assisted with the planning, writing, editing, reviewing, and publication of the Uniform Drawing System (UDS). This was a monumental undertaking that required an enormous amount of personal time, energy, character, and commitment. CSI is indebted to the members of the U.S. National CAD Standard Project Committee, the CSI Drawings Subcommittee, the CSI UDS Program Task Team, the CSI UDS Corresponding Committee members, CSI staff members, and many others. Their contributions help sustain CSI's efforts to become the premier integrating force for improving the process of creating and sustaining the built environment.

The following is a list of the many groups and individuals involved in the development of the UDS. We hope that the list acknowledges everyone who contributed; however, we apologize if anyone may have been inadvertently omitted. We look forward to continued industry input and support as we continue to develop the Uniform Drawing System and the United States National CAD Standard®.

Rick Green, FCSI, CCS, CCCA, AIA, LEED AP
Chair, UDS Program Task Team

**CSI Uniform Drawing System Program
Task Team Members (FY 97–07)**

Robert Bateman, CSI, AIA (FY 97)
David F. Brandt, PE, FCSI, CCS (FY 06)
Russell P. Fleming, PE, CSI (FY 06)
Brandilyn Bailey Fry, AIA, CSI, CDT (FY 07)
Charles Rick Green, FCSI, CCS, CCCA, AIA,
LEED AP (FY 98–99, 03–05, *Chairman 03–07*)
Dennis J. Hall, FCSI, CCS, CCCA, FAIA (FY 97–98, *Chairman FY 97–98*)
James Jackson, FCSI, CDT, AIA (FY 02)
William Jacquette, CSI, CCS (FY 97)
Gary W. LaRose, FCSI, CCS (FY 97–05)
John Patrick McCaffrey, FCSI, CCS (FY 97–01, *Chairman FY 99–01*)
Christopher F. O'Brien, AIA, CSI, CCCA, (FY 06–07)
Martin W. Powell, CSI, CCCA (FY 06)
William Rakatansky, CSI, AIA (FY 99–00)
Randal J. Reifsnider, CSI, CCS, AIA (FY 97–99, 07)
George Rosamond, CSI, CCS, AIA (FY 01–02)
Gregory W. Sprinkel, CSI, CDT (FY 01)
Joseph A. Stypka, FCSI, CCS, AIA (FY 98–05)
Robert W. Teller, FCSI, CCS, CCCA (FY 06–07)
Jack Vest, PE, FCSI, CCS, CCCA (FY 97–06, *Chairman FY 02*)
Gregory J. Markling, FCSI, AIA, NCARB, CCS, CCCA, LEED AP (FY 05–06)

**CSI Drawings Subcommittee Members
(FY 91–96)**

Robert Bateman, CSI, AIA (FY 95–96)
R. Gary Boyd, RA, CSI (FY 95–96)
Christopher G. Bushnell, FCSI, CCS, AIA (FY 92–96, *Chairman FY 94–96*)
Jeff Crabtree, CSI (FY 91–93)
Kenneth Crocco, CSI, CCS, FAIA (FY 96)
Paula J. Dierkop, CSI, CCS (FY 91)
Dennis J. Hall, FCSI, CCS, FAIA (FY 96)
Steven Hammond, CSI, CCS (FY 91–93, 95)
Gary W. LaRose, FCSI, CCS (FY 94–96)
David E. Lorenzini, FCSI, CCS (FY 91–92, *Chairman FY 91*)
Dan Rovello, CSI, CCS (FY 94–96)
Dan J. VanZeben, RA, CSI, CCS (FY 94–96)
Terry M. Wadsworth, FCSI, CCS, (FY 91–93, *Chairman FY 92*)
Paul R. Yager, RA, CSI, CCS (FY 95)

UDS Contributors

Robert Brown, International Code Council Representative (FY 99–00)
Brian Colgan, Construction Specifications Canada Representative (FY 99–00)
Paul Gold, Autodesk Representative (FY 99)
Patrick M. Haessly, Autodesk Representative (FY 98)
Steve Hammond, CSI, writer for the *Notations Module*

William Holt, Visio, Inc. Representative (*FY 99–00*)

Terrence E. Lunn, PE, FCSI, CCS, Executive Committee Liaison (*FY 00*)

Lendall W. Mains, FCSI, CCS, AIA, Executive Committee Liaison (*FY 99*)

Patrick Mays, CAD input for the *Drafting Conventions Module*

Fred Nashed, AIA, writer for the *Drafting Conventions Module*

Michael J. Pfeffer, PE, Building Officials and Code Administrators International Representative (*FY 99*)

Huw Roberts, AIA, Bentley Systems, Inc. Representative (*FY 98–99*)

Ed Soenke, FCSI, CCS, AIA, Executive Committee Liaison (*FY 97–98, 02–06*)

Ross G. Spiegel, FCSI, CCS, CCCA, FAIA, LEED AP, Executive Committee Liaison (*FY 01*)

Paul Stefan, Autodesk Representative (*FY 99*)

Walter Strachan, RSW, PQS, Construction Specifications Canada Representative (*FY 97–99*)

Eugene A. Valentine, FCSI, CCS, AIA, Executive Committee Liaison (*FY 07*)

Toby Wilson, RA, AIA, Tri-Service Representative (*FY 97–00*)

Brad Workman, Bentley Systems, Inc. Representative (*FY 98*)

U.S. National CAD Standard Project Committee

CSI is grateful to the many members of the U.S. National CAD Standard Project Committee (too numerous to list by name) whose contributions played a valuable role in shaping the UDS modules.

CSI Staff Members (*FY 92–07*)

Aaron Titus, CSI Technical Program Manager

Juanjuan Han, CSI Technical Projects Coordinator

Michael A. Cassidy, Director, Technical Information Services

Dominique Fernandez, CSI Technical Programs Manager

Cathleen A. Curtin, AIA, CSI Technical Program Coordinator

Candis Johnson, CSI Staff Representative

Stephen Nutt, CSI Staff Representative

This page intentionally left blank.

Table of Contents

INTRODUCTION

Uniform Drawing System (UDS) 1

Overview..... 2

Facility and Project Life Cycles 4

Meeting the Needs of Drawing Users 6

UDS Modules 11

 Drawing Set Organization 11

 Sheet Organization..... 12

 Schedules 12

 Drafting Conventions..... 13

 Terms and Abbreviations 13

 Symbols 13

 Notations 13

 Code Conventions 14

Drawings..... 15

Summary..... 17

Bibliography 19

This page intentionally left blank.

INTRO

Uniform Drawing System (UDS)

In 1989, The Construction Specifications Institute (CSI) recognized the need for an organizational structure and standards for drawings. In 1990, CSI created a drawings-related subcommittee of the Technical Committee to address this issue. The first product developed was *Technical Document TD-2-6, Standard Reference Symbols*, published in 1990. An electronic version was released in 1991. During the following few years, CSI extensively researched the availability of, and need for, graphic standards in the construction industry. It was determined that there were few standards relating to drawings.

In 1994, CSI began development of the Uniform Drawing System (UDS). This system initially identified modules for the organization and presentation of drawing sets, sheets, schedules, and diagrams. Graphic standards for drafting conventions and color and standard systems for keynotes, attributes, and **CAD** layering were also identified as necessary.

In February 1995, representatives from CSI, the American Institute of Architects (AIA), the Tri-Service CADD/GIS Technology Center, the United States Coast Guard, and the National Institute of Building Sciences (NIBS) **CADD** Council met to discuss ways in which the graphic standards efforts of the attending organizations could work together. CSI's Uniform Drawing System was accepted by the representatives of these organizations as being the core group of graphic

CAD: *Computer-Aided Drafting.*

CADD: *Computer-Aided Design and Drafting.*

standards needed in the industry. These organizations have since worked cooperatively in the development of several graphic standards, notably CAD layering.

In 1997, CSI published the first three modules of UDS. These were submitted to the NIBS CADD Council for consideration as part of a proposed national CAD standard.

Overview

UDS is composed of interrelated modules consisting of standards, guidelines, and other tools for the organization and presentation of drawing information used for the planning, design, construction, and operation of facilities. UDS provides uniformity for graphical information in drawings, just as **MasterFormat™**, **SectionFormat™**, and **PageFormat™** provide uniformity for textual information in specifications.

UDS organizes drawings and

- Establishes a uniform set of standards for all drawing types.
- Functions for all drawing users involved in the facility cycle.
- Organizes project information needed for drawings and allows it to be integrated with other information sources involved in a project.
- Establishes a standard drawing format that users can recognize and understand, resulting in more efficient production, reduced errors and omissions, and better coordination among all project documents.
- Promotes effective communication among drawing users as graphical information is more consistently organized and presented.
- Allows drawing users to capture evolving information for use throughout the facility cycle and for future projects.
- Fosters integration and accuracy of facility information while providing for new and improved project delivery methodologies.
- Complements **MasterFormat™** and **UniFormat™** to provide a complete organizational system for construction documents.

MasterFormat: *A master list of numbers and titles classified by work results or construction practices that is primarily used to organize project manuals and detailed cost information and relate drawing notations to specifications.*

SectionFormat: *A format that provides a uniform approach to organizing specification text contained in a project manual by establishing a structure consisting of three primary parts.*

PageFormat: *A format for an orderly and uniform arrangement of text on the pages of specification section contained in a project manual.*

UniFormat: *A classification system for construction information based on construction elements including systems and assemblies that perform a given function without regard to the design solution, specified material, or construction method.*

- Aids electronic organization, storage, and transfer of graphical information related to facilities.

The initial focus of UDS is the development of construction drawings for buildings, as indicated in *Figure IN.1*. However, UDS also considers drawing users' needs during the design process as well as facility management and other post-construction activities.

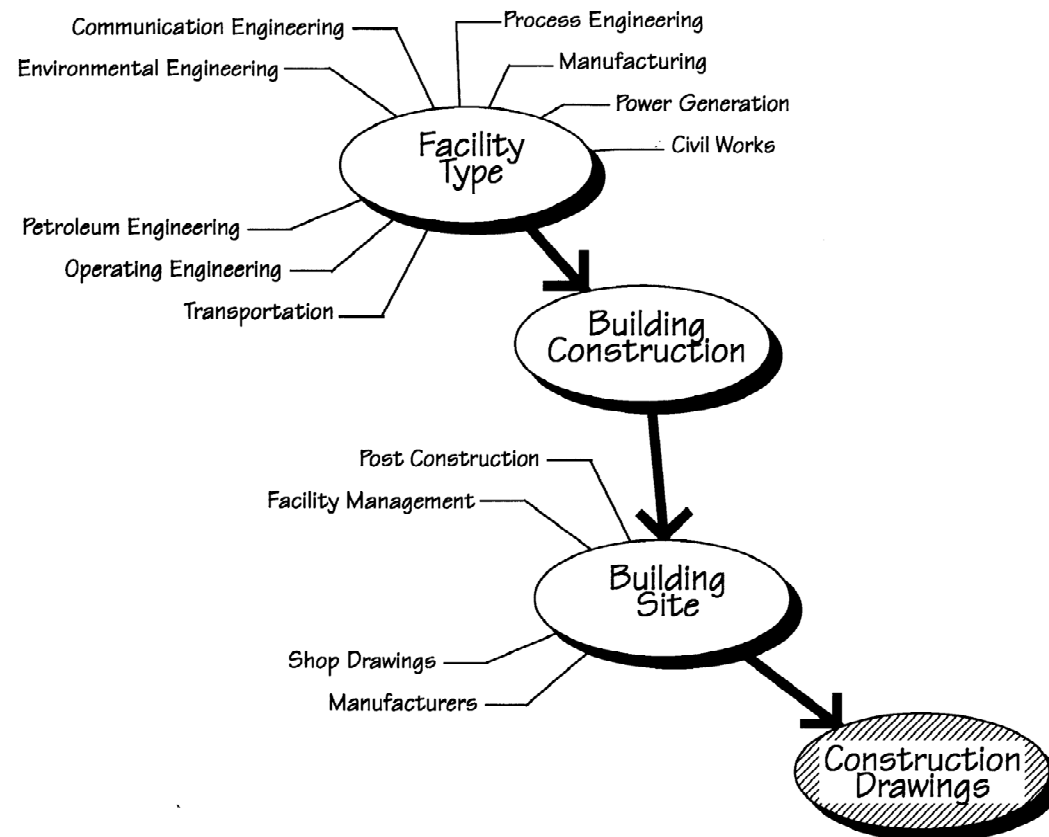


Figure IN.1 Current UDS focus is construction drawings for buildings.

Facility and Project Life Cycles

Facility: *A physical structure or group of structures, including site construction, serving one or more purposes.*

Project: *A set of related activities taking place in, around, and in connection with a facility.*

Drawings: *Graphic and textual information organized on a two-dimensional surface for the purpose of conveying data about a specific portion of a project.*

A **facility** is a physical structure or group of structures, including site construction, serving one or more purposes. Buildings are types of facilities composed of partially or totally enclosed spaces. Site construction includes changes to terrain and systems such as transportation and utilities. All facilities go through cycles during their useful life, beginning with inception, including changes over time, and eventually ending in reuse or demolition, as illustrated in *Figure IN.2*.

A **project** is a set of related activities taking place in, around, and in connection with a facility and may include planning and pre-design activities, design and construction documents, procurement/negotiation, construction, and post-construction activities. Post-construction activities may include facilities management and operation and maintenance documents.

Projects go through cycles, beginning with the identification of a need, development of a response to the need through programming and design, performance and physical implementation, facility commissioning and operation, and possible modification to meet new needs. This cycle may be repeated numerous times throughout the life of a facility.

During the design process, information concerning a project is collected, analyzed, and recorded for incorporation into the proposed facility. **Drawings** allow users to document and share graphical information for a project. A drawing is a place where information is cataloged, stored, and distributed. This information is recorded as part of the drawings and evolves as the project cycle runs its course and as drawing users change. Drawings can also evolve, be modified, and change over time. UDS allows the continuing use of drawings as the needs of the project change.

The need for information contained within drawings is different for each phase of a facility or project cycle. Often, information in one cycle is the basis for developing new information for the next cycle. Therefore, it is critical that this information is accurate and organized in a way that facilitates easy retrieval and reuse.

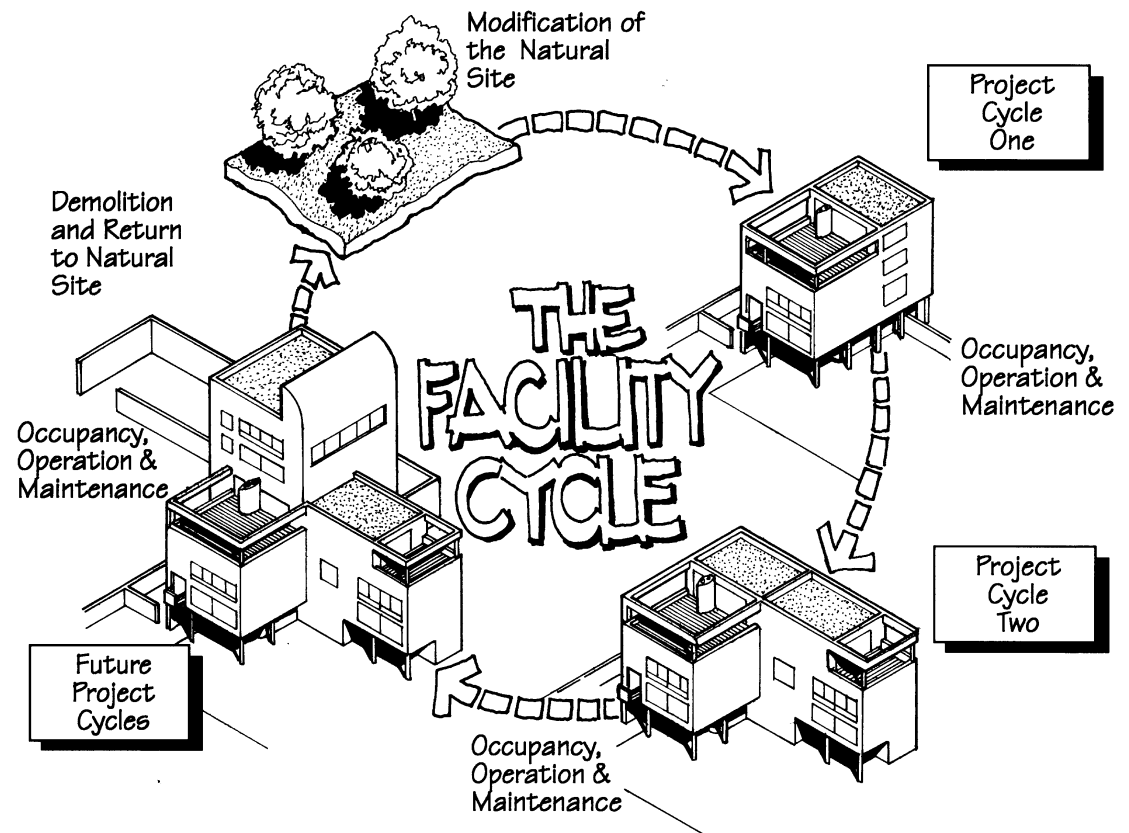


Figure IN.2 Drawings are used throughout the multiple project cycles that may take place for any given facility.

Meeting the Needs of Drawing Users

Drawing Users:

Owner
Design Professional
Contractor

Owner's Representative
Consultant
Subcontractor

Material Supplier
Product Manufacturer
Building Official
Government Official
Accountant
Attorney
Lender

End User

Drawing users are a changing group of individuals and organizations that participate in a project at various points in the facility life cycle. The initial users of drawings may consist of the parties traditionally bound to each other to design and construct a project: an owner, a design professional, and a contractor. Other users of drawings related to a project include the various owner's representatives, consultants, and subcontractors that form the next tier of the project team. There is also a broader group of users that includes material suppliers, product manufacturers, building officials, government officials, accountants, attorneys, lenders, other construction professionals, and end users of the project. *Figure IN.3* illustrates that communication through drawings enables users to share their understanding and to translate that common vision into constructed reality.

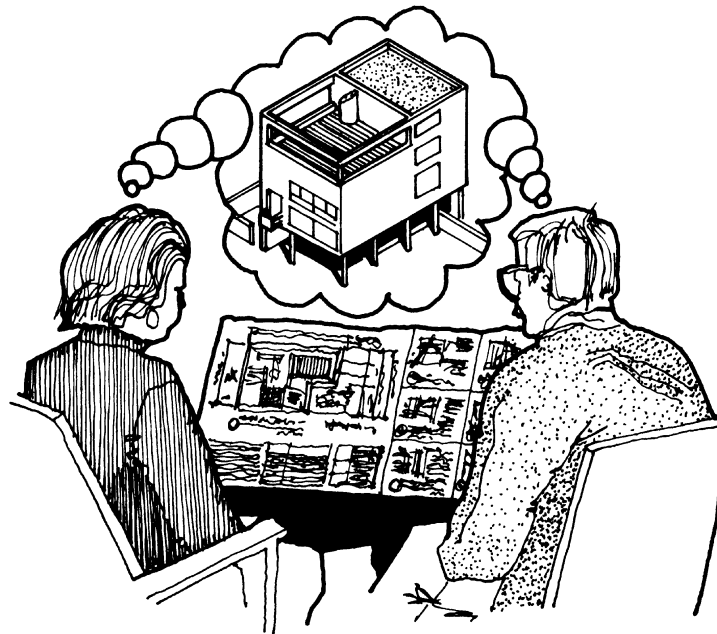


Figure IN.3 The common vision of drawing users.

Facility Model: *All information created relating to a particular facility.*

Each drawing user brings a different level of experience, understanding, capability, and purpose to a project. This group constantly evolves and changes throughout the project cycle. As one project cycle leads to another, the user group forms, disbands, and reforms many times and with many different users. As facilities grow more sophisticated and regulated, there is a need for clear, correct, complete, and concise information in the form of drawings that do not duplicate, misplace, or conflict with previously generated information.

UDS provides a framework for the organization of drawing-related facility information, creation of the **facility model**, and representation through drawings. The facility model is all information created relating to a particular facility.

The principles of UDS are organized around the precepts of modularity, flexibility, consistency, and linking.

Modular Structure

- UDS is an open system composed of a series of application modules organized around the phases of a facility cycle. (Refer to *Figure IN.2.*) The modular structure of UDS provides a place for the integration of existing non-drawing formats, such as *MasterFormat* and *UniFormat*, for keynoting, specifications, and other customized applications. UDS, because of its open structure, allows the integration of new drawing techniques and information types. UDS modules provide a framework for the location and organization of information and the presentation of drawings appropriate to the context of drawing users and their tasks relative to the project cycle. (Refer to *Figure IN.4.*)
- The modular precept extends to the organizational standards and formats in each module. The organization of drawings on a sheet is based on a standard module, providing a framework for locating and retrieving information contained in drawings.

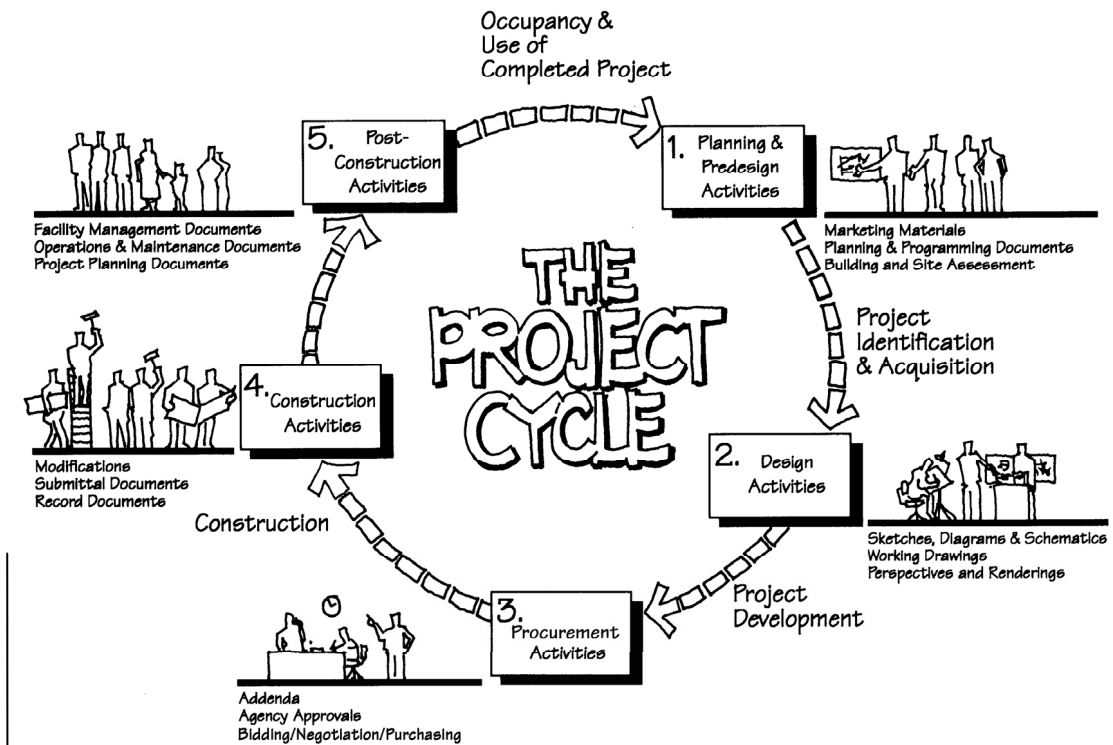


Figure IN.4 Drawing users change throughout facility and project cycles.

Flexibility

UDS meets the requirements of different users of drawings at progressive stages of the project cycle. Project delivery methods vary from project to project and may include fast-track, design-build, multiple prime contracts, and construction management, as well as the traditional design-negotiate-build method. Project methodologies may reflect regional circumstances and economies. In a global market, the methodologies are tailored to an international set of priorities and customs. Project scopes vary with each project; some large, some small. UDS offers a familiar format and location of subject matter for a wide spectrum of uses.

- UDS is structured in a hierarchical set of systems and subsystems. Information used and presented through UDS and its facility database vary with the context of the facility life cycle and the composition of the project's drawing users. UDS-based information has the flexibility to be presented differently depending on the targeted audience and application. For example, a geographer or urban planner requires site information that is related but distinctly different than that needed by an irrigation subcontractor. UDS provides assistance in filtering these information subsets and in presenting them appropriately.
- Flexibility is integral to UDS's organization of drawing sets, which can use as many of the disciplines as necessary.

Consistency

- UDS establishes a uniform set of standards for different drawing types. It functions for all drawing users throughout the project cycle. This standardization aids consistency of drawings prepared by multiple design professionals. Drawing users are better able to communicate with each other because of this consistency. UDS allows the project team to present solutions in a uniform and integrated manner, resulting in more efficient production of drawings, reduced errors and omissions, and better document coordination. UDS organizes project information needed for drawings and integrates it with other information sources involved in a project.

- UDS set organization provides consistency among different disciplines. Thus, a floor plan may be located and identified consistently, for example:

S - 101 Structural First Floor Plan

A - 101 Architectural First Floor Plan

M - 101 Mechanical First Floor Plan

E - 101 Electrical First Floor Plan

Linking

- UDS forms the basis for a relationship among individual electronic applications that exchange drawing information by providing standard formats. UDS enhances both manual and computer-aided methods and formats familiar to users. UDS provides standards for linking notes and terminology to specifications and for linking facility management information.
- By using UDS formats in digital form, the facility database allows electronic storage, linking, and retrieval of project information.

UDS Modules

Drawing Set Organization

Organizing a set of drawings is influenced by many factors, including project size, complexity, regulatory and client requirements, and the type and number of contracts. UDS provides guidelines for organizing drawing sets to accommodate these influences. The basic method for organizing drawing sets is based on use by the traditional architectural/engineering disciplines. The *Drawing Set Organization Module* establishes standard discipline designators for each discipline, such as **A** for Architectural, as well as for unique types of construction elements. UDS also establishes modifiers for each designator, allowing for more detail if required by project needs. UDS establishes the order of presentation of these disciplines within a drawing set.

UDS establishes consistency through the use of standard sheet types that are common to all disciplines. Sheet types are classified as plans, elevations, sections, large-scale views, details, schedules/diagrams, and three-dimensional (3D) representations. These classifications create consistency and facilitate use of the drawing set. A numerical sheet type designator is assigned to each sheet type classification.

The identification of sheets within a set is based on a discipline designator and a sheet type designator. The UDS system accommodates both simple and complex projects. This module includes a file naming system for project files and for library files. Project file names are based on the sheet identifier. Detail library file names are based on *MasterFormat* and/or *UniFormat* numbers.

Sheet Organization

The most important aspect of the *Sheet Organization Module* is the sheet format. UDS provides standards for sheet sizes for both metric (SI) and inch-pound measurement systems. UDS establishes a graphic layout that divides the sheet into the drawing area, the title block area, and the production data area. The *Sheet Organization Module* includes a grid system of blocks or modules for organizing drawing information on a sheet. The system for identifying each drawing on the sheet is based on the location of the drawing relative to this sheet module.

UDS also provides a format for title blocks that includes locations and content of data areas. The format is intentionally flexible, allowing design professionals to continue to create their own distinctive title block designs consistent with UDS principles.

Schedules

The *Schedules Module* provides standard formats for numerous schedules used in construction documents. These formats provide consistent format, heading terminology, and organization of content.

Additionally, UDS provides guidelines on creating project-specific schedules. These guidelines allow users to tailor standard schedule formats to accommodate the unique needs of individual projects.

Just as the *Drawings Set Organization Module* provides a system for identifying sheets and drawings, the *Schedules Module* provides an organizational system for identifying and filing schedules. This system groups and identifies schedule types and is based on *MasterFormat* numbers with cross-references to *UniFormat*.

Drafting Conventions

The *Drafting Conventions Module* is a joint effort of CSI and the CADD/GIS Technology Center. It provides a standard format for both graphic and textual information within drawings. Subjects covered include drawing standards, scale, lines, dimensions, material indications, notations, sheet types, and mock-up drawing sets.

Terms and Abbreviations

The *Terms and Abbreviations Module* establishes guidelines for consistent terminology used in the construction industry. Consistent terms ensure clear and concise communication among the lead designer, owner, contractor, and consultants. The purpose of this module is to provide a standard for preferred construction document terms and abbreviations.

Symbols

The *Symbols Module* compiles a full range of standard symbols used throughout the construction industry. Covered in this module are standard symbols, their graphic representation, and their role in creating, understanding, and fulfilling the intent of construction documents. Standard symbols ensure clear and concise communication among the lead designer, owner, contractor, and consultants. This module is a joint effort of CSI and the CADD/GIS Technology Center.

Notations

The *Notations Module* establishes guidelines for the systematic presentation of textual information on drawings. Subjects covered include note types, use of notes, placement of notes, formats for notes, note terminology, and linking notes to specifications.

Code Conventions

The *Code Conventions Module* establishes guidelines for consistency in identifying necessary regulatory information to be shown in the construction documents. This is needed to facilitate both the design process and the permit application process.

Drawings

Drawings: *Graphic and textual information organized on a two-dimensional surface for the purpose of conveying data about a specific portion of a project.*

Assembly: *A collection of elements and components that relate to each other and combine to form a whole construction object.*

Component: *A collection of elements that relate to each other and combine to form a constituent part of a construction object, e.g., a window frame (metal extrusion + gaskets + seals).*

Drawings are visual communication tools documenting the existing world and graphically indicating proposed changes to it. Drawings in the construction industry are generated to record and communicate information more readily understood through pictures rather than just words. Drawings may depict an existing site condition, delineate proposed designs, record the ongoing process of construction, or provide data for facility operation and management.

Drawings depict spatially related objects in a flat, two-dimensional (2D) format represented by a shorthand of lines, symbols, text, and other graphic symbols. These representations take many forms: highly abstract and symbolic sketches, or more accurately scaled plans, elevations, sections, and details.

Drawings are generally produced manually or electronically on physical media such as paper or mylar. However, drawings may be distributed and viewed entirely in digital form. Increasingly, computer-generated 3D models are being created, from which 2D drawings are extracted.

Drawings indicate relationships among elements and show the following characteristics for each material, **assembly**, **component**, and accessory

- location
- identification
- dimension and size
- details and diagrams of connections
- shape and form

Plans: Views of horizontal planes, showing components in their horizontal relationship.

Elevations: Views of vertical planes, showing components in their vertical relationship, viewed perpendicularly from a selected vertical plane.

Sections: Views of vertical cuts through and perpendicular to components, showing their detailed arrangement.

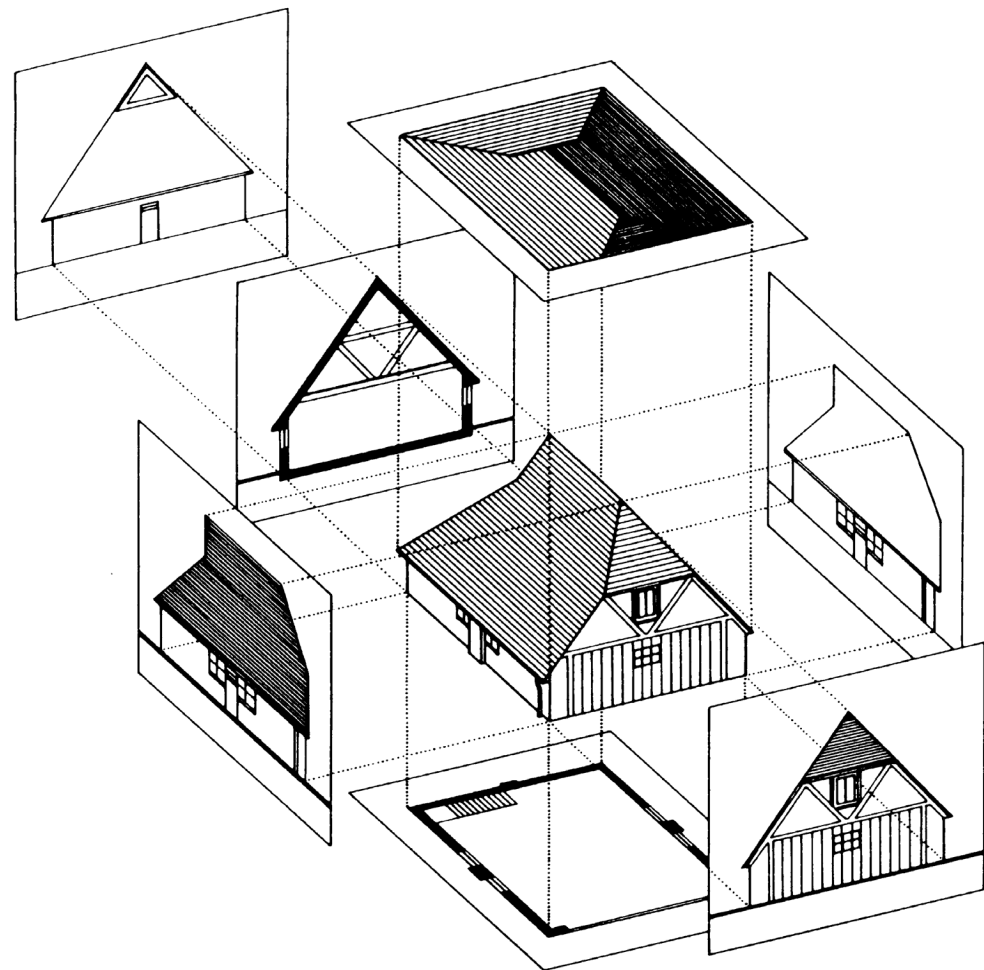
Large-Scale Views: Views of plans, elevations, or sections at a larger scale and with more detail than the referenced view.

Details: Plans, elevations, or sections that provide more specific information about a portion of a project component or element than smaller-scale drawings.

Schedules: Tables or charts that include data about materials, products, and equipment.

Diagrams: Nonscaled views showing arrangements of special system components and connections not possible to clearly show in scaled views.

3D Representations: Perspectives, isometric drawings, and electronic CAD models.



Drawings consist of **plans**, **elevations**, **sections**, **large-scale views**, **details**, **schedules**, **diagrams**, and **3D representations**.

Figure IN.5 Drawing views.

Summary

UDS applies to drawings for all facilities, regardless of how they are produced or by whom. It focuses on the systematic organization and presentation of drawing information. UDS provides a logical basis for the organization and production of drawings that allows the use of time-honored manual drawing techniques as well as CAD technologies. It also recognizes and accommodates both a metric Systeme International (SI) measurement system and an inch-pound measurement system.

UDS serves as the foundation for the development and application of future advances in design, construction, and facility management.

This page intentionally left blank.

Bibliography

ABBR: Abbreviations for Scientific and Engineering Terms, 1983, Canadian Standards Association, Toronto, ON.

AIA CAD Layer Guidelines: U.S. National CAD Standard, Version 3.0/3.1, 2004, The American Institute of Architects (AIA), Washington, DC.

Architect's Handbook of Professional Practice, Thirteenth Edition, 2001, The American Institute of Architects (AIA), Washington, DC, John Wiley & Sons, Inc.

Architectural Graphic Standards, Eleventh Edition, 2007, Charles Ramsey and Harold Sleeper, John Wiley & Sons, Inc.

Architectural Office Standards and Practices: A Practical User's Guide, 1995, Larry D. Jenks, McGraw-Hill, Inc.

Architectural Working Drawings, Fourth Edition, 1999, Ralph W. Liebling, John Wiley & Sons, Inc.

ASHRAE Handbook – Fundamentals, American Society of Heating, Refrigerating, and Air-Conditioning Engineers (ASHRAE), 2005, Atlanta, GA.

B28.5-93 Computer-Aided Design Drafting (Buildings), 1993, Canadian Standards Association, Toronto, ON.

Basic Code Enforcement, 1995, International Code Council (ICC), Washington, DC.

ConDoc: The New System for Formatting and Integrating Construction Documentation (Second Edition), 1990, Onkal K. Guzey and James N. Freehof, The American Institute of Architects (AIA), Washington, DC.

Fire Resistance Design Manual, 18th Edition, 2006, Gypsum Association, Washington, DC.

Guide to Production Procedures, 1990, Honolulu Chapter of the American Institute of Architects.

Legal Aspects of Code Administration, 2002, International Code Council (ICC), Washington, DC.

Master Preliminary Project Description Terminology/Keynote List, 1997, RTKL Associates, Inc.

MasterFormat™, 2004, The Construction Specifications Institute (CSI), Alexandria, VA.

Metal Stairs Manual, Fifth Edition, 1992, The National Association of Architectural Metal Manufacturers (NAAMM), Glen Ellyn, IL.

NAWIC Construction Dictionary, 1989, the National Association of Women in Construction, Phoenix, AZ.

NECA 100-2006, Electrical Symbols for Construction Drawings, National Electrical Contractors Association (NECA), Bethesda, MD.

NFPA 170, Standard for Fire Safety Symbols, 2006 Edition, National Fire Protection Association (NFPA), Quincy, MA.

Plans, Specs, and Contracts for Building Professionals, 1987, Waller S. Poage, R. S. Means Company, Kingston, MA.

Production Systems for Architects and Designers, 1993, Fred A. Stitt, Van Nostrand Reinhold.

Reading Construction Drawings, 1981, Paul I. Wallach, McGraw-Hill, Inc.

Recommended Standards on Production Procedures, 1974 & 1980, Committee on Production Office Procedures, Northern California Chapter of the American Institute of Architects. (Commonly known as the POP Manual, available from the San Francisco Chapter AIA.)

SMACNA Architectural Sheet Metal Manual, Sixth Edition, 2003, Sheet Metal and Air Conditioning Contractors National Association (SMACNA), Chantilly, VA.

SMACNA Architectural Sheet Metal Manual CADD Version 2.0, 2004, Sheet Metal and Air Conditioning Contractors National Association (SMACNA), Chantilly, VA.

IEEE SI 10 Use of the International System of Units (SI): The Modern Metric System, 2002, The Institute of Electrical and Electronics Engineers (IEEE), New York, NY.

The American Heritage® Dictionary of the English Language, Fourth Edition, 2006, Houghton Mifflin Co.

The Architect's Guide to the U.S. National CAD Standard, Dennis J. Hall and Charles Rick Green, 2006, John Wiley & Sons, Inc.

The Professional Practice of Architectural Working Drawings, Third Edition, 2002, Richard M. Linde and Osamu A. Wakita, John Wiley & Sons, Inc.

The Project Resource Manual – CSI Manual of Practice, Fifth Edition, 2005, The Construction Specifications Institute (CSI), Alexandria, VA.

Time-Saving Techniques for Architectural Construction Drawings, 1992, Fred Nashed, Van Nostrand Reinhold.

TR5 Manual, 1972, Baltimore Chapter of The Construction Specifications Institute Technical Report.

A/E/C CADD Standard, Main Text and Appendices A, B, C, and D, Release 3.0, The CADD/GIS Technology Center, 2006, U.S. Army Engineer Research and Development Center, Vicksburg, MS.

Uniform Drawing Format Manual: New Cadd and Drafting Standards for Building Design and Working Drawings, 1999, Fred A. Stitt, McGraw-Hill, Inc.

UniFormat™, 1998, The Construction Specifications Institute, Alexandria, VA.

This page intentionally left blank.

Drawing Set Organization

United States National CAD Standard® - Version 4.0

**The Construction Specifications Institute
99 Canal Center Plaza
Alexandria, VA 22314-1588**

(800) 689-2900

www.csinet.org

www.nationalcadstandard.org

© Copyright 2007 U.S. All rights reserved, including World rights and Electronic rights. U.S. copyright held by The Construction Specifications Institute, 99 Canal Center Plaza, Alexandria, VA 22314. No part of this publication may be reproduced without permission from the publisher, nor may any part of this publication be reproduced, stored in a retrieval system, or copied by mechanical photocopying, recording, or other means, known or hereafter invented, or by all means, methods, and processes known and hereafter invented, without permission of the publisher.

Table of Contents

MODULE 1 – DRAWING SET ORGANIZATION

Introduction..... 1

Set Content and Order 5

 Subsets 6

 Electronic Models..... 7

Sheet Identification..... 9

 Standard Sheet Identification..... 9

 Discipline Designator 10

 Sheet Type Designator..... 13

 Sheet Sequence Number..... 14

 Supplemental Drawings 14

File Naming 15

 File Categories 15

 Project File Types 17

File Management Recommendations 25

 Project Folders 25

 Naming Project Folders..... 26

File Backups 26

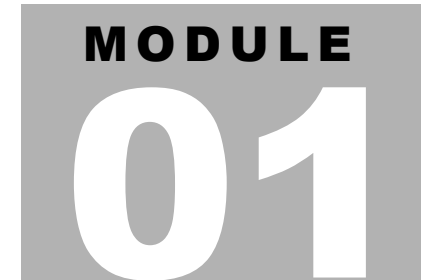
Data Protection 27

Archiving and Distributing Data..... 27

Appendix A - Discipline Designators..... 29

Appendix B - Sheet Identification Examples 39

Appendix C - Influences Table 47



Introduction

Drawing Set Organization is a standardized method for organizing information about a facility that is presented graphically. Effective organization facilitates accurate communication between the drawing creator and those who use that drawing. Organization also promotes information retrieval and preservation.

Organization standards affect production, delivery, and identification of hardcopy drawings as well as electronic (CAD) drawings. A solitary determination made on how or where to display information has a domino effect on multiple aspects of the drawing set.

The *Drawing Set Organization Module* provides a consistent, familiar environment for producing and viewing construction drawings. Particularly suited to buildings, the standards easily adapt to other types of facilities including civil and process dominant projects.

The following brief synopsis provides an overview of where to look for help in making decisions about organizing a drawing set.

Set Content and Order

- Organizes graphical information into subsets to create convenient work partitions for multiple design and construction disciplines

Sheet: *As a delivery media, the document sheet is the hardcopy representation of information presented on a vellum or mylar “original” or “tracing.” In an electronic media sense, the document sheet is the screen window.*

Discipline Designator: *The first component of the sheet identification format based on the traditional system of alphabetical discipline designators.*

Modifier: *The second character of a two-character discipline designator, used to further subdivide the discipline for a specific use or purpose.*

- Provides an order for displaying subsets in a logical sequence for review and construction
- Identifies types of electronic files (or **sheets**) that best illustrate categories of drawing information
- Utilizes an electronic model concept to share information common to multiple disciplines without duplicating work

Sheet Identification

- Provides a list of **discipline designators** and **modifiers**
- Organizes the categories of information into drawing sheet types
- Provides guidelines for a sheet numbering sequence

File Naming

- Handles special situations created by internal and external influences
- Identifies drawing categories
 - Project files for project specific drawings and sheets; used once
 - Library files for generic drawings and master sheet or template files; used many times
- Provides file naming standards for different types of project files
 - Model
 - Details
 - Sheet
 - Schedules
 - Text
 - Database
- Provides file management strategies for each category
- Provides additional references for easy reading

Influences

Provides a table illustrating how various factors influence drawing set content and order, sheet identification, and the naming of files.

This page intentionally left blank.

Set Content and Order

The organization of a drawing set should support the requirements and facilitate the production efforts of the design and construction team. The organization system must be flexible and adaptive to the influences of project size and complexity, including delivery requirements. Uniform Drawing System (UDS) provides the methodology to organize drawing sets in the following manner:

- Segregate the information by disciplines (both design and construction) to form subsets of the total drawing package
- Order the subsets to correspond to the natural sequence of construction, closely associating disciplines where topics are similar
- Collect and present each drawing (plan, elevation, section ...) on a sheet dedicated to that drawing type so that different drawing types may be combined for small projects
- Present information within each subset from general to specific

A drawing set for a project or a facility must also provide for the inclusion of each of the various types of construction drawings, as follows:

Procurement Drawings

Contract Drawings

Resource Drawings

Addenda Drawings

Modification Drawings

Although the initial purpose of construction drawings is to build or modify a facility, portions of a drawing set can be reused for facility management or for future projects. Logical set organization and sheet identification procedures facilitate retrieval and use of information.

Procurement Drawings: *Drawings issued for bidding or negotiating before signing of an agreement.*

Contract Drawings: *Drawings that describe the work of the project.*

Resource Drawings: *Drawings that show existing conditions, or new construction related to the work, but are not included in the contract.*

Addenda and Modification Drawings: *Collectively known as Supplemental Drawings.*

Subsets

Following the cover sheet, sheets should be organized into subsets in the order illustrated in *Figure 01.1*. All of the subsets may not apply, or more specific additional categories may be required depending on the size, scope, and complexity of the project.

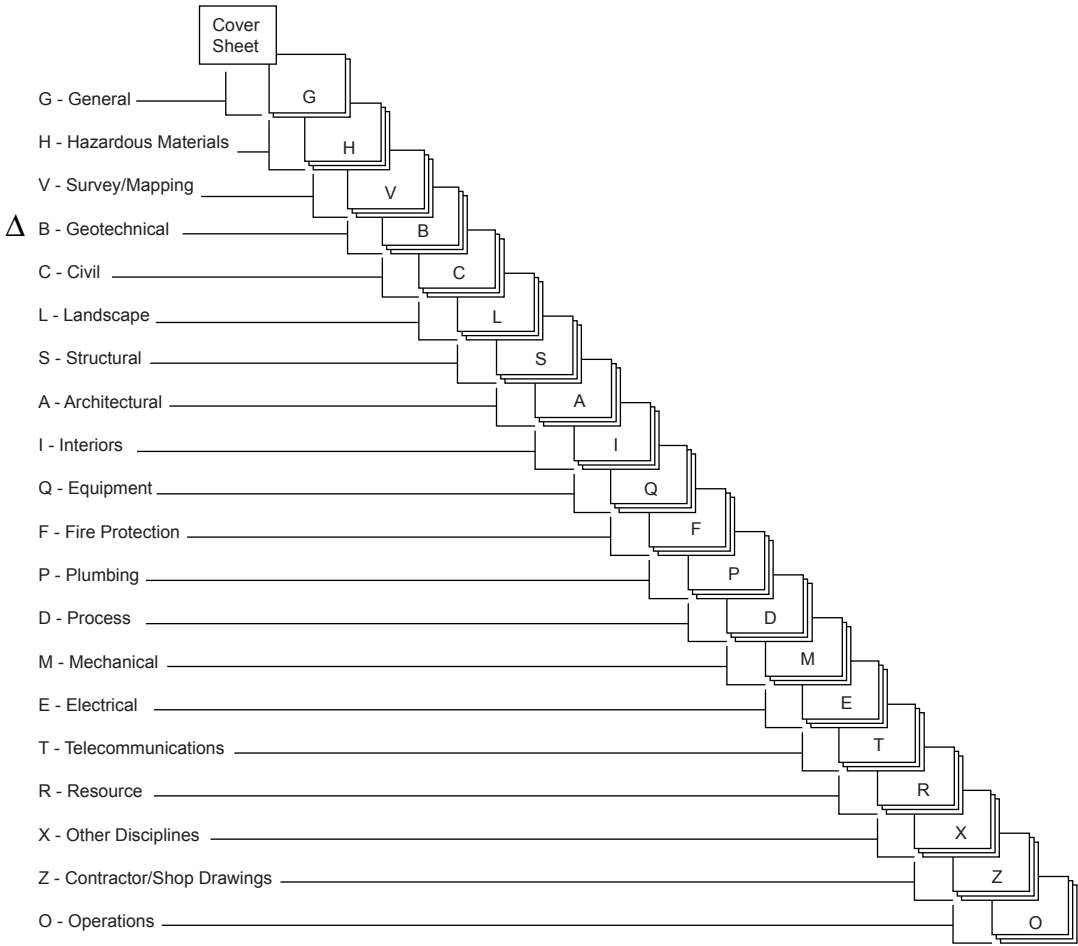


Figure 01.1 Illustration of a typical drawing set.

Electronic Models

The use of electronic models is a common method of sharing information among design disciplines when using CAD to produce construction drawings. A model file contains elements of a facility that are created by one designer and referenced but not modified by another. One example is simply the floor plan that is used to overlay the duct work or electrical power information. That floor plan can contain the reflected ceiling grid or the grid can be referenced also. The *AIA CAD Layer Guidelines* is a valuable tool in segregating information in a model because it organizes information into subsets similar to those described above.

This page intentionally left blank.

Sheet Identification

The sheet identification format has its roots in traditional construction drawing techniques. However, the advent of systems methods, overlay drafting, and CAD has demanded more consistency in labeling and organizing sheets. These technologies have also provided an opportunity to expand the role of the sheet identifier. Accordingly, the sheet identification format is a key part of UDS.



Discipline Designator



Sheet Type Designator



Sheet Sequence Number

A = alphabetical character

N = numerical character

Standard Sheet Identification

The sheet identification format is applicable to both manual and CAD drawing production. It is consistent, yet flexible enough for a wide range of project scopes. The UDS sheet identification format depicted here includes the following components:

- the **discipline designator**, consisting of one alphabetical character and a hyphen or two alphabetical characters.
- the **sheet type designator**, consisting of one numerical character
- the **sheet sequence number**, consisting of two numerical characters

The one- or two-character discipline designator identifies the sheet as a member of a subset. A sheet type designator that identifies the type of information on the sheet is followed by the sheet sequence number.

Recognizing the wide variance in project complexity, UDS allows two levels of sheet identification. Either of these or a combination of the two can be used to suit the project or the intended use of the drawings. Level 1 offers the simplest identification format and would be suitable for all but the most complex projects. Level 2 provides guidance for complex or special types of projects. Refer to Appendix A for examples of the two levels of sheet identification.

**Level 1 Discipline Designator****Level 2 Discipline Designator****Discipline Designator****Discipline Character****Modifier Character**

A = *alphabetical character*

N = *numerical character*

Note that the hyphen in the Level 1 discipline designator is a required place holder in the absence of the second character. The hyphen is preferred rather than a decimal point due to the use of the “dot” in electronic file names. Alternatively, an underscore may be used to replace the hyphen when a particular operating system does not accept hyphens in file names.

Δ **Discipline Designator**

The first component of the sheet identification format, the discipline designator, is based on the traditional system of alphabetical discipline designators, using either a single alphabetical character with a hyphen (Level 1) or two alphabetical characters (Level 2).

The discipline designator denotes the category of subject matter contained in the file or on the layer designated. A dash always follows the Level 1 discipline designator; a dash is not used when the Level 2 discipline designator is used.

LEVEL 1 DISCIPLINE DESIGNATORS	
G	General
H	Hazardous Materials
V	Survey/Mapping
B	Geotechnical
C	Civil
L	Landscape
S	Structural
A	Architectural
I	Interiors
Q	Equipment
F	Fire Protection
P	Plumbing
D	Process
M	Mechanical
E	Electrical
T	Telecommunications
R	Resource
X	Other Disciplines
Z	Contractor/Shop Drawings
O	Operations

For example, the electrical engineer may be the designer for a telephone system. The drawings required may be included on the **E** (Electrical) sheets along with the rest of the drawings produced by that designer. If the level of detail demands it, the electrical engineer may decide to segregate the telephone system information onto sheets with the Level 2 designator **ET** (Electrical Telecommunications).

For an even more complex project involving voice, data, security, and signal systems, separate drawings for each communications system may be required, perhaps even produced by a network specialist. In this case the discipline designator **T** (Telecommunications) could be used, combined with specific modifier characters to create the Level 2 discipline designators **TN** (Telecommunications Network), **TT** (Telecommunications Telephone), or **TY** (Telecommunications Security).

For additional examples of discipline designators for other disciplines, refer to Appendix A. A detailed example of discipline designators based on the Telecommunications discipline follows.

Designator		Description of Suggested Name	Content
Level 1	Level 2		
T	-	Telecommunications	
-	TA	Audio Visual	Cable, music, and closed-circuit television (CCTV) systems
-	TC	Clock and Program	Time generators and bell program systems
-	TI	Intercom	Intercom and public address systems
-	TM	Monitoring	Monitoring and alarm systems
-	TN	Data Networks	Network cabling and equipment
-	TT	Telephone	Telephone systems, wiring, and equipment
-	TY	Security	Access control and alarm systems
-	TJ	User Defined	
-	TK	User Defined	

Sheet Type Designator

The sheet type designator is a single numerical character that identifies the sheet type. All sheet types may apply to all discipline designators. It is not necessary to use all the sheet types for a project or within a discipline.



Sheet Type Designator

A = *alphabetical character*

N = *numerical character*

SHEET TYPE DESIGNATORS	
0	General (symbols legend, notes, etc.)
1	Plans (horizontal views)
2	Elevations (vertical views)
3	Sections (sectional views, wall sections)
4	Large-Scale Views (plans, elevations, stair sections, or sections that are not details)
5	Details
6	Schedules and Diagrams
7	User Defined (for types that do not fall in other categories, including typical detail sheets)
8	User Defined (for types that do not fall in other categories)
9	3D Representations (isometrics, perspectives, photographs)

The use of sheet type designators does not preclude combining different types of drawings on the same sheet for simplicity. For instance, it is acceptable to

- Place profile drawings on sanitary sewer or road plan sheets
- Place same scale sections on the same sheet as large-scale plans of stairs or escalators
- Place schedules on a plan sheet when the information is closely associated
- Combine different types of drawings on the same sheet on small projects

Refer to discussion on Sheet Title Blocks in the Sheet Organization Module for information about naming sheet titles.

A	A	N	N	N

Sheet Sequence Number

A	A	N	N	N	-	U	U	U

User-Defined Designators

A	-	1	0	2	-	R	1

A-102-R1 for a partially revised floor plan.

A	-	1	0	2	-	X	1

A-102-X1 for a totally revised floor plan.

A	-	1	0	2	-	A	1

A-102-A1 for Phase 1 of a sequenced construction floor plan.

A = alphabetical character

N = numerical character

U = user-defined character

Sheet Sequence Number

The sheet sequence number is a two-digit number that identifies each sheet in a series of the same discipline and sheet type. Sequence numbering starts with 01; sheet number 00 is not permitted. The first sheet of each series is numbered **01**, followed by **02** through **99**. Sequence numbers need not be sequential, to permit future insertion of sheets during design. While many projects may not require more than a single digit, standardization of a two-digit sequence number allows for efficient electronic file sorting and facility management databases.

On plan sheets, it may be desirable to replicate the floor name within each discipline. This makes sheets **A-102**, **M-102**, and **E-102** the second floor plan for each of the various disciplines. This system may become cumbersome when basements and mezzanines or split-level plans are involved. Evaluate each project carefully before deciding to implement this option.

Additional drawings inserted in a set of drawings after a sheet identification organization has already been established can be identified with a suffix. This suffix may be comprised of three user-defined designators.

Supplemental Drawings

Small changes on a drawing are normally accomplished with the use of revision clouds and numbers accompanied with a brief description in the revision block. Occasionally an entire drawing must be altered and reissued for supplementary work involving a change in scope. When this occurs, a user-defined suffix character to the sheet identifier may be introduced. Descriptors include **R** for revised issues of similar scope, **X** for complete changes, and **A, B, C,...** for phased work where multiple versions of the same drawing are expected. A dash always follows the sheet sequence number to separate it from the numbering for supplemental drawings.

File Naming

A sheet of drafting film or vellum provides the media to organize and present the graphical and non-graphical elements necessary for the design and construction of a facility. The electronic equivalent, the data file, collects and records the same elements in a similar manner. However, the flexibility and ease of use of the electronic form of that information has created new opportunities for building owners, facility managers, space planners, and others. Construction drawings developed for a project have value throughout the entire life of the building.

The electronic data file is now the sheet that not only documents the efforts of a design team, but also organizes information needed for the operation and maintenance of a facility. The way the data file is structured, how members of the team access and contribute to the file, and who uses the file in the future are all new thought processes to a firm making the transition from a manual production system.

Consistent file naming and folder (directory) structures are necessary for management of the information that is reusable from project to project, as well as effective management of the graphical and non-graphical information related to a construction project.

File Categories

The two broad categories of files, library and project, require consistent but different approaches to developing a file name format.

Library Files

Library files are those used as sources of information for more than one project. They can be detail, schedule, text, database, symbol, border, and title block files. The term “reference” file is not used here because that has taken on a specific meaning in current CAD software. It is recommended that manufacturers, suppliers, vendors, and all associated parties who intend to produce library files for use on multiple projects present these library files in full compliance with the U.S. National CAD Standard. The naming of these files shall follow either the *MasterFormat*™ or *UniFormat*™ file naming method as adopted by the U.S. National CAD Standard.

Naming Library Files - Library files should be named differently from project files because the classification and indexing requirements are different. Library file naming should be grouped by building systems, assemblies, or usage because that is the most natural way to search for them. *MasterFormat* and *UniFormat* numbers provide a useful method of organization for this purpose. The library file naming format includes three user-defined characters after the *MasterFormat* or *UniFormat* numbers, which are followed by a period (called a dot) and the file name extension (.dgn, .dwg, .dxf, etc.).

There are growing numbers of trade associations, manufacturers, and suppliers who supply details and product information in an electronic catalog. These catalogs are classified as a specific type of library file. Currently, manufacturers and industry associations are developing conventions for library file naming.

Library files are not intended to be edited directly for a project. If a drawing is needed from the library, the library file should always be copied into the project directory and assigned a file name appropriate to the project. It can then be modified to suit the project requirements while the original library file is preserved for another use. A project detail is simply a drawing that is specifically indexed and cross-referenced within a project.

Project Files

Project files are specific to a project and must be organized to make it easy to produce contract documents, record documents, and facility management documents from many different files. Project files can be building and site models, details, sheets, schedules, text, database, symbols, borders, title blocks, and other files created for the project.

Library File Format



MasterFormat

User ID

Extension



UniFormat

User ID

Extension

A = alphabetical character

N = numerical character

U = user-defined character

EXT = file name extension

Naming Project Files - For a given project, the project file name must be consistent from firm to firm. These files may be used by clients, consultants, regulatory agents, facility managers, and others. UDS provides a guideline for the uniform naming of files.

Project File Types

The type of file directly affects the format of the file name of project files. The following types of files may be used in electronic construction documentation:

- Model
- Detail
- Sheet
- Schedule
- Text
- Database
- Symbols
- Border
- Title Block

Building Model: *An electronic representation of a building.*

Model Files

A **building model** is an electronic representation of a building. Elements graphically representing the building or site should always be created at their “real-world” size in their “real-world” units. A model file contains a whole or partial full-scale digital model of the building or site. A model is not intended to represent an ideal, standard, or template as in “a model to follow.”

There are three main variations in the processes of building digital models and extracting or composing construction drawings from them. There can be

- a single multi-discipline building model
- a single model for each construction discipline
- several models per discipline

These models may be 2D or 3D, but they all must be accurate, complete, and in conformance with emerging industry standards in regard to layer/level usage and symbology.



Level 1 Discipline Designator and Placeholder (Hyphen)



Level 2 Discipline Designator



Type of Model



Optional Prefix



User-Defined Model Type Modifiers



File Name Extension

A = alphabetical character
N = numerical character
U = user-defined character
O = optional character (user-defined)
EXT = file name extension

Naming Model Files - The first character is the discipline designator, consisting of one alphabetical character and a placeholder (hyphen) for Level 1 discipline designators, or two alphabetical characters for Level 2 discipline designators. The Level 2 discipline designator is optional. These are presented in the sheet identification format section of this module.

The third and fourth characters are alphabetic characters that define the type of model. The following designations are examples.

The fifth through eight characters are alphanumeric user-defined modifiers for the model types.

The optional prefix is for project identification for use by computer operation systems that allow more than 8.3 characters.

MODEL FILE TYPES	
FP	Floor Plan
SP	Site Plan
DP	Demolition Plan
QP	Equipment Plan
XP	Existing Plan
EL	Elevation
SC	Section
DT	Detail
SH	Schedules
3D	Isometric/3D
DG	Diagrams

The three remaining characters after the required decimal point are defined by the CAD software and represent file name extensions such as **.dgn**, **.dwg**, **.dwf**, and **.dxf**.

Detail File Name Format

A	-	N	N	N	-	A	N	.	E	X	T

Sheet Identification

A	-	N	N	N	-	A	N	.	E	X	T

Placeholder

A	-	N	N	N	-	A	N	.	E	X	T

Detail Identification Number

A	-	5	0	1	-	B	3	.	D	W	G

Example of Detail Identification**A** = alphabetical character**N** = numerical character**U** = user-defined character**EXT** = filename extension**Detail Files**

Project detail files are a specific type of model file. They can include plans, elevations, sections, and details. They are discussed here because they form the majority of the individual files in a project.

When project detail files are incorporated on a sheet, they are indexed using sheet grid coordinates. Their file names require close coordination with the sheet file upon which they are placed. The identification of details is part of the system that includes the drawing blocks (drawing area coordinate system), the sheet identification format, and the use of a two-part reference bubble.

Naming Detail Files - The first five characters are identical to the sheet identification of the sheet file that contains the detail. This coordinates the individual detail file to the specific detail sheet.

The sixth character is the hyphen. It serves as a placeholder that makes the name more readable and easier to manage.

The seventh and eighth characters are used for the detail identification number.

This is an example of a file name of a specific project detail found on sheet **A-501**. The detail identification number **B3** indicates that it is located on the sheet at grid coordinates **B3**. The two-part reference bubble for this detail would be **B3/A-501**. Refer to the *Sheet Organization Module* of UDS for further explanation.

Sheet Files

When there is sufficient information to “print” a sheet, it becomes necessary to create a “sheet” file. The “electronic sheet file” may be comprised of a border template (a file that contains graphic and text elements common to all sheets of a specific size), text, symbols, and views of files, representing everything that appears on the final sheet.

Sheet files are sometimes erroneously referred to as “plot” files. Plot files are the files that result from CAD software, using a specific plotter or printer device driver. Plot files exist in the plotter’s native language (such as HP-GL or Postscript®) and are generally usable only by the specific device.

Sheet files are created by and can be edited by CAD software.

Naming Sheet Files - Because the main purpose of the sheet file is to prepare information for the production of a specific sheet, the format of the file name should be consistent with the format for the sheet identification. The sheet file name should categorize the contents of each electronic “sheet” file to the same degree as the sheet identification categorizes the physical sheet of drawings.

OLE: *Allows objects like tables and spreadsheets to be linked or inserted (format intact) from other software.*

Schedule Files

The *Schedules Module* provides discussion on schedule files. Several issues related to electronic applications are important to note. Unlike model and sheet files, schedule files (and the following file types of text and database) may be produced by software other than CAD, for example, word processing, spreadsheets, and databases. In addition to CAD software, word processor, spreadsheet, and database applications can be used to create and modify schedule templates.

If CAD software is used to create schedule file graphics, the graphics should be created full size. This will allow library schedule templates to be used more easily in the project sheet composition process for electronic sheet files. It will also make it simpler to use the template in a word processor, if schedules reside in the specifications.

If the CAD software is object linking and embedding (**OLE**) compatible, schedule templates will most likely exist as a database report template, spreadsheet template, or word processing table, not as an element of CAD graphics.

Regardless of the origin of the schedule, copy the library master template into the project sheet file. After adding project specific information to the schedule, insert, reference, or link the schedule into the project sheet file.

Naming Schedule Files - For project schedule file naming, the format is similar to the project detail format. Note that this naming format does not rely on any specific file extension, which makes it valid for all types of software.

To the left is an example of a file name of a specific project mechanical schedule found on the sheet labeled **M-601**. The number **C1** indicates that the schedule is located at grid coordinate **C1** on that sheet.

Refer to the discussions in “Naming Library Files” and the *Schedules Module* of the UDS for library schedule file naming.

Using Schedule Files - These files are similar in use to library detail files, in that they provide a resource that is usable from project to project.

M	-	6	0	1	-	C	1

Example of Schedule Identification

Text Files

Text files that are usable from project to project may be general notes, discipline specific notes, sheet type specific notes (for example, notes that always apply only to foundation plans), and symbol legends. Word processors or databases are almost always the originating software of text files.

Refer to the discussions in “Naming Library Files” for library text file naming. Project text file naming is more complex and is closely tied to the degree of segregation desired.

A project text file name, for example, may not be needed under the following scenario. The library text file for “General Demolition Notes” is inserted without linkage or embedment into the project sheet file **G-003**. Using the CAD software, the text is edited to suit the project requirements, and the sheet file saved with that information. The project specific text file then exists integrally with the sheet file and does not require a separate file or file name.

Using the same “General Demolition Notes” example above, the library text file is first copied into the name **G-003-DN.TXT**. Then, using the word processor, the project text file is edited before referencing or inserting the text file into the sheet.

If the latter approach is used, the text file name format parallels that of the detail files described above.

Database Files

Database files include tables that predefine and label “fields” (columns) of data. The process of creating a table requires that each field be labeled uniquely, and that the allowable kind of data be identified (for example, whether or not field values must be alphanumeric, text, graphics, dates, integers, real numbers, etc.). Most applications also let the creator define valid ranges of values for the fields. In addition, all databases provide the means to set up formats for both data input and report output and index files to optimize performance.

Examples of database tables include just about any schedule used in construction documents, inventory listings for equipment and furnishings, master keynote listings, and numerous other lists or tabulations.

As mentioned in the previous “Text File” discussion, file naming of database files is dependent on how much optimizing and linking information among various software applications is needed within a project. In addition, integration of database tools into CAD varies with the choice of CAD software and is very dependent on the degree of customization within the application. Examples of the potential may be found in Geographic Information Systems (GIS) and Facility Management (FM) software.

As noted earlier, a schedule can be a report from a database table. As a start, consider the creation of database tables for some of the more common schedules and, if keynoting is used, for the master keynote listing. The project specific files will be text file reports from the tables and named similarly to the detail, schedule, and text files discussed previously.

This page intentionally left blank.

File Management Recommendations

Effective file management is an important part of an efficient design and production operation. Unless properly controlled, there will be no end to the quantity of CAD files that accumulate on a computer's disk drive during the course of a project. Computer operating systems provide a tool that carries the office metaphor into the electronic environment. This tool is the folder or directory.

Project Folders

There will usually be more than one project on a computer's hard drive at any point in time. Because the file name uses the available eight-character limitation of the current DOS- or Mac-based system (and the software applies the three-character extension), the preceding file naming system recommendations will obviously create many files with the same name. Operating systems software will not allow two identical file names to exist in the same folder in the system. Separate folders are required, and, because they offer powerful disk management capability, they are also desired.

1	P	R	E	D	E	S	

Programming and predesign phase

2	S	C	H	E	M		

Schematic design and concept phase

3	D	E	S	D	E	V	

Design development phase

4	C	O	N	D	O	C	

Construction document phase

5	C	O	N	T	R	A	C

Contract submittal phase

6	R	E	C	O	R	D	

Record document phase

7	F	A	C	M	A	N	

Facility management phase

Naming Project Folders

While rules for folder tree structures are described in the operating system user's manuals, they do not offer any constructive naming conventions. Most organizations base folder names on the system used for project identification.

DOS allows a maximum of eight characters in a folder name, while other operating systems may allow up to 255 characters. Subfolder names follow the same pattern and are useful in classifying information by level of detail.

A unique project identification name or number up to eight characters long should be used to identify the project folder so that files can be shared with all users. The next level of subfolders could consist of names identifying the progression of the project files according to their development phase. The next lower level of subfolders could identify the type of project files described in "Project File Types."

In the format for suggested folder names, a prefix number is included to preserve the sorting of subfolders by development sequence.

File Backups

In addition to providing a consistent place for each document as it progresses through the project cycle, the project folder structure simplifies file management tasks. Specific projects or individual phases may be easily identified for file searches, making backup or archive copies, and transferring files for distribution.

Evolving drawings should be placed in an unrestricted volume or folder and backed up daily.

Data Protection

Even when an effective folder tree and file naming system are in place, the possibility of operator error resulting in overwriting or erasing an important file still exists. There are procedures that, when followed, can protect valuable work. Frequently saving work in progress, using the application's automatic timed-save function, and automatically backing up files to a tape drive on a daily basis are a few ways to avoid losing files. Deleted files may also be recovered from the trash can or recycle bin of some operating systems, but these files are permanently lost in the event of a hard-drive failure.

Protecting the computer system from power outages with an uninterruptible power supply (UPS) is an additional measure of protection recommended to reduce the loss of completed work.

Archiving and Distributing Data

As each drawing reaches a milestone, it should be copied to an archive folder. Weekly archival backups are highly recommended.

The entire drawing set should be transferred to an archival record medium at the completion of each stage of work. In a networked office, this can be a dedicated hard drive, tape drive, or recordable CD-ROM. In a smaller firm, this archive can be a partition or folder on a hard disk, a library of high-capacity removable disks, or one of the available file compression software programs.

Password restriction to a limited number of qualified people who can responsibly manage the task is mandatory.

This page intentionally left blank.

Appendix A - Discipline Designators

The following schedule illustrates discipline designators and the order in which they shall appear when used:

Designator		Description of Suggested Name	Content
Level 1	Level 2		
G	-	General	All or any portion of subjects included in Level 2
-	GI	General Information	List of sheets and symbols, code summary, symbol legend, orientation maps
-	GC	General Contract	Phasing, schedules, contractor staging areas, fencing, haul routes, erosion control, temporary and special requirements
-	GR	General Resource	Photographs, soil borings
-	GJ		User Defined
-	GK		User Defined
H	-	Hazardous Materials	All or any portion of subjects included in Level 2
-	HA	Asbestos	Asbestos abatement, identification or containment
-	HC	Chemicals	Toxic chemicals handling, removal or storage
-	HL	Lead	Lead piping or paint removal
-	HP	PCB	PCB containment and removal
-	HR	Refrigerants	Ozone depleting refrigerants
-	HJ		User Defined

Designator		Description of Suggested Name	Content
Level 1	Level 2		
-	HK		User Defined
V	-	Survey/Mapping	All or any portion of subjects included in Level 2
-	VA	Aerial	Aerial surveyed points and features
-	VF	Field	Field surveyed points and features
-	VI	Digital	Digitized points and features
-	VU	Combined Utilities	
-	VJ		User Defined
-	VK		User Defined
B	-	Geotechnical	All or any portion of subjects included in Level 2
-	BJ		User Defined
-	BK		User Defined
C	-	Civil	All or any portion of subjects included in Level 2
-	CD	Civil Demolition	Structure removal and site clearing
-	CS	Civil Site	Plats, dimension control
-	CG	Civil Grading	Excavation, grading, drainage, erosion control
-	CP	Civil Paving	Roads, driveways, parking lots
-	CI	Civil Improvements	Pavers, flagstone, exterior tile, furnishings, retaining walls, and water features
-	CT	Civil Transportation	Waterways, wharves, docks, trams, railways, people movers
-	CU	Civil Utilities	Water, sanitary sewer, storm sewer, power, communications, fiber optic, telephone, cable television, natural gas, and steam systems
-	CJ		User Defined
-	CK		User Defined

Designator		Description of Suggested Name	Content
Level 1	Level 2		
L	-	Landscape	All or any portion of subjects included in Level 2
-	LD	Landscape Demolition	Demolition, relocation, and salvage information
-	LG	Landscape Grading	Proposed contours and spot grades
-	LI	Landscape Irrigation	Mainlines, valves, controllers, pumps, etc
-	LL	Landscape Lighting	
-	LP	Landscape Planting	Landscape Planting
-	LR	Landscape Relocation	Vegetation relocation information
-	LS	Landscape Site	All site hardscape and call-outs
-	LJ		User Defined
-	LK		User Defined
S	-	Structural	All or any portion of subjects included in Level 2
-	SD	Structural Demolition	Protection and removal
-	SS	Structural Site	
-	SB	Structural Substructure	Foundations, piers, slabs, and retaining walls
-	SF	Structural Framing	Floors and roofs
-	SJ		User Defined
-	SK		User Defined
A	-	Architectural	All or any portion of subjects included in Level 2
-	AS	Architectural Site	
-	AD	Architectural Demolition	Protection and removal
-	AE	Architectural Elements	General Architectural
-	AI	Architectural Interiors	
-	AF	Architectural Finishes	

Designator		Description of Suggested Name	Content
Level 1	Level 2		
-	AG	Architectural Graphics	
-	AJ		User Defined
-	AK		User Defined
I	-	Interiors	All or any portion of subjects included in Level 2
-	ID	Interior Demolition	
-	IN	Interior Design	
-	IF	Interior Furnishings	
-	IG	Interior Graphics	Murals and visuals
-	IJ		User Defined
-	IK		User Defined
Q	-	Equipment	All or any portion of subjects included in Level 2
-	QA	Athletic Equipment	Gymnasium, exercise, aquatic, and recreational
-	QB	Bank Equipment	Vaults, teller units, ATMs, drive-through
-	QC	Dry Cleaning Equipment	Washers, dryers, ironing, and dry cleaning
-	QD	Detention Equipment	Prisons and jails
-	QE	Educational Equipment	Chalkboards, library
-	QF	Food Service Equipment	Kitchen, bar, service, storage, and processing
-	QH	Hospital Equipment	Medical, exam, and treatment
-	QL	Laboratory Equipment	Science labs, planetariums, observatories
-	QM	Maintenance Equipment	Housekeeping, window washing, and vehicle servicing
-	QP	Parking Lot Equipment	Gates, ticket and card access
-	QR	Retail Equipment	Display, vending, and cash register

Designator		Description of Suggested Name	Content
Level 1	Level 2		
-	QS	Site Equipment	Bicycle racks, benches, playgrounds
-	QT	Theatrical Equipment	Stage, movie, rigging systems
-	QV	Video/Photographic Equipment	Television, darkroom, and studio
-	QY	Security Equipment	Access control and monitoring, surveillance
-	QJ		User Defined
-	QK		User Defined
F	-	Fire Protection	All or any portion of subjects included in Level 2
-	FA	Fire Detection and Alarm	
-	FX	Fire Suppression	Fire extinguishing systems and equipment
-	FJ		User Defined
-	FK		User Defined
P	-	Plumbing	All or any portion of subjects included in Level 2
-	PS	Plumbing Site	Extension and connections to Civil Utilities
-	PD	Plumbing Demolition	Protection, termination, and removal.
-	PP	Plumbing Piping	Piping, valves and insulation
-	PQ	Plumbing Equipment	Pumps and tanks
-	PL	Plumbing	Domestic water, sanitary and storm drainage, fixtures
-	PJ		User Defined
-	PK		User Defined
D	-	Process	All or any portion of subjects included in Level 2
-	DS	Process Site	Extension and connection to civil utilities
-	DD	Process Demolition	Protection, termination and removal

Designator		Description of Suggested Name	Content
Level 1	Level 2		
-	DL	Process Liquids	Liquid process systems
-	DG	Process Gases	Gaseous process systems
-	DP	Process Piping	Piping, valves, insulation, tanks, pumps, etc.
-	DQ	Process Equipment	Systems and equipment for thermal, electrical, materials handling, assembly and manufacturing, nuclear, power generation, chemical, refrigeration, and industrial processes
-	DE	Process Electrical	Electrical exclusively associated with a process and not the facility
-	DI	Process Instrumentation	Instrumentation, measurement, recorders, devices and controllers (electrical and mechanical)
-	DW	Process Waters	Piping, valves, system components, equipment
-	DC	Process Chemicals	Piping, valves, system components, equipment
-	DA	Process Airs	Piping, valves, system components, equipment
-	DX	Process Exhaust	Ducting, piping, valves, system components, equipment
-	DR	Process Drains and Reclaims	Piping, valves, system components, equipment
-	DM	Process HPM Gases	Piping, valves, system components, equipment
-	DY	Process Slurry	Piping, valves, system components, equipment
-	DO	Process Oil	Piping, valves, system components, equipment
-	DV	Process Vacuum	Piping, valves, system components, equipment
-	DJ		User Defined
-	DK		User Defined

Designator		Description of Suggested Name	Content
Level 1	Level 2		
M	-	Mechanical	All or any portion of subjects included in Level 2
-	MS	Mechanical Site	Utility tunnels and piping between facilities
-	MD	Mechanical Demolition	Protection, termination, and removal
-	MH	Mechanical HVAC	Ductwork, air devices, and equipment
-	MP	Mechanical Piping	Chilled and heating water, steam
-	MI	Mechanical Instrumentation	Instrumentation and controls
-	MJ		User Defined
-	MK		User Defined
E	-	Electrical	All or any portion of subjects included in Level 2
-	ES	Electrical Site	Utility tunnels, site lighting
-	ED	Electrical Demolition	Protection, termination, and removal
-	EP	Electrical Power	
-	EL	Electrical Lighting	
-	EI	Electrical Instrumentation	Controls, relays, instrumentation, and measurement devices.
-	ET	Electrical Telecommunications	Telephone, network, voice and data cables
-	EY	Electrical Auxiliary Systems	Alarms, nurse call, security, CCTV, PA, music, clock, and program
-	EJ		User Defined
-	EK		User Defined

Designator		Description of Suggested Name	Content
Level 1	Level 2		
T	-	Telecommunications	All or any portion of subjects included in Level 2
-	TA	Audio Visual	Cable, music, and CCTV systems
-	TC	Clock and Program	Time generators and bell program systems
-	TI	Intercom	Intercom and public address systems
-	TM	Monitoring	Monitoring and alarm systems
-	TN	Data Networks	Network cabling and equipment
-	TT	Telephone	Telephone systems, wiring, and equipment
-	TY	Security	Access control and alarm systems
-	TJ		User Defined
-	TK		User Defined
R	-	Resource	Data furnished without warrant as to accuracy
-	RC	Resource Civil	Surveyor's information and existing civil drawings
-	RS	Resource Structural	Existing facility structural drawings
-	RA	Resource Architectural	Existing facility architectural drawings
-	RM	Resource Mechanical	Existing facility mechanical drawings
-	RE	Resource Electrical	Existing facility electrical drawings
-	RJ		User Defined
-	RK		User Defined
X	-	Other Disciplines	All or any portion of subjects included in Level 2
-	XJ		User Defined
-	XK		User Defined

Designator		Description of Suggested Name	Content
Level 1	Level 2		
Z	-	Contractor /Shop Drawings	All or any portion of subjects included in Level 2
-	ZJ		User Defined
-	ZK		User Defined
O	-	Operations	All or any portion of subjects included in Level 2
-	OJ		User Defined
-	OK		User Defined

This page intentionally left blank.

Appendix B - Sheet Identification Examples

The following table illustrates hypothetical indexes of drawings for two similar construction projects. The Level 1 project is a typical two-story professional office building. The Level 2 project is a four-story medical rehabilitation care facility. In the examples, the Level 1 drawing sheet may contain all the information listed for the Level 2 sheets below it, if required for the project.

Although not included in these examples, Plumbing, Mechanical, and Electrical sheets would be required for both projects. Those sheets should be identified according to the Level 1 and Level 2 designators presented in Appendix A, and arranged in the appropriate sequence.

Note: This table is ordered by the Level 2 discipline designators. Level 1 sheet identification numbers below may not be shown in order, but should be assembled in numerical sequence within each discipline designator.

Level 1	Level 2	Sheet Title
General Drawings		
G-001	GI001	List of Sheets and Symbols
	GI101	Location and Area Maps
	GI102	Code Summary Fire Exiting and Separation
G-002	GC001	General Requirements Notes
G-101	GC101	Site Utilization Plan
	GC102	Phasing Plans
	GC601	CPM Schedules

Level 1	Level 2	Sheet Title
Civil Drawings		
	CD101	Site Demolition Plan
	CD102	Utilities Demolition Plan
C-101	CS101	Dimension Control Plan
	CG001	Grading and Excavation Notes
	CG101	Excavation Plan
C-102	CG102	Grading Plan
	CG201	Grading Profiles
	CG301	Excavation Sections
	CG302	Grading Sections
	CG501	Grading Details
	CP001	Paving Notes
C-103	CP101	Paving Plan
	CP301	Paving Sections
C-501	CP501	Paving Details
	CI101	Exercise Walk & Equipment
	CI501	Aerobic Equipment Details
	CT101	Heliport Plan
	CT301	Heliport Sections
	CT501	Heliport Details
	CT502	Heliport Details
C-104	-----	Site Utilities Plan
	CU001	Utilities Distribution Notes and Symbols
	CU101	Domestic Water Distribution Plan and Profile

Level 1	Level 2	Sheet Title
	CU102	Fire Protection Water Distribution Plan and Profile
	CU103	Sanitary Sewer Plan and Profile
	CU104	Electrical Power Distribution
	CU401	Large-Scale Plan at Medical Gas Storage Pad
C-502	----	Site Utilities Details
	CU501	Domestic Water Distribution Details
	CU502	Sanitary Sewer Details
	CU503	Site Electrical Utilities Details

Landscape Drawings

L-101	----	General Landscape Architectural Plan
L-101	LD101	Landscape Demolition Plan
	LD102	Irrigation Demolition Plan
	LD103	Planting Removal Plan
L-101	LG101	Landscape Grading Plan
L-102	----	Landscape Irrigation Plan
	LI001	Landscape Irrigation Plan
	LI002	Irrigation Notes and Symbols
	LI401	Large-Scale Irrigation Plans
	LI501	Irrigation Details
	LI601	Irrigation Schedules
	LI602	Irrigation Diagrams
L-103	LL101	Landscape Lighting Plan
	LP001	Planting Notes and Symbols

Level 1	Level 2	Sheet Title
L-103	LP101	Landscape Planting Plan
	LP401	Large-Scale Planting Plans
	LP501	Landscape Details
	LP601	Plant Materials Schedules
	LP602	Planting Diagrams
	LP901	Landscape 3D Representations
L-104	LR101	Landscape Relocation Plan
L-104	LS101	Landscape Site Hardscape Plan

Structural Drawings

S-101	SB102	Foundation and First Floor Plan
	SB201	Foundation Wall Elevations
S-301	SB301	Foundation Sections
	SB401	Large-Scale Foundation Plans
	SB501	Foundation Details
	SB601	Foundation Schedules
	SB602	Foundation Load Diagrams
	SF001	Framing Notes
S-102	SF101	Second Floor Framing Plan
	SF102	Third Floor Framing Plan
	SF103	Fourth Floor Framing Plan
S-103	SF104	Roof Framing Plan
	SF201	Framing Elevations
S-302	SF301	Framing Sections

Level 1	Level 2	Sheet Title
	SF302	Wall Sections
	SF401	Large-Scale Plan at Physical Therapy
S-501	SF501	Framing Details
S-502	SF502	Stair and Elevator Details
S-601	SF601	Reinforcing Schedules
	SF602	Column and Beam Schedules
S-602	SF603	Framing Schedules
	SF604	Load Diagrams
	SF901	Framing Isometrics

Architectural Drawings

A-101	AS101	Architectural Site Plan
A-001	AE001	Architectural Notes and Symbols
A-102	AE101	First Floor Plan
A-103	AE102	Second Floor Plan
	AE103	Third Floor Plan
	AE104	Fourth Floor Plan
A-104	AE105	First Floor Reflected Ceiling Plan
A-105	AE106	Second Floor Reflected Ceiling Plan
	AE107	Third Floor Reflected Ceiling Plan
	AE108	Fourth Floor Reflected Ceiling Plan
A-106	AE109	Roof Plan
A-201	AE201	Exterior Elevations
	AE202	Exterior Elevations

Level 1	Level 2	Sheet Title
A-202	AE203	Interior Elevations
	AE204	Interior Elevations
A-301	AE301	Building Sections
	AE302	Building Sections
A-302	AE303	Wall Sections
	AE304	Wall Sections
A-401	AE401	Large-Scale Toilet Plans
A-402	AE402	Stair and Elevator Plans and Sections
	AE403	Treatment Room Plan
	AE404	Physical Therapy Room Plan
	AE405	Kitchen and Dining Room Plan
A-501	AE501	Exterior Details
	AE502	Exterior Details
A-502	AE503	Interior Details
	AE504	Interior Details
A-601	AE601	Door and Window Schedules
	AE602	Diagrams
	AE901	3D Representations and Isometrics
A-701	AF101	First Floor Finishes Plan
A-702	AF102	Second Floor Finishes Plan
	AF103	Third Floor Finishes Plan
	AF104	Fourth Floor Finishes Plan
A-602	AF601	Room Finish Schedules
A-107	AG101	Signage Plan

Level 1	Level 2	Sheet Title
	AG201	Signage Elevations
	AG301	Signage Sections
	AG401	Large-Scale Signage Drawings
	AG501	Signage Details
A-603	AG601	Signage Schedules

Interior Design Drawings

I-001	IN001	Interior Design Notes and Symbols
I-101	IN101	First Floor Interior Design Plan
I-102	IN102	Second Floor Interior Design Plan
	IN103	Third Floor Interior Design Plan
	IN104	Fourth Floor Interior Design Plan
I-103	IN105	First Floor Interior Design Reflected Ceiling Plan
I-104	IN106	Second Floor Interior Design Reflected Ceiling Plan
	IN107	Third Floor Interior Design Reflected Ceiling Plan
	IN108	Fourth Floor Interior Design Reflected Ceiling Plan
I-201	IN201	Interior Design Elevations
I-301	IN301	Interior Design Sections
I-401	IN401	Large-Scale Interior Design Plans
	IN501	Interior Design Details
	IN601	Interior Design Schedules
	IN602	Interior Design Diagrams
	IN901	Interior Design Isometrics
	IF001	Interior Furnishing Symbols

Level 1	Level 2	Sheet Title
I-105	IF101	First Floor Interior Furnishing Plan
I-106	IF102	Second Floor Interior Furnishing Plan
	IF103	Third Floor Interior Furnishing Plan
	IF104	Fourth Floor Interior Furnishing Plan
I-202	IF201	Interior Furnishing Elevations
I-302	IF301	Interior Furnishing Sections
	IF401	Large-Scale Interior Furnishing Plans
	IF501	Interior Furnishing Details
	IF601	Interior Furnishing Schedules
	IF602	Interior Furnishing Diagrams
	IF901	Interior Furnishing Isometrics
I-002	IG001	Interior Graphics Notes and Symbols
I-107	IG101	First Floor Interior Graphics Plan
I-108	IG102	Second Floor Interior Graphics Plan
	IG103	Third Floor Interior Graphics Plan
	IG104	Fourth Floor Interior Graphics Plan
I-203	IG201	Interior Graphics Elevations
	IG301	Interior Graphics Sections
	IG401	Large-Scale Interior Graphics Plans
I-501	IG501	Interior Graphics Details
	IG601	Interior Graphics Schedules
	IG602	Interior Graphics Diagrams

Appendix C - Influences Table

The following table illustrates how various physical, regulatory, workflow, contract, and delivery system influences affect sheet identification and drawing set organization.

PHYSICAL INFLUENCES	AFFECTED CHARACTER	EFFECT ON SHEET IDENTIFICATION	EFFECT ON SET ORGANIZATION
A A N N N U U U			
Scope - size of project	A - 1 0 1 A E 1 0 1	Use Level 2 discipline designators for large projects A-101 vs. AE101	Grouping and sequence of sheets
Scope - number of buildings	A - 1 0 1 1 A E 1 0 1 1	Use 1, 2, 3, etc. or A, B, C, etc. for different buildings A-1011 or AE1011	Subsets may be required
Scope - number of floors	A - 1 0 1 A - 1 0 2 A - 1 0 9	Coordinate floor level with sheet sequence number A-101 for 1st floor plan A-102 for 2nd floor plan A-109 for 9th floor plan	Quantity of sheets
Scope - number of systems	A E 1 0 1 1 A G 1 0 1 1	Use Level 2 discipline designator and user-defined character AE1011 or AG1011	Quantity of sheets and subsets
Media - sheet size		No effect	Size and quantity of sheets
Media - required scale	A - 4 0 1 A E 4 0 1	Use appropriate sheet type designator A-401 or AE401	Size and quantity of sheets

A = Alphabetical Character

N = Numerical Character

U = User-Defined Character

REGULATORY INFLUENCES	AFFECTED CHARACTER								EFFECT ON SHEET IDENTIFICATION	EFFECT ON SET ORGANIZATION
	A	A	N	N	N	U	U	U		
Code compliance requirements	A	–	1	0	1	–	H	C	Use to designate special sheets A-101-HC (for ADA review)	May require additional sheets
Building official requirements	A	–	1	0	1	–	B	D	Use to designate special sheets A-101-BD (for building department)	May require additional sheets
Client requirements	A	–	1	0	1	–	L	S	Use to designate special sheets A-101-LS (for leasable space)	May require additional sheets
Facility management requirements	A	–	1	0	1	–	F	M	Use to designate special sheets A-101-FM (for facility management)	May require additional sheets or subsets

A = Alphabetical Character**N** = Numerical Character**U** = User-Defined Character

WORKFLOW INFLUENCES	AFFECTED CHARACTER								EFFECT ON SHEET IDENTIFICATION	EFFECT ON SET ORGANIZATION
A A N N N U U U										
Master planning	A	–	1	0	1	–	O	C	Treat as special architectural sheets A-101-OC (for occupancy code)	Include in facility management set
Project definition									Minimal or no effect	Internal to A/E firm
Conceptual design									No effect–use subfolder 1PREDES, 2SCHEM ... to indicate phase	Defines concept subset
Construction documents	A	–	1	0	1				Final sheet identification A-101, A-102, etc. AE101, AE102, etc.	Defines bid set
	A	E	1	0	1					
Project record drawings	A	–	1	0	1	–	R	D	Use RD for record drawing, and/or use subfolder 6RECORD to indicate phase A-101-RD	Defines project record set
Facility management	A	–	6	0	1	–	P	S	Use facility management work codes A-601-PS (for painting schedule)	Defines facility management set
Partially revised drawing	A	–	1	0	1	R	1		Use R for revisions of similar scope A-101R1 (first revision)	
Totally revised drawing	A	–	1	0	1	X	1		Use X for complete changes requiring new sheet A-101X1 (first revised drawing)	
Addenda drawing	A	–	1	0	1	–	A	D	Use AD for addenda drawing A-101-AD	

A = Alphabetical Character
N = Numerical Character
U = User-Defined Character

CONTRACT INFLUENCES	AFFECTED CHARACTER								EFFECT ON SHEET IDENTIFICATION	EFFECT ON SET ORGANIZATION
A A N N N U U U										
Type of construction contract									No effect—influence in sheet content	Types of sheets in bid set
Number of construction contracts									No effect—information in title block	Group common details in first set
Number of professional disciplines	A	–	1	0	1				Use only disciplines needed A–101 (for Architectural) AG101 (for Architectural Graphics)	Determines discipline subsets
Number of construction trades									No effect—not organized by trade	May require additional sheets
Phases of construction	A	–	1	0	1	A			Use A, B, etc. to indicate construction phase A-101A or A-101B	Sequence of sheets and subsets
Conformed Drawing	A	–	1	0	1	–	C	D	Use CD for conformed drawing A-101-CD	
Clarification Drawing	A	–	1	0	1	–	C	L	Use CL for clarification drawing A-101-CL	

A = Alphabetical Character**N** = Numerical Character**U** = User-Defined Character

DELIVERY SYSTEM INFLUENCES	AFFECTED CHARACTER								EFFECT ON SHEET IDENTIFICATION	EFFECT ON SET ORGANIZATION
	A	A	N	N	N	U	U	U		
Media type									Not applicable	Larger project sets may require higher-capacity media such as CD-ROM or rewritable-optical disks
Production vs. delivery format									Must work for manual and electronic methods	"Portable" digital set (independent of operating system and hardware)
Sheet Identification system									Not applicable	Expedites communication of data
File naming system	A	-	1	0	1	-	-	-	If eight-character limit, fill unused positions with dashes (- - -) or underscores (_ _ _) A-101- - - , AE101_ _ _	Coordinates digital version with hardcopy output

A = Alphabetical Character**N** = Numerical Character**U** = User-Defined Character

This page intentionally left blank.

Sheet Organization

United States National CAD Standard® - Version 4.0

**The Construction Specifications Institute
99 Canal Center Plaza
Alexandria, VA 22314-1588**

(800) 689-2900

www.csinet.org

www.nationalcadstandard.org

© Copyright 2007 U.S. All rights reserved, including World rights and Electronic rights. U.S. copyright held by The Construction Specifications Institute, 99 Canal Center Plaza, Alexandria, VA 22314. No part of this publication may be reproduced without permission from the publisher, nor may any part of this publication be reproduced, stored in a retrieval system, or copied by mechanical photocopying, recording, or other means, known or hereafter invented, or by all means, methods, and processes known and hereafter invented, without permission of the publisher.

Table of Contents

MODULE 2 – SHEET ORGANIZATION

Introduction..... 1

Sheet Sizes..... 2

Sheet Layout 4

 Drawing Area 6

 Title Block Area..... 10

 Production Data Area 18

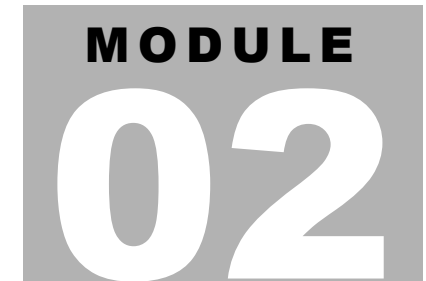
 Cover Sheet 19

Mock-up Sheets..... 21

Supplemental Drawing Sheets..... 23

Appendix A - Electronic Media..... 25

This page intentionally left blank.



Introduction

The *Sheet Organization Module* establishes guidelines for consistency in the systematic presentation of drawings organized on sheets. Sheets thus organized are suitable for compiling into sets according to the *Drawing Set Organization Module* guidelines, thereby providing a uniform location of graphical data.

The *Sheet Organization Module*:

- Provides a consistent sheet format
- Presents usable examples of sheet formats
- Provides a location system for drawings on a sheet
- Establishes guidelines for management, notation, and title block information

The benefits of sheet organization standards are:

- Enhanced communication among drawing preparers and users
- Improved quality control by providing a quality assurance standard
- Easier data management
- Consistent sheet format among design disciplines, conveying a coordinated image

Sheet Sizes

Many commercial sheet sizes are available. Sheet size selection is dependent on many factors. A common sheet size for all projects facilitates filing hard copy documents, provides efficiencies in reducing multiple media requirements, and maintains consistency for users of printed documents. Other factors influencing sheet size may include plotter capabilities, project complexity or size, filing capabilities, and handling of hard copy deliverables. Some firms or owners also require reduced size sheets for bidding or office use.

The single most important determinant in selecting the sheet size is to prepare a floor plan drawing on a single sheet without dividing the plan into sections. Large projects, however, may require the plan to be divided into multiple parts depending upon sheet size and scale. When plans are divided, a key plan is necessary on each plan sheet to indicate the sector or quadrant location. The key plan location is described in the drawing area portion of this module.

As of January 1, 1992, the federal government requires all construction documents used for federal government projects to be developed using the International System of Units (Système International d'Unités), or SI System, commonly called the metric system. Typically, government agencies also require that construction documents be prepared on American National Standards Institute (ANSI) sheet sizes. *Table 02.1* indicates the standard sheet sizes and their typical uses.

SHEET SIZES						
ANSI		ISO		Architectural		Typical Uses
Mark	Size mm (inches)	Mark	Size mm (inches)	Mark	Size mm (inches)	
A	216 x 279 (8.5 x 11)	A4	210 x 297 (8.3 x 11.7)	A	229 x 305 (9 x 12)	Project book. Supplemental drawings. Mock-up sheets.
B	279 x 432 (11 x 17)	A3	297 x 420 (11.7 x 16.5)	B	305 x 457 (12 x 18)	Reduced drawings from “D” size and “A1” originals. Supplemental drawings. Mock-up sheets.
C	432 x 559 (17 x 22)	A2	420 x 594 (16.5 x 23.4)	C	457 x 610 (18 x 24)	Small projects accommodating preferred plan scale.
D	559 x 864 (22 x 34)	A1	594 x 841 (23.4 x 33.1)	D	610 x 914 (24 x 36)	Projects accommodating preferred plan scale. Government projects.
E	864 x 1118 (34 x 44)	A0	841 x 1189 (33.1 x 46.8)	E	914 x 1219 (36 x 48)	Large projects accommodating preferred plan scale. Mapping and GIS.
–	–	–	–	F	762 x 1067 (30 x 42)	Alternate size for projects accommodating preferred plan scale.

Table 02.1 ANSI, International Organizations for Standardization, and all but F of Architectural size sheets have a consistent sheet module within each system. The sheet size for each type of sheet is an equal module to the next larger sheet size.

Sheet Layout

Drawing Area: *That portion of the sheet containing drawings, keynotes, key plans, schedules, and other graphic and text data necessary to illustrate the work.*

Title Block Area: *That portion of the sheet containing project, client, designer, sheet identification, and sheet management information needed by the user of the sheet.*

Production Data Area: *That portion of the sheet containing information on the production of the sheet.*

As illustrated in *Figure 02.1* sheets are divided into three main areas: **drawing area**, **title block area**, and **production data area**. The drawing area and title block area are required, while the production data area is optional. Each of these areas contains information concerning construction or reference information, project management or presentation information, and project production information.

Each of these areas contains different types of information necessary for the presentation and management of the project. These areas should be defined by a border, tick marks, or other means to graphically separate them from each other.

Sheet margins are the space between the edge of the sheet and the sheet area. The sheet margins may vary depending on plotter capabilities, sheet size, and sheet area dimensions.

The practical minimum sheet margins are as follows:

- Top and bottom margin: 20 mm (3/4 inch)
- Left margin: 40 mm (1-1/2 inch)
- Right margin: 20 mm (3/4 inch)

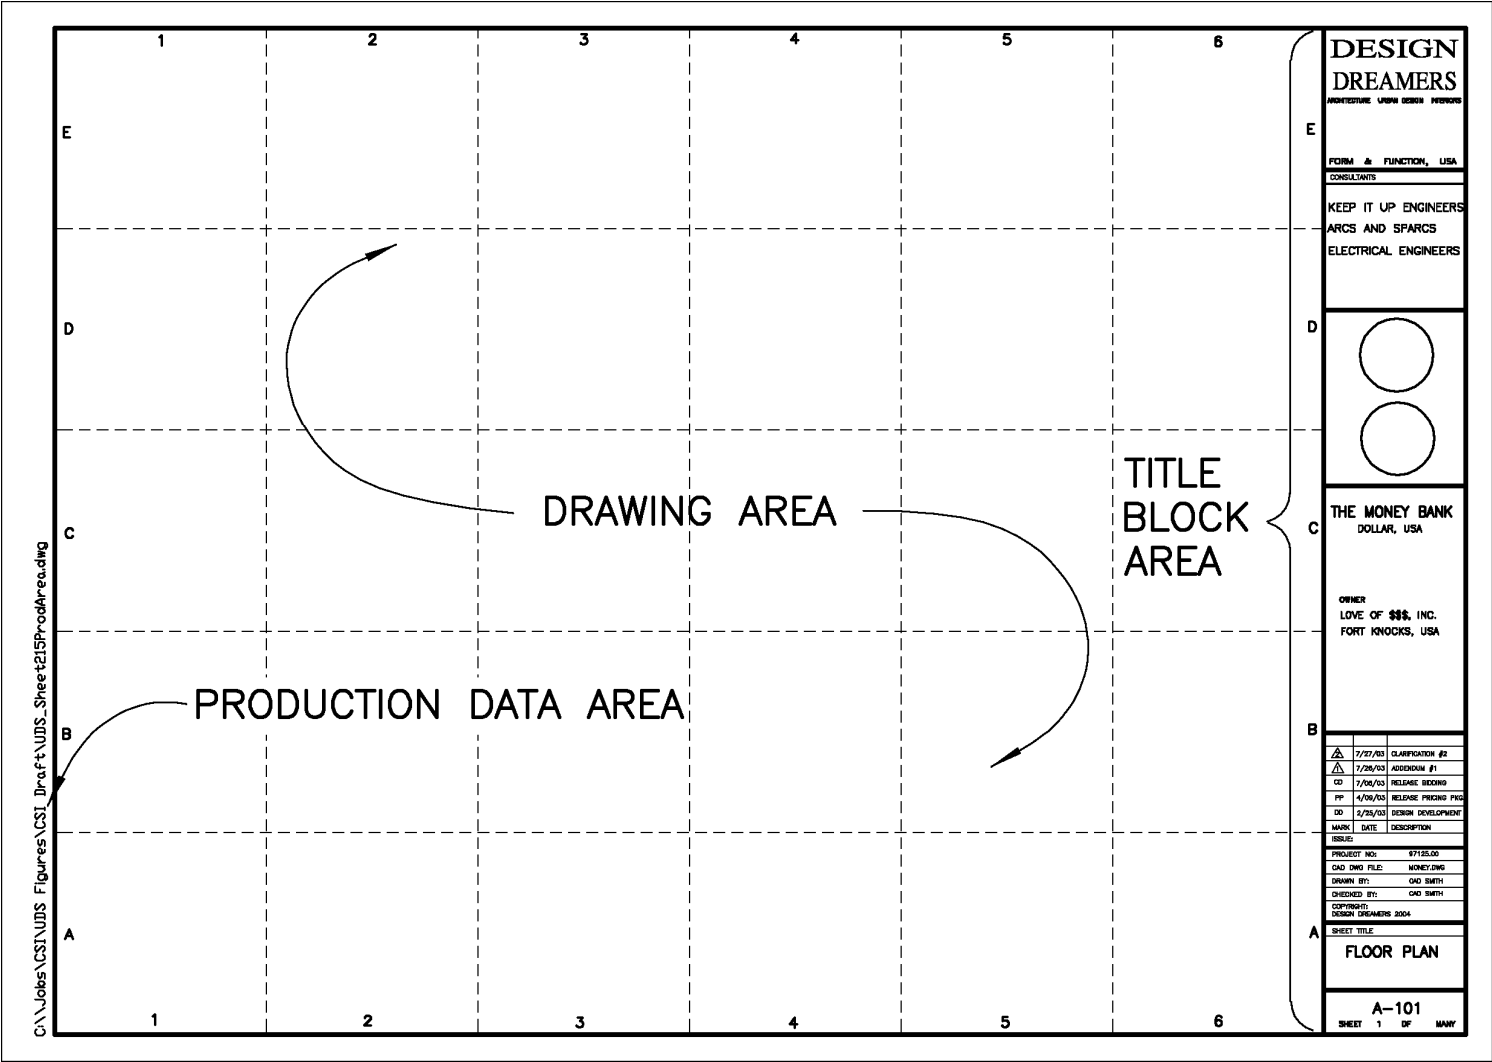


Figure 02.1 Overall sheet layout.

Drawing Area

The drawing area is that portion of the sheet containing drawings, keynotes, key plans, schedules, and other graphic and text data necessary to illustrate the work. The drawing area is divided into modules. Factors that may influence the number and size of modules include sheet size, margins, title block area, client requirements, and typical drawing block size. The user should establish a standard drawing module size as required to meet these factors. Examples of typical modules may be 38 mm × 38 mm, 75 mm × 75 mm, and 150 mm × 150 mm (1½" × 1½", 3" × 3", 6" × 6"). Modules should remain the same throughout the drawing set. This allows the creation of library files of standard graphic and text information that may be located easily within the drawing area grid or be moved between sheets or projects. Refer to the *Drawing Set Organization Module* for a discussion of library files.

Drawing Blocks: *Drawing modules containing graphic or textual information.*

Individual drawings may comprise one or more drawing modules. Drawing modules containing graphic or textual information are called **drawing blocks**. Each drawing block is identified by the drawing area coordinate system.

Drawing Area Coordinate System

The drawing modules are arranged in columns and rows. Columns are identified with numerical characters starting with **1** and increasing to the right. Rows are identified with alphabetical characters beginning at the bottom starting with **A** and increasing toward the top of the sheet. Each module is therefore identified by a letter and a number. A drawing block may be composed of one or more drawing area modules and is identified based on the lower left hand location. Therefore, a drawing located in the lower left hand corner of the drawing area, two modules high by two modules wide, would be identified as **A1**. *Figure 02.2* indicates examples of how several drawings would be identified.

It is preferred that drawing area coordinates be positioned outside the drawing area itself, although some plotting hardware may require that the coordinates be located within the drawing area. At a minimum these coordinates should be placed on the left hand side as well as the top or bottom of the drawing area. Coordinates may be placed in the sheet margins to avoid interfering

with text and graphics in the drawing area. However, it is preferred that they appear on all four sides of the drawing area. Coordinates are not required for schematic design drawings.

This numbering system allows drawings to be numbered during early stages of the project or as late as construction record drawings while providing for a consistent location throughout the drawing set and project cycle.

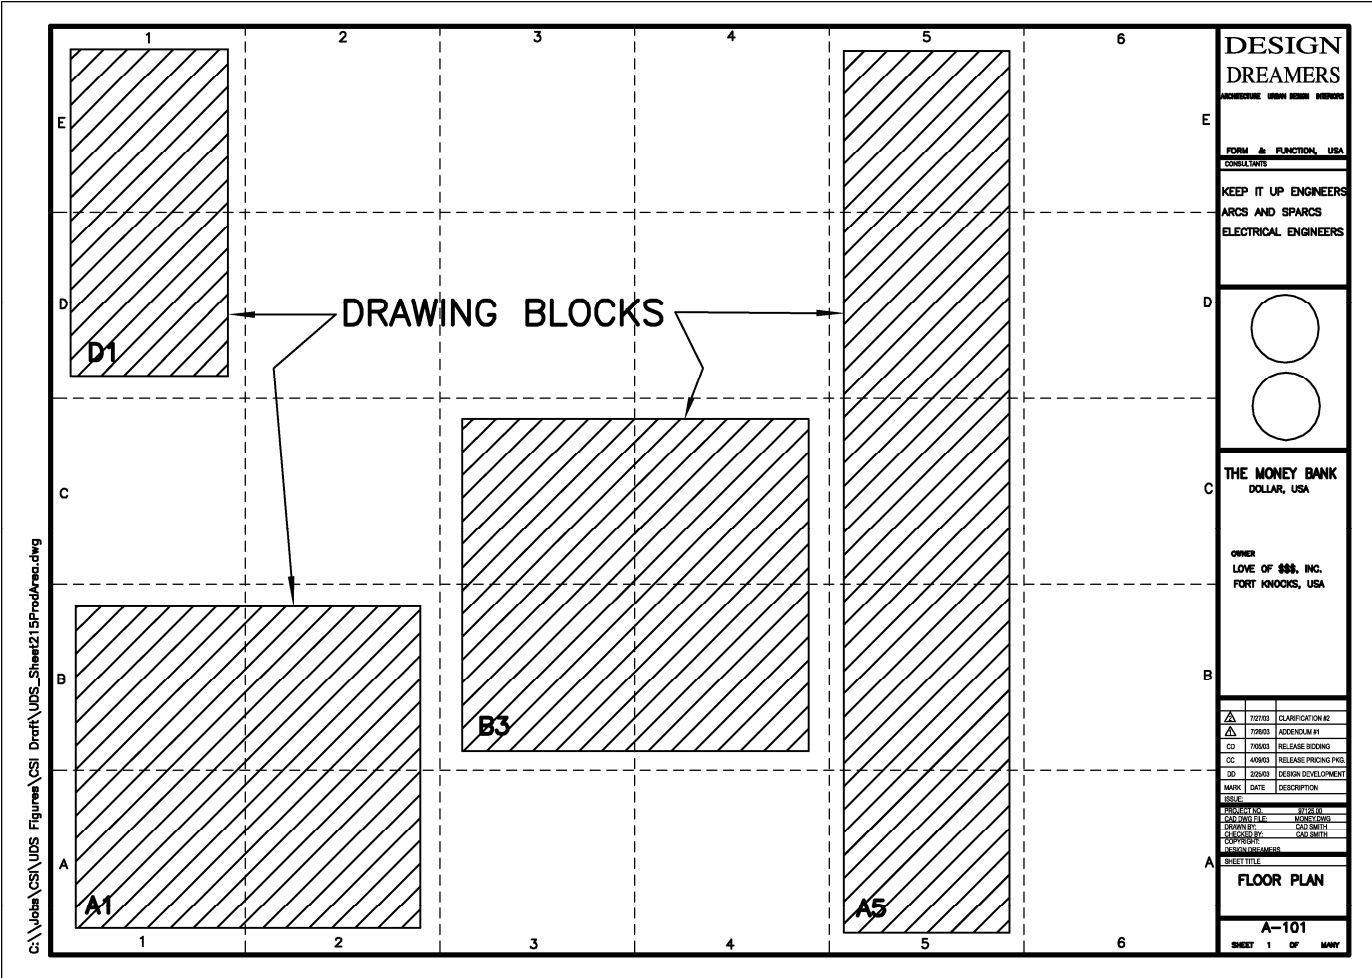


Figure 02.2 Drawing area coordinate system.

Note Block

The note block is the module or modules within the drawing area where keynotes, general notes, and key plans are located. Not all sheets will have a note block. The note block is located in the far right column of the drawing area. A key plan block, when used, should always be located in the lowest module of the note block. Refer to *Figure 02.3*. If the sheet does not have a note block locate the key plan block in the lowest module next to the title block. Refer to *Figure 04.14* in the *Drafting Conventions* Module.

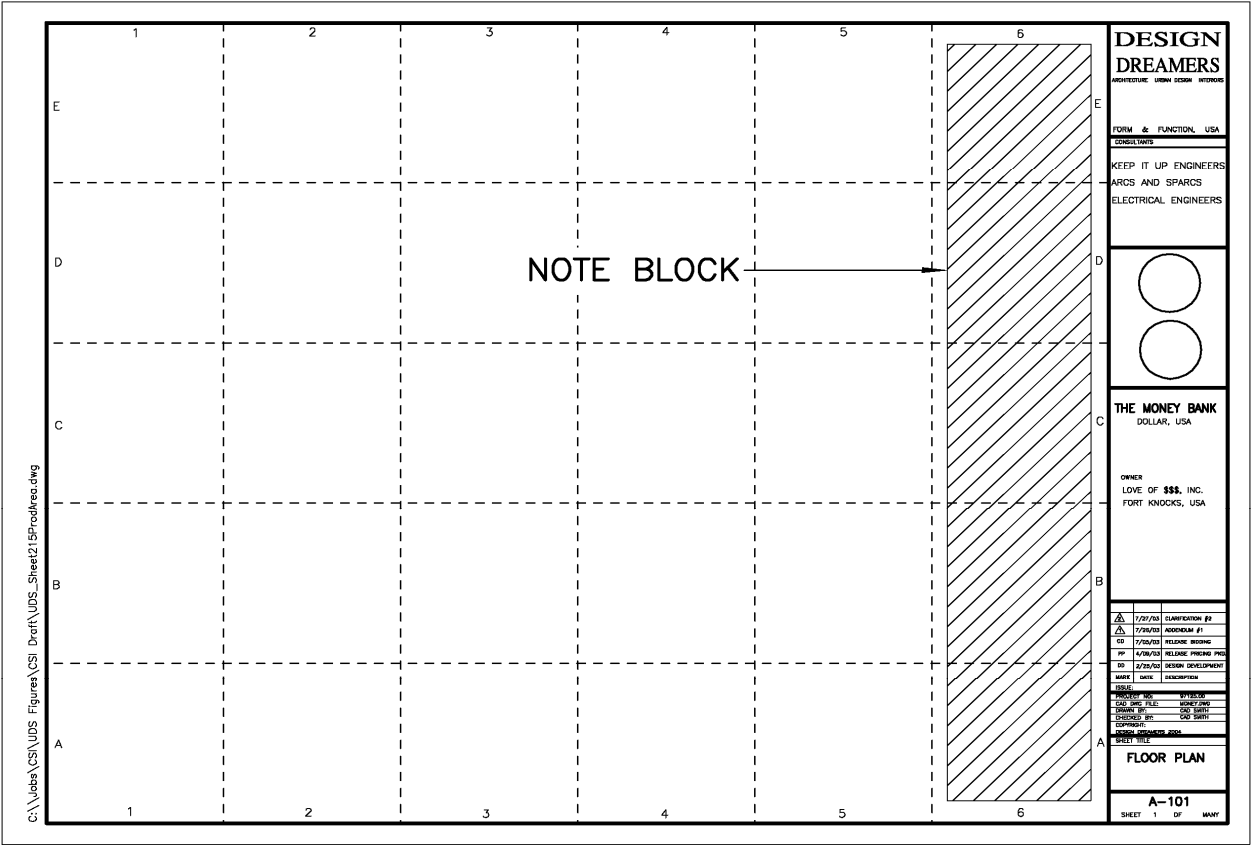


Figure 02.3 Note block.

Title Block Area

The title block area is that portion of the sheet containing project, client, designer, sheet identification, and sheet management information needed by the user of the sheet. Refer to *Figure 02.4*. The guidelines for the title block area provide criteria for the location of like information shown in data blocks within the title block area for easy and consistent retrieval and filing of drawings. Data blocks include the following:

- Designer Identification Block
- Project Identification Block
- Issue Block
- Management Block
- Sheet Title Block
- Sheet Identification Block

DESIGNER
IDENTIFICATION
BLOCK

PROJECT
IDENTIFICATION
BLOCK

ISSUE BLOCK

MANAGEMENT BLOCK

SHEET TITLE BLOCK

SHEET IDENTIFICATION BLOCK

DESIGN DREAMERS ARCHITECTURE URBAN DESIGN INTERIORS		
FORM & FUNCTION, USA CONSULTANTS		
KEEP IT UP ENGINEERS ARCS AND SPARCS ELECTRICAL ENGINEERS		
THE MONEY BANK DOLLAR, USA		
OWNER LOVE OF \$\$\$, INC. FORT KNOCKS, USA		
Δ	7/27/03	CLARIFICATION #2
Δ	7/28/03	ADDENDUM #1
CD	7/28/03	RELEASE BIDDING
PP	4/08/03	RELEASE PROPOSAL
DD	2/25/03	DESIGN DEVELOPMENT
MARK	DATE	DESCRIPTION
ISSUES		
PROJECT: INC.		BY: JES.00
CAD DWG FILE:		MONEY.DWG
DRAWN BY:		CAD SMITH
CHECKED BY:		CAD SMITH
COPYRIGHT: DESIGN DREAMERS 2004		
SHEET TITLE		
FLOOR PLAN		
A-101		
SHEET	1	OF MANY

Figure 02.4 Title block.

Preparer: *Registered and unregistered designers, manufacturers, contractors, material suppliers, and others.*

Designer Identification Block

The designer identification block is that portion of the title block area identifying the designer or **preparer** of the sheet. Refer to *Figure 02.5*. This block may include information about the preparer including:

- Name
- Address
- Telephone and fax numbers
- E-mail address or other means of electronic communication

This block may also include the preparer's logo, professional seal(s), certifications, and the names and addresses of consultants. In the case of a design-build project it may include the entire project team.

The requirements for professional seals vary from jurisdiction to jurisdiction. Single seals are required by most states while others require both individual and corporate seals. Drawing preparers should familiarize themselves with the legal requirements for the use of professional seals in the state or jurisdiction of the work.

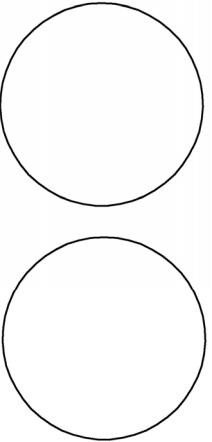
DESIGN DREAMERS ARCHITECTURE URBAN DESIGN INTERIORS
FORM & FUNCTION, USA
CONSULTANTS
KEEP IT UP ENGINEERS ARCS AND SPARCS ELECTRICAL ENGINEERS


Figure 02.5 Designer

Project Identification Block

The project identification block is that portion of the title block area that identifies the project. Refer to *Figure 02.6*. This block may contain information on:

- Project name and address
- Building or facility name
- Construction phase sequence
- Project logo

The address, telephone and fax numbers, and logo of the owner/client may also be included in the project identification block.

THE MONEY BANK
DOLLAR, USA

OWNER
LOVE OF \$\$\$, INC.
FORT KNOCKS, USA

Figure 02.6 Project identification block.

Issue Block

The issue block is the portion of the title block area that shows the chronological issue of, and revisions to, the sheet. Refer to *Figure 02.7*. The issue block has three columns identified as mark, date, and description. The data fields in this block may include:

- Phase issue dates
- Addendum issue dates
- Clarification dates
- Revision issue dates

The number of data field lines is user dependent. The initial entry should be placed at the bottom of the issue block, with subsequent entries placed above each previous entry, allowing for expansion into the project identification block if necessary.

	7/27/03	CLARIFICATION #2
	7/26/03	ADDENDUM #1
CD	7/05/03	RELEASE BIDDING
PP	4/09/03	RELEASE PRICING PKG.
DD	2/25/03	DESIGN DEVELOPMENT
MARK	DATE	DESCRIPTION

Figure 02.7 Issue block.

Management Block

The management block is the portion of the title block area that contains the management information generally used for project filing, record keeping, or other project management information. Refer to *Figure 02.8*. Data fields in this block may include:

- Drawing preparer's project number
- Owner's contract number
- Owner's project number
- File number
- Design/construction phase number
- CAD drawing file number
- Drawn by
- Checked by
- Copyright

When projects require space to indicate special management information, such as owner approval, the management block should be expanded to include them.

PROJECT NO:	97125.00
CAD DWG FILE:	MONEY.DWG
DRAWN BY:	CAD SMITH
CHECKED BY:	CAD SMITH
COPYRIGHT: DESIGN DREAMERS 2004	

Figure 02.8 Management block.

Sheet Title Block

The sheet title block is the portion of the title block area that indicates the type of information presented on the sheet. Refer to *Figure 02.9*. The sheet may contain one or more types of drawings. The title block may only include the major type of information shown on the sheet, or may indicate multiple types of information (e.g., floor plan, schedules, and details).



Figure 02.9 Sheet title block.

Sheet Identification Block

The sheet identification block is the portion of the title block area that contains the sheet identifier. Refer to *Figure 02.10*. The system for determining the sheet identification and its format is contained in the *Drawing Set Organization Module*. It indicates the discipline designator, sheet type designator, and the sheet sequence number. Optional data as part of the sheet identification block includes a number indicating the sheet count and total number of sheets within the set. The sheet count can be for all sheets in the drawing set, or for the count within each discipline.



Figure 02.10 Sheet identification block.

Horizontal Text Format: Title block text is oriented parallel to the bottom of the sheet.

Vertical Text Format: Title block text is oriented parallel to the right side of the sheet.

Formats for Title Block Area

Two standard title block formats have been identified as a part of the sheet organization format—**horizontal text format** (Figure 02.11) and **vertical text format** (Figure 02.12). In either horizontal or vertical text formats, the sheet identification block, the sheet title block, and the management block are always oriented horizontally.

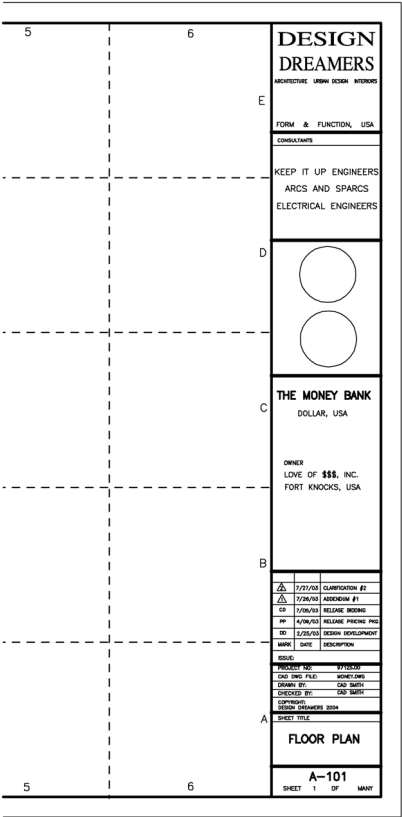


Figure 02.11 Horizontal text format.

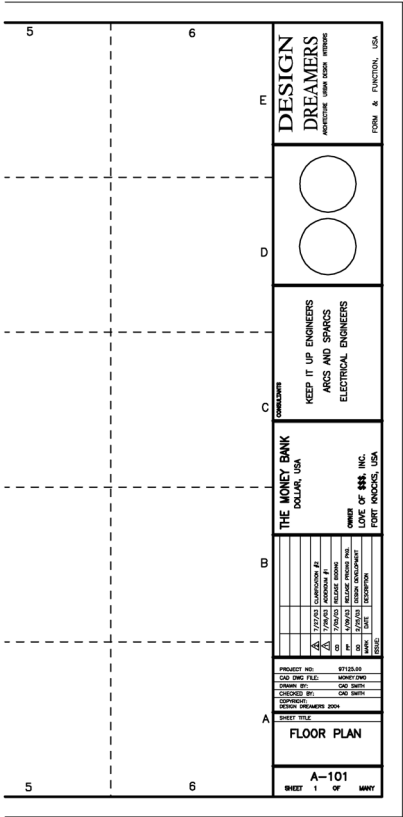


Figure 02.12 Vertical text format.

Production Data Area

The production data area is an optional portion of the sheet that contains information on the production of the sheet. This data is typically covered by the binding strip once the drawing set has been assembled. Because some plotters will not plot in the binding margin, this information may need to be inserted manually or within a preprinted production block. Refer to *Figure 02.13*. The production data area may include the following blocks of information.

Plotter Time and Date Block

The plotter time and date block is the portion of the production data area where the time and date of the plot are located. This information is typically located near the **A1** drawing block. The time and date can be automatically inserted by most CAD software.

Production Block

The production block is that portion of the production data area that contains management information concerning the production of the sheet. Data that may be assigned to this block includes:

- File path
- Sheet file name
- Default settings
- Pen assignments
- Printer/plotter commands
- Overlay drafting control data
- Reference file(s)
- Layers plotted
- Production hours

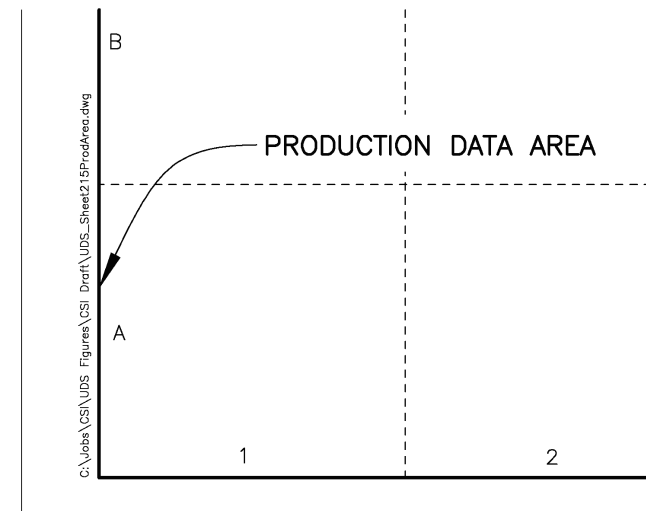


Figure 02.13 Production data area.

Scanning Scale Block

The scanning scale block contains a graphical scale that may be used if the sheet is to be scanned, photographically reduced, or microfilmed.

Cover Sheet

The cover sheet is unique to the sheet organization format. The cover sheet may identify the project, owner, and other project team members involved in preparing the drawings. The cover sheet may also contain a photograph, rendering of the project, or logo of the owner or preparer.

If the cover sheet contains specific project data such as a list of sheets, a listing of abbreviations, general notes, a building code summary, or a key plan, etc., it should be identified with a sheet identifier containing the discipline designator **G** for general, sheet type **0**, and the sequence number **01 (G-001)**. Refer to the *Drawing Set Organization Module* for further explanation of the sheet identification format.

This page intentionally left blank.

Mock-up Sheets

Mock-up sheets are often developed to assist in the layout and production of the drawing set. Individual mock-up sheets are developed as a miniature of each proposed sheet, prior to production. Drawings, schedules, notes, and other data are located on the mock-up sheets within the drawing area modules. Planning with mock-up sheets enables one or more persons to work on a drawing set at the same time, while maintaining a coordinated effort.

Mock-up sheets are normally 216 mm × 279 mm (8-1/2 inches × 11 inches) or 279 mm × 432 mm (11 inches × 17 inches). A scaling factor is used to determine the size of the drawing or drawings to be located on the completed sheet. The drawing area module grid also assists in placing drawings on the mock-up sheet and determining the number of drawings that will fit on the sheet.

Scale factors for mock-up sheets are:

- Full size scale: 3" = 1'-0"
- 3" scale: 3/4" = 1'-0"
- 1-1/2" scale: 3/8" = 1'-0"
- 1" scale: 1/4" = 1'-0"
- 3/4" scale: 3/16" = 1'-0"
- 1/2" scale: 1/8" = 1'-0"
- 1/4" scale: 1/16" = 1'-0"
- 1/8" scale: 1/32" = 1'-0"
- 1/16" scale: 1/64" = 1'-0"

Figure 02.14 is included for use as a template for preparing scaled mock-up sheets.

1	2	3	4	5	6	
E						E	
D						D	
C						C	
B						B	
A						A	
1	2	3	4	5	6	PROJECT OWNER <table border="1" style="width: 100%; border-collapse: collapse; margin-bottom: 2px;"> <tr><td> </td><td> </td><td> </td></tr> <tr><td> </td><td> </td><td> </td></tr> <tr><td> </td><td> </td><td> </td></tr> <tr><td> </td><td> </td><td> </td></tr> <tr><td> </td><td> </td><td> </td></tr> <tr><td> </td><td> </td><td> </td></tr> <tr><td> </td><td> </td><td> </td></tr> <tr><td> </td><td> </td><td> </td></tr> </table> <table style="width: 100%; border-collapse: collapse;"> <tr> <th style="font-size: 8px;">MARK</th> <th style="font-size: 8px;">DATE</th> <th style="font-size: 8px;">DESCRIPTION</th> </tr> <tr><td> </td><td> </td><td> </td></tr> <tr><td> </td><td> </td><td> </td></tr> <tr><td> </td><td> </td><td> </td></tr> <tr><td> </td><td> </td><td> </td></tr> <tr><td> </td><td> </td><td> </td></tr> <tr><td> </td><td> </td><td> </td></tr> <tr><td> </td><td> </td><td> </td></tr> </table> <table style="width: 100%; border-collapse: collapse;"> <tr><td colspan="2" style="font-size: 8px;">PROJECT NO:</td></tr> <tr><td colspan="2" style="font-size: 8px;">CNO. AND FILE:</td></tr> <tr><td colspan="2" style="font-size: 8px;">DRAWN BY:</td></tr> <tr><td colspan="2" style="font-size: 8px;">CHECKED BY:</td></tr> </table> SHEET TITLE <table style="width: 100%; border-collapse: collapse;"> <tr> <td style="width: 50%; font-size: 8px;">SHEET</td> <td style="width: 50%; font-size: 8px;">OF</td> </tr> </table>																									MARK	DATE	DESCRIPTION																						PROJECT NO:		CNO. AND FILE:		DRAWN BY:		CHECKED BY:		SHEET	OF
MARK	DATE	DESCRIPTION	
PROJECT NO:	
CNO. AND FILE:	
DRAWN BY:	
CHECKED BY:	
SHEET	OF	

Figure 02.14 11" × 17" Mock-up sheet of a full size ANSI D 34" × 44" sheet.

Supplemental Drawing Sheets

The supplemental drawing sheet format is similar to the standard sheet format, but modified to accommodate the reduced sheet size. This format should be used for project detail books and supplemental drawing sheets. Refer to *Figure 02.15* for an example of a supplemental drawing sheet.

The practical minimum margins for supplemental drawing sheets are:

- Top and bottom margin
15 mm (1/2 inch)
- Left and right margin:
15 mm
(1/2 inch)

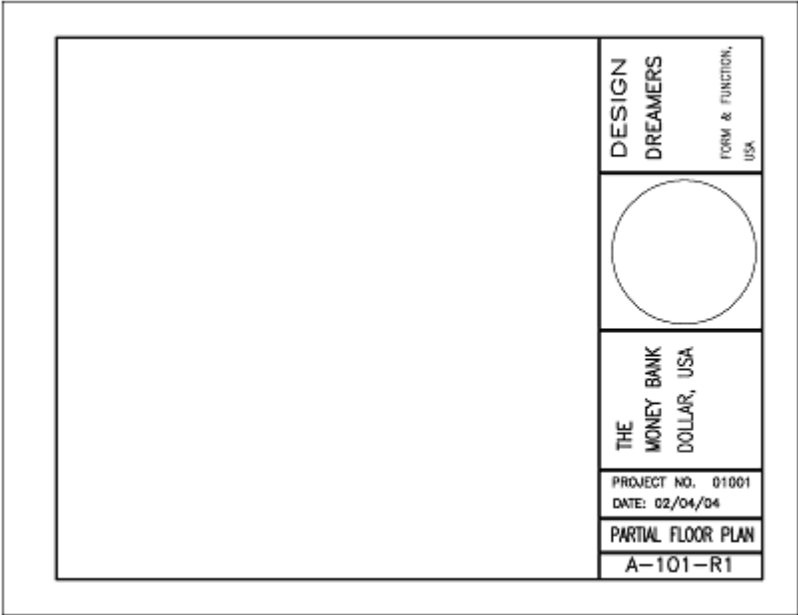


Figure 02.15 Supplemental drawing sheet.

This page intentionally left blank.

Appendix A - Electronic Media

SHEET SIZES			
Sheet Type	Mark	mm	inches
ANSI	A	216 × 279	8.5 x 11
	B	279 × 432	11 x 17
	C	432 × 559	17 x 22
	D	559 × 864	22 x 34
	E	864 × 1118	34 x 44
ISO	A4	210 x 297	8.3 x 11.7
	A3	297 x 420	11.7 x 16.5
	A2	420 x 594	16.5 x 23.4
	A1	594 x 841	23.4 x 33.1
	A0	841 x 1189	33.1 x 46.8
Architectural	A	229 × 305	9 x 12
	B	305 × 457	12 x 18
	C	457 × 610	18 x 24
	D	610 × 914	24 x 36
	E	914 × 1219	36 x 48
	F	762 × 1067	30 x 42
Mock-up	D	216 × 279	24 x 36 (8.5 x 11)
	F	279 × 432	30 x 42 (11 x 17)

This page intentionally left blank.

Schedules

United States National CAD Standard® - Version 4.0

**The Construction Specifications Institute
99 Canal Center Plaza
Alexandria, VA 22314-1588**

(800) 689-2900

www.csinet.org

www.nationalcadstandard.org

© Copyright 2007 U.S. All rights reserved, including World rights and Electronic rights. U.S. copyright held by The Construction Specifications Institute, 99 Canal Center Plaza, Alexandria, VA 22314. No part of this publication may be reproduced without permission from the publisher, nor may any part of this publication be reproduced, stored in a retrieval system, or copied by mechanical photocopying, recording, or other means, known or hereafter invented, or by all means, methods, and processes known and hereafter invented, without permission of the publisher.

Table of Contents

MODULE 3 – SCHEDULES

Introduction..... 1

 Purpose of Schedules..... 2

 Definition of a Schedule 2

 Concepts..... 4

Format 5

 Parts of a Schedule 6

Building a Schedule 9

 Simple vs. Expanded Schedules 9

 Column Identifier Options 11

Content 13

 Proprietary Schedules..... 13

 Abbreviations 13

Location–Specifications or Drawings? 15

Electronic Applications..... 17

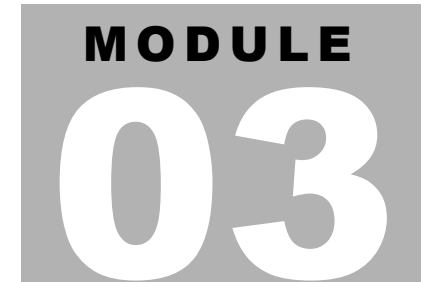
 Linking Schedules to Drawings 17

 Attributes..... 18

Naming Library Files 18

Appendix A - Schedule Content Checklist..... 19

Appendix B - Schedule Formats..... 39



Introduction

The objective of the *Schedules Module* is to provide a consistent format for written information in the form of schedules. Formats are provided for typical schedules used in building construction. These formats can be utilized in preparing schedules for construction projects. A system for identifying schedules is provided for filing, organizing, and data retrieval purposes.

The *Schedules Module* provides:

- A consistent schedule format.
- Examples of ready-to-use schedules.
- A system for identifying each schedule type.

The benefits of following the *Schedules Module* are:

- Effective communication for contract document preparers and users.
- Efficient quality control.
- Easier data management.

The *Schedules Module* is limited to schedules used in construction documents.

Purpose of Schedules

Schedules communicate information about a related group of items. In many drawing sets, information has been presented in a schedule format next to the item indicated on a drawing. For example, window descriptions have been compiled into a window schedule, noted on the floor plans, or noted in less detail on the exterior elevations. This practice is optional with small or simple projects.

Some schedules contain only text. These schedules can be developed as computer-generated databases or spreadsheets, and then incorporated into the drawings or specifications. Other schedules are part text and part symbol or diagram. For example, a partition schedule can contain both a graphic wall diagram and descriptive information.

Schedules provide uniform location, format, and information content that facilitates consistency and ease of use.

Definition of a Schedule

A schedule is a grouping of related items with corresponding distinguishing features, with a heading and a minimum of three columns of related information. A schedule formats information into rows and columns in order to more easily present design information.

In its simplest form, a schedule consists of four parts—a subject title (Heading), a column identifying an item (Mark), a column for the description of an item (Item Description), and a column for indicating some notable characteristic (Distinguishing Feature). *Figure 03.1* illustrates the four parts of a schedule.

HEADING		
MARK	ITEM DESCRIPTION	DISTINGUISHING FEATURE

Figure 03.1 A basic schedule has a heading and three columns.

A schedule is more than a list of paired items, such as a legend, key, or index. A list, often used for keynotes or merely to identify an item without distinguishing it from other items, is illustrated in Figure 03.2 as two columns of paired information.

LEGEND, KEY, or INDEX	
MARK	ITEM DESCRIPTION

Figure 03.2 A list is not considered a schedule.

Concepts

Consider the following concepts when preparing schedules:

- Consistent terms and abbreviations should be used throughout similar schedules.
- Schedules are space sensitive because information has to fit in available column space. The column title should be as short as possible to adjust for column width variations.
- Computer software can create schedules from information in CAD drawings by extracting data assigned to the various graphic representations of the drawing.
- When schedules are used on drawing sheets, they should be sized to fit within the dimensions of the drawing area module. Refer to the *Sheet Organization Module* for further discussion of the drawing area module.
- Schedules are expandable by adding rows and columns.
- Complex schedules allow horizontal separations by being subdivided into groups of related information, e.g., floor level or building phase.

Format

Information should be organized in every schedule in a similar format. Schedules may be a simple format containing limited information about a subject, or they may be expanded to contain more detailed and specific information depending on the scope of the project.

The format of schedules on drawings is limited by the size of the sheet. Likewise, schedules included in the specifications are limited by the page size of the project manual. Consider the following when determining the format of schedules:

- Client requirements
- Size
 - Drawing block, to fit within the grid of the drawing area
 - Drawing area, if the whole sheet is used for the schedule
 - Project Manual page size
- Method of creation
 - Generated by CAD or other computer software
 - Manually produced
- Reproduction method
- Degree of reduction or enlargement
- Minimum size of text used to remain legible
- End use
 - Office
 - Job site

Parts of a Schedule

Heading

The main subject or title of a schedule is described by the schedule heading.

Mark Column

Schedules have a Mark column as the first identifier column at the far left of the schedule. The mark may be alphanumeric, or can include a graphic symbol relating to the item's use on the drawings. In a large or wide schedule, an additional mark column located on the right side of the schedule can improve readability.

Item Description Column

The item description is the name or identification of each item provided with a separate mark in the schedule.

Distinguishing Feature Column(s)

Distinguishing features are distinct, different, or defining characteristics that specifically describe special information related to the items contained in the schedule. Depending on the schedule's complexity, each schedule may contain multiple distinguishing feature columns.

Notes Column

The notes column is a special type of distinguishing feature column used to locate special remarks about items in the schedule that do not necessarily warrant their own separate column identifier. It is usually located at the far right side of the schedule.

The notes column usually contains a unique or special description about a specific item in the identifier row. A note may be written as a complete sentence or just descriptive words. A note may also be a key letter or number that cross-references a general note located elsewhere. The note can also cross-reference other drawings or specification items. Refer to *Figure 03.3*.

HEADING			
MARK	ITEM DESCRIPTION	DISTINGUISHING FEATURE	NOTES
			1, 2
			3
			5
			2, 3

- Notes Legend:**
- 1 Note A
 - 2 Note B
 - 3 Note C
 - 4 Note D
 - 5 Note E

Figure 03.3 Schedule with notes column.

The advantage of using a key letter or number in the notes column is the reduction in column width. With extensive written remarks, the notes column is often too small or the text becomes confusing when abbreviated or edited to fit within the available width of the column.

All schedules included in Appendix B in this module include a notes column.

This page intentionally left blank.

Building a Schedule

A simple schedule can be expanded by including additional distinguishing feature columns for distinctive information. The following discussion illustrates how distinguishing features can expand a simple schedule.

Simple vs. Expanded Schedules

Schedules can be simple or expanded depending on the specific project requirements and information required. A simple schedule can be expanded with the addition of more data, resulting in a complex schedule. An expanded schedule can become a simple schedule by reducing content. In either case, information in the schedule should be located in a logical manner and presented in the format illustrated in *Figure 03.4*.

A							
B	B		B			B	B
	C	C	C	C	C		
D	E	E	E	E	E	E	E

Figure 03.4 Schedule format.

Heading	A	Contains the subject or title of the schedule.
Column Identifier	B	Contains subject titles that define specific information required for each line item listed in the schedule.
Column Sub-identifier	C	The column sub-identifier lists additional titles for more detailed information to be provided under a subject in the column identifier. This level of information can be further divided to allow for triple-tier column identifiers when necessary.
Row Identifier	D	Contains the mark or other identifier of the item (project, material, or assembly). This mark is used as a reference to locate the item on the drawings or in the specifications.
Description Cell	E	Contains specific information required by the column identifier and column sub-identifier related to each item referenced in the row identifier.

Column Identifier Options

The variations in schedules between simple and expanded are related to the amount or complexity of distinguishing features shown by adding distinct column identifiers.

Additional distinguishing features can be subdivisions within a class or subject of a distinguishing feature. These additions are shown by expanding the column identifier with additional column sub-identifiers.

A simple schedule can present distinguishing features using a single-tier column identifier. For example, *Figure 03.5* illustrates a simple room finish schedule with a single column identifier for the overall category of walls:

ROOM FINISH SCHEDULE						
NO	ROOM NAME	FLOOR	BASE	WALL	CEILING	NOTES
101	Entry			A		

Figure 03.5 Single-tier column identifier.

A column sub-identifier can be added as a second tier to expand the simple schedule to distinguish the four walls of a room that may receive different treatments, as indicated in *Figure 03.6*.

ROOM FINISH SCHEDULE									
NO	ROOM NAME	FLOOR	BASE	WALLS				CEILING	NOTES
				N	E	S	W		
101	Entry			A	A	A	C		

Figure 03.6 Double-tier column identifier with column sub-identifiers.

The schedule can further expand the distinguishing features of a wall with more information by adding a third tier of column sub-identifiers for material, finish, and color for each of the four walls. Refer to *Figure 03.7*.

ROOM FINISH SCHEDULE																	
NO	ROOM NAME	FLR	BASE	WALLS												CLG	NOTES
				N			E			S			W				
				MATL	FIN	CLR	MATL	FIN	CLR	MATL	FIN	CLR	MATL	FIN	CLR		
101	ENTRY			A	P1	1	A	V	2	A	P1	1	C	P2	3		

Figure 03.7 Triple-tier column identifier with column sub-identifiers.

The multiple tiers of information in the expanded schedules are somewhat like paragraph levels, presenting new information with the addition of each column sub-identifier.

For each of the previous examples, *Figure 03.8* illustrates the use of a key to relate additional notes and information to the schedule.

MATERIAL KEY		FINISH KEY		COLOR KEY	
A	GYPSUM BOARD	P1	PAINT, SEMI-GLOSS	1	OFF WHITE
B	CERAMIC TILE	P2	PAINT, FLAT	2	GRAY
C	CONCRETE MASONRY UNIT	V	VINYL WALL COVERING	3	TAN

Figure 03.8 Material key, finish key, and color key.

Content

Proprietary Schedules

A proprietary schedule provides a format for indicating criteria in a simplified manner by just specifying a manufacturer, product type, or model number, and any specific accessories or options. Generalized performance criteria can be left out of a proprietary schedule.

Proprietary schedules, like proprietary specifications, take less time and effort to prepare. Only one product is identified. Other choices and the determination of which performance criteria to indicate on the schedule are minimized or eliminated. Coordination should occur between specifications and schedules to provide consistency when using proprietary specifications. Refer to *The Project Resource Manual - CSI Manual of Practice* for further discussion of proprietary specifications.

Appendix B contains examples of proprietary schedules that include column identifiers for manufacturer and model number.

Abbreviations

Schedules often use abbreviations because of the limitation of space. As shown in *Figure 03.9*, the services connected to various items of equipment are abbreviated. Many of these abbreviations can be found in Module 5, *Terms and Abbreviations*.

EQUIPMENT SCHEDULE										
MARK	ITEM DESCRIP- TION	SERVICES								NOTES
		MECHANICAL				ELECTRICAL				
		CW	HW	DR	EXH	AMP	V	PH	HP	

Figure 03.9 Schedule abbreviations.

In this example the abbreviations used for the column sub-identifiers include:

CW	Cold Water
HW	Hot Water
DR	Drain
EXH	Exhaust
AMP	Ampere
V	Volts
PH	Phase
HP	Horsepower

Location—Specifications or Drawings?

Certain schedules have traditionally been located in either the specifications or the drawings. The information contained in the schedule should not be repeated somewhere else in a different format. The choice of where to locate the schedule ultimately depends on specific project or client requirements.

MasterFormat™ allocates locations for scheduled information. In the simplest form, the schedule is included at the end of the specification section for the work involved. Examples include insulation (Section 07 20 00) and sealant (Section 07 90 00) schedules. Schedules cannot always be included in a single specification section because they may include information for multiple specification sections. For example, door schedules include information pertaining to wood doors, metal doors, and building entrances. Refer to Appendix A, Appendix B, *MasterFormat*, and *The Project Resource Manual - CSI Manual of Practice* for additional information.

Factors to consider when deciding where to locate schedules include:

- Size of schedule.
- How the schedule is produced.
- Ease of coordination of drawings and specifications.
- Use of graphic information to augment the schedule.
- Ease of use of schedules.

Computer-generated schedules are frequently printed during the course of the project for coordination and review purposes. For ease of handling, the schedules are usually printed on 216 mm by 279 mm (8-1/2" by 11") size paper for copying, filing, and distribution. If the schedules are designed to fit letter-size paper, it is often convenient to incorporate the schedules in the specifications.

Schedules may vary in size beyond practical use in the typical specifications format, or even a folded 279 mm by 432 mm (11” by 17”) format. Once this limit is reached, locating schedules on drawings allows for a more legible format. When located on drawings, schedules should be sized to fit within the drawing modules of the sheet. If necessary, schedules can be enlarged to fit across the full width of the sheet. Refer to *Figure 03.10*.

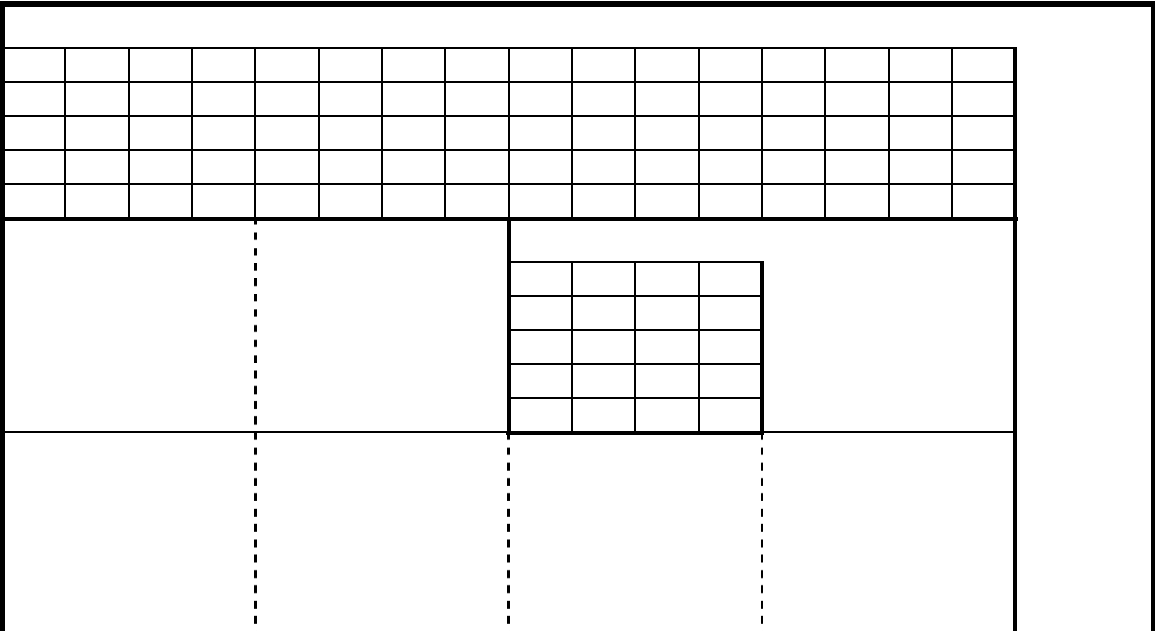


Figure 03.10 *Fitting a schedule into a drawing module.*

Schedules containing information that changes frequently over time may be considered for inclusion in the specifications (e.g., wall finishes, color schedules). Schedules should be included on the drawings for describing permanent portions of the facility (e.g., doors, windows, partitions).

Schedules may be located in the specifications or on the drawings. It is important to take the items mentioned above into consideration when deciding the appropriate location.

Electronic Applications

Computer-generated schedules are a common feature with current software programs. Schedules are created on word processing software, spreadsheet software, and database software. In addition, schedules can be created directly with the CAD program and plotted as a drawing.

When creating computerized schedules, the structure of the computer files needed to create the final schedule and who needs access to these files should be considered. Structure of computer files means how the files are created and stored to produce the final product. There are several possibilities from simple structures to more complex, multi-file structures:

- A single file produced from a single program.
- A database library used to create the final schedule.
- A file produced by one program and imported into another for final production.
- A file produced by one program and embedded into another for final production.
- A schedule created from extracting elements which are tagged with attributes as part of a CAD file.

Linking Schedules to Drawings

If schedules are created in a spreadsheet application, data can be linked to drawings for ease of extraction and insertion into the schedule.

CAD programs create a database of information as the electronic drawings are created. Drawing data or information can be extracted and electronically linked to a separate spreadsheet or schedule of information. CAD programs used in this way can create schedules, such as door and window schedules, that are updated automatically when the electronically prepared floor plans are revised. The type of data to be contained in the schedule, created from the drawing database,

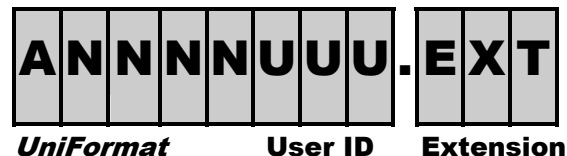
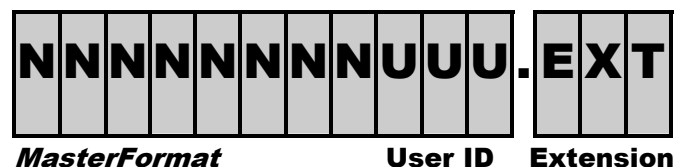
can be customized to the needs of the project. The schedule can be tailored to respond to the client's need for specific information choices or format requirements.

Attributes

When a CAD drawing is generated, it not only generates a graphical database, but also has the capability to store information about specific characteristics of the construction elements (e.g., doors or windows). These characteristics, or attributes, can be identified for later compilation into schedules.

Computer programs provide the ability to sort, search, and extract information from the drawing database. For example, a door schedule can be sorted by door number, by door type, or by hardware set. Fire-rated doors can be extracted from the database and, more specifically, pairs of fire-rated wood doors can be extracted, allowing a quick check of the hardware provided for these doors.

Library File Naming



A = alphabetical character

N = numerical character

U = user-defined character

EXT = file name extension

Naming Library Files

Schedules, like drawings, should be identified for filing, data retrieval, and master library organization. As discussed in the *Drawing Set Organization Module*, file naming conventions for library files differ from project file naming conventions.

A numbering system based on *MasterFormat* is recommended for naming library schedule files. A numbering system based on *UniFormat*TM can be used for schedules made up of assemblies of materials that otherwise might have multiple *MasterFormat* numbers.

Appendix A – Schedule Content Checklist

The following is a list of possible schedules that may be generated for a project. The list indicates distinguishing features that can be placed in the Identifier Column and the Sub-identifier Column, as well as a *MasterFormat* and *UniFormat* number relating to the subject matter of the schedule. Refer to the topic “Building a Schedule” in this module for an explanation of the schedule format.

Systeme International (SI) or metric measurement units are listed first with inch/pound units in parentheses. Select one measurement system. Do not use both.

This list is not intended to be complete. It only suggests examples of potential content of schedules and their most logical location.

HEADING	COLUMN IDENTIFIER	COLUMN SUB-IDENTIFIER	UNIFORMAT
DIV 01 – GENERAL REQUIREMENTS			
Survey Layout Data Schedule	Point Number Station Offset Distance		Z1020
Testing and Inspection Schedule			Z1020
Submittals Schedule			Z1020
DIV 02 - EXISTING CONDITIONS			
Boring or Test Pit Log Schedule	Test Pit Number Existing Elevation Depth *****	Pit	G1010

• Indicates example schedule provided in Appendix B.

HEADING	COLUMN IDENTIFIER	COLUMN SUB-IDENTIFIER	UNIFORMAT
		To Ground Water	
		To Bedrock	
DIV 03 – CONCRETE			
Concrete Beam Reinforcing Schedule •	Mark		A1030; B1010
	Width		
	Depth		
	Reinforcing *****	Top Left	
		Bottom	
		Top Right	
	Stirrups		
	Diagram		
Concrete Slab Reinforcing Schedule •	Mark		A1030; B1010
	Thickness		
	Reinforcing *****	Bottom Bars	
		Top Bars	
		Temperature Bars	
Concrete Column Schedule	Floor Level		B1010
	Location		
	Reinforcing		
Concrete Slab Schedule			A1030; B1010
Concrete Shaft Schedule			B1010
Concrete Beam Schedule			B1010
Precast Concrete Panel Schedule			B2010

• Indicates example schedule provided in Appendix B.

HEADING	COLUMN IDENTIFIER	COLUMN SUB-IDENTIFIER	UNIFORMAT
DIV 04 - MASONRY			
Masonry Unit Schedule			B2010
DIV 05 - METALS			
Steel Column Schedule			B1010
Steel Beam Schedule			B1010
Steel Bar Joist Schedule			B1010
DIV 06 - WOOD, PLASTICS, AND COMPOSITES			
Nailing Schedule			
Wood Beam Schedule			B1010; B1020
Plywood Shear Wall Schedule			B1010
Plywood Web Joist Schedule			B1010; B1020
Wood Truss Schedule			B1010; B1020
DIV 07 - THERMAL AND MOISTURE PROTECTION			
Fireproofing Schedule	Structural Component		B1010; B1020
	Hourly Rating		
	Testing Agency		
	Design Number		
Firestopping Schedule	Location		B1010; B1020
	Penetration Item		
	Maximum Size		
	Test Agency		
	Design Number		
	T Rating		

• Indicates example schedule provided in Appendix B.

HEADING	COLUMN IDENTIFIER	COLUMN SUB-IDENTIFIER	UNIFORMAT
	F Rating		
	Detail Location		
Joint Sealer Schedule			B2010
Expansion Control Schedule	Type		B1010; B2010
	Material		
	Location	***** Floor	
		Wall	
		Ceiling	
		Exterior Wall	
		Roof	
	Fire Barrier		
DIV 08 - OPENINGS			
Door and Frame Schedule •	Door		B2030; C1020
	Mark		
	Size	***** Width	
		Height	
		Thick	
	Material		
	Elevation		
	Type		
	Glazing		
	Louver	***** Width	
		Height	
	Frame		

• Indicates example schedule provided in Appendix B.

HEADING	COLUMN IDENTIFIER	COLUMN SUB-IDENTIFIER	UNIFORMAT
	Material		
	Type		
	Glazing		
	Detail *****	Head	
		Jamb	
		Sill	
	Fire Rating Label		
	Hardware *****	Hardware Set Number Keyside Room Number	
Door Schedule	Mark		B2030; C1020
	Size of Opening *****	Width Height Thickness	
	Material		
	Type		
	Glazing		
	Louver		
	Rating *****	Fire Rating Acoustic Rating	
	Hardware *****	Hardware Set Number Keyside Room Number Finish	

• Indicates example schedule provided in Appendix B.

HEADING	COLUMN IDENTIFIER	COLUMN SUB-IDENTIFIER	UNIFORMAT
Frame Schedule	Mark		B2030; C1020
	Material		
	Type		
	Glazing		
	Detail *****	Head	
		Jamb	
		Sill	
Window Schedule •	Mark		B2020; C1010
	Size *****	Width	
		Height	
	Type		
	Material		
	Glazing		
	Horizontal Muntin		
	Vertical Mullion		
	Detail *****	Head	
		Jamb	
		Sill	
	Fire Rating		
	Notes		

• Indicates example schedule provided in Appendix B.

HEADING	COLUMN IDENTIFIER	COLUMN SUB-IDENTIFIER	UNIFORMAT
Skylight Schedule			B3020
Door Hardware Schedule	Set Number		B2030; C1020
	Hinges		
	Lockset	***** Access Control	
		Security	
	Closer		
	Exit Device		
	Push / Pull		
	Stop		
	Holder		
	Bolt		
	Kick Plate		
	Threshold		
	Weatherstripping		
Louver and Vent Schedule	Mark		B2010; C1030
	Type		
	Size	***** Width	
		Height	
	Material		

• Indicates example schedule provided in Appendix B.

HEADING	COLUMN IDENTIFIER	COLUMN SUB-IDENTIFIER	UNIFORMAT
DIV 09 - FINISHES			
Room Finish Schedule •	Room Number		C3010; C3020; C3030
	Room Name		
	Floor		
	Walls *****	North Wall	
		East Wall	
		South Wall	
		West Wall	
	Wainscot		
	Ceiling *****	Material	
		Height	
	Molding *****	Casing Molding	
		Crown Molding	
Paint Schedule			C3010; C3030
DIV - 10 SPECIALTIES			
Exterior Signage Schedule •	Mark		G2040
	Sign Type		
	Sign Copy		
	Location		
Interior Signage Schedule •	Mark		C1030
	Sign Type		
	Sign Copy		
	Floor		
	Building		

• Indicates example schedule provided in Appendix B.

HEADING	COLUMN IDENTIFIER	COLUMN SUB-IDENTIFIER	UNIFORMAT
	Tactile-Braille		
	Symbol Graphics		
	Location		
Toilet, Bath, and Laundry Accessories Schedule	Bath		C1030
DIV 11 - EQUIPMENT			
Teller & Service Equipment Schedule			E1010
Food Service Equipment Schedule			E1040
Healthcare Equipment Schedule			E1020
DIV 12 - FURNISHINGS			
Window Treatment Schedule			E2010
Manufactured Casework Schedule			E2010
Furnishing Schedule			E2020
DIV 14 - CONVEYING EQUIPMENT			
Elevator Equipment Schedule			D1010
Lift Schedule			D1010
DIV 21 - FIRE SUPPRESSION			
Fire Suppression Schedule			D4010; D4020
DIV 22 - PLUMBING			
Plumbing Pump Schedule •	Mark		D2020; D2030
	Type		
	Area Served		
	Size		
	Total Head		

• Indicates example schedule provided in Appendix B.

HEADING	COLUMN IDENTIFIER	COLUMN SUB-IDENTIFIER	UNIFORMAT
	Pump Speed		
	Efficiency		
	Minimum Motor Power		
	Volts/Phase		
	Suction Pressure		
Water Heater Schedule •	Mark		D2020
	Manufacturer		
	Model		
	Volts		
	Phase		
	kW (Btu/s)		
	Recovery Rise		
Plumbing Fixture Schedule (Expanded) •	Description		D2010
	Manufacturer		
	Model		
	Supply Fitting		
	Supply Pipe(s)		
	Trim		
	Accessories		
	Drain		
	Trap		
	Connections *****	Cold Water	
		Hot Water	
		Waste	
		Vent	

• Indicates example schedule provided in Appendix B.

HEADING	COLUMN IDENTIFIER	COLUMN SUB-IDENTIFIER	UNIFORMAT
Plumbing Fixture Schedule (Simple) •	Mark		D2010
DIV 23 - HEATING, VENTILATING, AND AIR CONDITIONING			
Solar Equipment Schedule			D3070
Heat Pump Schedule	Mark		D3030
	Area Served		
	Manufacturer		
	Model		
	Cooling Capacity		
	Heating Capacity		
	Volts/Phase		
	Amps		
HVAC Pump Schedule	Mark		D3030
	Type		
	Area Served		
	Size		
	Total Head		
	Pump Speed		
	Efficiency		
	Minimum Motor Power		
	Volts/Phase		
Variable / Constant Volume Air Terminal Unit Schedule •	Mark		D3050
	Manufacturer		
	Model		

• Indicates example schedule provided in Appendix B.

HEADING	COLUMN IDENTIFIER	COLUMN SUB-IDENTIFIER	UNIFORMAT
	Type		
	Size		
	Cooling *****	Air Volume	
		Static Pressure	
		Drop	
	Heating Coil *****	Air Volume	
		Entering Air Temperature	
		Leaving Air Temperature	
		Capacity	
		Discharge	
		Entering Water Temperature	
		Leaving Water Temperature	
		Water Pressure	
		Drop	
		Air Pressure Drop	
		Rows	
	Noise Criteria Rating		
HVAC (Exhaust) Fan Schedule•	Mark		D3040
	Manufacturer		
	Model		
	Area Served		
	Air Volume		
	Static Pressure		
	Drive		

• Indicates example schedule provided in Appendix B.

HEADING	COLUMN IDENTIFIER	COLUMN SUB-IDENTIFIER	UNIFORMAT
	Fan Speed		
	Motor *****	Power Speed	
	Volts/Phase		
Fan Schedule •	Mark		D3040
	Manufacturer		
	Model		
	Type		
	Air Volume		
	Fan Speed		
	Exterior Static Pressure		
	Wheel *****	Type Minimum Diameter	
	Drive		
	Zones		
	Motor *****	Power Voltage Phase	
Diffuser, Register, and Grille Schedule (Expanded) •	Manufacturer		D3040
	Model		
	Type		
	Use *****	Supply Return Exhaust	

• Indicates example schedule provided in Appendix B.

HEADING	COLUMN IDENTIFIER	COLUMN SUB-IDENTIFIER	UNIFORMAT
	Mounting		
	Panel Size		
	Neck Size		
	Maximum Air Volume		
	Damper		
	Finish		
	Pattern		
Diffuser, Register, and Grille Schedule (Simple) •	Mark		D3040
Slot Diffuser Schedule	Mark		D3040
	Manufacturer		
	Model		
	Length		
	Slot Size		
	Neck Size		
HVAC Air Cleaning Device Schedule (Air Filter Schedule) •	Mark		D3040
	Manufacturer		
	Pre-Filters * * * * *	Type	
		Model	
		Efficiency	
		Initial Static Pressure	
		Final Static Pressure	
		Filters	
		Housing	

• Indicates example schedule provided in Appendix B.

HEADING	COLUMN IDENTIFIER	COLUMN SUB-IDENTIFIER	UNIFORMAT
	Final Filters * * * * *	Type Model Efficiency Initial Static Pressure Final Static Pressure Filters Housing	
Boiler Schedule			D3020
Packaged Water Chiller Schedule			D3030
Centrifugal Water Chiller Schedule			D3030
Water Cooled Reciprocating Chiller Schedule •	Mark		D3030
	Nominal Capacity		
	Chilled Water Side * *	Discharge Entering Water Temperature Leaving Water Temperature Maximum Pressure Drop	
	Condenser Water Side	Discharge Entering Water Temperature Leaving Water Temperature	

• Indicates example schedule provided in Appendix B.

HEADING	COLUMN IDENTIFIER	COLUMN SUB-IDENTIFIER	UNIFORMAT
	Electrical *****	Maximum Pressure Drop Voltage Phase Maximum kW+C373/Ton	
Packaged Air Cooled Reciprocating Chiller Schedule			D3030
Condensing Unit Schedule			D3030
Packaged Cooling Tower Schedule			D3030
Central Station Air Handling Unit (AHU) Schedule	Mark		D3030
	Manufacturer		
	Model		
	Air Volume		
	Minimum Outside Air		
	Exterior Static Pressure		
	Fan Power		
	Motor Power		
	Electric Heat		
	Total kW/Stage		
	Volts/Phase		
Baseboard Heater Schedule			D3050
Terminal Heat Transfer Unit Schedule			D3050
Unit Heater Schedule			D3050

• Indicates example schedule provided in Appendix B.

HEADING	COLUMN IDENTIFIER	COLUMN SUB-IDENTIFIER	UNIFORMAT
Packaged Terminal A/C Unit Schedule			D3050
Split System A/C Schedule			D3050
DIV 26 - ELECTRICAL			
Equipment Power Connection Schedule	Equipment		D5020
	Full Load Amps		
	kW (hp)		
	Panel Circuit Number		
	Branch Circuit		
	Disconnect Switch		
Transformer Schedule			D5010
Switchboard Schedule			D5010
Distribution Panelboard Schedule •	Circuit Number		D5010
	Trip		
	Area Served		
	Wire & Conduit		
	kW (hp)		
	Phase A		
	Phase B		
	Phase C		
Electrical Panel Schedule (Expanded) •	Poles		D5010
	Amps		
	Frame		

• Indicates example schedule provided in Appendix B.

HEADING	COLUMN IDENTIFIER	COLUMN SUB-IDENTIFIER	UNIFORMAT
	Load		
	Trip		
	Area Served		
	Phase A		
	Phase B		
	Phase C		
Electrical Panel Schedule (Simple) •	Circuit Number		D5010
Motor Controller Schedule			D5010
Electrical Circuit Schedule •	Panel		D5010
	Circuit		
	Poles		
	Amps		
Wiring Device Schedule			D5020
Lighting Fixture Schedule (Expanded) •	Manufacturer		
	Description		
	Lamps *****	Type	
		Volts	
		Watts	
	Lens		
	Finish		
	Mounting		
Lighting Fixture Schedule (Simple) •	Mark		D5020, G5020
Lighting Panelboard Schedule	Pole Number		D5010

• Indicates example schedule provided in Appendix B.

HEADING	COLUMN IDENTIFIER	COLUMN SUB-IDENTIFIER	UNIFORMAT
	Area Served		
	Trip Amp		
	Breaker Pole		
	Wire		
	Ground Wire		
	Conduit		
	Load		
DIV 27 - COMMUNICATIONS			
Nurse Call Equipment Schedule			D5030
DIV 28 - ELECTRONIC SAFETY AND SECURITY			
Security Access System Schedule	Keypad		D5030
	Sensors		
	Wiring		
Detection and Alarm Schedule			D5030
DIV 31 - EARTHWORK			
Backfill Materials Schedule			A2010; G1040
Driven Pile Schedule	Shaft Diameter		A1020
	Vertical Reinforcing		
	Reinforcing Ties		
Caisson Schedule			A1020
Trench Dimension Schedule			A1030
DIV 32 - EXTERIOR IMPROVEMENTS			
Pedestrian Walkway Schedule	Ramps *****	Railings	G2030
	Stairs *****	Treads	

• Indicates example schedule provided in Appendix B.

HEADING	COLUMN IDENTIFIER	COLUMN SUB-IDENTIFIER	UNIFORMAT
		Railings	
Retaining Wall Schedule			G2040
Landscape Irrigation Piping Schedule			G2050
Landscape Planting Schedule			G2050
DIV 33 - UTILITIES			
Storm Drainage Schedule	Catch Basin Number		G3030
	Manhole Number		
	Rim Elevation		
	Sump Elevation		
	Pipe Inverts * * * * *	Inlet	
		Outlet	

• Indicates example schedule provided in Appendix B.

Appendix B – Schedule Formats

Examples of schedule formats are presented on the following pages. The schedules included are those generally regarded as the most commonly used for building projects. They may be used either on drawings or in specifications depending on project requirements. Schedules are listed by the order of the *MasterFormat* Divisions. They indicate dividing lines for columns and rows. Dividing lines and border lines are optional and may be deleted to meet the requirements of the user. Users may also modify row heights, column widths, and the quantity of columns and rows as needed, provided the schedule includes a heading, a mark column, an item description column, and a distinguishing feature column.

Div 03	Concrete Beam Reinforcing Schedule
Div 03	Concrete Slab Reinforcing Schedule
Div 08	Door and Frame Schedule
Div 08	Window Schedule
Div 09	Room Finish Schedule
Div 10	Exterior Signage Schedule
Div 10	Interior Signage Schedule
Div 22	Plumbing Pump Schedule
Div 22	Water Heater Schedule
Div 22	Plumbing Fixture Schedule (Expanded)
Div 22	Plumbing Fixture Schedule (Simple)
Div 23	Variable / Constant Volume Air Terminal Unit Schedule
Div 23	HVAC (Exhaust) Fan Schedule
Div 23	Fan Schedule
Div 23	Diffuser, Register, and Grille Schedule (Expanded)
Div 23	Diffuser, Register, and Grille Schedule (Simple)
Div 23	HVAC Air Cleaning Device Schedule (Air Filter Schedule)
Div 23	Water Cooled Reciprocating Chiller Schedule
Div 26	Distribution Panelboard Schedule
Div 26	Electrical Panel Schedule (Expanded)
Div 26	Electrical Panel Schedule (Simple)

Div 26	Electrical Circuit Schedule
Div 26	Lighting Fixture Schedule (Expanded)
Div 26	Lighting Fixture Schedule (Simple)

CONCRETE BEAM REINFORCING SCHEDULE								
MARK	WIDTH	DEPTH	REINFORCING			STIRRUPS	DIAGRAM	NOTES
			TOP LEFT	BOTTOM	TOP RIGHT			

© Copyright 2007, Construction Specifications Institute, 99 Canal Center Plaza, Suite 300, Alexandria, VA 22314

This page intentionally left blank.

CONCRETE SLAB REINFORCING SCHEDULE					
MARK	THICKNESS	REINFORCING			NOTES
		BOTTOM BARS	TOP BARS	TEMP BARS	

© Copyright 2007, Construction Specifications Institute, 99 Canal Center Plaza, Suite 300, Alexandria, VA 22314

This page intentionally left blank.

DOOR AND FRAME SCHEDULE																		
DOOR									FRAME						FIRE RATING LABEL	HARDWARE		NOTES
MARK	SIZE			MATL	EL	GLZ	LOUVER		MATL	EL	GLZ	DETAIL				SET NO	KEYSIDE RM NO	
	W	HT	THK				W	HT				HEAD	JAMB	SILL				

© Copyright 2007, Construction Specifications Institute, 99 Canal Center Plaza, Suite 300, Alexandria, VA 22314

This page intentionally left blank.

[illegible]

This page intentionally left blank.

ROOM FINISH SCHEDULE									
ROOM NO	ROOM NAME	FLOOR	WALLS				CEILING		NOTES
			N	E	S	W	MATL	HEIGHT	

© Copyright 2007, Construction Specifications Institute, 99 Canal Center Plaza, Suite 300, Alexandria, VA 22314

This page intentionally left blank.

EXTERIOR SIGNAGE SCHEDULE				
MARK	SIGN TYPE	SIGN COPY	LOCATION	NOTES

© Copyright 2007, Construction Specifications Institute, 99 Canal Center Plaza, Suite 300, Alexandria, VA 22314

This page intentionally left blank.

INTERIOR SIGNAGE SCHEDULE								
MARK	SIGN TYPE	SIGN COPY	FLOOR	BUILDING	TACTILE BRAILLE	SYMBOL GRAPHICS	LOCATION	NOTES

© Copyright 2007, Construction Specifications Institute, 99 Canal Center Plaza, Suite 300, Alexandria, VA 22314

This page intentionally left blank.

PLUMBING PUMP SCHEDULE										
MARK	TYPE	AREA SERVED	SIZE L/s (GPM)	TOTAL HEAD	PUMP rpm	MIN % EFF	MIN MOTOR W (hp)	VOLTS/ PHASE	SUCTION PRESSURE	NOTES

This page intentionally left blank.

This page intentionally left blank.

PLUMBING FIXTURE SCHEDULE (Expanded)												
MARK	DESCRIPTION	MFR	MODEL	SUPPLY FITTING	SUPPLY PIPE(S)	DRAIN	TRAP	CONNECTIONS				NOTES
								CW	HW	WASTE	VENT	

© Copyright 2007, Construction Specifications Institute, 99 Canal Center Plaza, Suite 300, Alexandria, VA 22314

(Expanded)

This page intentionally left blank.

PLUMBING FIXTURE SCHEDULE (Simple)								
MARK	DESCRIPTION	MFR	MODEL	CONNECTIONS				NOTES
				CW	HW	WASTE	VENT	

© Copyright 2007, Construction Specifications Institute, 99 Canal Center Plaza, Suite 300, Alexandria, VA 22314

(Simple)

This page intentionally left blank.

VARIABLE/CONSTANT VOLUME AIR TERMINAL UNIT SCHEDULE																		
MARK	MFR	MODEL	TYPE	SIZE	COOLING		HEATING COIL										NC RATING	NOTES
					m³/s (CFM)	SPD	m³/s (CFM)	EAT	LAT	W (MBtuH)	L/s (GPM)	EWT	LWT	WPD	APD	ROWS		

This page intentionally left blank.

HVAC (Exhaust) FAN SCHEDULE										
MARK	MFR	MODEL	m³/s (CFM)	ST PR	DRIVE	FAN RPM	MOTOR		VOLTS/ PHASE	NOTES
							W (HP)	RPM		

This page intentionally left blank.

FAN SCHEDULE														
MARK	MFR	MODEL	TYPE	m³/s (CFM)	RPM	EXT ST PR	WHEEL		DRIVE	ZONES	MOTOR			NOTES
							TYPE	MIN DIA			W (HP)	VOLTS	PHASE	

This page intentionally left blank.

[illegible]

© Copyright 2007, Construction Specifications Institute, 99 Canal Center Plaza, Suite 300, Alexandria, VA 22314

(Expanded)

This page intentionally left blank.

DIFFUSER, REGISTER, AND GRILLE SCHEDULE (Simple)						
MARK	MANUFACTURER	MODEL	PANEL SIZE	NECK SIZE	USE	NOTES

© Copyright 2007, Construction Specifications Institute, 99 Canal Center Plaza, Suite 300, Alexandria, VA 22314

(Simple)

This page intentionally left blank.

[illegible]

This page intentionally left blank.

[illegible]

This page intentionally left blank.

DISTRIBUTION PANELBOARD SCHEDULE

VOLTS/PHASE/WIRE:		PANEL SIZE & TYPE:	MAIN SIZE & TYPE:	CABINET:	MIN SCC:		
FEEDER SIZE:			FED FROM:		NOTES:		
NO	TRIP	AREA SERVED	WIRE & CONDUIT	kW (HP)	A	B	C
1							
2							
3							
4							
5							
6							
7							
8							
9							
10							
11							
12							

© Copyright 2007, Construction Specifications Institute, 99 Canal Center Plaza, Suite 300, Alexandria, VA 22314

This page intentionally left blank.

ELECTRICAL PANEL SCHEDULE (Expanded)												
VOLTS/PHASE/WIRE:			PANEL SIZE & TYPE:		MAIN SIZE & TYPE:		CABINET:		MIN SCC:		FED FROM:	NOTES:
NO	TRIP	AREA SERVED	A	B	C	A	B	C	AREA SERVED	TRIP	NO	
1											2	
3											4	
5											6	
7											8	
9											10	
11											12	
13											14	
15											16	
17											18	
19											20	
21											22	
23											24	

© Copyright 2007, Construction Specifications Institute, 99 Canal Center Plaza, Suite 300, Alexandria, VA 22314

(Expanded)

This page intentionally left blank.

ELECTRICAL PANEL SCHEDULE (Simple)					
CIRCUIT	POLES	AMPS	FRAME	LOAD	NOTES

© Copyright 2007, Construction Specifications Institute, 99 Canal Center Plaza, Suite 300, Alexandria, VA 22314

(Simple)

This page intentionally left blank.

This page intentionally left blank.

LIGHTING FIXTURE SCHEDULE (Expanded)								
MARK	DESCRIPTION	LAMPS			LENS	FINISH	MOUNTING	NOTES
		TYPE	VOLTS	WATTS				

© Copyright 2007, Construction Specifications Institute, 99 Canal Center Plaza, Suite 300, Alexandria, VA 22314

(Expanded)

This page intentionally left blank.

LIGHTING FIXTURE SCHEDULE (Simple)				
MARK	MANUFACTURER	DESCRIPTION	LAMPS	NOTES

© Copyright 2007, Construction Specifications Institute, 99 Canal Center Plaza, Suite 300, Alexandria, VA 22314

(Simple)

This page intentionally left blank.

Drafting Conventions

United States National CAD Standard® - Version 4.0

**The Construction Specifications Institute
99 Canal Center Plaza
Alexandria, VA 22314-1588**

(800) 689-2900

www.csinet.org

www.nationalcadstandard.org

© Copyright 2007 U.S. All rights reserved, including World rights and Electronic rights. U.S. copyright held by The Construction Specifications Institute, 99 Canal Center Plaza, Alexandria, VA 22314. No part of this publication may be reproduced without permission from the publisher, nor may any part of this publication be reproduced, stored in a retrieval system, or copied by mechanical photocopying, recording, or other means, known or hereafter invented, or by all means, methods, and processes known and hereafter invented, without permission of the publisher.

Table of Contents

MODULE 4 – DRAFTING CONVENTIONS

Introduction..... 1

Drawing Standards..... 2

 Drawing Orientation and North Arrow..... 2

 Grid System Overview 6

 Coordinate System Overview 7

 Drawing Layout..... 8

 Drafting Precision 9

Scale 10

 Standards for Use 10

 Commonly Used Scales 11

 Use of Multiple Scales..... 13

 CAD and Drawing Scale 13

Lines 13

 Common Line Types 14

Dimensions 19

 Graphic Conventions and Indications 19

 Hierarchy of Dimensions 21

Plan Dimensions	23
Vertical Dimensions.....	25
Rules for Conversion and Rounding	28
Material Indications	29
Scale in Material Indications.....	30
Hatching.....	30
Notations	31
Tables, Schedules, and Diagrams	32
Identifying Spaces and Objects.....	33
Graphic Conventions for Text and Notes	34
Cross-Referencing.....	35
Drawing Identification	35
Symbols	37
Symbol Categories.....	37
Sheet Types.....	39
Sheet Type 0 - General.....	39
Sheet Type 1 - Plans.....	39
Civil Plans	40
Landscape Plans.....	42
Structural Plans	43
Architectural Plans	46
Interior Plans	50
Fire Protection and Plumbing Plans	52

Mechanical Plans.....	52
Electrical Plans.....	55
Sheet Type 2 - Elevations	58
Exterior Elevations	58
Interior Elevations	63
Sheet Type 3 - Sections	66
Building Sections.....	66
Wall Sections	67
Sheet Type 4 - Large-Scale Views	69
Enlarged Floor Plans.....	69
Toilet Rooms.....	69
Stair Sections	71
Elevator Shaft Sections	74
Sheet Type 5 - Details	75
Detail Groups	75
Sheet Type 6 - Schedules and Diagrams	76
Schedules	76
Diagrams	76
Door and Frame Types.....	76
Window Type.....	81
Partitions	83
Sheet Types 7 & 8 - User Defined.....	83
Sheet Type 9 - 3D Representations	84

Axonometric Drawings 84

Oblique Drawings..... 85

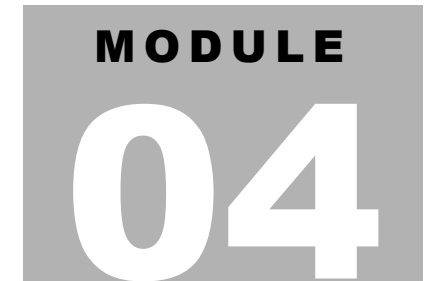
Perspectives 85

Photographs 85

Mock-Up Drawing Set..... 87

Mock-Up Set Procedures 87

Mock-Up Worksheet..... 91



Introduction

The *Drafting Conventions Module* provides a standard format for both graphic and textual information within drawings. This module provides the following:

- Standards for information consistent with both manual and computer-aided drafting (CAD)
- Guidelines for consistent placement of drawings on the sheet
- Guidelines for consistent orientation of dimensions related to drawings
- Line values
- A consistent method of using scale
- A system for creating a mock-up set at the commencement of the project

The *Drafting Conventions Module* sets a clear, concise, comprehensive, and consistent standard for facilitating cross-referencing, retrieval of information, and clear communication for drawing creators and those that use drawings.

Drawing Standards

Floor plans are the basis of drawing documentation. From these plans, elevations, sections, and details are developed in an interactive process. When a change occurs in one drawing, it triggers changes in the others. The order of information to be shown on a sheet layout is detailed in the *Sheet Organization Module*.

Drawing standards provide uniform guidelines for producing a set of construction drawings of consistent quality that eliminates duplication of information. These standards address the placement of the drawing grid and north arrow, recommended scales, type of lines used to represent different articles in the drawings, and the proper way to represent different materials graphically and the use of notations.

Drawing Orientation and North Arrow

The orientation of a building's main floor plan sets up the orientation of all floors above and below. Plans may be oriented on a sheet in a variety of ways to display the requirements of the project and the intent of the designer. Ideally, the entire floor plan should be shown on one sheet. If it cannot fit on one sheet, the floor plan should be subdivided into convenient segments with match lines provided to reference where the floor plan is continued. See Match Lines on page UDS-04.17.

Civil plans may orient the drawing in a manner that will allow the site plan to fit within the sheet boundary when drawn at the most appropriate scale. Refer to *Figure 04.1*. It is preferable to orient the site plan in the same manner as the floor plans whenever possible.

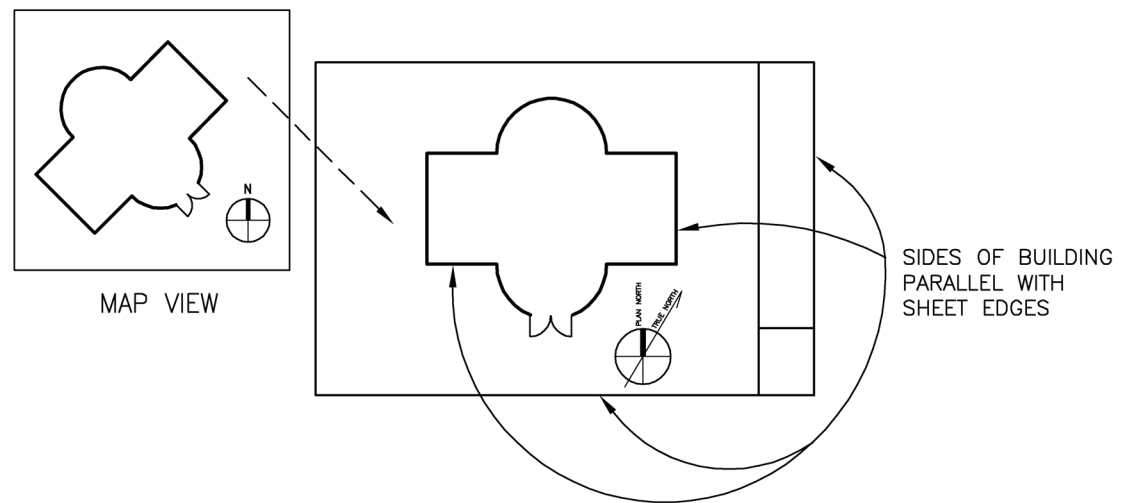


Figure 04.1 Sheet layout orientation.

The most common orientation of floor plans is one where the plan north arrow points to the top of the drawing block. The true north arrow is adjusted so that the building grid and plan north arrow are parallel to the sheet orientation. This approach follows the customary orientation for maps.

The graphic depiction of the north arrow indicator symbol and the orientation of the plan north arrow should be shown on all plan and should remain consistent throughout the set of drawings. Plan north enables the designer to assign simple names to interior and exterior elevations. The *Symbols Module* contains an example of a north arrow indicator symbol.

Three types of north arrows exist: true north, magnetic north, and plan north. True north points to the North Pole, and magnetic north is a compass point deviating slightly from true north and plan north. Magnetic north is rarely indicated and should be combined with true north unless the project is near the North Pole. Plan north provides a reference point parallel to the plan grid. Refer to *Figure 04.2*. Place the north arrow and the plan north arrow in the lower right-hand corner of the drawing block title. Refer to *Figure 04.3*. When north, plan north, or magnetic north are indicated with separate symbols, place them adjacent to each other in the lower right-hand corner of the drawing block, located above the drawing block title symbol.

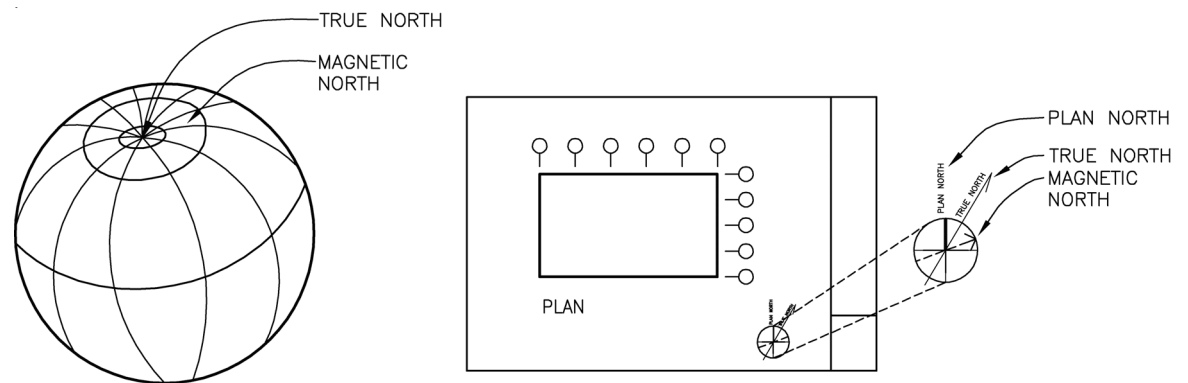


Figure 04.2 Diagrammatic illustration of north arrow.



Figure 04.3 North arrow location in the drawing block title.

In large or multistory projects, a sheet containing small scale plans for all levels drawn at 1:200 or 1:500 ($1/16"$ or $1/32" = 1'-0"$) scale or smaller may be included in the set to provide an overview of the project and serve as a quick reference. This sheet is useful if the floor plan is divided into segments to fit in a standard size sheet. It is also useful if the project will be constructed in phases. Consistency of the display of information throughout the set is important. For example, a column plan detail should be shown in the same orientation as it is shown on the floor plan.

Refer to *Figure 04.4*. An enlarged section detail should also have the same orientation as the wall section or building section from which it is derived.

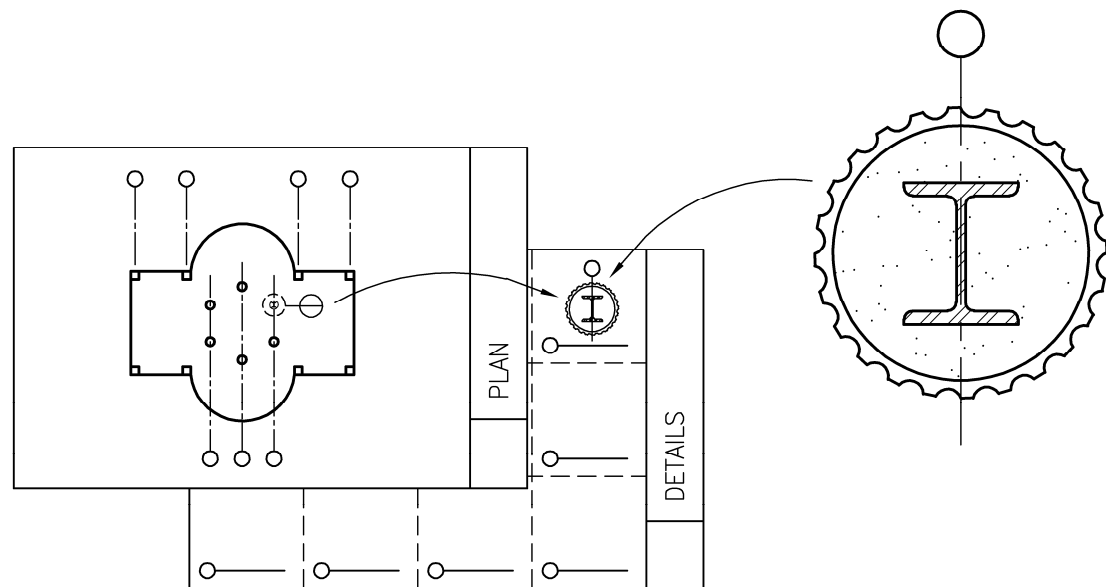


Figure 04.4 Plan detail having the same orientation as the floor plan.

Grid System Overview

A grid system is used to indicate structural columns, load-bearing walls, shear walls, and other structural elements on the drawings. It is used primarily for reference in schedules of structural data. A grid system is also used if the design of a building is based on a module system, regardless of the structural system. Grid lines are used as a basis for dimensioning. Proper planning and layout of a drawing on the selected sheet size requires the accommodation of alphanumeric grid designations within column indicators. Vertical grid lines should have designators at the top of the grid numbered from left to right. Horizontal grid lines should have designators at the right side of the grid alphabetized from bottom to top. To eliminate confusion with the numerals **0** (zero) and **1** (one), do not use letters **O** or **I**.

Grid line and indicator formats should conform to the graphic guidelines under Reference Symbols in the *Symbols Module*. In some cases column indicators may be shown at both ends of the grid line to facilitate reference, especially if a modular grid system is used.

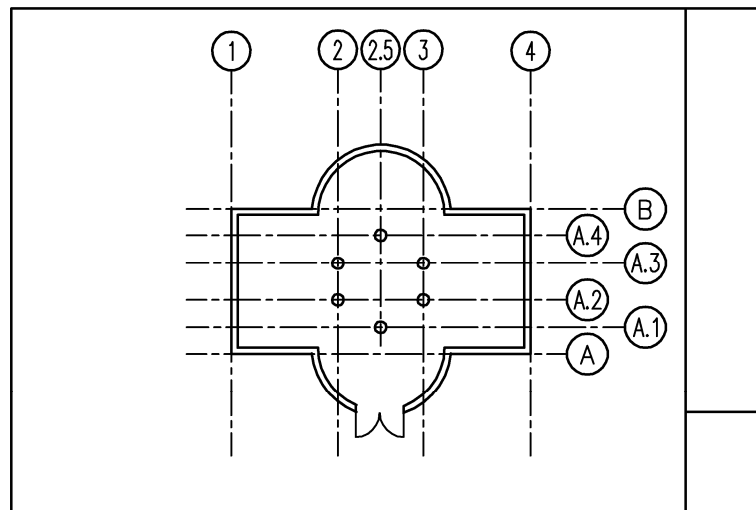


Figure 04.5 Illustration of column grid line.

Where additional intermediate structural support elements occur between grid lines, a fractional designation is used. For example, a column occurring at mid-point between grid lines **2** and **3** would be designated **2.5**. In a similar manner, columns occurring between grid lines A and B would be represented as A.1, A.2, A.3, and A.4. Refer to *Figure 04.5*. While the structural drawings must maintain the grid line number as long as the column is located under the floor, architectural drawings omit the indicator at the level where the column ceases to exist. For example, if a building steps back as it rises in height, unused columns and their associated grid marks are not shown on the architectural plans. Structural drawings will show them because columns below are supporting the floor.

Coordinate System Overview

A coordinate system can be used with baseline dimensioning to locate various components of a building about a fixed point horizontally as well as vertically. To locate the building horizontally, fixed points in the building outline (usually two corners and angle of relevance) are dimensioned to the property lines. Refer to *Figure 04.6*. Alternatively, other fixed points such as the survey benchmark, adjacent street centerlines, easements, natural or man-made landmarks, and the closest longitude and latitude may be used to relate the building to the site. Not all the dimensions shown are necessary to locate the building on the site. Dimensions A and B would be sufficient in locating the building in *Figure 04.6*.

For vertical dimensioning, the ground-floor elevation is set on the site plan at its true relationship to the benchmark used as a survey datum. The benchmark should be referenced to National Geodetic Vertical Datums to coordinate grading, drainage, and utility elevations. For example, if the ground floor elevation is 3.05 m (10'-0") above a datum set at 208.89 m (685'-4"), the ground floor elevation will actually be 211.94 m (695'-4"). To simplify measurements used by the various trades, the ground-floor elevation on the drawings may be set at a hypothetical value such as 100 m in SI units or 100' in U.S. inch/pound units. A note should be added to the site plan stating that the actual ground floor elevation of **XXX** is represented by 100 m or 100' in the drawings. Setting the datum at 100 m or 100' instead of ± 0 eliminates the possibility of points below the ground floor (a basement, for instance) having a minus sign, e.g., -20 m (-65'-7-3/8"), which may confuse some users.

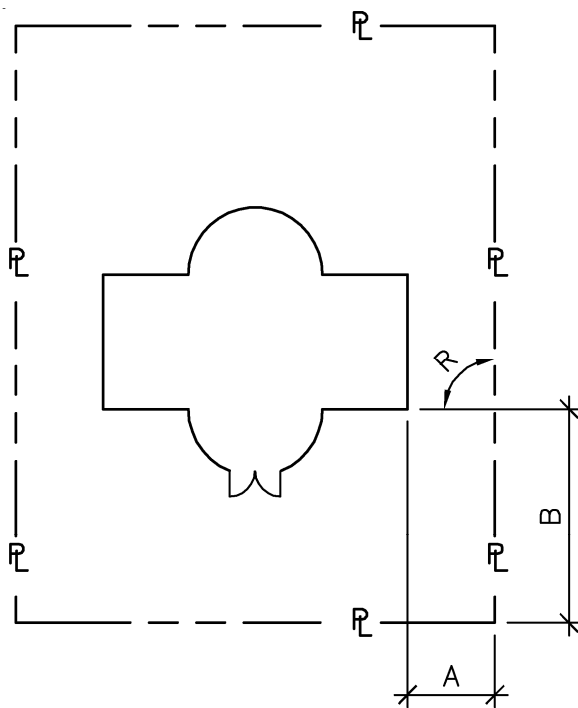


Figure 04.6 Horizontal dimensioning.

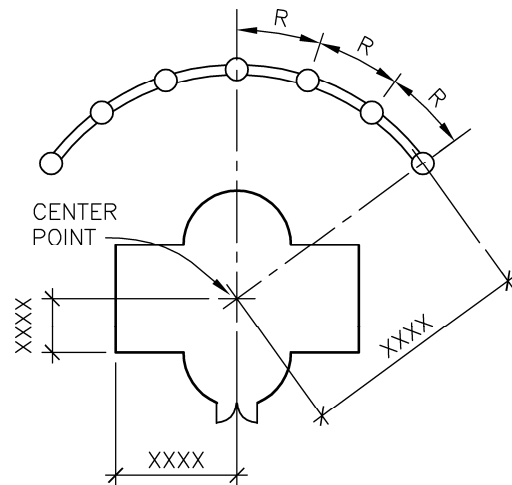


Figure 04.7 Radial dimensioning.

For plans containing arcs, dimensions are determined by the angles radiating from the center of the circle. Refer to *Figure 04.7*.

Drawing Layout

Using a uniform order to organize the drawings is important. This section provides the framework for organizing drawing components to make them easy to execute and prevent conflicts among the different types of information included in each. The dimensions shown on the illustrations may be the International System of Units (SI) or the U.S. inch/pound system of units and measures. Dimensions on the illustrations are indicated as an **XXX**. Refer to the *Sheet Organization Module* for information about sheet subdivision and title block organization.

Drawing Title Format

Each drawing block, whether it is a small detail or a large one such as a wall section, should include identifying elements such as the drawing block title, the identifying number, and a scale.

Drawing Areas

The drawing block is subdivided into separate areas to prevent overlapping of different types of information. For example, column grid lines, dimensions, notations, and the leaders connecting them to the drawings can be distributed in a haphazard way. In the absence of this subdivision, CAD can cause some of the information to be superimposed if a different layer is used for each category.

Assigning separate areas for the drawing, the reference column grid line, dimensions, and notations will prevent confusion. The drawings will have an order that is easy to comprehend and follow an orderly logic that can be applied to all the drawings in the set.

Sheet Layout

The drawing area is that portion of the sheet containing drawings, notations, key plans, schedules, and other graphic and text data necessary to illustrate the work. The sheet is divided into modules. Within each module is a drawing block containing graphic and textual information. Locate the most frequently used referenced drawing block at the lowest drawing module adjacent to the title

or notation block. Add additional drawings in order of priority, from bottom to top and from right to left. Starting the drawings from the right to the left makes it easier to use partially filled sheets. This eliminates the need to open a heavy set of drawings all the way to the binding to refer to a few details drawn on the left-hand side of the sheets.

Drafting Precision

Pen- or pencil-generated drawings are only as accurate as the thickness of the instrument's point and the person using these tools. CAD-generated drawings, in contrast, can be absolutely accurate. Various people throughout the design, construction, and post-construction phases use these drawings. In-house staff, consultants, contractors, owners, and tenants need to rely on the accuracy of the drawings.

Eliminate over-detailing drawings unless a drawing is specifically being done for a presentation. These drawings may become illegible when plotted. For example, a steel stud thickness may be represented by a double line. Should these studs be drawn at 400 mm (16") on center in a floor plan, the result would be a tremendous amount of useless data. This level of drafting detail is unnecessary and must be avoided.

The following points should be considered when creating any drawing:

- Drawings are abstract representations. They do not have to be realistic to be understood.
- Use the minimum number of lines possible to represent an object.
- Drawings should be large enough to be of appropriate size when plotted. Show only the amount of detail necessary for legibility when plotted at its intended scale.
- If an area of a drawing is to be enlarged when referenced/linked to another drawing, limit additional detail shown to the specific area that will be enlarged.
- Eliminate useless data that can be reproduced endlessly.

Ensure that lines join precisely at their ends. Do not allow them to overlap or fall short. Lines that do not meet precisely will end up causing errors when other items that rely on the precision of the intersections are created or inserted.

Use precise dimensions in Schematic Design Drawings when they are to be converted into Design Development and Construction Documents Drawings. If Schematic Design Drawings are not intended for use in subsequent phases, nominal dimensions may be used. In either case, a note informing the reader of the dimensioning method used should be included in the project notes. For instance, modular dimensions are used for items such as masonry units where the thickness of the joint is included with the length of the masonry unit.

Using the coordinates displayed on the monitor to locate anything will only create inaccuracies. Type in the actual dimensions or coordinates of a specific point in space or use identifiable points such as the intersection of two lines when drawing, copying, moving, offsetting, or inserting items. The following are examples:

- Move a line from its current location to a point exactly 3.15 m (10'-4") to the right.
- Insert a column at the intersection of two structural grid lines.
- Offset a wall line exactly 123.8 mm (4-7/8"), e.g., a nominal 127 mm (5") is also acceptable, to indicate the thickness of a wall composed of 92 mm (3-5/8") steel studs with 16 mm (5/8") gypsum board on each side.
- Establish a 200 mm x 200 mm (8" x 8") grid that the cursor will automatically snap to when initially laying out a masonry building.

Scale

Scale is the ratio of measuring units expressing a proportional relationship between a drawing and the full-size item it represents. In CAD, drawings are created at full scale and plotted at the selected scale.

Standards for Use

The selection of the proper scale determines the readability of the drawing. The scale chosen should be large enough to allow the drawing to display its graphic, dimensional, and textual content clearly, without congestion or ambiguity. For example, a window sill detail should be drawn at 1:5 (or 3" = 1'-0") scale to clearly indicate all its wall components, dimensions, and



Figure 04.8 Graphic scale without numeric scale indication.



Figure 04.9 Graphic scale and numeric scale without the word “scale.”



Figure 04.10 Numeric scale with the word “scale” indication and without graphic scale.

notations. Choosing a lesser scale would make it difficult for readers to understand the intent and may lead to misinterpretation. Clarity should always be considered in selecting a drawing scale.

Scale can be expressed numerically and graphically. All drawings or views should indicate the numeric scale at which that view is presented. All drawings that may be reduced or enlarged should include numeric and graphic scales.

Reduced drawing sets can render the numeric scale inaccurate. The organizer of the drawings should use a graphic expression of scale for clarity. See the *Symbols Module* for graphic scales. Refer to *Figure 04.8*.

The use of the word “scale” is recommended but not required. Refer to *Figures 04.9* and *04.10*.

Commonly Used Scales

All drawings or views should indicate the numeric scale at which that view is presented. Numeric scale can be expressed in metric, architectural, or engineering as is appropriate to the project. The table on page UDS-04.12 shows scales commonly used on construction drawings.

COMMON SCALES			
Metric	Architectural	Engineering	Typical Uses
—	—	1" = 5000'	Site Plans
—	—	1" = 2500'	Site Plans
—	—	1" = 1250'	Site Plans
—	—	1" = 1000'	Site Plans
1 : 5000	—	1" = 500'	Site Plans
1 : 2500	—	1" = 200'	Site Plans
1 : 1250	—	1" = 100'	Site Plans
1 : 1000	—	1" = 50'	Site Plans
1 : 500	—	1" = 40'	Site Plans
—	1/32" = 1'-0"	1" = 30'	Site Plans
1 : 200	1/16" = 1'-0"	1" = 20'	Floor Plans, Exterior Elevations, Building Sections
1 : 100	1/8" = 1'-0"	1" = 10'	Floor Plans, Exterior Elevations, Building Sections
1 : 50	1/4" = 1'-0"	1" = 5'	Floor Plans, Elevations, Sections
1 : 30	3/8" = 1'-0"	—	Interior Elevations
1 : 20	1/2" = 1'-0" 3/4" = 1'-0"	1" = 2'	Enlarged Floor Plans, Wall Sections, Foundation, Footing, Others
1 : 10	1" = 1'-0" 1-1/2" = 1'-0"	1" = 1'	Wall Sections, Foundation, Footing, Intersections of walls and roof to walls, Connections, Others
1 : 5	3" = 1'-0"	—	Door and Window Details, Cabinet Details, Intersections of walls and roof to walls, Connections, Others
1 : 2	Half Full Size	—	Door and Window Details, Cabinet Details, Intersections of roof to walls, Others
1 : 1	Full Size	—	Door and Window Details, Cabinet Details, Intersections of roof to walls, Others

Use of Multiple Scales

It is preferred to keep the same scale for drawings on a single sheet. However, many drawings may require different scaled views on the same sheet to adequately communicate drawing information. The organizer of CAD drawings should exercise care when planning whether or not to use multiple scales on a single drawing sheet. In all cases, the scale must be shown for each drawing or view.

CAD and Drawing Scale

Manual drafting uses scale to represent large objects, assemblies, and buildings on a relatively small sheet. CAD permits the user to work directly with a full-size model of the building to be constructed.

Graphic elements within the drawings such as notes, leaders, dimensions, and reference bubbles must be sized according to the scale of the final plot. See the *Symbols Module* for standard size of these graphic elements for the final plot.

Lines

Line width affects drawing clarity and legibility. Wider lines draw attention to that part of the drawing and place emphasis on certain elements. Screened or half-tone lines de-emphasize drawing elements. Architectural backgrounds used by another discipline as a background reference for their drawing are an example. Screened lines in an elevation may represent a distant wing or an existing building.

Interrupted lines (i.e., dash or dash-dot combinations) convey a message. Symbol lines representing the fire rating of a partition, match lines, and hidden items, for example, fall under this category. The following table shows line widths for different applications for both manual and CAD-produced drawings.

WIDTH OF LINE IN mm	USE OF LINE
Extra Fine 0.13	Fine detail which cannot be accomplished using a fine (0.18 mm) line.
Fine 0.18	Material indications, surface marks, hatch lines, patterns.
Thin 0.25	Text: 2.5 mm (3/32") to 10 mm (3/8") Dimension lines, leaders, extension lines, break lines, hidden objects, dotted lines, dashed lines, setback lines, center lines, grid lines, schedule grid lines.
Medium 0.35	Text: 4 mm (5/32") to 10 mm (3/8") Object lines, property lines, text, lettering, terminator marks, door and window elevations, schedule grid accent lines.
Wide 0.50	Text: 6 mm (7/32") to 10 mm (3/8") Titles, edges of interior and exterior elevations, profiling. Cut lines, property lines, section cutting plane lines, drawing block borders.
Extra Wide 0.70	Text: 13 mm (1/2") to 25 mm (1") Match lines, large titles, footprints, title block borders, sheet borders, schedule outlines.
XX Wide 1.00	Major title underlining and separating portions of designs.
XXX Wide 1.40*	Border sheet outlines and cover sheet line work. (*ISO 128-20-1996)
XXXX Wide 2.00	Border sheet outlines and cover sheet line work.

Common Line Types

In addition to object lines, the following lines apply to all disciplines and drawing organization:

- **Leaders** are lines that connect notes, dimensions, or symbols to a point or item in a drawing. Leaders terminate with an arrowhead in proximity to the item being described by the notation. Leaders should be drawn in a consistent fashion, either straight or curved throughout the set of drawings. To improve readability, they should be angled so that they may not be confused with lines in the drawing. They should not be allowed to cross dimension lines or each other. Leaders should start at the upper right side or upper left side of the notation. Refer to *Figure 04.11*.
- **Break Lines** are used to indicate the cut between two parts or levels. Examples include a drawing foreshortened to fit into a detail block or an inclined plane such as a stair or parking ramp connected between two floors. Never foreshorten parts of the drawing that require detailing. Refer to *Figure 04.12*.

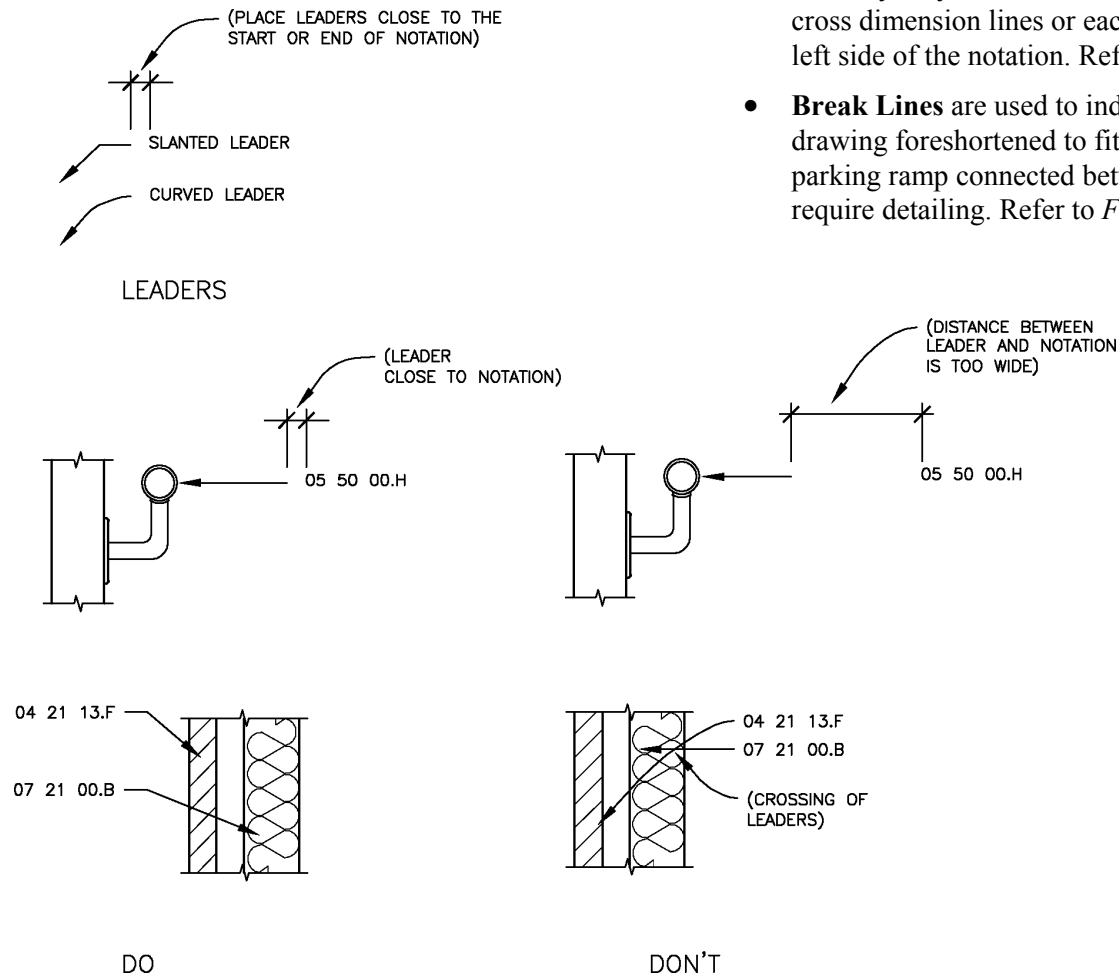


Figure 04.11 Leaders and pointers.

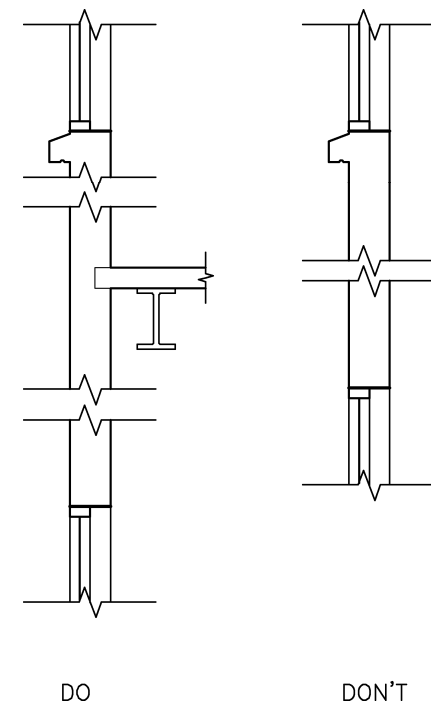


Figure 04.12 Break lines.

- **Centerlines** are used to indicate the center of a column, beam, wall, or opening. A thin line interrupted at intervals by a dot represents centerlines.
- **Dimension Lines** are represented by a thin line connecting between extension lines defining the beginning and end of the object being dimensioned. A terminator mark identifies the intersection between an extension line and a dimension line. Terminator marks should be angled consistently in the same direction. Refer to *Figure 04.13*.

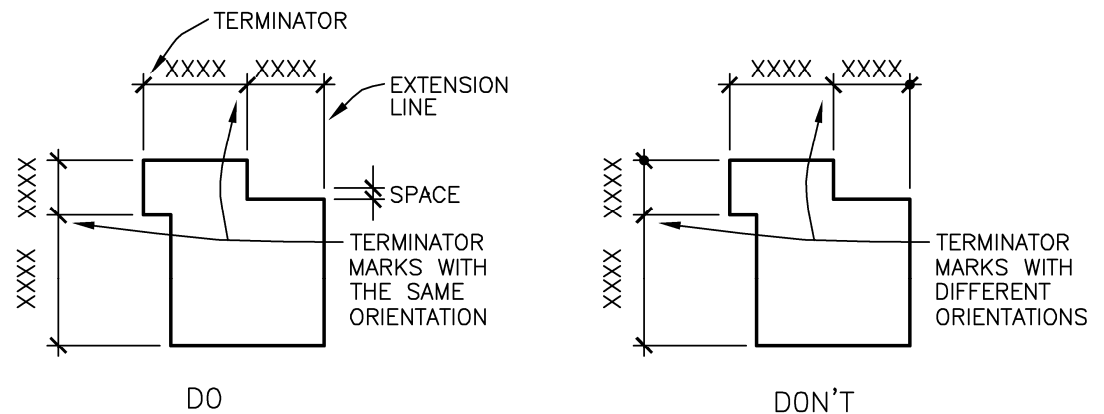


Figure 04.13 Dimension lines.

- **Limit of Construction Lines** define the area of work beyond which the contractor is not allowed to execute any work.

- **Match Lines** delineate division between two or more areas of a continuous structure that must be shown on separate sheets because of sheet size limitations. Do not locate match lines on column lines, grid lines, or expansion joints. Locate them instead at the centerline of a wall or corridor. Match lines should be shown at the same location on both sheets containing adjacent segments of the plan at the same location. A portion of plan overlap should be shown beyond the match line to establish the relationship between adjacent plan segments. This overlapped portion may be lightly shaded to avoid duplication during cost estimating. Match lines should extend beyond the area to be matched. Refer to *Figure 04.14*. They may jog to avoid important elements of the plan.

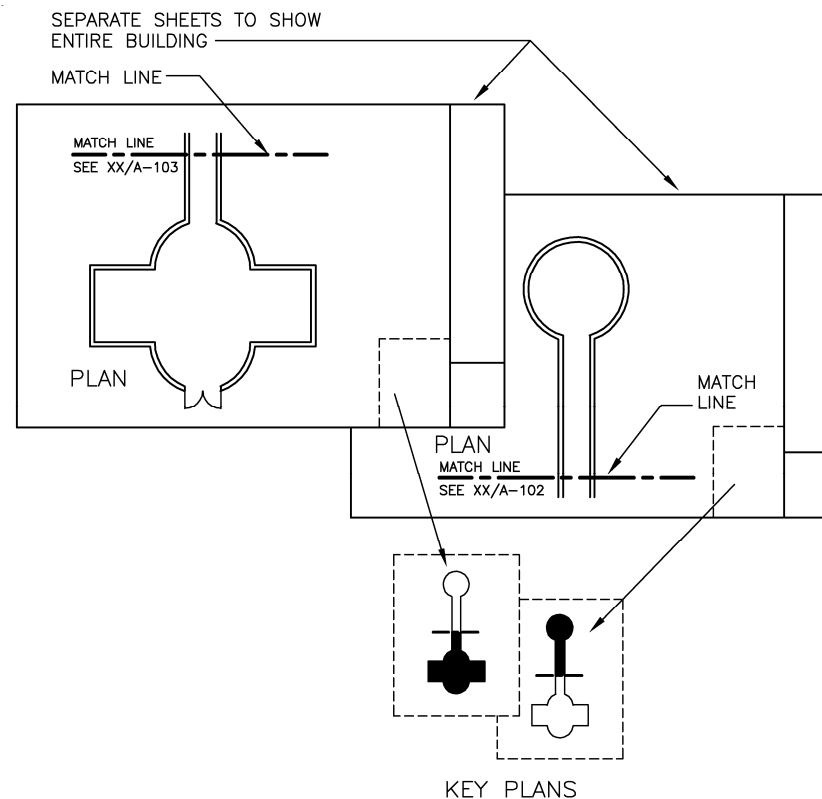


Figure 04.14 Illustration of portion of match line with key plan.

All match lines should be shown on the Key plan. Refer to Sheet Type 1 – Plans on page UDS-04.39. The line width for match lines is shown in the table on page UDS-04.14.

- **Hidden Lines** represent items obscured from view by another material. Examples include steel lintels, relieving angles in elevations, and items above or below a floor plan. Thin dashed lines represent hidden lines.
- **Property Lines** are represented by a line interrupted by double dots. They indicate the boundary of the site.

Dimensions

Dimensioning is defined as the act of incorporating numerical values into a drawing as a means of sizing various components and locating parts of a building. Dimensions must be accurate and adequate. Inadequate dimensions require clarifications during construction and possible loss of time.

The purpose of dimensioning is to locate each element of the construction. Each wall or part of a detail must be tied to a fixed point such as a column centerline or an existing or bearing wall. This applies to plans and the enlargements associated with them. For wall sections and their details, the horizontal reference is the floor elevation.

Care must be taken to show a single dimension only once in its proper location. Avoid the tendency to over-dimension.

Graphic Conventions and Indications

- **Location:** Generally, dimensions should be located outside the floor plan or other view being dimensioned. This minimizes clutter and overlap with other graphics. Dimensions outside the view should be located at the top and/or the right side of the plans whenever possible. Offset dimension lines from object lines a minimum of 14.5 mm (9/16") and offset dimension lines from each other 10 mm (3/8"). Refer to *Figure 04.16*. When dimensions must be shown on the interior of a floor plan or other view, the dimensions should be arranged in continuous strings for clarity and consistency. Refer to *Figure 04.17*.
- **Types of Terminators:** Terminators define the junction between a dimension line and the extension lines leading to the start and finish of the dimension. These terminators are in the form of either a short, slanted line (slash) or a filled arrowhead. Refer to *Figure 04.15*. Slashes should always be parallel. Dimension terminator selection should be consistent across the entire set of drawings.
- **Numeral Size and Location:** Numeral size should match the size of the text in the drawing. Where possible, the numeral should be placed at the midpoint and on top of the dimension line.

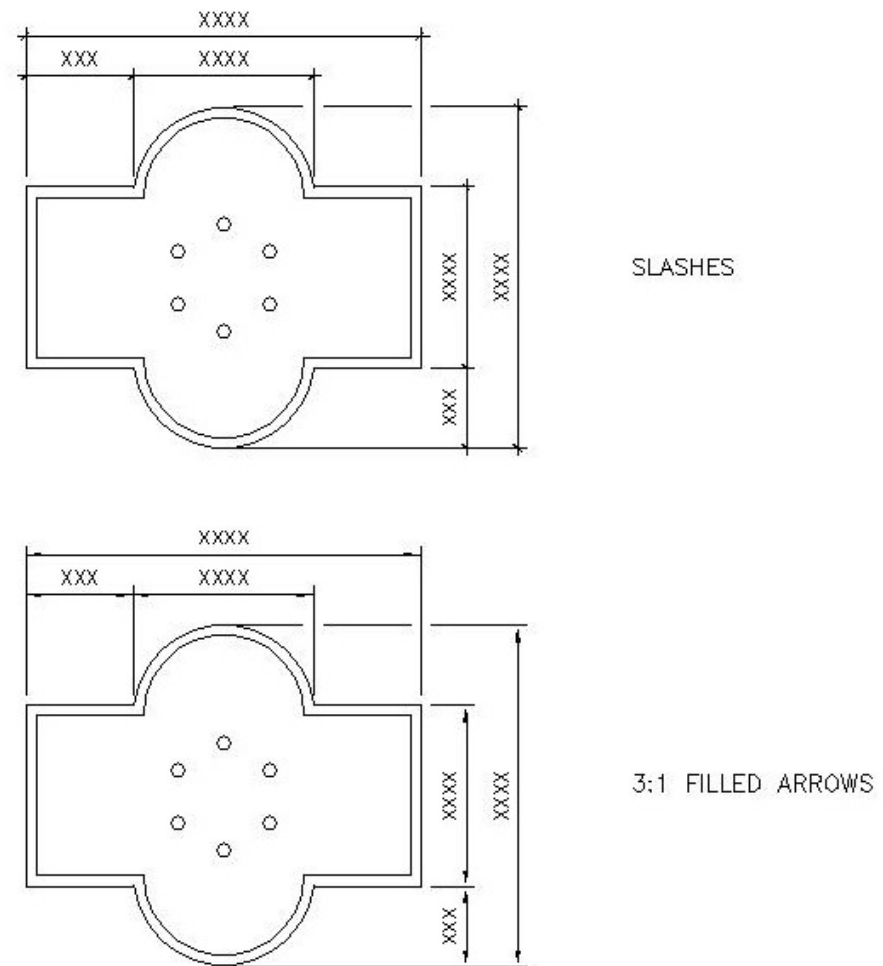


Figure 04.15 Examples of dimension line terminators.

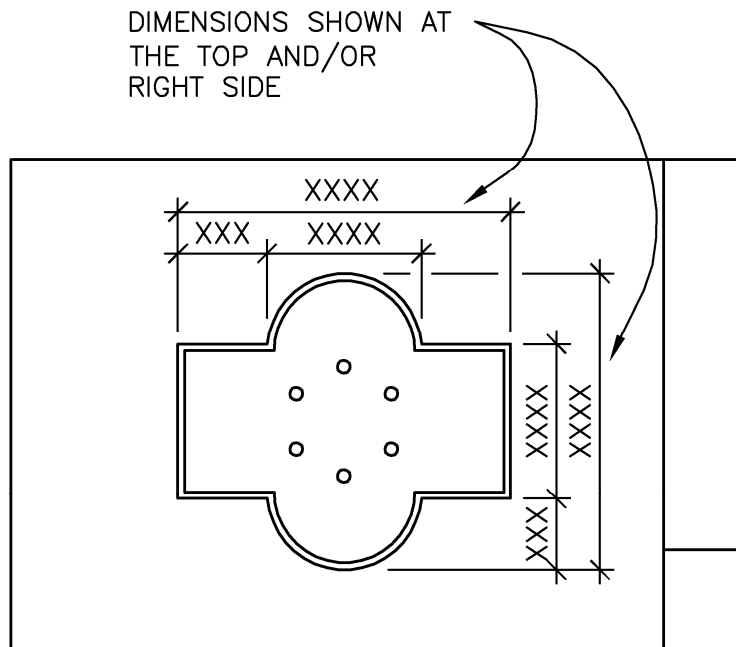


Figure 04.16 Dimensioned floor plan, exterior dimensions.

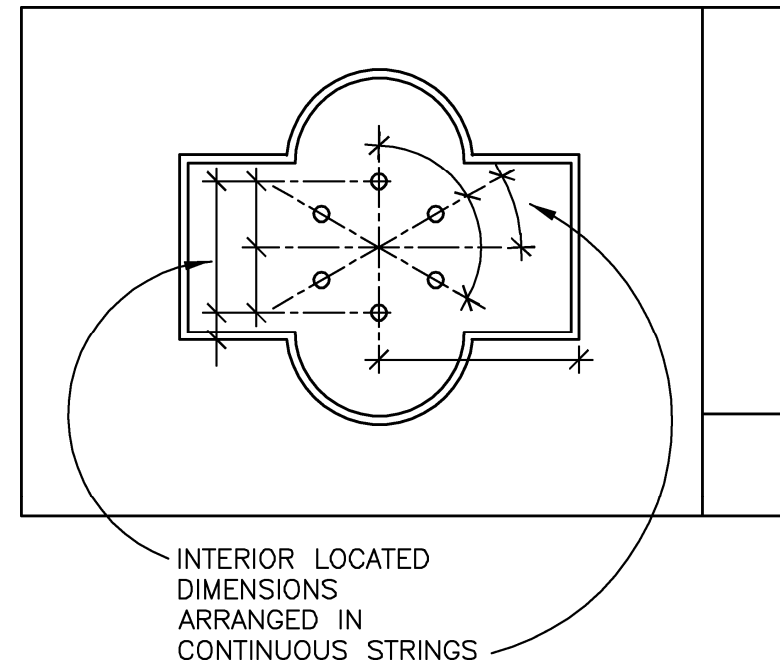


Figure 04.17 Dimensioned floor plan, interior dimensions.

Hierarchy of Dimensions

Arrange dimensions from general to specific. Dimension the overall distances followed by the structural grid or floor-to-floor height. This is followed with more specific information such as window and partition location, or heights of various building components.

Extension lines leading from the building to the dimension lines may cross the structural grid as shown in *Figure 04.18*. To prevent confusion, interrupt one of the lines as shown in *Figure 04.18*.

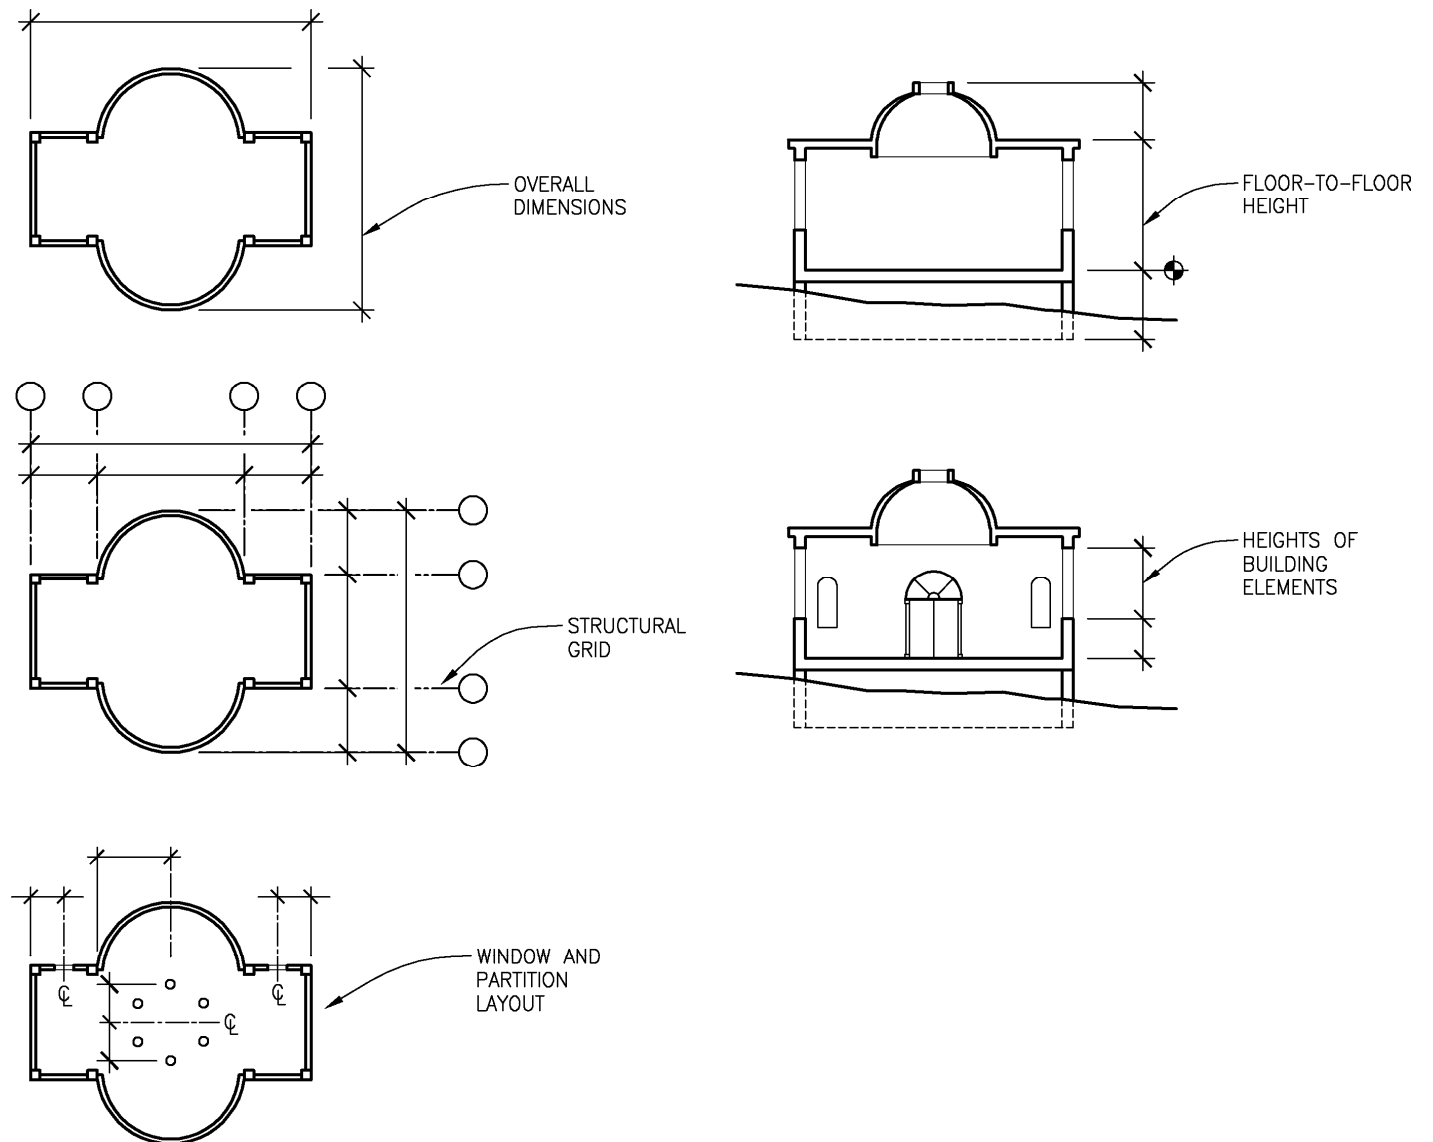


Figure 04.18 Hierarchy of dimensions.

Plan Dimensions

Dimensioning the Plan: What to dimension from and to depends on the structural system and the sequence and stage of construction of a given building type. Steel frame and reinforced concrete buildings are normally dimensioned from column centerline to column centerline. This should include an additional dimension to the face of the finished building. Refer to *Figure 04.19*. For concrete framed multistory buildings, perimeter columns may be dimensioned to the face of the column rather than the centerline if the column depth is reduced in upper floors while the building facade remains constant. Refer to *Figure 04.20*.

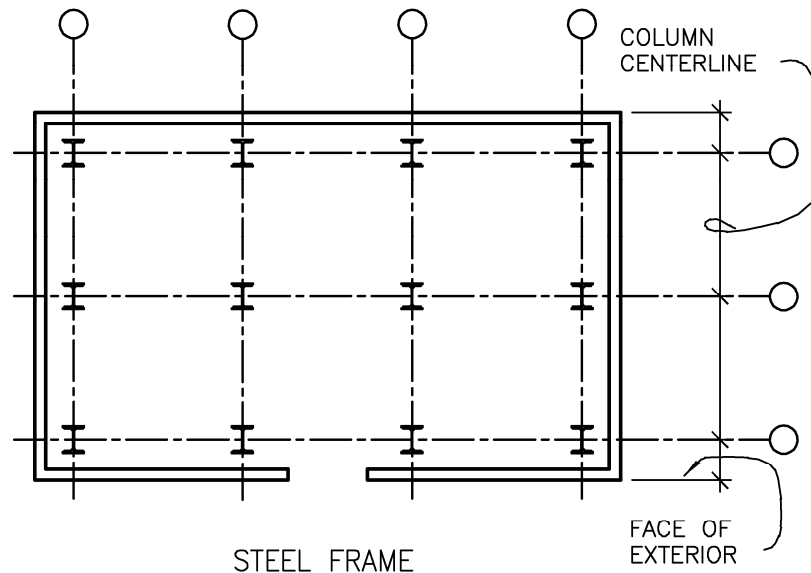


Figure 04.19 Structural systems dimensioning.

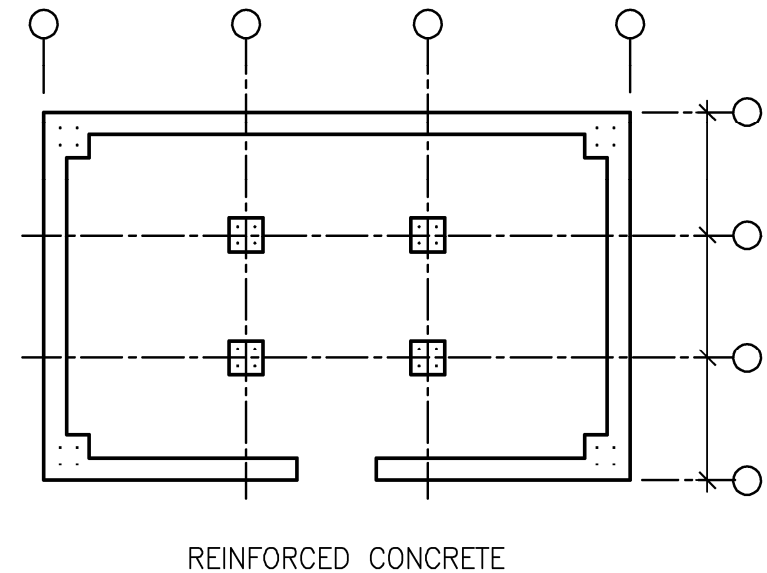


Figure 04.20 Structural systems dimensioning.

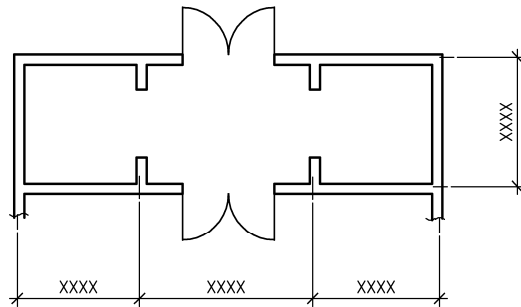


Figure 04.21 Face of stud, concrete or masonry wall dimensioning.

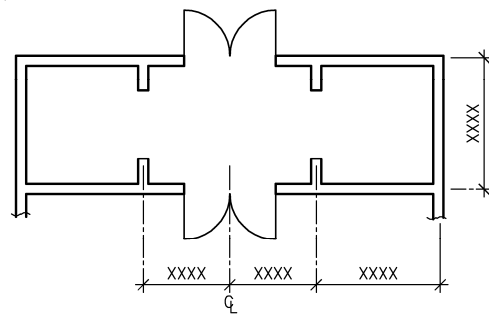


Figure 04.22 Centerline of wall dimensioning.

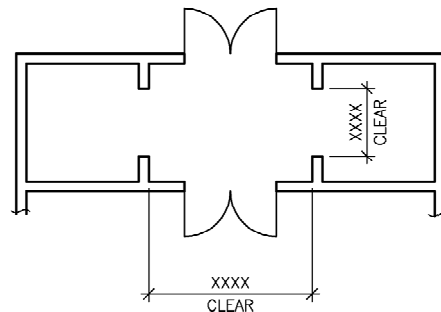


Figure 04.23 Face of finish wall dimensioning.

When dimensioning structural and non-structural walls and partitions, three different methods of dimensioning are in common use:

- Face of Stud, Concrete or Masonry Unit:** Dimensions should start on the exterior face of the left end or bottom of the plan and proceed continuously to the other side of the plan, ending again on the exterior face. A single dimension in the string may contain a “±” to allow for small variations at the site and to prioritize all other dimensions in the string. Refer to *Figure 04.21*. For masonry construction, dimensions should be the multiple of a masonry module. This minimizes the need for cutting units in the field.
- Centerline:** This is the most consistent system for some projects when all dimensions (except to exterior face) for walls, partitions, and window and door openings are shown to the centerline of that object. It provides more flexibility when exact sizes of components may change during the course of production drawings or construction. Refer to *Figure 04.22*.
- Face of Finish:** This is most appropriate for remodeling and interior work where the face of finish is already known or is highly critical. This method requires the installer or contractor to know exactly what the final finish of the walls will be when laying out the wall or partition. It can be used in some situations as reviewed above, but should be used only when required by the project. Refer to *Figure 04.23*.

In some building types, such as hospitals, critical dimensions are designated as “clear.” This means that after construction, the actual dimension is the clearance between finished surfaces. The actual dimension may never be less than the clear dimension, but may be greater. Refer to *Figure 04.23*.

For restoration, remodeling, and renovation plans, the interior string of dimensions should be used to determine the location of new construction only. For that reason, it should not be continuous but rather tie the location of new construction, such as walls and door openings, to the nearest fixed reference (existing wall or column centerline). Where a dimension cannot be determined in the field, such as a hidden object that will be uncovered after demolition, add **VIF** (Verify In Field) below the dimension.

Vertical Dimensions

Vertical dimensions follow a hierarchy similar to the one described under plans progressing from detailed dimensions close to the wall to overall dimensions farthest from it. Eliminate excessive repetition of dimensions from small scale to large scale.

Before the layout of building plans can proceed on site, a start point for vertical dimensioning must be located. In some areas, coast and geodetic datum relative to mean sea level are available and should be shown on the plans and sections. In other areas it is convenient to reference benchmarks or street curb datum as available. Refer to *Figure 04.24*.

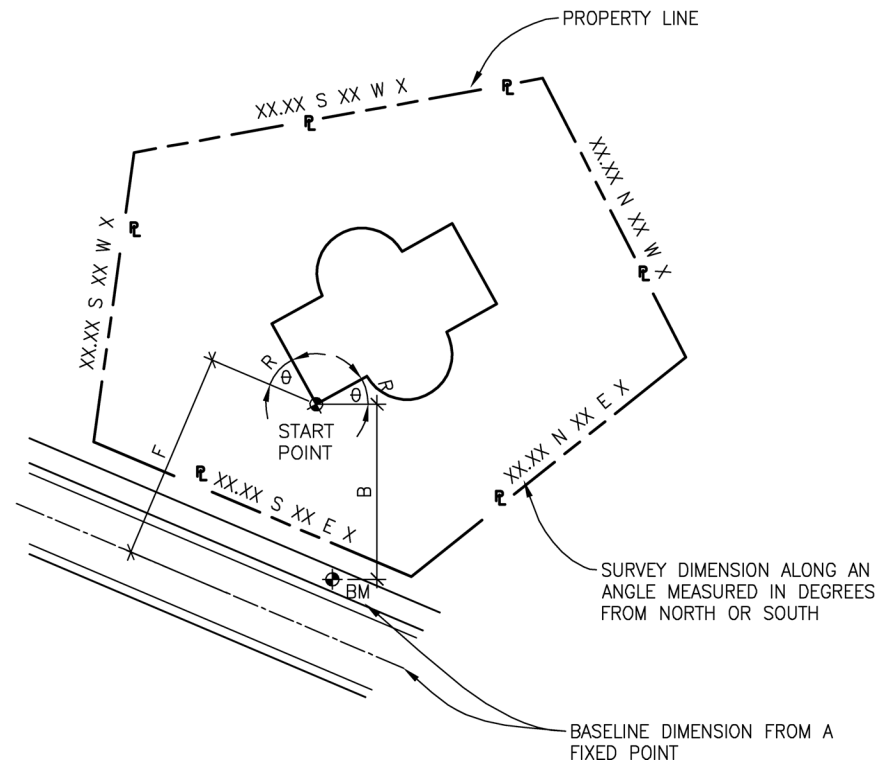


Figure 04.24 Layout of building plan.

On projects including an existing floor level that will be matched or altered, a reference to the elevation of the intended floor should be included on the plan. In all the above instances, the start point for vertical dimensions is established by criteria appropriate to the project. For convenience this start point can be set to a hypothetical project elevation such as 100 m in SI units or 100' in inch/pound units. Add a note stating that the elevation of 100 units equals **XXX** units (fill in the actual elevation and units from the site survey).

- **Dimensioning Building Sections and Elevations:** Sections and elevations should be consistently dimensioned within the reference grid and dimension area of the drawing. Refer to *Figure 04.26*. Provide an extension line at each subfloor. Provide a continuous dimension string connecting each extension line. All other vertical dimensions are to be shown on the wall sections and section details. Provide the elevation mark at the critical floor only and dimension all other floors and height from the fixed datum. The elevation mark is tied to a fixed datum from the site survey. Refer to *Figure 04.25*.

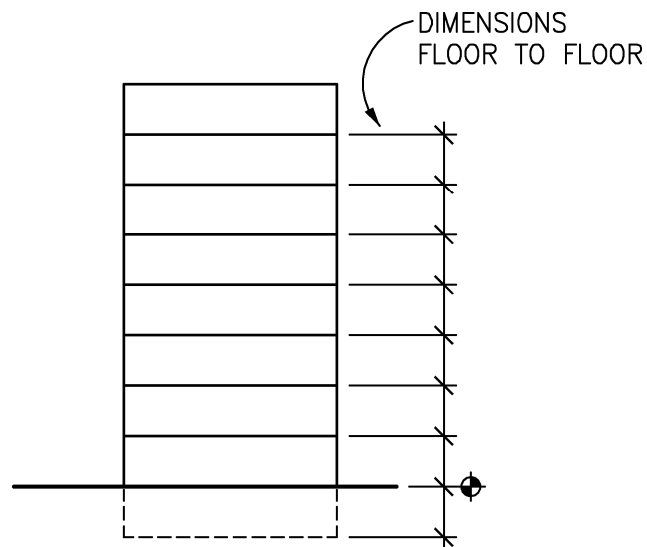


Figure 04.25 Vertical section or elevation dimensioning.

- **Dimensioning Wall Sections and Section Details:** Dimension strings for these drawings are usually placed outside the wall within the zone shown in *Figure 04.26*.

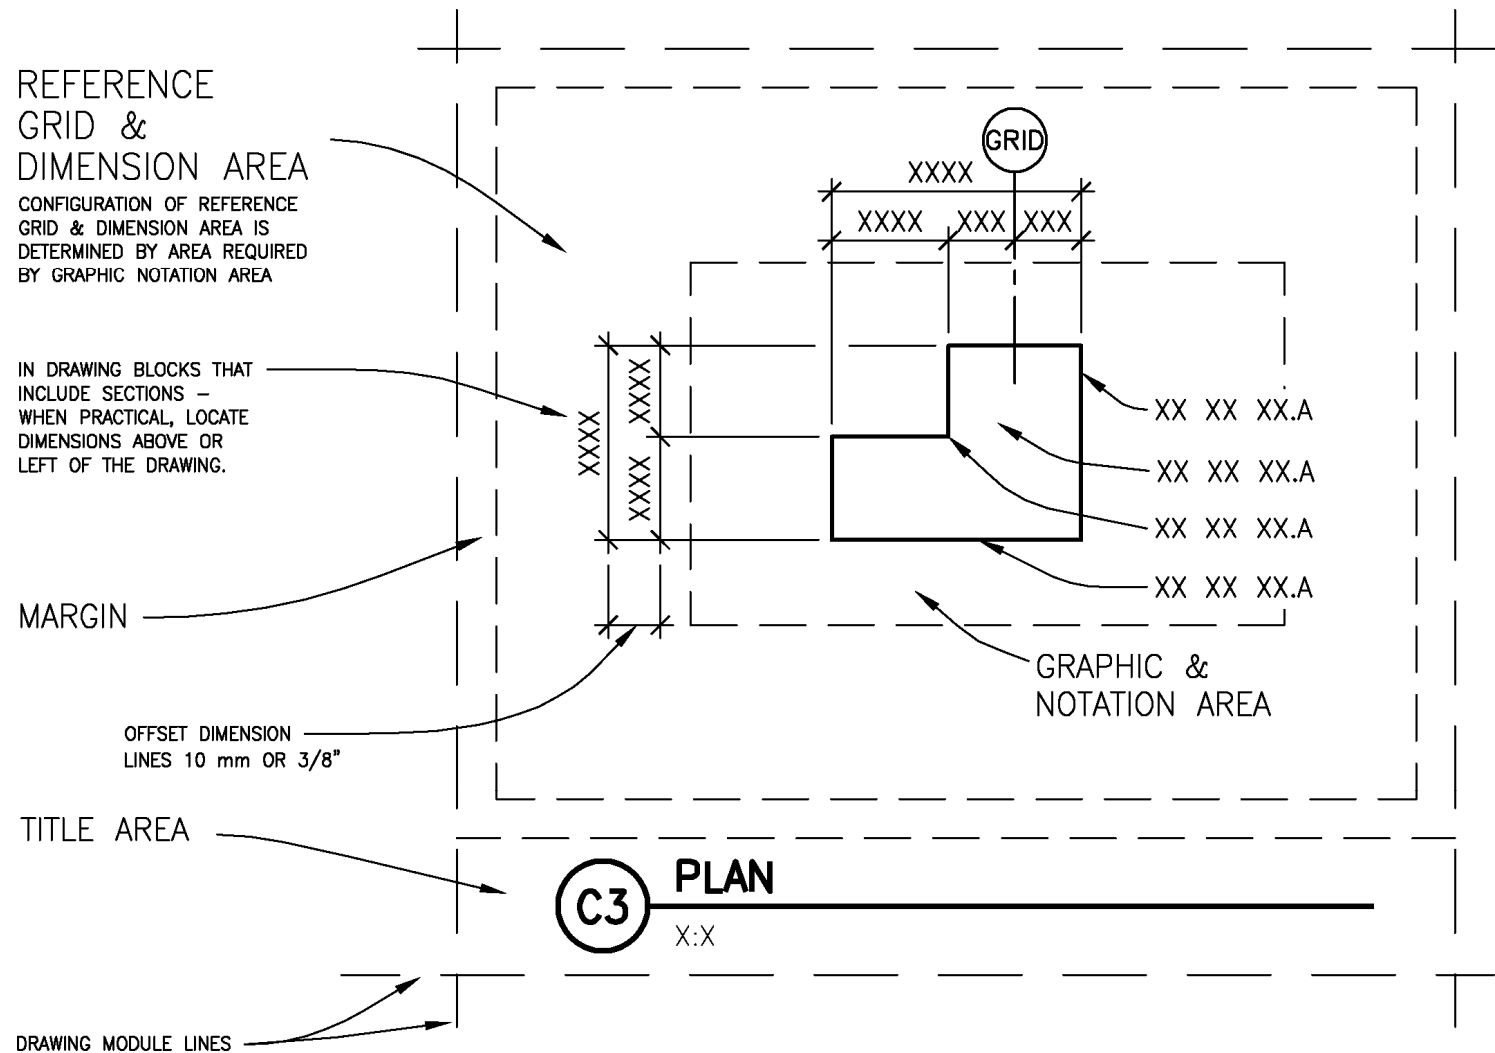


Figure 04.26 Typical drawing block format.

- For wall sections, two main strings of dimensions exist. The one placed closest to the building defines the rough openings and the top of the slab or subfloor. The second string indicates the floor-to-floor heights. Avoid dimensioning the overall height of the building already shown on the building section. Avoid dimensioning the ceiling height already included in the Room Finish Schedule.
- Variances in ceiling height within a room may be indicated on the Reflected Ceiling Plan and also noted in the remarks column on the Room Finish Schedule. Dimensions for this group of drawings must include masonry coursing or panel joint locations, relieving angles, and masonry ledges locations as well as other wall features.
- For section details provide all the detailed dimensioning not indicated in the drawings described above. This group of drawings should have the same orientation as the wall sections. Refer to *Figure 04.40* on page UDS-04.68 for an example of the hierarchy of dimensions associated with these drawings.

Guidelines

- Dimension fractions should not be less than 1.5 mm (1/16") because accuracy in the field is usually not required to be more precise than that. In cases where an opening width is divided into two equal parts and the original width is 1.58 m (5'-2-1/16"), write the total width on one string and create another string stating **EQ** (equal) on both sides rather than label each side as 790 mm (2'-7-1/32").
- Where perimeter roof beams are sloped to accommodate drainage, do not tie the dimensions to the top of steel. Tie them instead to the top of the wall.
- Check for superimposed information caused by layering.
- Where the length of dimension lines is too short to accommodate the dimension number, show the number to the side.
- If the drawing is not to scale, note **NTS** in the drawing title.

Rules for Conversion and Rounding

The rules for conversion and rounding are based on using either exact or approximate values. Correspondence between the accuracy of data and the resulting number of significant digits

should be carefully considered with regard to the implied conversion of quantities. Accuracy should never be sacrificed or exaggerated.

A scale having a division of 1/16-inch for making the original measurements is obviously suitable for measuring in SI units with a metric scale having divisions of 1 mm.

It is necessary to determine the intended precision of a measurement before converting. The converted dimension should be rounded to a minimum number of significant digits such that a unit of the last place is equal to or less than the converted precision.

Example: $1\text{-}7/8" = 47.625$ mm exactly
 $1\text{-}7/8" = 47.6$ mm normal rounding
 $1\text{-}7/8" = 47.5$ mm +/-
 $1\text{-}7/8" = 48$ mm +/-

The exact conversion $1" = 25.4$ mm generally produces values containing more decimal places than are required for accuracy. It is usually necessary to round these values to maintain accuracy compatible with those of the original values.

An “approximate” number will be followed with a +/- (plus/minus) symbol after it.

Converted dimension values used in the *Drafting Conventions Module* have been rounded to the minimum number of digits to maintain desired accuracy.

Refer to *ASTM E 380 - Standard Practice for the Use of the International System of Units (SI): The Modernized Metric System* for more information. See Bibliography on page UDS-INTRO.19.

Material Indications

Some material indications are used in drawings to help the viewer understand the use and extent of materials. Symbols should provide identification of material. Refer to the *Symbols Module* for more information. Detailed information about the indicated graphic material should be placed in the specifications.

Material indications may define general use if the material covers the entire surface, or a specific pattern such as the coursing and placement of bricks. For clarity, notes calling out the material

may be used in addition to the graphic symbol. Material patterns and accents indications should be used sparingly on drawings to identify but not to overly describe.

Unless a specific pattern is being illustrated, it is not necessary to fill the drawing area with the material indication. Show the material around the perimeter of the area or at either end to increase the readability of the drawing. The following is a description of material indications for plans, elevations, and sections:

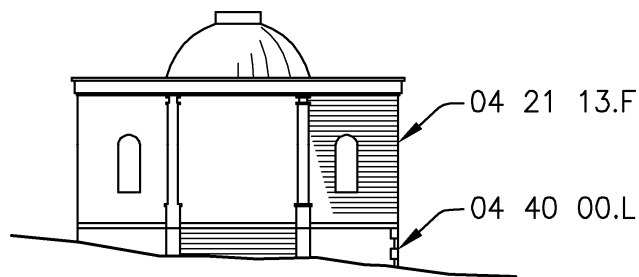


Figure 04.27 Elevation material indication.

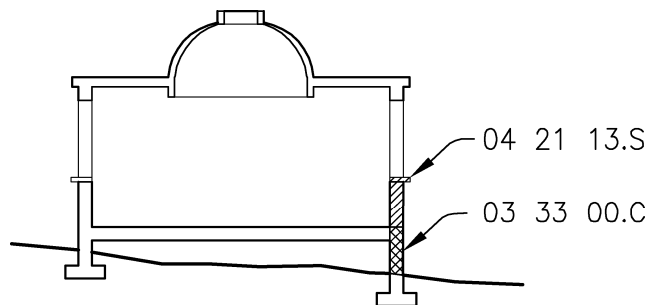


Figure 04.28 Section material indication.

- Plans:** While floor plans drawn at 1:100 (1/8" = 1'-0") or 1:50 (1/4" = 1'-0") may not require any material indications for exterior walls, plan details drawn at a larger scale should include a hatch or fill showing the exterior cladding material(s). Surface materials for flooring, countertops, landscape material, and other items may not be indicated if the whole area is constructed of the same material and does not include any patterns. The room finishes schedule and the specifications will provide that information. Where certain areas such as main access halls or other major spaces are paved with stone, tile, terrazzo, or other materials arranged in geometric patterns, an enlarged plan providing detailed information identifying materials and dimensions should be drawn.
- Elevations and Sections:** Interior and exterior elevation drawings commonly use material indications to identify the surface materials intended. Refer to *Figure 04.27*. Section drawings use material indication symbols to define the location of specific materials. Refer to *Figure 04.28*.

Scale in Material Indications

Small-scale plans and sections should use simplified versions of the material indication symbol to keep from cluttering the drawing. Large-scale details should use material indication symbols that have enough detail to describe clearly the material and its size.

Hatching

Hatching refers to the patterns of repetitive lines, dots, or figures used to indicate specific types of materials or designate specific areas. Hatching is very useful in making drawings readable. Use it only to indicate specific materials such as a brick wall or specific areas where work is to be done. For example, drawings shown at 1:100 (1/8" = 1'-0") or smaller rarely require any hatching to

indicate materials. Use a hatch pattern to indicate a specific area of flooring to be removed within a larger area of flooring to remain.

Limit the area to be hatched. In large areas requiring hatching to make the drawings readable, it is not necessary to hatch the entire area. Select small areas to be hatched that will clearly identify the entire area. Indicate hatching where materials change or terminate.

Notations

The *Notations Module* includes standards for different types of notes on different types of drawings. The purpose of notations associated with construction drawings is to perform the following functions:

- Provide information relevant to the entire set of documents, or individual disciplines, or individual sheets.
- Identify products, materials, components, or assemblies using the same terminology used in the specifications.
- Inform drawing users as to the execution requirements of the design.

Brevity should be a guideline for writing notations. The following are other guidelines for notations:

- Select notes to identify, but not overly describe, the materials, components, and assemblies.
- Use generic terms for products, materials, and components. Refer to *MasterFormat*™. Refer to *Figure 04.29*.
- Minimize use of abbreviations. Refer to the *Terms and Abbreviations Module*.
- Use consistent terminology between drawings and specifications.
- Compose notations without defining a specific contractor to do the work, unless laws require the division of work according to a filed sub-bid. An exception may be multiple prime contracts that may require a defined division of the work.
- Avoid being specific about the sequence of construction.

Roofing – Use membrane roofing, not PVC roofing or EPDM single-ply roofing.
Flashing – Use metal flashing, not hot-dipped galvanized flashing or copper flashing.

Figure 04.29

- Eliminate repetition of notations on a sheet.
- Eliminate broad references to the specifications such as notes that state “per specs” or “refer to specifications.”

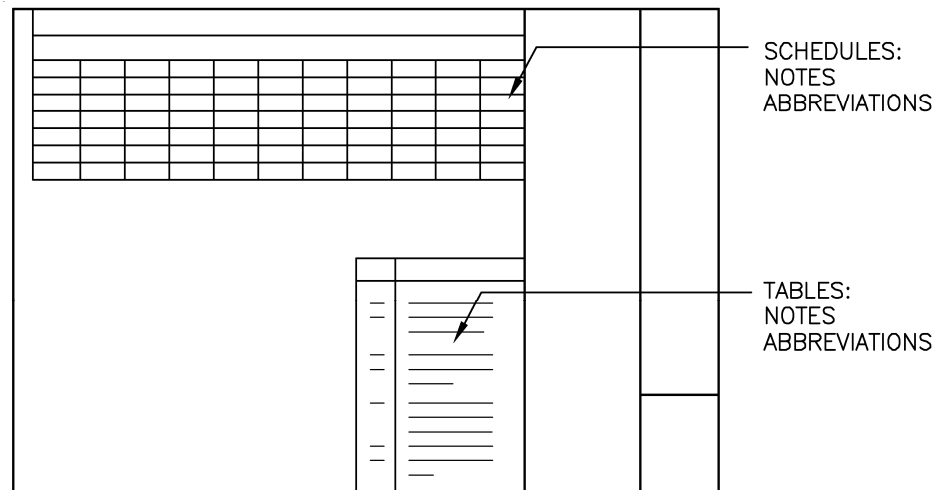


Figure 04.30 Notes for tables, schedules, and diagrams.

Tables, Schedules, and Diagrams

Notes used in tables, schedules, and diagrams should be brief. Refer to *Figure 04.30*. Single terms provide a simple, clear, and efficient means of communication.

Identifying Spaces and Objects

Spaces and objects in a building are identified to easily locate and to simplify the preparation of schedules. The identifier is used in drawings, schedules, and specifications to fully describe the space or object in question.

Spaces

Rooms: The first part of a room identifier should match the floor number. Room numbering should start at the most prominent means of access to the floor. For instance, the first room to the right of the major elevator or stair on the third floor would be **301**. Number rooms sequentially moving clockwise around the building.

Stairs: The most prominent stair with the largest egress capacity is identified as **Stair 1**. On the first floor, number the stairs sequentially moving clockwise from the first stair. The stair number remains the same for its entire height. Stairs above or below the first floor that do not connect with the first floor are numbered following those that do. If several prominent stairs with large egress capacity exist, the stairs may be numbered in order of their importance to the main egress point in the building. Additional stairs may be numbered as described above.

Exterior Spaces: Exterior spaces such as balconies, porches, lanais, terraces, and porte-cocheres, if more than one, are numbered.

Elevators: The elevator nearest to the building entrance with the largest access and egress capacity is identified as **Elevator 1**. Number additional elevators moving clockwise within elevator banks. Use the same sequence and arrangement of numbers on additional banks of elevators if present.

Shafts: The shaft nearest to the building entrance with the largest access and egress capacity is identified as **Shaft 1**. Number shafts moving clockwise as required.

Objects

Doors: Each door opening in a building must have a unique identifier. If a room has one door opening, the door opening number is the same as the secure side room number. If more than one door opening in a room exists, door openings within that room are identified by the room number followed by an alpha character starting clockwise from the corridor access door opening. For example, in room numbered **105** the corridor access door opening number is **105A**, the second door opening would be numbered **105B**, and a third door opening **105C**. Glass within doors is considered part of the door and not a window. Sidelights are part of the door frame and should be represented in the door frame type. Each door is further described in the door schedule as being a type of door and receiving a hardware set. Refer to the *Schedules Module* and the *Symbols Module*.

Windows: Each type of window must have a unique identifier. Refer to the *Schedules Module* and the *Symbols Module*.

Louver Types: Each type of louver is to have a unique identifier. Louvers are distinguished from windows by the identifying symbol. Refer to the *Symbols Module*.

Furniture, Fixtures, and Equipment: Lab casework, store fixtures, fume hoods, and cranes fall under this category. Industrial projects may require other types of equipment such as lathes, planers, and shearing machines. To identify and reference equipment, alphanumeric designations are placed on the piece of equipment shown in the plan and a legend identifying it.

Graphic Conventions for Text and Notes

The minimum text size is 3.2 mm (1/8") for hand drafting and 2.5 mm (3/32") for CAD. Smaller text size is generally not legible on reduced or one-half size sets. The use of bold, italic, and underline should not be used for notes.

Cross-Referencing

Cross-referencing provides a system for tracking information from the general to the specific within a drawing set. The master drawing for a cross-referencing system is the floor plan. The floor plan should contain references to the building sections, elevations, interior elevations, plan details, and other information necessary to fully describe the project. A properly cross-referenced drawing set does not duplicate information but provides it one time in the expected location.

A poorly referenced project is subject to misinterpretation by contractors, owners, architects, engineers, and building officials. It can increase the cost of the drawings and construction due to required addenda, clarifications, and possibly change orders.

Proper cross-referencing does not require any extra effort. The most efficient way to do this while maintaining control over the process is to create a comprehensive and detailed mock-up of the project. Refer to Mock-Up Drawing Set on page UDS-04.87.

Drawing Identification

Each drawing should be provided with a unique drawing identification and corresponding sheet identification. Items on a drawing that require additional clarification are provided with a cross-reference to another drawing or view on another sheet.

For example, a section cut shown on a plan refers to a specific drawing on a specific sheet at another place in the drawing set. This drawing may require additional cross-references on other sheets. Refer to *Figure 04.31*.

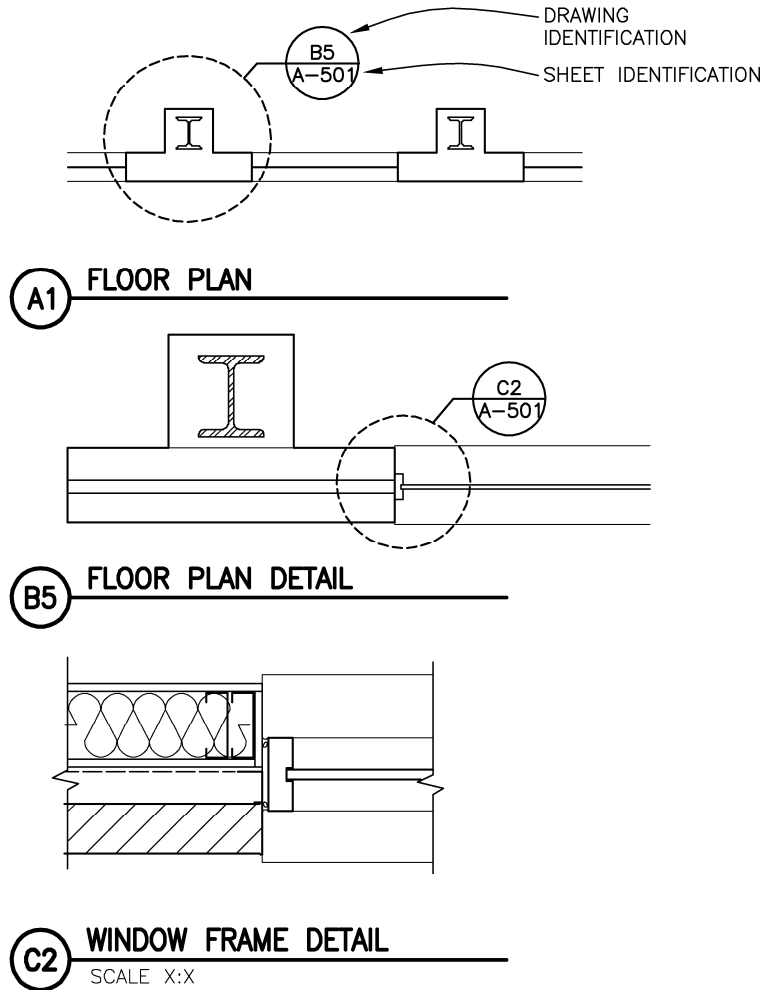


Figure 04.31 Drawing identification.

Symbols

Symbols are graphic representations of an item or materials by association, resemblance, or convention. A symbol often represents a material or object not fully illustrated on the drawings.

Symbol Categories

Symbols used in drawings are classified in terms of type, in six categories:

- **Identity Symbols** are abstract representations of an item. An electrical outlet is an example. These symbols are can be either scale dependent or scale independent.
- **Line Symbols** indicate continuous objects and are either single or double lines. Walls are usually drawn with two lines and ducts with one or two lines based on the scale of the drawing.
- **Material Symbols** portray a material graphically in plan, elevation, or section. A graphic representation of concrete is an example. These symbols are drawn to scale.
- **Object Symbols** represent items such as furniture and toilet fixtures. These symbols are drawn to scale.
- **Reference Symbols** refer the reader to another part of the documentation. Partition type symbol, section cuts, and elevation references are examples.
- **Text Symbols** graphically indicate a word or words and may be used in notations on drawings. For letter symbols, dimensionless numbers, mathematical symbols, and subscript symbols, refer to *ASHRAE Handbook - Fundamentals*.

This page intentionally left blank.

Sheet Types

Sheet types consist of scaled views and non-scaled views. Scaled views are plans, elevations, sections, large-scale plans, and details. Nonscaled views are diagrams, 3D representations, and schedules. Project sheets are grouped into categories identified by alphanumeric numbers listed and explained in detail in the *Drawing Set Organization Module*. The following discussion on sheet types includes general guidelines for information necessary for each sheet type. These guidelines are not intended to be comprehensive, but may be used as a basis for establishing a check list for coordination and completeness of the sheets.

Sheet Type 0 - General

General sheets provide information of a general nature that applies to the whole project as well as to each discipline. The first sheet in the set following the cover sheet provides information that includes the list of sheets, code summary, materials and the graphic symbols legend, abbreviations, a small orientation or vicinity map indicating the location of the project, and other relevant information of a general nature. A general information sheet is placed at the beginning of the set of drawings for each discipline to show information of a general nature unique to that discipline.

Many buildings are documented with screened backgrounds of floor plans on which mechanical, plumbing, and electrical layouts are drawn.

Sheet Type 1 - Plans

Typical components of plans include the following information:

- **Drawing Scales:** Indicate scale on plans. Refer to Scale on page UDS-04.10 for information on scales.

- **Column Grid Lines:** If used (may be omitted on Civil, Landscape, and Site plans).
- **True North Arrow and Plan North Arrow:** If used.
- **Key Plans:** Show clearly the relationship among the elements of complex projects or where the size of one element requires two or more drawings to delineate a level. Include column grids adjacent to match lines and corners; do not label rooms or departments.

The following is a description of requirements for plans generated by each discipline placed in the order of the *Drawing Set Organization Module*.

Civil Plans

Civil plans include site demolition, site improvement, dimension control, grading, paving, and site utilities plans. Dimension control plans show benchmarks and survey control point locations as well as interrelationships among buildings, streets, parking areas, fences, and utilities. Grading plans define limits of all grading work, provide critical spot elevations, and set controlling grades to assure proper site drainage. Paving plans establish base lines for large paved areas, locate roads, and indicate types of paving. Site utilities plans show the size and location of all new and existing utilities.

Include the north arrow, key plan, match lines (if used), scale, and column grid described at the start of Type 1 Sheets. The following list of items should be included in all Civil plans:

Site Demolition Plans

- Limits of items to be removed from the site including planting, exterior lighting, and paved areas.
- Curbs to be cut as well as trees and plantings to be protected.
- Locations of existing structures and utilities to remain.
- Items to be demolished and removed from site.
- Items to be salvaged and turned over to owner.
- Items to remain undisturbed and be protected.

Dimension Control or Layout Plans

- Base plans showing information from field survey including benchmark and survey control point locations.
- Interrelationships of buildings, streets, parking areas, fences, and utilities.
- Locations for access and egress to facilities.
- Horizontal layout for fencing.
- Location and limits of site improvements.

Guidelines for Dimension Control or Layout Plans

- Structures should be located by horizontal coordinates where possible. Reinforced concrete structures should be located relative to face or centerline of wall. Steel structures should be located by grid line.
- Do not show dimensions or elevations of structures already shown on Architectural or Structural drawings. Adequate dimensions should be provided so that nothing has to be scaled from the drawings. Include inverts for graded (sloped) site utility lines at point of connection to building utilities.

Grading Plans

- Site grading with controlling grades to assure proper drainage. Critical spot elevations must be positioned relative to a survey control point, structure, or road baseline.
- Limits of grading work.
- Sizes of new drainage facilities with controlling grades.
- Modified contours for the new design. Relate them to the building outline to ensure positive drainage to catch basins and other discharge points.
- Spot elevations at corners and points adjacent to building entrances.

Paving Plans

- Large paved areas. Locate by establishing a baseline.
- Roads. Locate based on a centerline horizontal alignment.
- Paving. Indicate types.
- Core lines and expansion, contraction, and control joints. Dimension each item to the nearest fixed point.

Site Utilities Plans

- New or existing utilities to service new facilities. Show sizes, inverts, and location of connection to existing lines.
- Existing site utility structures. Adjust to meet new grading requirements.
- Site utilities. Show extent to within 1.5 m (5'-0") from building. Reference Mechanical and Electrical site utilities plans, if used.

Guidelines for Site Utilities Plans

- Ensure that the interface between site and building utilities are at the same location.
- Check ground-floor elevation against spot elevations adjacent to entrances.
- Check the location of curb cuts against new driveways.
- Check elevation of ledges supporting masonry shown on the elevations against grade elevations shown on Civil or Landscape plan.

Landscape Plans

These plans may include site preparation (indicating structures to be demolished and plants to be removed), irrigation, and plant materials plans. Site preparation plans show existing site features to be modified including planting to be removed, curbs to be cut, exterior lighting, paving areas to be removed, and trees to be protected. Irrigation plans dimension layout of the irrigation piping

and sprinkler heads and the locations of controllers as well as their power supply. Plant material plans show dimension layout of landscape material, and designate plant types and their quantity.

In addition to the items listed at the start of Type 1 Sheet, the following list of items should be included on all Landscape plans:

Site Preparation Plans

- Outline (at grade) and names of buildings and/or structures.
- Walks, streets, curbs, parking areas, signs, planters, light poles, and other site structures.

Irrigation Plans

- Layout of irrigation items. Dimension to the nearest fixed point.
- Coordinate location of irrigation controllers with architectural, mechanical, and power requirements with Electrical plans.

Plant Materials Plans

- Names of buildings and/or structures. Show outline (at grade).
- Walks, streets, curbs, parking areas, signs, planters, light poles, and other site structures.
- Layout of landscape materials. Dimension to nearest fixed point.
- Show designations, location, spacing, and quantity of materials for planting.
- Schedule of plant materials for each planting plan.

Structural Plans

Structural plans include demolition, foundation, and framing plans. These plans define support and bracing elements (columns and shear walls) of the building. Horizontal support members such as beams, girders, and trusses must be coordinated with other discipline elements passing through or beneath them to eliminate conflict among these disciplines.

In addition to the items listed at the start of Type 1 Sheets, the following list of items should be included in Structural plans:

Foundation Plans and Slab-on-Grade Framing Plans

- Column piers and footings.
- Footings. Indicate top of footing elevations on all spread footings. Also show top of pier elevations.
- Grade beams or walls required under masonry walls.
- Expansion, control, and seismic joints. Label, dimension, and detail each. Indicate thickened edges that will occur on each side of the joint for slabs on grade.
- Top of slab elevation on all plans.
- Slab block-outs. Dimension vertically and horizontally. Dimension boundaries of areas with different slab thickness and/or reinforcing requirements.
- Footings for stairways and shear walls. Dimension in plan and indicate top of footing elevation.
- Stairs and ramps. Dimension in plan and assign a number to each stair. Only overall plan dimensions should be shown. Treads and risers will be dimensioned on large-scale plans and sections.
- Dowels to masonry walls. Identify and show location.
- Floor slopes to drains and spot elevations. Show relative floor elevations.
- Pits, trenches, floor recesses, and tunnels. Show, locate, dimension, and detail each.
- Curbs. Show notes, dimensions, and details.
- Concrete equipment pads.
- Bonding or grounding of structural and/or reinforcing steel for lightning protection.
- Water stops, where required.
- Membrane waterproofing or vapor retarder under soil bearing slabs, pits, and trenches.

Guidelines for Foundation Plans and Slab-on-Grade Framing Plans

- Dimension plans fully for all offsets and provide overall dimensions as required. Dimension to edges of slabs where they occur. Coordinate with Architectural plans and dimensions.
- Footings need not be dimensioned if they are symmetrical about the column grid; otherwise, plan dimensions will be required to show location with respect to column grid. Coordinate with Architectural plans.
- Footings that step in elevation are indicated and dimensioned.

Floor and Roof Framing Plans

- Girders, miscellaneous cast-in-place concrete beams, steel beams, slabs, and channels. Locate dimensionally.
- Edges of slabs. Dimension to nearest gridline or reference point.
- Label all slab block-outs as “open” and dimension, both vertically and horizontally. Indicate method of additional reinforcement around the opening.
- Top of slab elevation on all plans.
- Brackets. Assign a mark number to each but do not dimension.
- Expansion, control, and seismic joints. Label, dimension, and detail each.
- Stairs and ramps. Dimension fully in plan. Stairs should be indicated by stair number. Only overall plan dimensions should be required. Treads and risers will be dimensioned on sections.
- Bracing elements such as shear walls and braced walls. Indicate location and identify.
- Concrete handrails. Indicate location and dimension.
- Dowels to masonry walls, if required. Indicate location and identify.
- All masonry and lintel locations on the plans and in a lintel schedule.

Guidelines for Floor and Roof Framing Plans

- Assign a member identification mark to all framing members.
- Dimension centerlines of all beams. Dimension to edge of spandrels or beams at openings.
- Show spacing of all joists on framing plans and locate all bridging.
- Show floor and roof slopes to drains and spot elevations. Show relative floor and roof elevations.
- Refer to the structural floor plan above the floor being considered when checking for overhead clearances.
- Do not indicate the size of structural members on Architectural drawings.
- Dimension slab openings for skylights, roof hatches, major duct penetrations, depressed slabs, and concrete curbs.

Architectural Plans

Architectural plans include demolition, floor, reflected ceiling, and roof plans.

Floor Plans

All architectural drawings are generated from the plans. Plans provide information about dimensions, partition types, room, and door numbers as well as references to elevations, building sections, wall sections, enlarged plans, details, window types, and schedules. Exterior window types may be shown on the plans or elevations but not on both.

Number the ground floor as the first floor. All occupied floors above the first floor are to be numbered sequentially upward. The floor below the first floor is **B1**. Identify identical floor plans in multistory buildings as “Typical Floor Plan” and identify which floors the typical plan applies. Number mezzanines sequentially (**M1**, **M2**) for mezzanines with limited size and egress capacity. Number larger mezzanines as part of the floor numbering system.

Reflected Ceiling Plans

Reflected ceiling plans are reflections (as if one is looking at mirrored floors) of the ceilings on the floor plans. All areaways and lower roofs should be deleted from the plans while overhead items, sometimes shown dashed on the floor plan, should be shown with solid lines. Delete door swings and show room numbers.

Plumbing, mechanical, and electrical elements should be shown only in architecturally significant spaces to bring order to the design of these ceilings. Utilitarian spaces such as mechanical, electrical, storage, and other spaces may be covered by a note similar to: "This plan shows the locations of items in architecturally significant spaces only. Refer to Plumbing, Mechanical, and Electrical plans for all items not shown herein."

It is recommended that the ceiling grid background plans be developed at the same time as the floor plan backgrounds so that both may be made available to other disciplines. This enables them to position lighting, registers, diffusers, and other elements of the design in locations conforming to the grid and reduces the amount of changes required by the architectural designer.

Roof Plans

Roof plans should be grouped with the floor plans and drawn at the same scale. Do not show site or building information located below the roofline. Structural grid should be shown only if necessary to locate roof structures or equipment. A partial roof structural plan should be named "Penthouse Plan."

In addition to the information shared by all plan sheets that are listed at the start of Type 1 Sheets, the following list of items should be included on all Architectural floor plans:

Floor Plans

- Room names and numbers.
- Floor plan dimensions. Locate walls and partitions, level changes, and close strings of dimensions from column grid to column grid. Refer to Dimensions on page UDS-04.19.
- Partition types. Refer to Sheet Type 6 - Schedules and Diagrams on page UDS-04.76.

- Borrowed light and louver types. Show exterior window types in small projects.
- Exterior and interior wall elevation references.
- Building section references.
- Wall section references.
- Floor plan horizontal detail references.
- Termination of floor materials within a room.
- Floor drain and slope lines of drainage to floor drain. Show extent and direction of slope.
- Plumbing fixtures, fire hose, and extinguisher cabinets.
- Built-in casework, shelving, lockers, benches, kitchen casework, and equipment. See Classifications of Furniture, Fixtures, and Equipment definition in Interior plans on page UDS-04-51.
- Openings in the floor such as elevator and dumbwaiter shafts, mechanical/plumbing/electrical shafts, atria, stairs, and escalators. Do not show an “X” through a chase unless entire chase is a floor penetration.
- Trenches and other recessed areas needing depressions in the floor, such as recessed floor mats, thickset ceramic tile, and other items. Dimension and detail each.
- References to details and sheet notes.
- Significant overhead features such as balconies, skylights, beams, and roof overhangs. Indicate with a dashed line and add a note describing what that line represents.
- Edge of slabs, ledges, equipment pads, and curbs. Do not show walls and bridges at the next level below, or items that appear on another floor or roof plan. Make sure that the structural drawing set contains the details required to illustrate these items.

Reflected Ceiling Plans

- References to details for ceiling edge conditions, building expansion, control joints, seismic joints, and lighting coves. Do not reference building or wall section cuts.

- Description of exterior soffit materials. Include light fixtures, control joints, and access panels.
- Ceiling material indications. If more than one material is scheduled, show extent of materials. Place the ceiling component legend on the reflected ceiling plans rather than in the general information sheet.
- Light fixtures, exit lights, sprinkler heads, supply and return grilles, smoke detectors, speakers, emergency shower, and other items. Dimension if necessary.
- Ceiling access panels including panels that are furnished by mechanical or electrical trades. Indicate size.
- Rated partitions and other partitions extending through the ceiling plane to the structural deck. Identify rated partitions by a symbol.
- Skylights and roof hatches. Dimension if necessary.
- Plenum barriers where required by code.
- Elements located above ceilings requiring specific locations or construction such as fire-rated horizontal enclosures, catwalks, disappearing stairs, air handling equipment, and other elements.
- Delete door swings and door openings unless opening extends to the ceiling.

Roof Plans

- Extent and direction of slope to roof drains. Show emergency roof overflow drains or scuppers. Include elevations of high points, ridges, low points, drains, and overflows for accurate determination/confirmation of roof slope.
- Penthouse roof plan. Show on the same drawing if possible.
- Roof pavers, walking surfaces, changes in materials, building expansion, and roofing control and seismic joints.
- Antennas and supports, lightning arresters, major roof penetrations, window cleaning equipment, roof-mounted equipment, and screen walls. Coordinate lightning protection locations with Electrical.

- Skylights.
- Size and locate downspouts and gutter expansion joints for buildings with hipped roofs.
- Splash blocks at downspouts that discharge water onto a lower roof level.
- Roof access and ladders to different levels.
- Roof crickets.
- References to details for the items listed above. Do not detail parapets if shown on the wall sections.
- Eliminate conflict between roof penetrations (i.e., vents, exhausts) and roof crickets, flashing, and valleys. Consider relocating penetrations to less visible areas.

Interior Plans

Interior plans include demolition, furniture, furnishings, fixtures, and equipment plans. These plans are usually drawn on the architectural backgrounds without the symbols or dimensions layers. These plans are used by the electrical engineer to locate outlets, power requirements, and lighting.

In addition to the information listed at the beginning of Type 1 Sheets, and usually provided on the screened Architectural background plans, the following list of items should be included on all Interior floor plans:

- Borrowed light and louver openings.
- Interior room elevation references.
- Pertinent tables, schedules, key, and sheet notes.
- Building expansion and seismic joints if they intersect and affect furniture and equipment installations.
- Trenches and other recessed areas with depressions.
- Fire-hose cabinets that contain fire extinguishers, extinguisher cabinets, and wall-mounted extinguishers. Coordinate locations with Architectural and Fire Protection plans.

- Drinking fountains, water coolers, and all other plumbing fixtures.
- Toilet partitions, toilet casework, and toilet accessories.

Guidelines for Interior Plans

- Indicate rooms with equipment or custom furniture or other areas to be enlarged by a dashed line around the area. Reference to enlarged plan. Show furniture and equipment on enlarged plan only. Do not duplicate information shown on smaller scale plans. Show interior elevation references on the enlarged plan.
- Coordinate location of furniture and equipment with lockers, cabinets, chalkboards, tackboards, electrical outlets, thermostats, clock outlets, and other items contained in the Architectural/Engineering documents.
- Identify each item of furniture and equipment by a mark number.

Classifications of Furniture, Fixtures, and Equipment

- **Class 1:** Permanently fixed items with permanent utility connections, such as stoves, dishwashers, steam tables, light fixtures, wall switches, water chillers, air handling units, bridge cranes, pumps, electrical generators, transformers, and switch gear; and large fixed shop equipment such as automatic cutting machines, air compressors, jib cranes, large cleaning and plating tanks, and milling machines.
- **Class 2:** Portable items with flexible or quick-disconnect utility connections, including office and household items such as computers, calculators, electric coffee pots, vacuum cleaners, table lamps, floor lamps, window air conditioning units, household refrigerators, and television sets; and shop equipment such as powered hand drills (electric and pneumatic), powered hand-held saws, air compressors, welding machines, oxyacetylene cutting and welding outfits, and paint sprayers.
- **Class 3:** Movable items without utility connections, including office and household furnishings such as chairs, sofas, stands, desks, tables, rugs, beds, and shop equipment such as tool cabinets, work benches, storage racks, storage bins, storage shelves, bench-mounted vises, hand-powered trucks for handling compressed gas tanks, and A-frame cranes.

- **Class 4:** Expendable and consumable items, including expendables such as window curtains, shower curtains, bed linens, uniforms, clothing, brooms, wall mirrors, wall pictures, tableware, crystal ware, kitchen cutlery, cooking utensils, hand tools (pliers, screwdrivers, wrenches), mechanics' tool kits, test equipment (small battery-powered, hand-held voltmeters and multi-meters), and storage aids (plastic storage bins and shelf separators); and consumables such as products with limited shelf life (medicines, chemicals, paints, and food), household supplies (soaps, cleansers, and ammonia solutions), office supplies, shop supplies (nuts, bolts, welding rods, fluxes, electrical tape), janitorial supplies (wiping cloths, paper towels, toilet paper, and oil-absorbent sweeping materials).

Fire Protection and Plumbing Plans

These plans include floor and demolition plans. They define the piping required to connect fixtures, floor and roof drains, fire pumps, fire hose cabinets, sprinkler heads, and other elements of the plumbing system. For some industrial projects such as lab and medical facilities, plans include gas, air, vacuum, and special waste piping.

Plumbing Plans

- Ensure that furring for pipes located in proximity to columns does not conflict with beams and column base plates.
- Size partitions and pipe chases to accommodate the pipes they enclose.
- Group vent pipes at a limited number of locations to minimize penetrations. Design pipes crossing from one side of an expansion joint to the other to accommodate the movement between the two sides.

Mechanical Plans

Mechanical plans showing demolition of existing components of the mechanical system or the duct, pipe, and heating media layout for new construction are overlaid on the architectural background. For better readability of mechanical plans, screen the architectural background to a lighter shade. Mechanical plans must identify same unit designations that appear in schedules, indicate all sections, reference all details, and size louvers and openings.

In addition to the items listed at the beginning of Type 1 Sheets, and usually shown on the backgrounds, the following list of items should be included in all Mechanical plans:

- Exterior and interior louver openings.
- Piping sized in U.S. standard.
- Ductwork sized with clear inside dimensions. Air quantities should be indicated in L/s (CFM).
- Mechanical rooms and other areas to be enlarged. Indicate by a dashed line around the area. Reference to the enlarged plan. Do not duplicate information.
- Turning vanes, splitters, and extractors.
- Fire dampers and control dampers. Coordinate locations with Architectural and Electrical plans.
- Duct connections to kitchen hoods, lab hoods, and other equipment requiring supply or exhaust air.
- Duct-mounted coils.
- Pipe sleeves.
- Thermostat locations and reference unit or zone controls. Coordinate locations with architectural and Interiors.
- Sound attenuators.
- Valves.
- Vibration isolation elements.

Mechanical Room Plans

Confine area of enlargement to that portion referenced on smaller scale plans. Reference all applicable details and diagrams. Make and indicate sufficient section cuts to adequately convey layout to the contractor. Indicate future equipment with dashed lines and note as future. Express all air quantities in L/s (CFM). Also, show the following:

- Equipment by unit designations as contained on the schedules.

- Ductwork with double lines.
- Piping 50 mm (2") and larger with double lines. Piping smaller than 50 mm (2") should be indicated with single lines.
- Other equipment located in mechanical room should be shown with light dashed lines.
- Air handling units complete with motor locations, filter sections, flexible connections, and mixing box sections.
- Air handling unit drain connection and routing to floor drain.
- Equipment pads or applicable support method; coordinate with Architectural and Structural plans.
- Dampers.
- Sound traps and internally lined ductwork.
- Valves.
- Roof plan.
- Roof-mounted equipment and indicate the maximum allowable height for each.

Guidelines for Mechanical Room Plans

- Coordinate locations of all plenum barriers with Architectural plans.
- Coordinate location of motorized dampers with Electrical plans.
- Coordinate location and size of door undercuts and grilles with Architectural plans. Eliminate undercuts or grilles if the door is located in a fire-rated partition.
- Coordinate location and size of outside and combustion air intakes with Architectural plans.
- Coordinate size and location of screen walls and related ventilation requirements for condensing units and cooling towers with Architectural plans.
- Coordinate ductwork routing and diffuser location with other disciplines.

- Coordinate power and control components (i.e., starter and relays) with Electrical plans.
- Indicate coil and fan shaft pull spaces.
- Indicate clear space for pulling boiler tubes.
- Identify major duct intersections and check against the available ceiling to bottom of slab depth. Add the space required for beams, light fixtures, and piping.
- Check mechanical shaft dimensions against the dimensions of ducts and pipes located within them.
- Check fin tube locations against furniture layout, especially if casework is located at the window wall. Verify who is specifying the fin tube enclosure, location, and design.
- Coordinate louver locations and sizes with elevations. Also coordinate supply and return air registers with those shown on the reflected ceiling plans.
- Verify that fire dampers protect ducts passing through rated walls and floors unless the duct is part of a smoke evacuation system.
- Review locations of registers for conflicts on the final reflected ceiling plans.

Electrical Plans

Demolition, lighting, power, and in some cases, communication plans constitute the electrical plans. Lighting plans define the type and location of light fixtures, switches, smoke detectors, exit lights, speakers, and elements of the fire detection and security systems.

Power plans locate all outlets, electrical panels, junction boxes, motors, switch gear, transformers, emergency generators, and other components of the electrical power system. Items associated with communications may be shown on these sheets or on an independent group of sheets depending on the complexity of the project.

In addition to the items listed at the beginning of Type 1 Sheets, the following list of items should be included on all Electrical plans superimposed on Architectural backgrounds:

- Clocks. Coordinate with Architectural and Interiors.
- Telephone locations should be shown on electrical communication plans. For simple projects, they may be included with the Electrical power plans.
- Lighting fixtures, fixture types, and number and size of lamps per fixture. Provide information relative to physical size, material, and finish of lighting fixtures to Architectural and Mechanical for coordination.
- Switches for control of lighting.
- Lighting circuits and associated wiring.
- Receptacles and associated wiring. Receptacles should be identified by appropriate National Electrical Manufacturers Association (NEMA) type.
- Cable trays. Indicate size and location.
- Panel boards. Drawings should clearly indicate location, designation, and the type of mounting required (flush or surface).
- Service entrance (weatherhead, conduit, and main disconnect).
- Exit lights and main exit light switch. Indicate location and designation.
- Fire alarm equipment, and associated wiring including alarm bells, manual stations, control panels, power supply switch, and empty service entrance conduit for connection to fire alarm loop, if applicable. Indicate locations.
- Transformers, motor generator units, rectifiers, primary equipment, primary and secondary bus, and supports. Show the necessary space requirements for each, and location and proper designation including associated wiring.
- Fresh air intake and exhaust, and engine exhaust system for power generators. Indicate locations.
- Switchgear, switchboards, and similar equipment. Indicate size, location, designation, and space requirements.
- Other signal, communication, or alarm system equipment. Indicate location and designation.

- Transformer vaults, transformer pads and enclosing fences, DC generators and rectifiers, and all AC generating equipment. Indicate all unusual grounding requirements, and all grounding.
- Motors or equipment that require electrical service. Indicate location, designation, and rating. Show method of termination and/or connection to motors and/or equipment; show all necessary junction boxes, disconnects, controllers (approximate only), conduit stubs and receptacles required to serve the motor and/or equipment.

Guidelines for Electrical Plans

- Indicate electrical rooms and other areas to be enlarged to a larger scale by a dashed line around the area. Reference to the enlarged drawing. Do not duplicate information.
- Indicate all sections and reference all details.
- Provide separate lighting plan layout from power plan layout. In small projects drawn at 1:50 (1/4" = 1'-0"), lighting and power may be combined in one plan.
- Identify and designate all electrical fixtures of the same unit designations as contained on the schedules.
- Coordinate the schedule designations for lay-in and surface-mounted fixtures with the reflected ceiling plans.
- Coordinate exterior light fixtures, and weatherproof exterior outlets.
- Show location of undercounter lighting and circuitry.
- Show the number of conductors in each conduit or cable run when the number of conductors required exceeds two. Circuit designations shall be shown for all home runs and feeders. Conduit and wire sizes shall be shown on the floor plans when not shown on panel board schedules and/or riser diagrams.

Sheet Type 2 - Elevations

Exterior Elevations

Architectural exterior elevations and partial exterior elevations are developed from the plans from which they are projected. For small projects, window types, building section, and wall section symbols may be shown on the plans. For medium and large projects, wall section and window type symbols may be shown on the elevations. Refer to *Figure 04.32*. Building sections relate

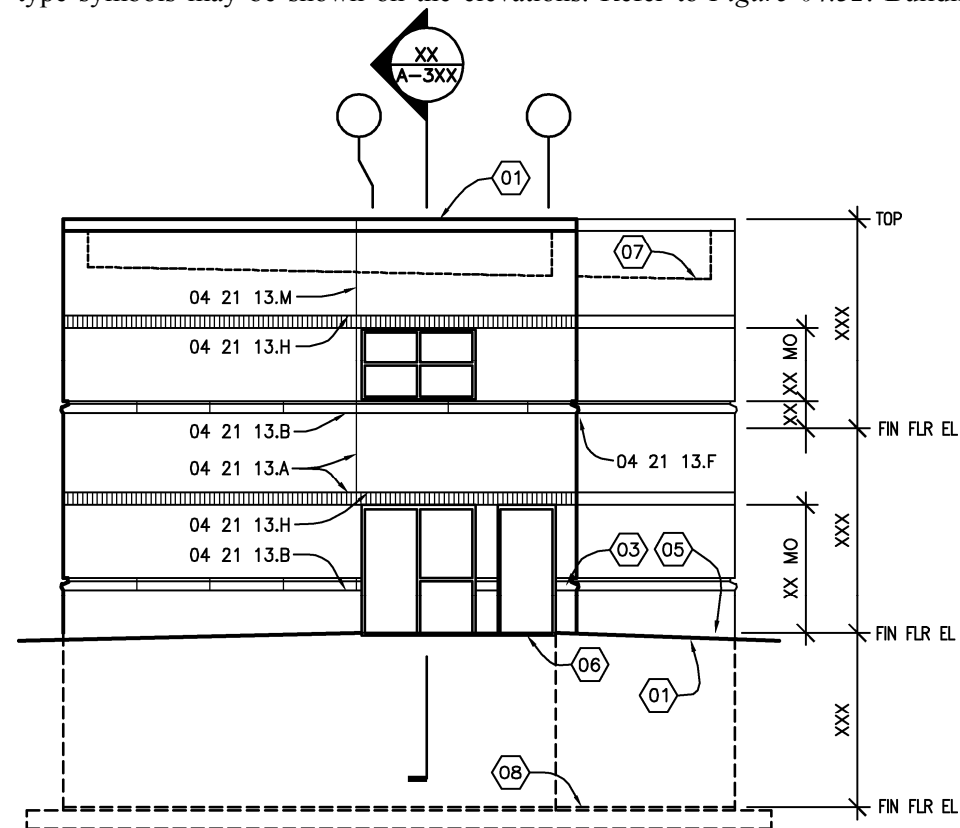


Figure 04.32 Example of an elevation showing all symbols.

more readily to the plans and their section cut symbol should be placed there. All section reference symbols should be shown on either the plans or the elevations—not on both.

If a Key plan is used on the plan sheets, it should also be placed on the elevation sheets with elevation symbols indicating the location of each elevation shown on the sheet. Refer to *Figure 04.33*. Match lines should be set at the same locations as the plans. Grid lines should be placed only at corners and where changes in planes occur.

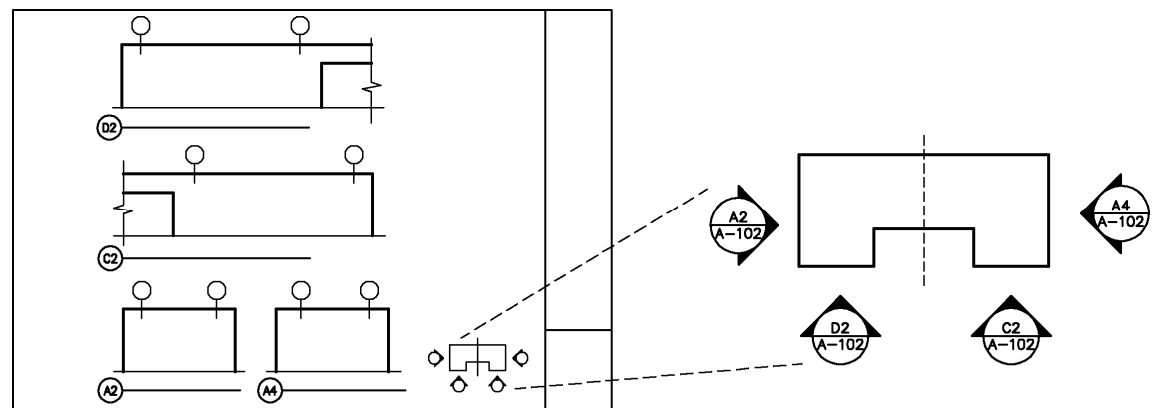


Figure 04.33 Key plan used to identify the location of each elevation.

All partial elevations must be shown, however small they may be. Special features such as medallions, unusual masonry patterns, rustication, or decorative lintels must be referenced, detailed, and dimensioned. Hidden items such as steel lintels, shelf angles, and other elements should be indicated with a partial dashed line to show extent. Movement joints in masonry and joints in panelized systems must be drawn to provide a uniform basis for pricing as well as clarify the designer's intent. Determining these locations must be based on the standards set by each industry.

Show materials graphically using hatching at the edges of the area to clarify limits. Refer to *Figure 04.27* on page UDS-04.30. All hatching or fill must be dark enough to reproduce well even when the sheet is reproduced at half size.

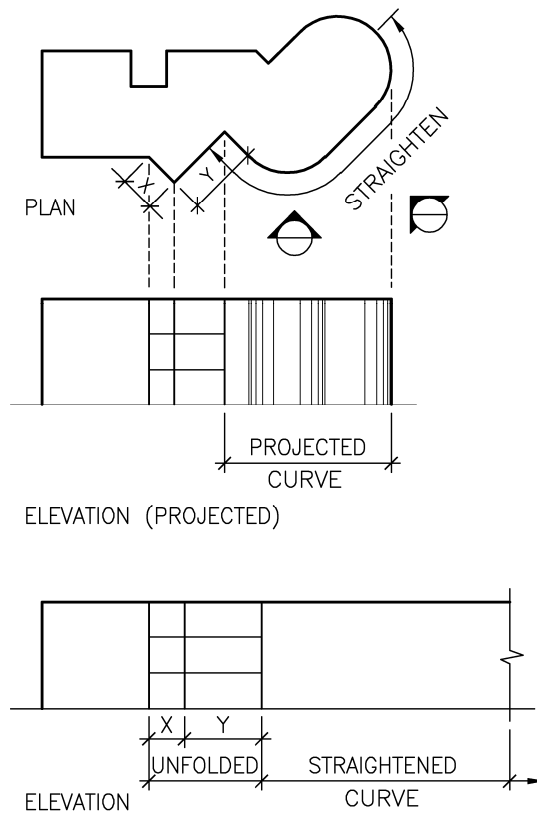


Figure 04.34 How to represent an elevation for curved surfaces.

Show all elevations as projected. Provide additional elevations to which the viewer is oriented 90 degrees for material takeoffs. Curves are simply noted as such on the elevations. The same approach applies to partial elevations forming an angle to the main elevation. These should be identified as “unfolded.” Refer to *Figure 04.34*.

Show the relationship between elevations and the surrounding grade taken from the site plan spot elevations around the building footprint. Where a masonry ledge exists below grade, dimension its elevation and show it dashed and stepped to match the grade. Refer to *Figure 04.35*.

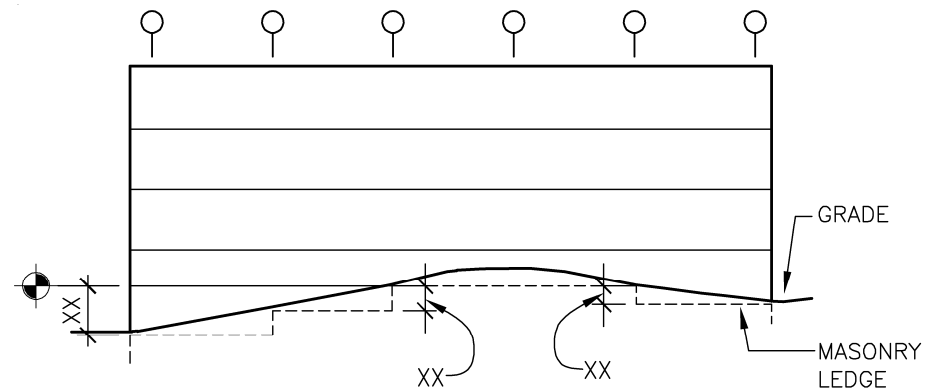


Figure 04.35 Elevation at grade.

Reference elevations on the floor plans by using the appropriate symbol for exterior and interior elevations. Refer to the *Symbols Module*. Once the building north is determined, name the elevations accordingly. Refer to *Figure 04.36*.

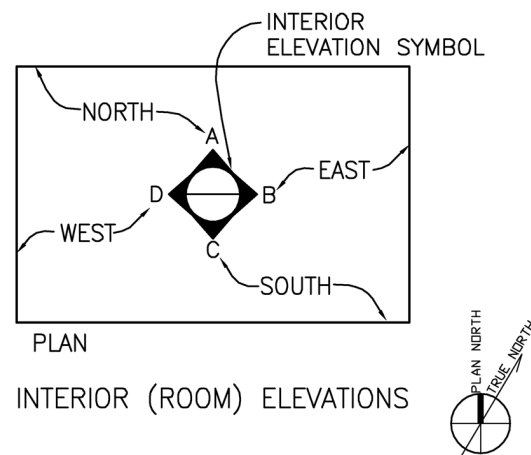
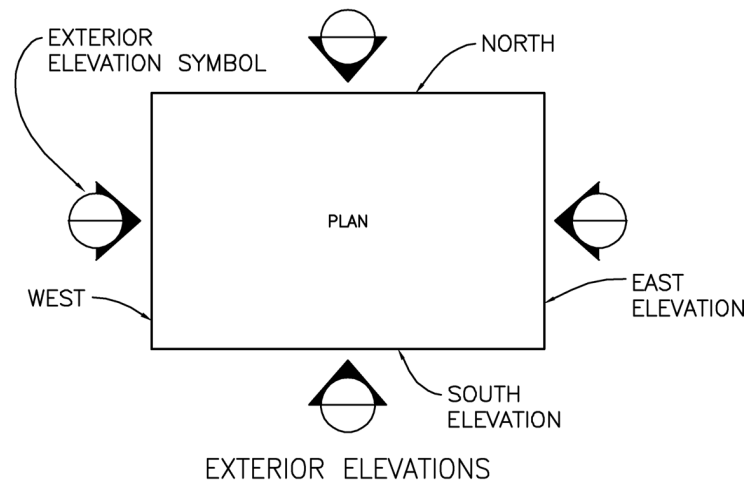


Figure 04.36 Naming exterior and interior elevations.

If design development elevations are upgraded directly from the schematic design drawings, delete all graphics depicting people and cars as well as any shadows and shading that may be shown on the original drawings.

The following list of items should be included on all exterior elevation drawings:

- Key plan. Indicate locations of exterior elevations.
- Column grid lines, and match lines, if used.
- Scale. Indicate scale on all architectural exterior elevations (and partial exterior elevations.) Refer to Scale on page UDS-04.10 for information on scales.
- Building section references, if not shown on plans.
- Wall section references, if required by project complexity.
- Typical type and extent of materials, tie holes, and rustication joint patterns, and fenestration.
- Floor-to-floor dimensions.
- Extent of building elements below grade. Represent with dashed lines.
- Gutters, rain leaders or downspouts, and roof scuppers labeled as to function.
- All penthouses, skylights, roof-mounted equipment extending above the parapet, mechanical louvers, or equipment screens. Do not indicate size of equipment.
- Ladders to roofs.
- Building identification graphics.
- Handrails and guardrails.
- Dock bumpers.
- Site adjacency elements such as retaining walls.
- Typical and non-typical detail references.
- Hidden and partial elevations.
- Lintels and shelf angles. Show dashed.

- Expansion and control joints for cement plaster and concrete masonry. Show extent of different cement plaster textures.
- Extent of different unit masonry bond patterns, colors, and textures.
- Movement joints, rustication joints, building expansion joints, and seismic joints. Coordinate with Structural plans.
- Form and tie patterns for architectural concrete.
- Light fixtures and signage.

Interior Elevations

Interior elevations are required for kitchens and classrooms (chalkboard and tackboard walls) to show millwork and casework and to indicate the extent of materials where more than one material is scheduled. They are also required for important spaces such as auditoriums, main lobbies, and atria.

If typical mounting height diagrams of wall-mounted equipment are provided and no material changes occur on the wall, an interior elevation of the wall is not required. Refer to Graphic Conventions and Indications on page UDS-04.19 for mounting heights of wall-mounted equipment. Indicate heights, signage, and changes in wall materials.

The following list of items should be included in all interior elevations:

- Access panels, including those furnished by Mechanical and Electrical plans. Indicate size.
- Louvers and grilles. Coordinate sizes with Mechanical plans.
- Electrical switchgear and panels.
- Large pipe and duct penetrations.
- Changes in wall materials, including acoustical applications.
- Door and borrowed light heights. Coordinate with coursing of masonry walls.
- Vertical dimensions and, in some cases, horizontal dimensions if not shown on the plans. Refer to *Figure 04.37*.

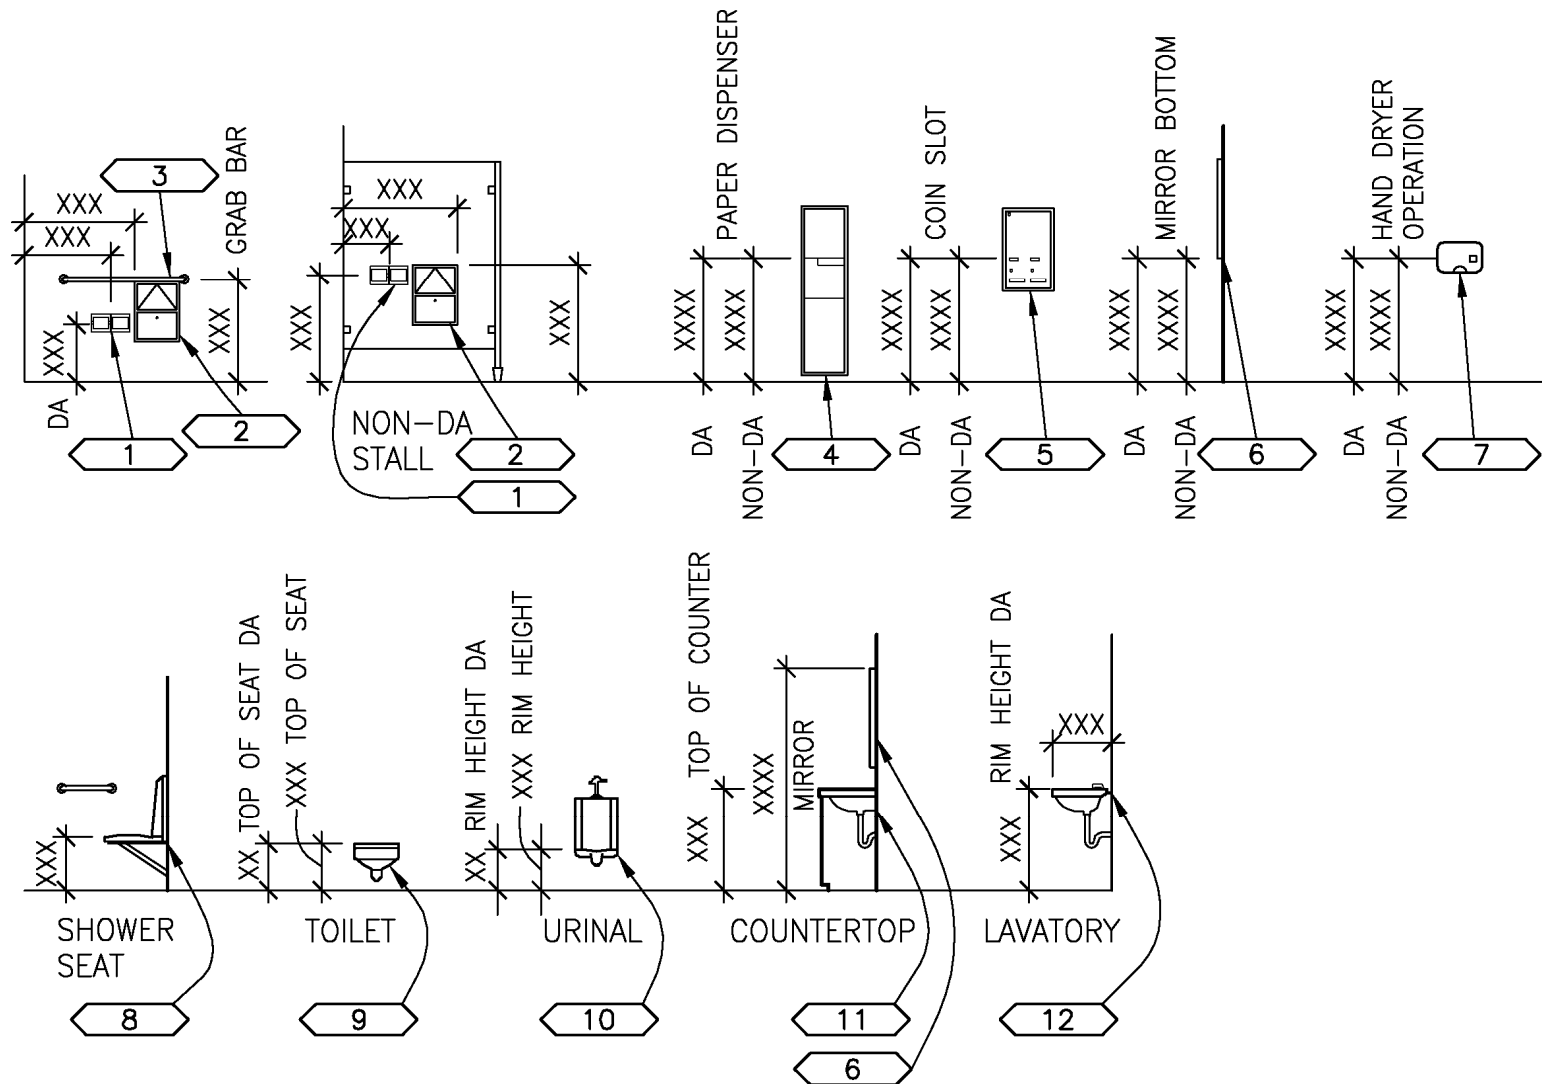


Figure 04.37 Vertical dimensions.

- Power, telephone, data, and other outlets around casework, equipment, furnishings, and other places where the location is critical.

Guidelines for Interior Elevations

- Coordinate extent of cabinets with Interiors and Equipment drawings.
- Indicate and locate by dimension expansion, seismic, masonry, and plaster control joints.
- If more than one material is scheduled for a room's wall, its extent should be graphically shown and dimensioned. Refer to *Figure 04.38*.
- Indicate and dimension location of wall sconces.

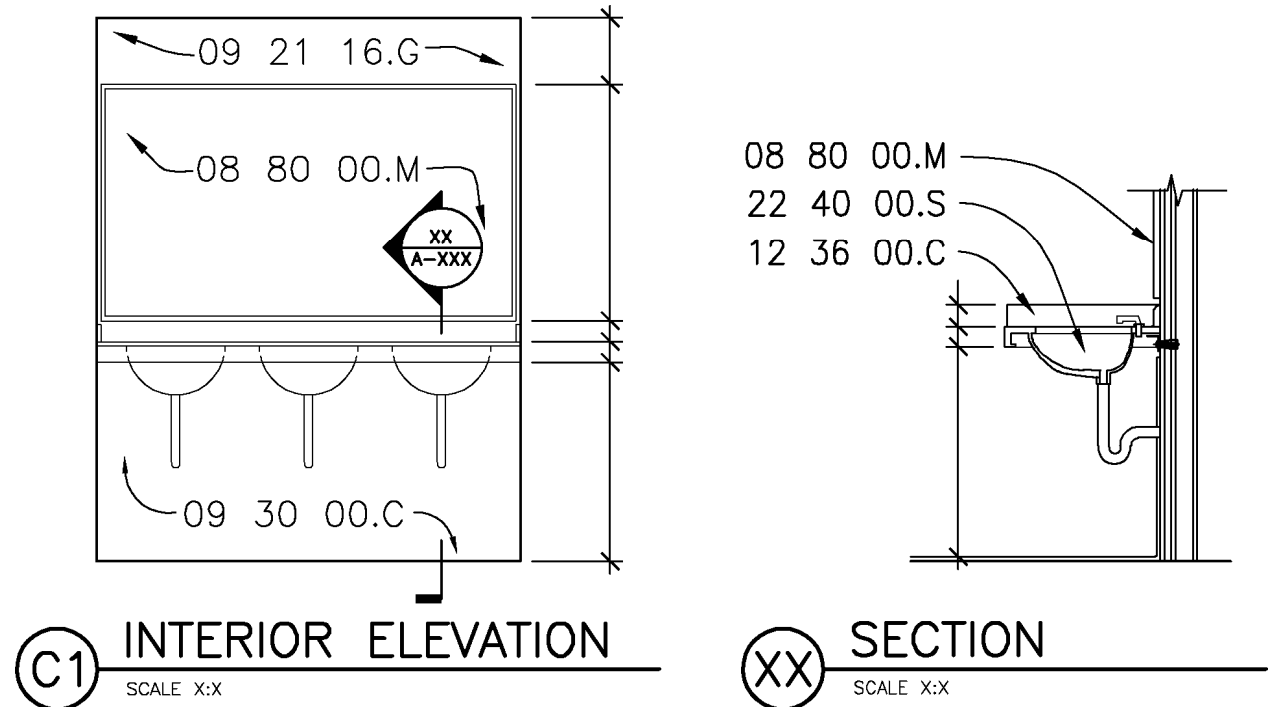


Figure 04.38 Material indications.

Sheet Type 3 - Sections

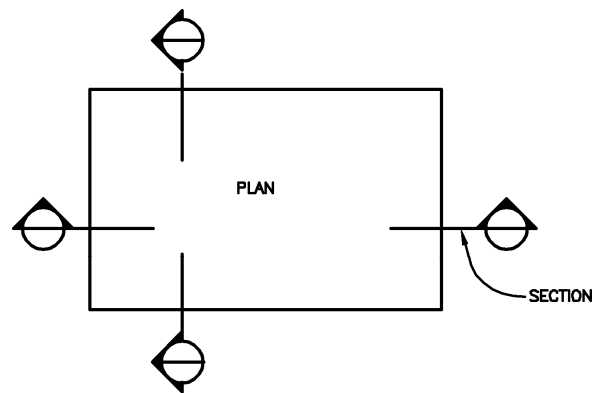
Building Sections

Building sections are usually drawn at the same scale as the floor plans and because of the small scale are used to indicate relationships of major spaces, vertical information, and major detail references.

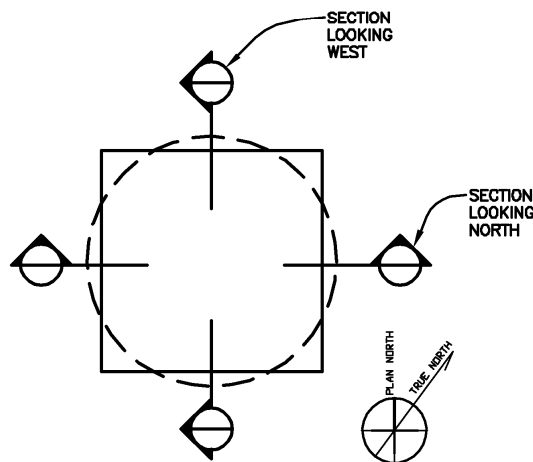
Show as many sections as are necessary to describe the complexities of the project. Eliminate section details if they are located at exterior walls because these belong in wall sections, which are usually drawn at a larger scale. Also, eliminate duplication of reference to larger details normally referenced from the roof plan. Do not show interior elevations on building sections. Refer to *Figure 04.39*.

The following list of items should be included in all building section drawings:

- Key plan showing building section cut lines.
- Scale. Indicate scale on all building sections. See Scale on page UDS-04.10 for information on scale.
- Column grid lines, if used, should be shown at top of each section.
- Match lines, if used.
- Other building section references that intersect the building section. The tail of the intersecting building section reference should point in the direction that the section is cut.
- Room numbers within the section.
- Floor-to-floor dimensions. Do not show floor elevations.
- Finish grade.
- Ceilings and partitions that are cut in section.
- Major materials, symbols, and abbreviations lists. Show only a minimum amount of material indications where changes or termination of materials occurs.



ELONGATED BUILDINGS



SQUARE OR ROUND BUILDINGS

Figure 04.39 Indicating building sections.

Wall Sections

Provide wall sections to clearly indicate different wall conditions. Reference larger-scale details of areas such as window head and sill details, soffit and eave edges, parapets, shelf angles, and areas requiring flashing or fire-safing insulation. Do not duplicate information shown on large-scale details on wall sections. When more than one wall section is drawn on a sheet, align floors horizontally. Eliminate repetition of dimensions by observing the hierarchies shown in *Figure 04.40*.

Draw sections of all exterior wall types at a scale that allows the section to be drawn without break lines whenever possible. The following list of items should be included in wall section drawings:

- Interior and exterior materials and finishes.
- Detail references.
- Finish grade.
- Floor levels, floor-to-floor dimensions. Do not show ceiling heights documented in Finish Schedule or on the reflected ceiling plan, unless it is necessary for clarification.
- Profile of built-in equipment against wall.
- Louvers. Coordinate with Mechanical.
- Masonry coursing relative to the dimensions shown on the section.

To eliminate unnecessary repetition of information between the building sections, wall sections, and section details, a hierarchy of notations and dimensions should be established.

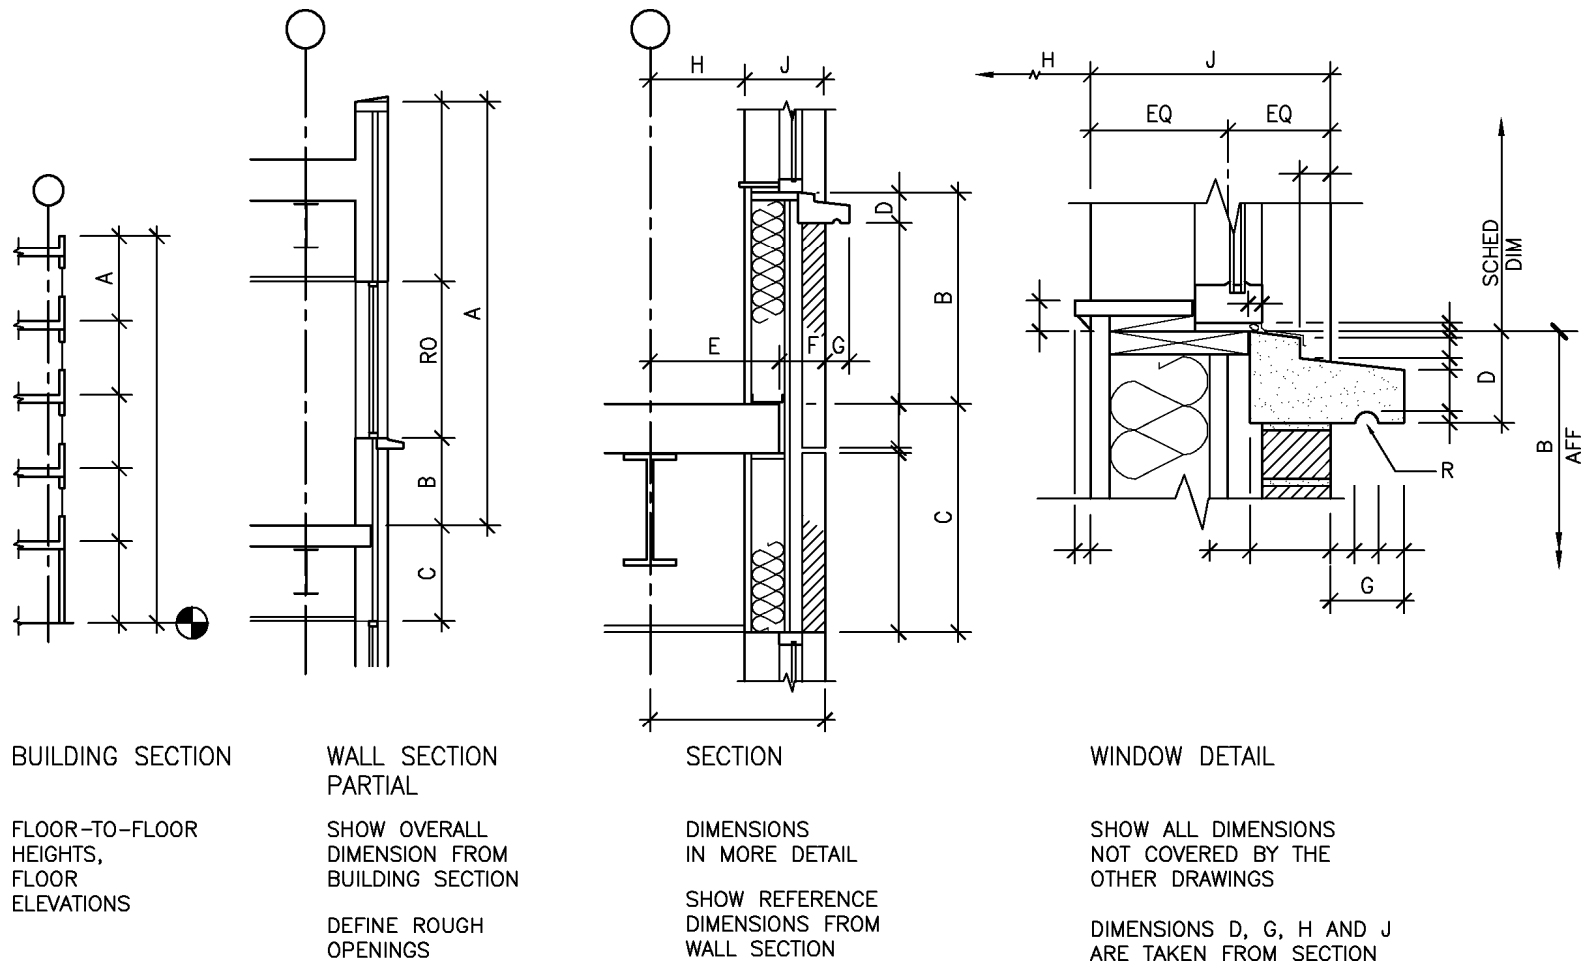


Figure 04.40 *Hierarchy of dimensions.*

Sheet Type 4 – Large-Scale Views

Large-scale views are drawings reproduced at a larger scale to provide more detailed information that cannot be accommodated at the smaller-scaled drawing.

Enlarged Floor Plans

Place a dashed line around areas or rooms to be enlarged to provide more extensive detailing and dimensions. Stairwells, toilet rooms, elevator shafts, kitchens, laboratories, and mechanical and electrical rooms are examples of plans referenced to the enlarged plan. Do not duplicate information on smaller-scale plans, with the exception of room names and numbers, partition types, and column grids used for location references. Indicate overall dimensions of the area to be enlarged to establish the dimension string to be used in the enlarged plan.

Enlarged plans for elevator shafts should include a pit access ladder and the size and location of a sump pit, if one is used.

Auditoriums, kitchens, and laboratories are examples of rooms that usually require large-scale views and, in some cases, interior elevations.

Enlarged plans are required for auditoriums with fixed seats to show the size and number of seats, aisle width, and floor elevations if the floors are stepped or sloped as well as other features such as projection and presentation equipment.

Enlarged kitchen or laboratory plans should indicate wall or overhead cabinets with a dashed line. Add elevation symbols and identify each cabinet with a reference shown on the elevation rather than the plan. Where cabinets change direction or abut walls, include filler panels to facilitate installation.

Toilet Rooms

Identify toilet accessories and key to a diagram or schedule. Show dimensions to determine the width and length of toilet compartments and the dimensions of the surrounding walls.

Dimension the centerline of each plumbing fixture and tie all dimensions to a fixed point. Refer to *Figure 04.41*.

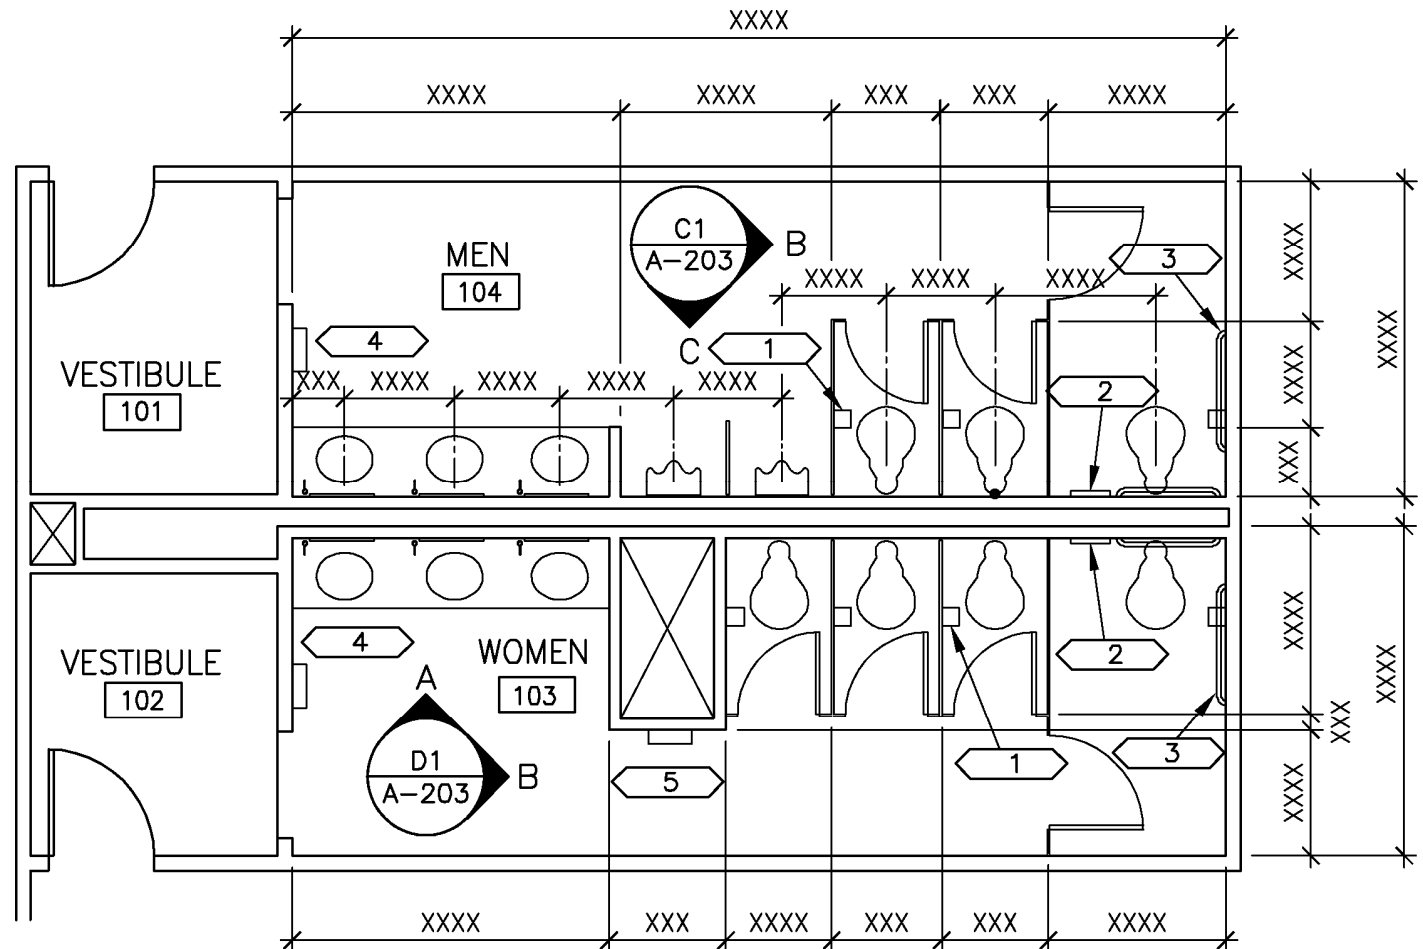


Figure 04.41 Example of a toilet plan showing dimensioning, accessory identification, and reference to elevation.

Group stair plans for all levels and place them next to the stairwell section. Show overall dimensions, number of treads, width, and length of flights. Refer to *Figure 04.42*. Show location of supports in consultation with the structural engineer.

Stair Sections

Stair sections should be tied to a reference grid such as a column number. Floor-to-floor heights, number of risers, and reference to enlarged details are also required. If possible, draw these sections adjacent to the plans associated with them. The first-level plan should be placed at the bottom of the sheet with subsequent levels arranged vertically above in an orderly succession. Clearly identify handrails, guardrails, and metal safety nosings.

Stair sections should show the number of risers, headroom dimension, and details for handrails and guardrails. Refer to *Figure 04.43*. Caution should be paid to avoid overdrafting. Refer to *Figure 04.44*.

The following list of items should be included in stair section drawings:

- Concrete stairs are detailed by Structural. Unless applied finishes are provided (i.e., terrazzo, granite, and special handrails), eliminate drawing these sections. Reference tread nosings, handrails, and other architectural features from floor plans or building sections.
- If fire hose or fire valve cabinets occur in stairs, show these in section and dimension heights and location.
- Tie dimensions to the number of risers and observe minimum clearances.
- Draw handrails and guardrails in detail.
- Draw a detail at slab edge and indicate whether the space below the first landing is enclosed by a furring partition.
- Indicate a ladder and roof hatch to access the roof. If roof access is through a stair penthouse, show a curb to raise the doorsill above the adjacent roof to facilitate flashing.

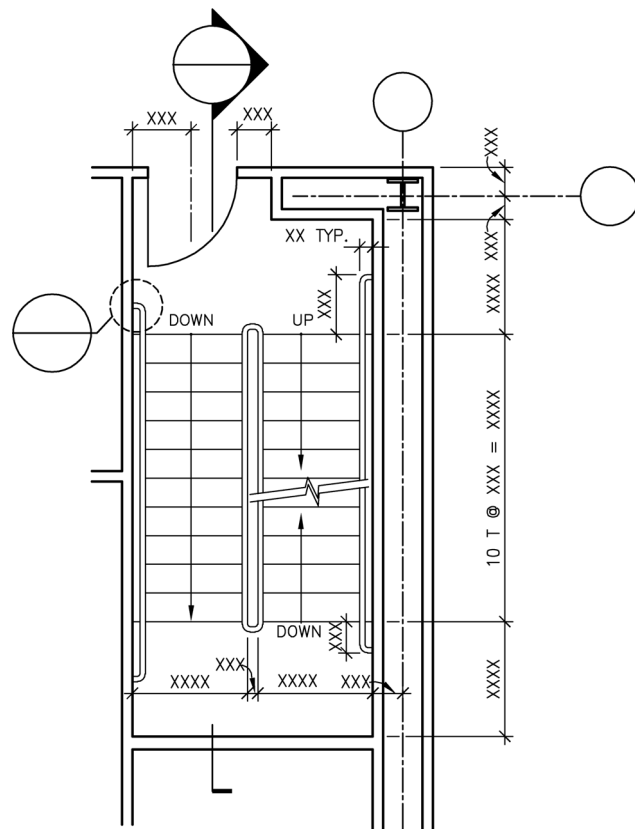


Figure 04.42 Stair plan.

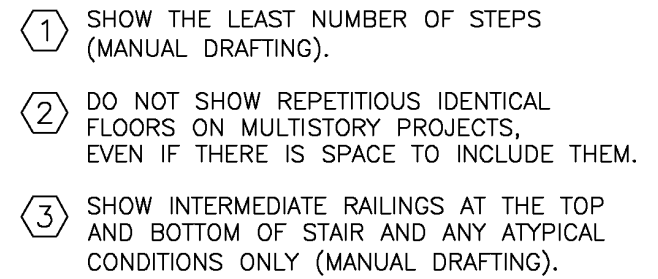
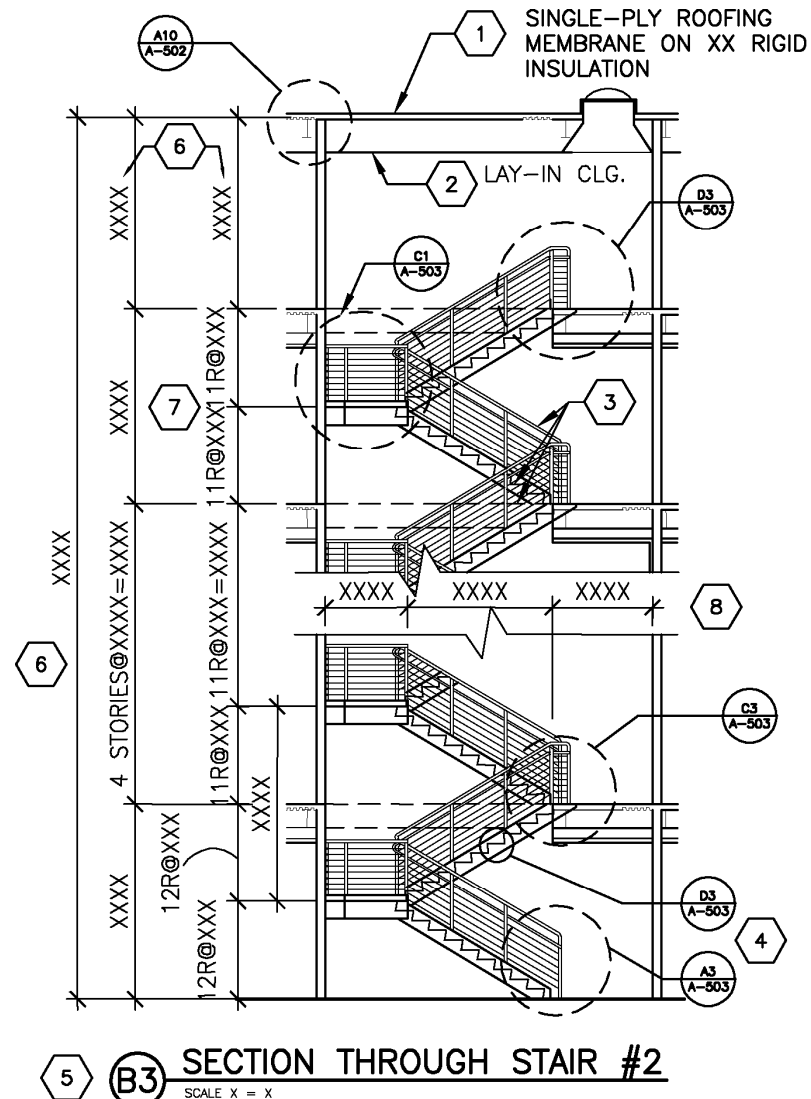


Figure 04.43 Stair section.



- 1 INFORMATION OF INTEREST TO THE ROOFING SUBCONTRACTOR ONLY. ROOF PLAN AND DETAILS SUCH AS DETAIL A10/A502 ALSO PROVIDE THIS INFORMATION.
- 2 ROOM FINISH SCHEDULE AND REFLECTED CEILING PLAN DUPLICATE THIS INFORMATION.
- 3 REPETITIOUS AND TIME-CONSUMING DRAFTING THAT DOES NOT CONTRIBUTE ANY INFORMATION BEYOND THAT WHICH IS PROVIDED BY THE OVERALL DIMENSION.
- 4 THIS DETAIL SHOULD BE REFERENCED ON DETAIL C3/A-503.
- 5 REFERENCE SECTION TITLE TO FLOOR PLAN.
- 6 DIMENSION BELONGS ON BUILDING SECTION. STAIR FABRICATOR DOES NOT REFERENCE THIS INFORMATION.
- 7 REPETITIOUS INFORMATION AND DIFFICULT TO READ. USE THE ABBREVIATION "TYP" FOR REPETITIOUS DIMENSIONS.
- 8 THIS DIMENSION STRING IS DUPLICATED ON THE PLANS.

Figure 04.44 Example of overdrafting.

The architect, in collaboration with the structural engineer, must indicate how the stair is supported. If hanger rods are used, their locations must be indicated in plan as well as on the section. If the enclosure is constructed of concrete masonry units, the locations of points of support must be coordinated with the locations of concrete-filled reinforced masonry cells.

Elevator Shaft Sections

Elevator manufacturers provide information for elevators. If elevator cabs are custom-designed, a set of interior elevations should be included in the elevator detail sheet. The elevator shaft section should show door height, pit ladder, dry sump (if required), and shaft vent. The section should refer to details for door head and sill (typical floor and slab on grade); slab edge at the wall tying the location of the edge to the grid; pit, ladder, and vent detail.

The following list of items should be included in elevator shaft section drawings:

- Show the elevator pit, ladder, and sills. Refer the latter two to enlarged details.
- Show the top of the shaft vent and pump room vent for hydraulic elevators.
- Indicate how the guide rails are supported where the floor-to-floor height exceeds the maximum allowable distance between rail supports. This will be based on information from the structural engineer.
- Detail door head and sill as well as slab edge for typical floor and sill at the pit.
- For traction elevators, show the machine room penthouse, indicate how the shaft is vented, and position the walls with enough clearances around the machine as required by the manufacturer(s).
- Where the elevator cab is customized, show interior elevations, finish materials, and dimensions.

Sheet Type 5 - Details

Detail Groups

Manufactured products should be represented by a simplified outline illustrating all the products listed as acceptable in the specifications. Details should take into account tolerances that may be listed in the specifications. Details are divided into three groups—horizontal or plan details, vertical or section details, and 3D details.

- Horizontal details include column furring, partition type, expansion and control joints, fire hose cabinets, and other elements of the plan. Refer to *Figure 04.45*.
- Vertical details originate either from wall sections, the building section, exterior or interior elevations, and stair or elevator sections. Refer to *Figure 04.46*.
- 3D details such as isometric drawings are used to help illustrate conditions that cannot be represented fully by 2D details.

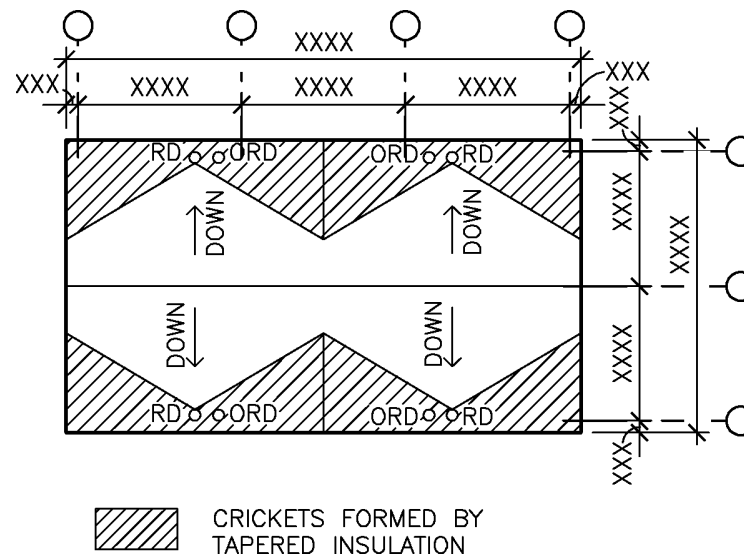


Figure 04.45 Horizontal details.

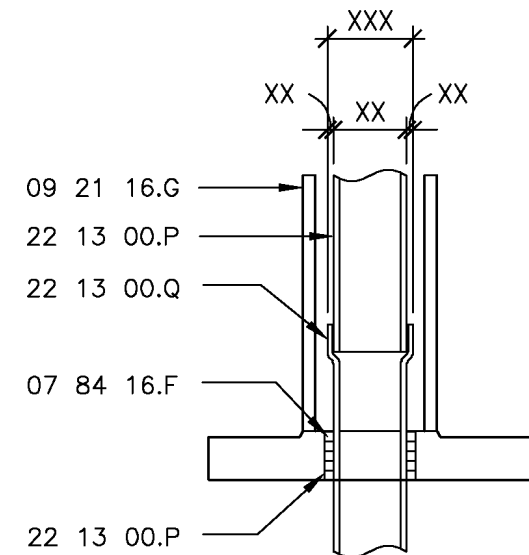


Figure 04.46 Vertical details.

Sheet Type 6 - Schedules and Diagrams

Schedules take a tabular form while diagrams are graphic representations. Both provide a large amount of information in a limited space. Schedules may be placed either in the specifications or on the drawings. The following is a description of each:

Schedules

Schedules provide a consistent format for representing a related group of items. They are keyed to the drawings and, in addition to the headings, are divided into at least three main columns.

The format, types, and composition of schedules are addressed in detail in the *Schedules Module*.

Diagrams

Diagrams are graphic representations that are usually not drawn to scale but can be noted with dimensions. They may represent a plan of a partition as shown in *Figure 04.47*, or an elevation such as a casework, louver, window, or door type. Refer to *Figure 04.48*. They may be schematic in nature such as mechanical, plumbing, and electrical riser diagrams. Refer to *Figure 04.49*.

Door and Frame Types

Door types (refer to *Figure 04.48*), like diagrams, may not be drawn to scale because a door elevation may represent doors that look the same but have different dimensions. Types may also represent doors constructed from different materials. The same type may represent a wood or hollow metal door. The door schedule differentiates among these doors by describing the door type, the material, and the dimensions of each. Refer to the *Schedules Module*.

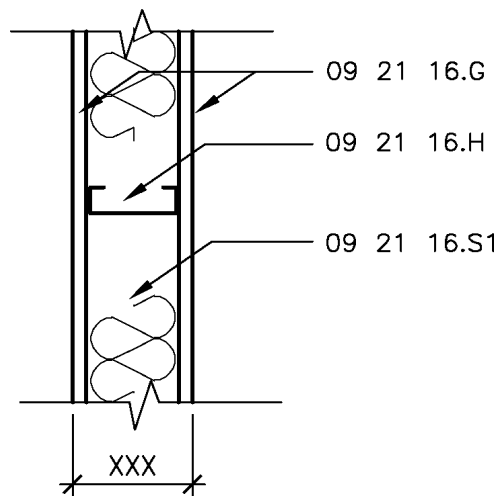
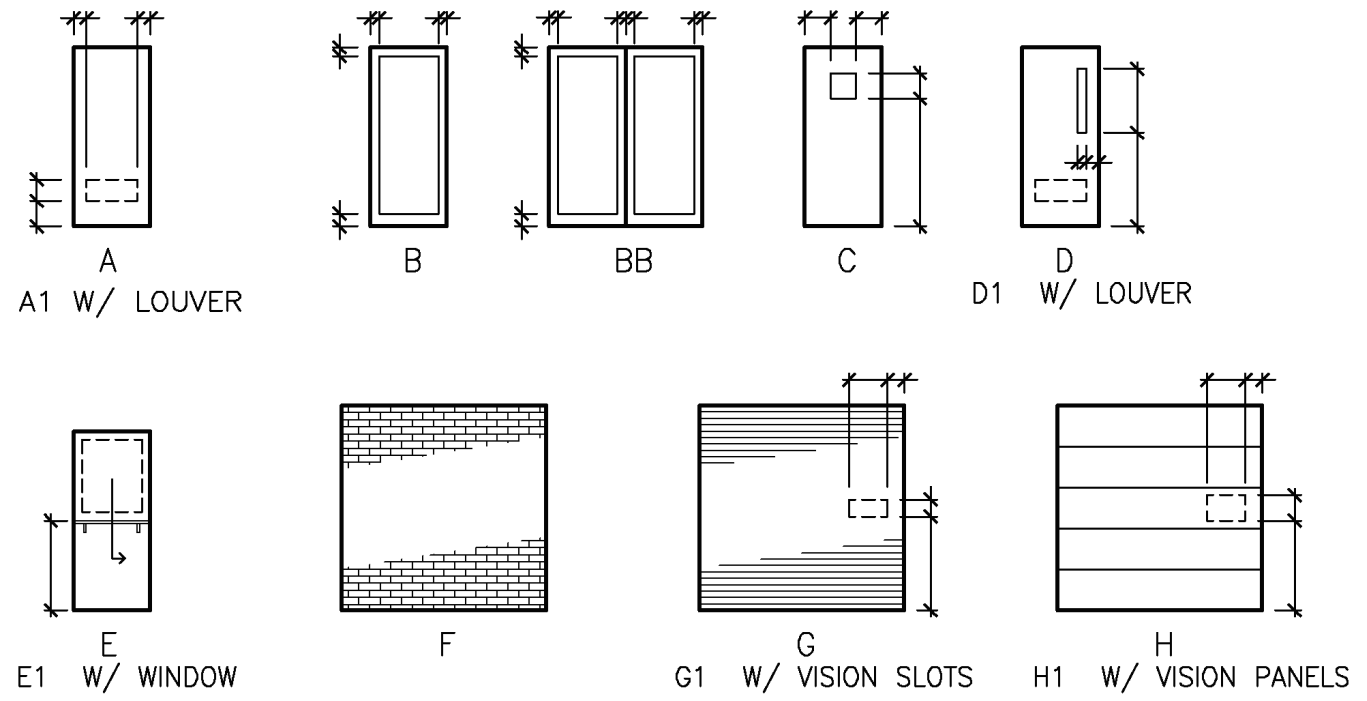


Figure 04.47 Partition type.



GUIDELINES:

1. ADD TYPES AS REQUIRED TO THIS GENERIC DIAGRAM.
2. DESIGNATE GLASS TYPES.
3. DIMENSION STYLES ONLY.

Figure 04.48 Door types.

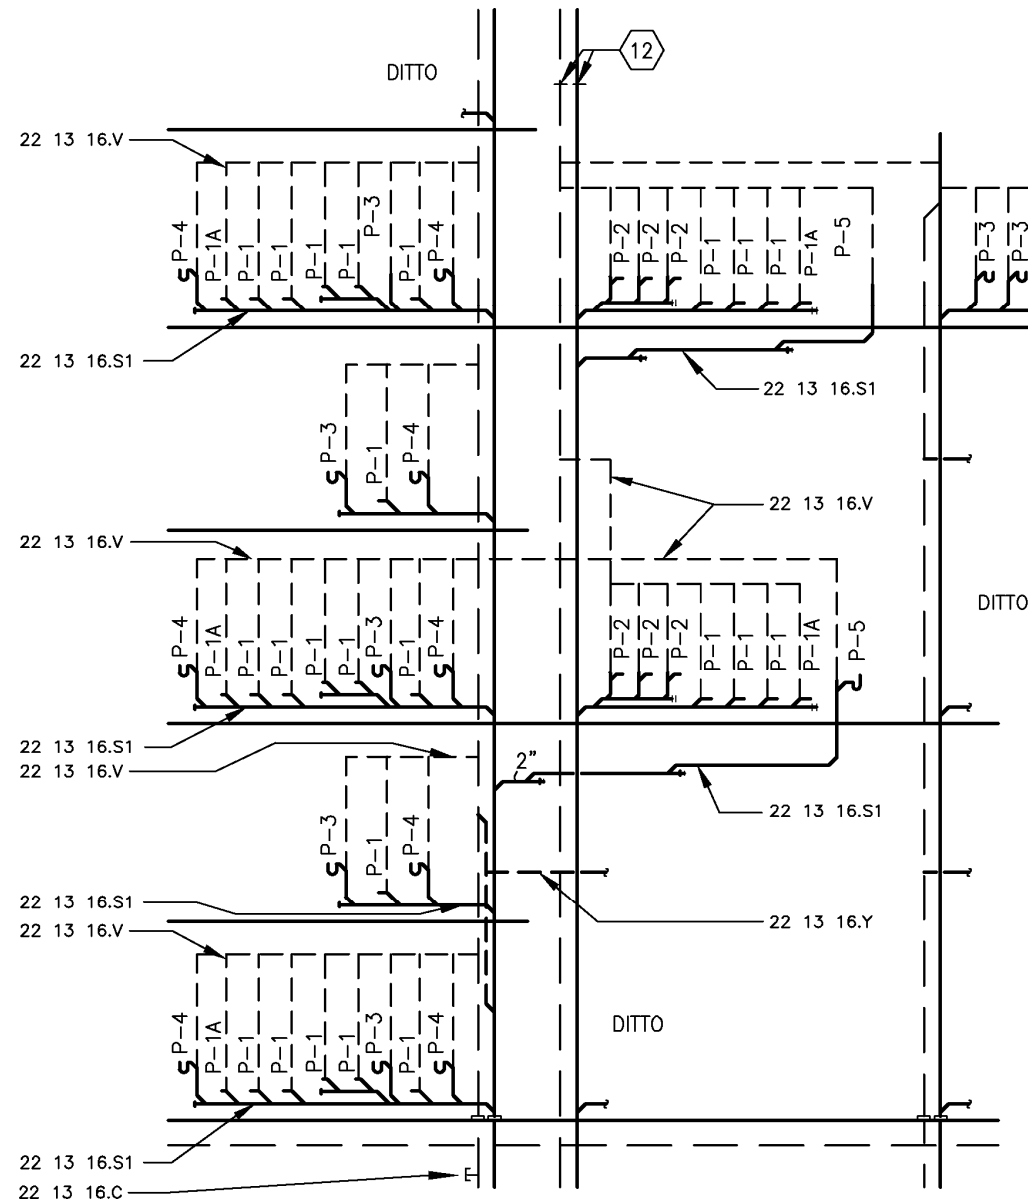


Figure 04.49 Riser diagram.

In a similar manner, door frame types represent the frame shape. Refer to *Figure 04.50*. If all the frames are similar, the frame type column in the schedule may not be needed. A frame surrounding a

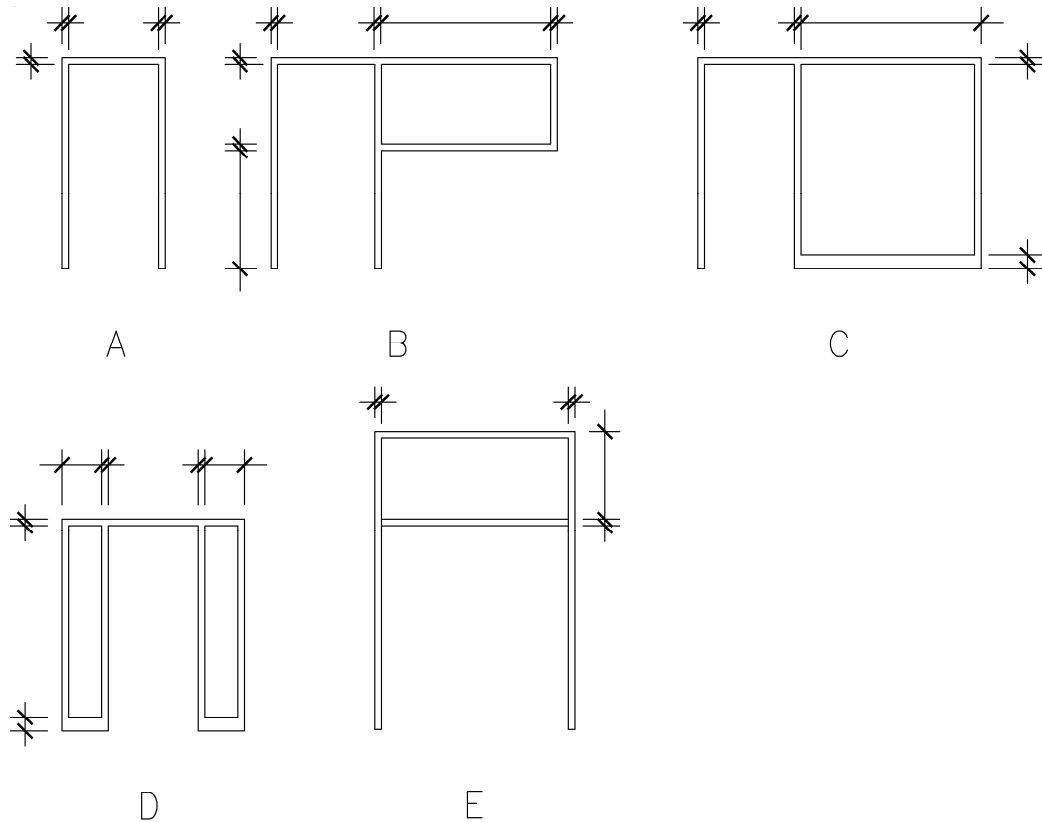
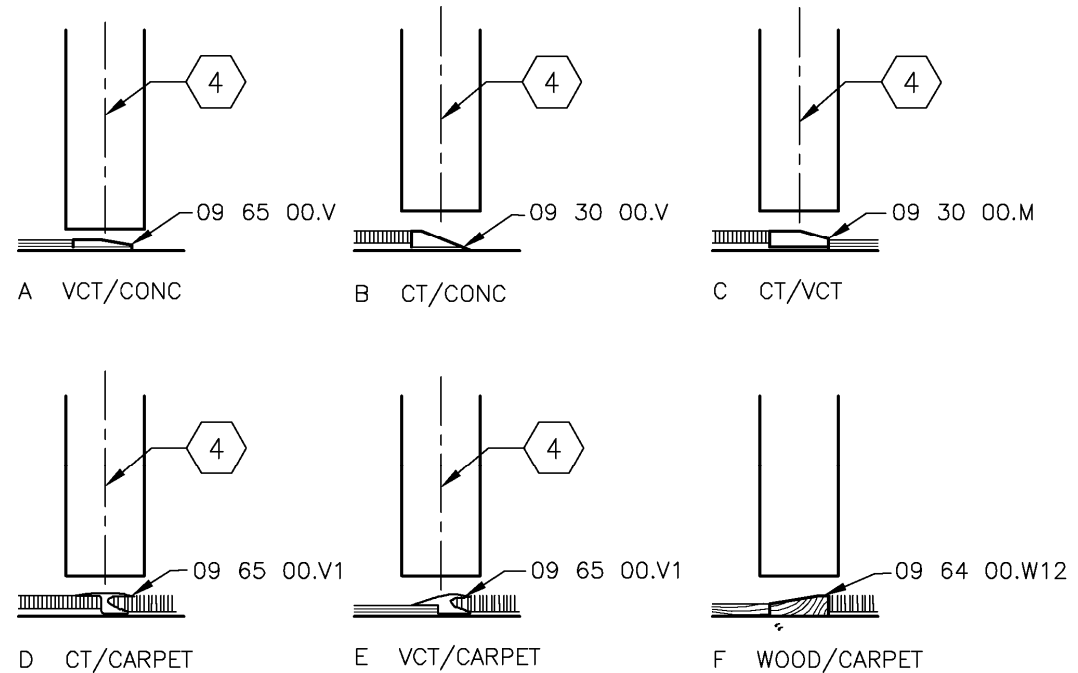


Figure 04.50 Door frame types with sidelights and transoms.

single or double door should be the same type because it has the same shape and the door schedule will list the different widths. Other frame types include frames with a sidelight, frames with a sidelight on both sides, smoke barrier door frames, frames containing a door with a transom. Door types may be drawn on a sheet that also includes door frame details, details for

exterior thresholds, and interior demarcation between floor materials under the doors (refer to *Figure 04.51*) as well as the door schedule.

Alternatively, the schedule may be included in the specifications. Borrowed lights may also be included on this sheet.



GUIDELINES:

1. ADD DETAILS AS REQUIRED TO THIS GENERIC GROUP OF DETAILS. WRITE "NOT USED" ON DETAILS NOT OCCURRING IN THE PROJECT AT HAND.
2. IN THE DOOR SCHEDULE UNDER THE "THRESHOLD" COLUMN, WRITE THE APPLICABLE DETAIL NUMBER. FOR EXAMPLE, "A2C/A____" WHERE "A2" IS THE GENERIC DETAIL FOR ALL THRESHOLDS AND "C" IS CT/VCT.

Figure 04.51 Threshold details.

Window Type

Window types are drawn and either dimensioned (refer to *Figure 04.52*) or combined with a window schedule. Refer to the *Schedules Module*.

The actual window frame size dimension should be shown and a general note determining the joint width should be added to the sheet.

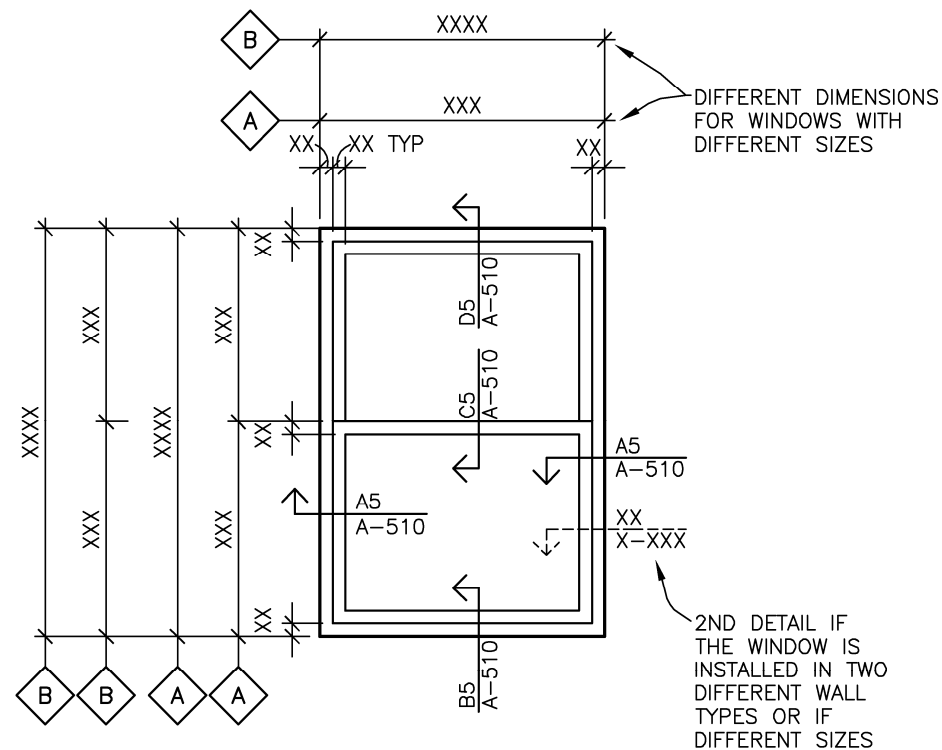


Figure 04.52 Double-hung window type with dimensions representing two window sizes.

It is important to group the windows according to the type of system selected for each opening if the specifications contain descriptions for more than one system. For instance, some projects contain a curtain wall system, a storefront system, and a punched window system. Refer to *Figure 04.53*. Following is a brief description of each type.

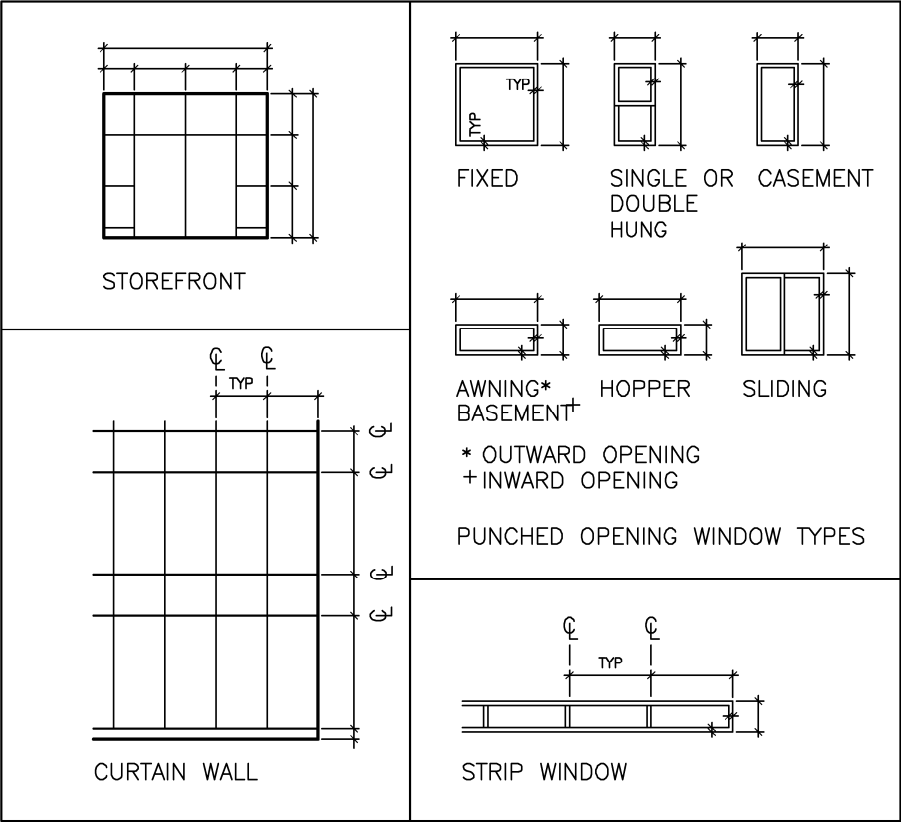


Figure 04.53 Window types.

Window frame details should be keyed to details placed in the same sheet as the types and schedule (if used). If the same window type is installed in more than one type of exterior wall

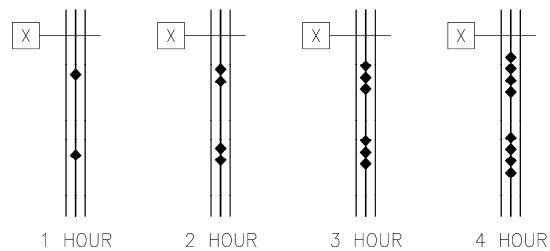


Figure 04.54 Representation of fire-rated partitions on the floor plan.

(e.g., brick veneer and metal-clad walls), place keys for each type to show the different details at each location.

Partitions

Partitions may be represented on the floor plans by a wall-type identifier (refer to the *Symbols Module*) containing a sequential alphanumeric designation. Refer to *Figure 04.55*. Do not add types to indicate finishes. A legend similar to *Figure 04.54* should be included on all floor plans.

Sheet Types 7 & 8 - User Defined

These series of sheets allow the user to accommodate sheet types that do not fall under any of the types described in this article.

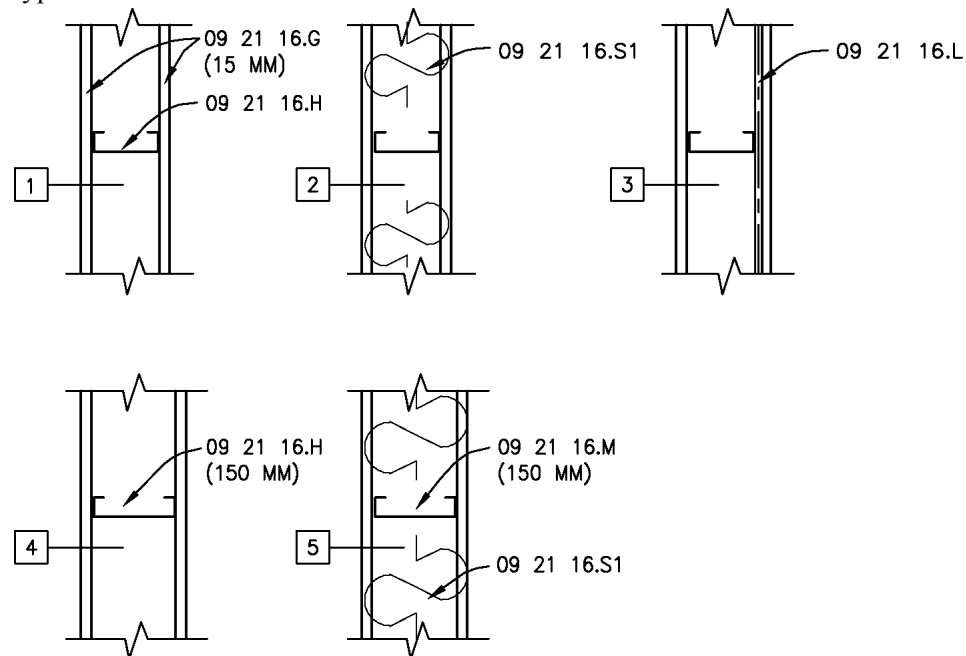


Figure 04.55 Examples of modifications to a general purpose partition.

Sheet Type 9 - 3D Representations

3D views consist of axonometric drawings, oblique drawings, perspectives, and photographs. They are used to assist the viewer in comprehending complex 3D relationships of shapes.

Axonometric Drawings

Axonometric is a general term used to describe one of three methods of 3D projection: isometric, dimetric, and trimetric. All three methods represent two vertical and one horizontal plane parallel to corresponding established axes at true dimensions. The difference among the three methods is the angles and scales used to execute the drawing. The most commonly used are isometric and dimetric representations. Isometric drawings are drawn with all three axes at 120 degrees relative to each other. Refer to *Figure 04.56*.

Dimetric drawings project the three planes at different angles and scales to simulate a true perspective. One of the most commonly used diagrams for producing a dimetric drawing is illustrated in *Figure 04.57*.

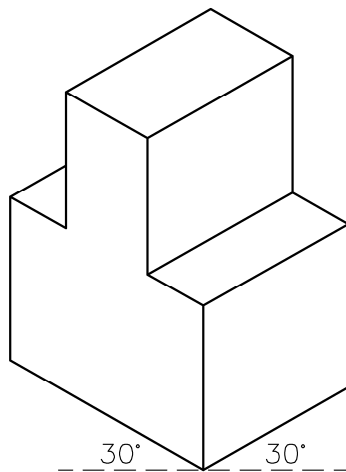


Figure 04.56 Axonometric isometric drawing.

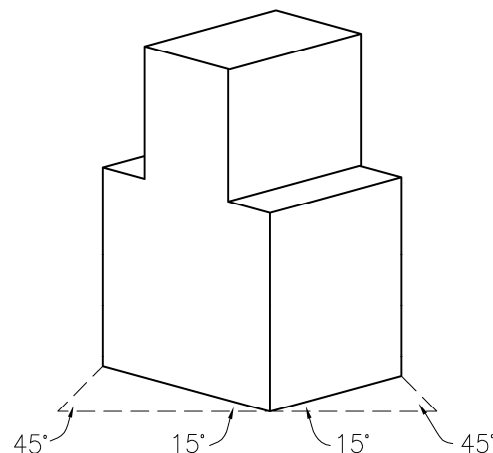


Figure 04.57 Axonometric dimetric drawing.

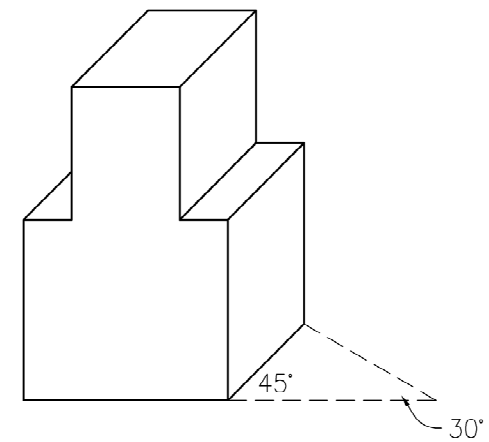


Figure 04.58 Oblique drawing.

Oblique Drawings

Oblique drawings are similar to diametric drawings except that one plane is parallel to the drawing plane. Refer to *Figure 04.58*.

Perspectives

Perspectives, unlike axonometric or oblique drawings, are represented by parallel lines that meet at a vanishing point located at the horizon. This gives the structure a true image similar to a photograph.

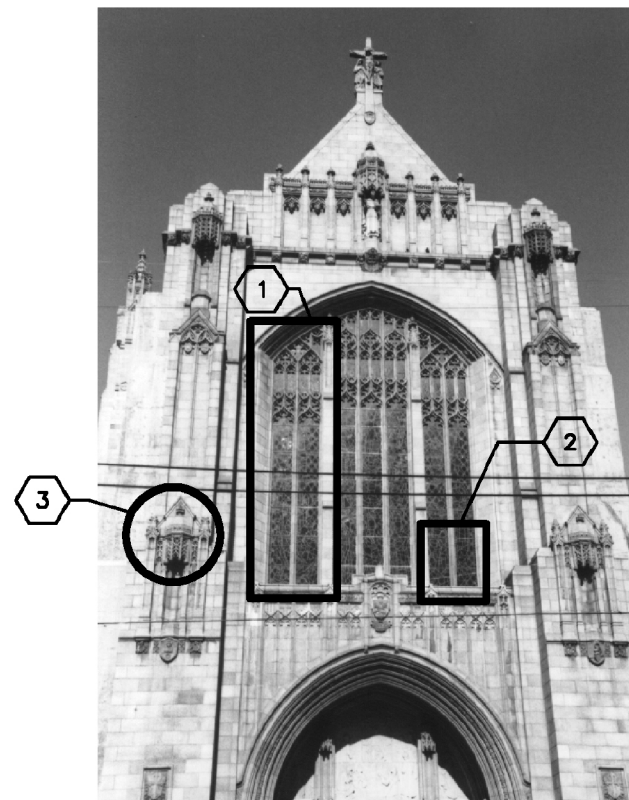
Photographs

Generally, photographs are used as a means of delineating new work to be performed on existing conditions. In historic remodeling, it is quite acceptable to use a regular camera to photograph ornate trim work and note on the picture what repair work must be done to restore the original trim. Refer to *Figure 04.59*.

Photography may also be used to generate drawings of an existing building using special calibrated camera equipment that superimposes a grid of points on the image. The resulting image is compensated for film and perspective distortion by digitizing the points using special computer software.

Photographs are often used in presentations to show an existing site with a proposed building superimposed within the picture. Digitizing the photograph and entering it into a computer program as a background or environment and then overlaying a digitally modeled building in matching perspective is the method used to achieve this representation.

A symbol should be indicated on plans and elevations denoting where and at what angle the photographs were taken. Refer to the *Symbols Module* for symbols types.

**NOTES:**

- 1 REPAIR LANCET MULLIONS
PER DETAIL C6/A-502.
- 2 REPAIR MULLIONS AS
DIRECTED BY ARCHITECT @
TIME OF INSPECTION AFTER
GLAZING REMOVAL.
- 3 REPAIR CRACKS AS
INDICATED IN SPECIFICATION
SECTION 04 01 00.

SOUTH ELEVATION
NO SCALE

Figure 04.59 Photograph

Mock-Up Drawing Set

Mock-Up Set, Cartoon Set, Story Book Set, and Mini-Set are names referring to drawings (or sketches) usually reproduced at 1/4-size representing all the project sheets required for a phase of the construction drawings. The mock-up is either manually sketched or CAD generated.

The mock-up set assists in the planning of the entire drawing set by assigning graphic and textual information to specific sheets in the construction document set. It uses standards provided by *Drawing Set Organization*, *Sheet Organization*, and other UDS modules.

It is preferable that this reduced set of drawings be started at the onset of the design development phase or before. The step-by-step procedures for producing a mock-up follow.

Mock-Up Set Procedures

Step 1: Compile a sheet list based on the Sheet Type Designators described in the *Drawing Set Organization Module*. Identify each sheet using the designators described under Sheet Identification in that module. Format the sheets as prescribed in the *Sheet Organization Module*.

Step 2: Create in CAD a blank project sheet at 1/4-size and make a number of copies on which to draw the mock-up.

Step 3: Reduce the drawings from the preceding phase of the project and paste on the sheets either by using CAD or manually. Augment with added drawings from the sheet list.

Step 4: Circle items that require detailing. Eliminate repetition by identifying typical details. Enlarge these circled areas to the appropriate scale (refer to Scale on page UDS-04.10) and place in the subdivided sheets. Add bubbles containing the number of each detail to the sheets from which the details were enlarged.

Step 5: Identify rooms that require interior elevations using the symbols shown in Symbols. Sketch each elevation on the appointed sheet(s).

Step 6: If the schedules are to be included in the drawings rather than in the specifications, estimate the size of schedules by counting the number of items to be included in them.

Step 7: Sketch diagrams representing partition, door, window, etc. Refer to Sheet Types. The sketching should show only the space requirement at this early stage in the project.

Step 8: Allocate space for 3D representations if required for the project. Also assign one sheet for miscellaneous details.

The mock-up must convey as much relevant information to the project team as necessary to show organization, numbering, and outline content. If CAD is used, enlarge or reduce the drawing from the preceding phase to generate details. After the drawing is generated, paste on the detail sheet. Refer to the *Drawing Set Organization Module* for sheet groupings, format, subdivisions, and numbering. Also, identify standard details to be retrieved from the firm's standard details library, reduce to 1/4-size, and paste on their respective sheets. Refer to *Figures 04.60* and *04.61*.

Mock-Up Guidelines

The following items should be considered in preparing a mock-up drawing set:

- Establish minimum standard sheet size from largest unbroken plan footprint, elevation, or section. Use standard sheet sizes as provided in the *Sheet Organization Module*.
- Choose a scale factor for the mock-up set as directed by the *Sheet Organization Module*.
- Develop a comprehensive list of scaled and non-scaled views to be added to drawing sheets. The mock-up worksheet is provided on page UDS-04.92 to assist in this tabulation.
- Determine the extent of the participation of each of the various disciplines. Use discipline designators as shown in the *Drawing Set Organization Module* level one or level two designators as required.
- Assign scaled and nonscaled views to appropriate sheets based on the *Sheet Organization Module* and the *Drawing Set Organization Module*.
- Review drawing categories to check for completeness.

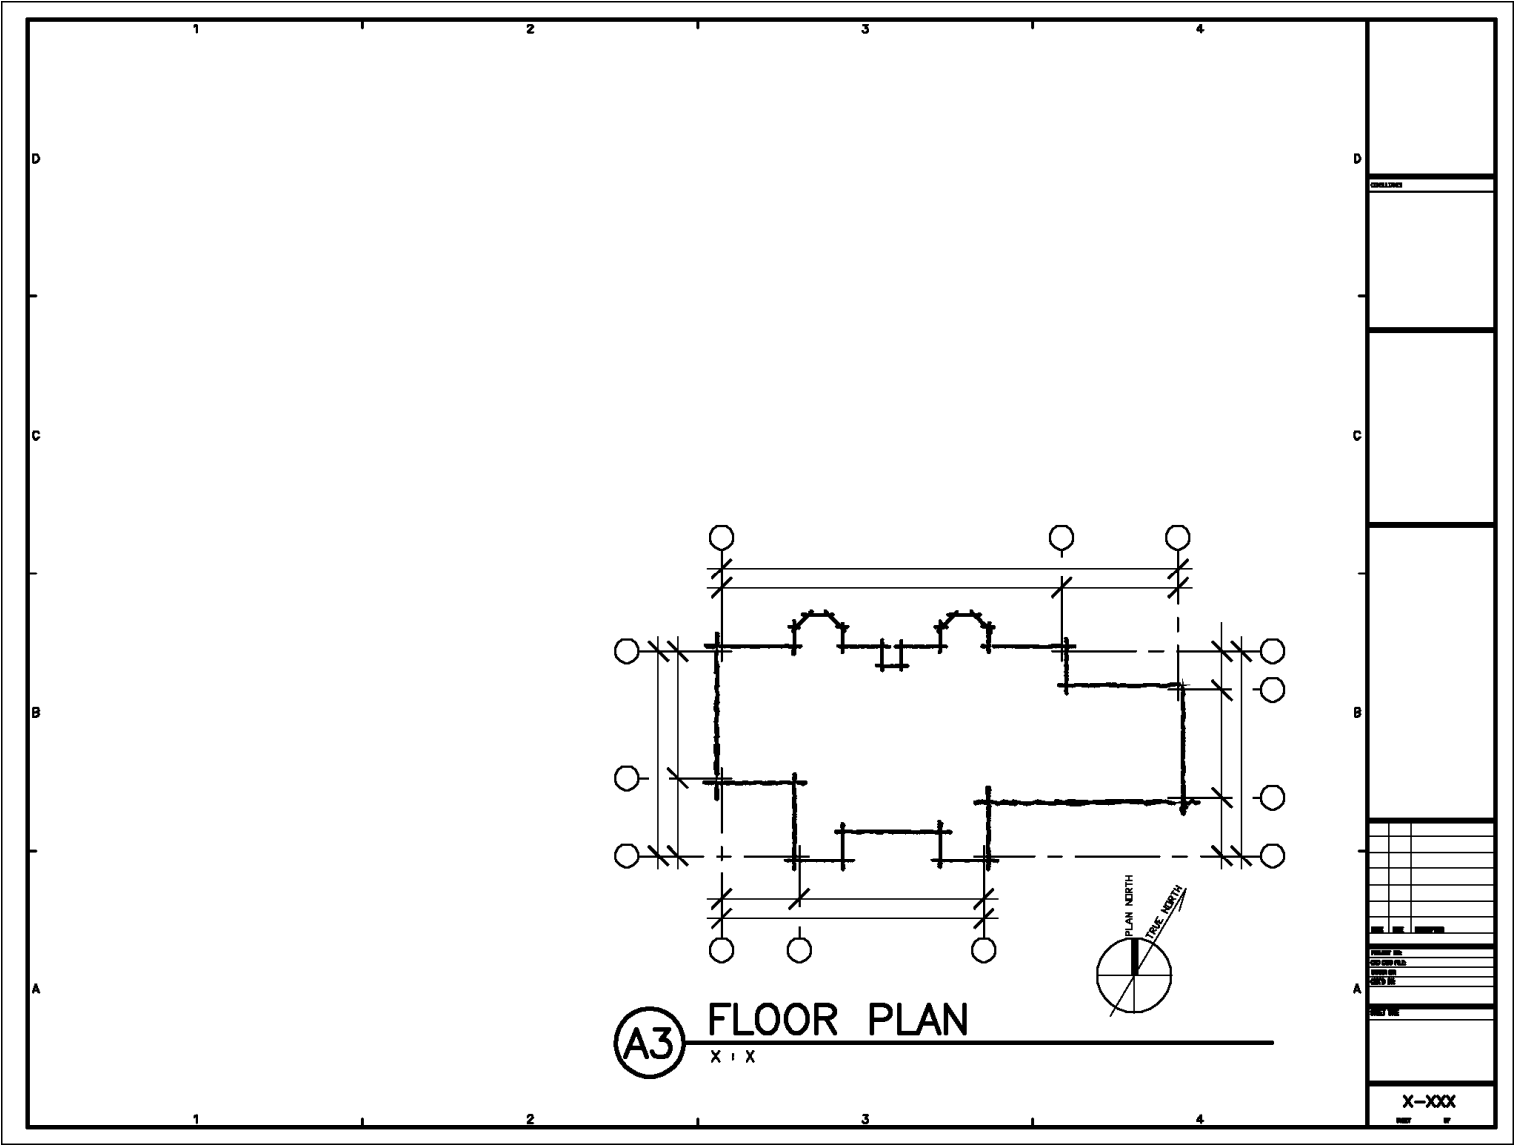


Figure 04.60 Mock-up of a plan sheet.

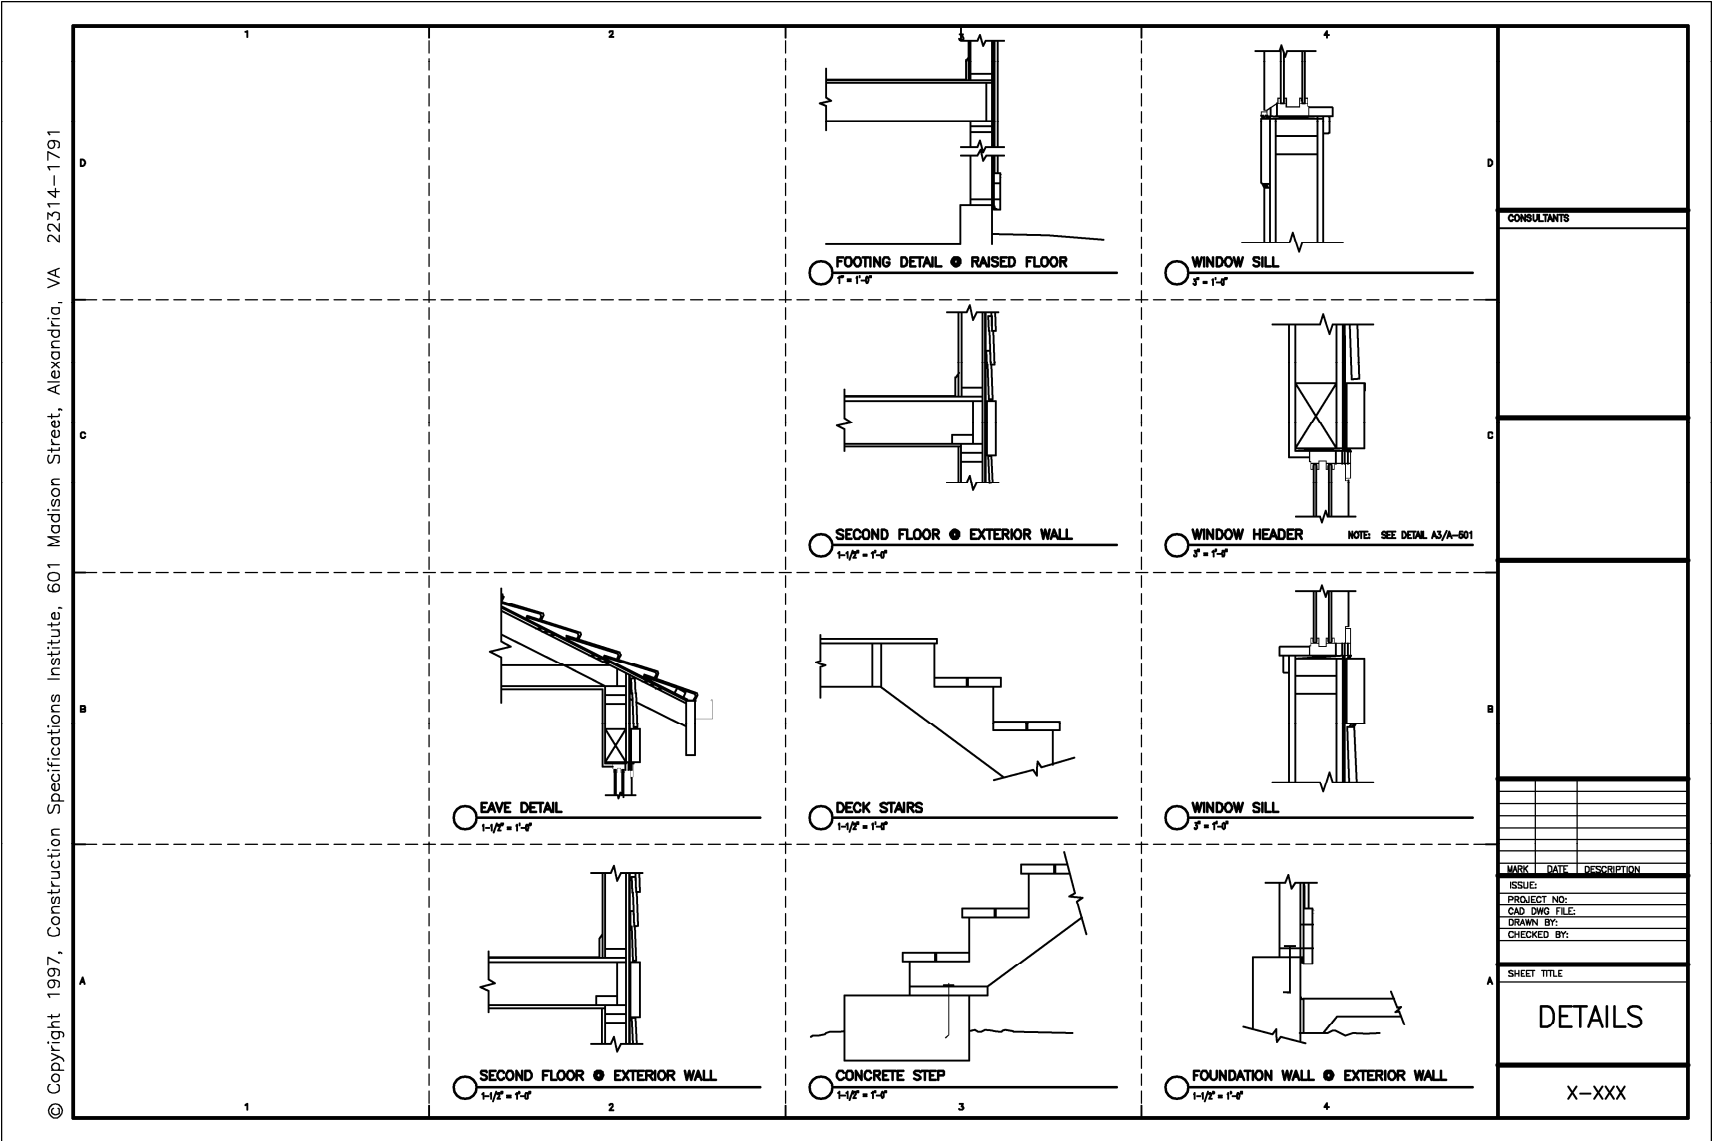


Figure 04.61 Mock-up of a detail sheet.

Mock-Up Worksheet

A mock-up worksheet is a tool intended to help the drawing organizer estimate the total number of drawings and the total amount of production time required to develop a comprehensive drawing set. Additional space on the back or another sheet may be needed to list the total number of small-scale details and/or schedules the project requires. Refer to the Mock-Up Worksheet on page UDS-04.92.

MOCK-UP WORKSHEET

SHEET NUMBER	SHEET NAME	NUMBER OF VIEWS	LIST OF VIEWS (Include All Disciplines)	SCALED SIZE	NUMBER OF HOURS PER SHEET	ASSIGNED TO:	COST PER SHEET
						TOTAL COST	

Terms and Abbreviations

United States National CAD Standard® - Version 4.0

**The Construction Specifications Institute
99 Canal Center Plaza
Alexandria, VA 22314-1588**

(800) 689-2900

www.csinet.org

www.nationalcadstandard.org

© Copyright 2007 U.S. All rights reserved, including World rights and Electronic rights. U.S. copyright held by The Construction Specifications Institute, 99 Canal Center Plaza, Alexandria, VA 22314. No part of this publication may be reproduced without permission from the publisher, nor may any part of this publication be reproduced, stored in a retrieval system, or copied by mechanical photocopying, recording, or other means, known or hereafter invented, or by all means, methods, and processes known and hereafter invented, without permission of the publisher.

Table of Contents

MODULE 5 – TERMS AND ABBREVIATIONS

Introduction..... 1

 Uses..... 1

 Objectives..... 2

 Methodology 2

 Guidelines..... 3

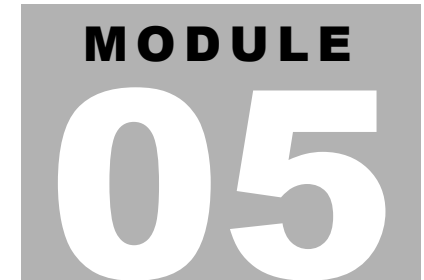
 Organization of Terms and Abbreviations 3

Terms..... 5

Abbreviations 93

Preferred Terms 177

This page intentionally left blank.



Introduction

The *Terms and Abbreviations Module* establishes guidelines for consistent terminology used in the construction industry. Consistent terms ensure clear and concise communication among the architect, owner, contractor, and consultants. The purpose of this Module is to provide a standard for construction document terms and abbreviations.

The *Terms and Abbreviations Module* provides the following:

- A consistent standard of communication in construction documents.
- A searchable list of common terms and abbreviations used in the construction industry.
- Consistent spelling of terms and abbreviations.
- Notes on common use and non-preferred terminology.

Uses

The Module provides a standard for the use of terms and abbreviations. A standard gives the professional office an efficient way to quickly determine the proper term and its abbreviation. It also helps intern architects and designers become familiar with the industry standards.

Objectives

The objective of the Module is to provide a standardized resource for construction terms and their abbreviations. It is not the objective of the Module to encourage the use of abbreviations. *The Project Resource Manual – CSI Manual of Practice* states that, whenever possible, terms should be spelled out and abbreviations should be used only to reduce time and space or where appropriate to improve clarity. The increased use of computer-aided drafting (CAD) has reduced the time required for writing text and notes on drawings, and the need for abbreviations. The use of obscure or undefined abbreviations results in a flawed project. When the meaning of an abbreviation is in doubt, spell it out!

Methodology

The terms included in this Module were selected using the following criteria:

- The term has six or more letters. Terms with five letters or fewer should not be abbreviated. However, certain commonly used terms (such as “build” and “center”) have been included.
- Trade association acronyms, such as UL, ASTM, and NFPA, have been included if the organization publishes standards likely to be referenced on drawings.
- Common English language terms have not been included. Some examples are “afternoon” (PM) and “Central Standard Time” (CST).
- Abbreviations representing professional licenses, certifications, or memberships associated with a person’s name are not included. It is assumed that the professional, whose name is on the documents, will define and control the proper format of his name. American Institute of Architects (AIA), Professional Engineer (PE), and Certified Construction Specifier (CCS) are examples.
- Terms in conflict with industry-accepted terminology do not have abbreviations. The proper term is shown in the “Notes” column and its abbreviation is in the Module.
- Symbols that contain letters are not abbreviations.

Guidelines

- Do not abbreviate words of five letters or fewer, except in schedules. A schedule column heading may need an abbreviation to reduce the size of the column and the overall size of the schedule.
- Avoid the use of abbreviations with more than one meaning. Generally the shared abbreviations in the Module are from different disciplines. Therefore, the context or the location within the drawing set should make the intended term obvious. However, if it does not, spell out the term.
- Show the source or a list of abbreviations on the General sheets. Two ways to accomplish this are:
 - Reference the UDS *Terms and Abbreviations* Module.
 - Include a selected list derived from the Terms and Abbreviations Module. The organization and location of the General sheets are included in the UDS *Drawing Set Organization* Module.
- If any doubt or confusion exists about the meaning of the abbreviation, do not use the abbreviation. Clarity is paramount and must not be sacrificed.

Organization of Terms and Abbreviations

Terms and abbreviations are presented in two easily accessible formats. The first format is in alphabetical order by term and the second in order by abbreviation. Terms, and their abbreviations, are listed with any other term that shares the same abbreviation. Terms that should be avoided are also included with a listing of the preferred term in the “Notes” column. These terms do not have an abbreviation because they should not be used.

This page intentionally left blank.

Terms

Term	Abbreviation	Shared Abbreviation	Notes
A			
abandon	ABAN		
abbreviation	ABBRV		
abnormal	ABNL		
above finished counter	AFC	automatic frequency control	
above finished floor	AFF		
above finished grade	AFG		
above finished slab	AFS		
above suspended ceiling	ASC	amps short circuit; asphalt surface course	
abrasive	ABRSV		
abrasive hardness	Ha		
abrasive resistant	ABRSV RES		
absolute	ABS	acrylonitrile butadiene styrene	
absorption	ABSORB		
access door	ACS DR		
access floor	ACS FLR		
access panel	ACS PNL		
accessible	ACC		
acid/alkaline scale	pH		
acid resistant	ACID RES		
acid resistant cast iron	ACID RES CI		
acid resistant pipe	ACID RES P		
acid resistant vent	ACID RES V		
acid resistant waste	ACID RES W		
acid vent	AV	air vent; audio visual	
acid waste	AW	actual weight; architectural woodwork	

Term	Abbreviation	Shared Abbreviation	Notes
acid waste line	AWL		
acoustic	ACST		
acoustic calking	----		acoustic sealant
acoustical ceiling tile	ACT		
acoustical insulation	ACOUS INSUL		
acoustical panel	ACOUS PNL		
acoustical panel ceiling	APC		
acoustical plaster	----		acoustical finish
acoustical tile ceiling	ATC		
acoustical wall treatment	AWT		
across	ACR		
acrylonitrile butadiene styrene	ABS	absolute	
actual weight	AW	acid waste; architectural woodwork	
addendum	ADDM		
additional	ADDL		
adhesive	ADH		
adjacent	ADJ	adjoining; adjustable	
adjoining	ADJ	adjacent; adjustable	
adjustable	ADJ	adjacent; adjoining	
administration	ADMIN		
aggregate	AGGR		
aggregate base course	ABC	Associated Builders and Contractors	
air condition	A/C		
air conditioning unit	A/C UNIT		
air cooled condensing unit	ACCU		
air handling unit	AHU		
air pressure drop	APD		
air pressure return line	APR		
air separator	AS	ammeter switch	
air supply unit	ASU		
air vent	AV	acid vent; audio visual	

Term	Abbreviation	Shared Abbreviation	Notes
air water pump	AWP		
alarm	ALM		
alarm annunciator panel	AAP		
alignment	ALNMT		
allowance	ALLOW		
alteration	ALTRN		
alternate	ALT	altitude	
alternate number	ALT NO		
alternating current	AC	armored cable; asbestos cement; asphaltic concrete	
alternative	----		alternate
altitude	ALT	alternate	
aluminum	ALUM		
aluminum cable steel reinforced	ACSR		
ambient	AMB		
American Architectural Manufacturers Association	AAMA		
American Association of Cost Engineers	AACE		
American Concrete Institute	ACI		
American Gas Association	AGA		
American Institute of Architects	AIA		
American Institute of Steel Construction	AISC		
American National Standards Institute	ANSI		
American Plywood Association	APA		
American Society for Testing and Materials	ASTM		
American Society of Civil Engineers	ASCE		
American Society of Heating, Refrigerating, and Air Conditioning Engineers	ASHRAE		
American Society of Mechanical Engineers	ASME		
American Standard Elevator Codes	ASEC		
American steel wire gauge	ASWG		
American Water Works Association	AWWA		
American Welding Society	AWS		

Term	Abbreviation	Shared Abbreviation	Notes
American wire gauge	AWG		
American Wood Preservers' Association	AWPA		
Americans with Disabilities Act	ADA		
ammeter switch	AS	air separator	
amount	AMT		
ampere	AMP		
ampere hour	AH		
ampere interrupting capacity	AIC		
amplifier	AMPL		
amplitude modulation	AM		
amps short circuit	ASC	above suspended ceiling; asphalt surface course	
anchor	AHR		
anchor bolt	AB		
and so forth	ETC	et cetera	
angle	L	liter	
angle beam	ANG BM		
angle stop valve	ASV		
annunciator	ANN		
anodize	ANOD		
antenna	ANT		
apartment	APT	Association for Preservation Technology	
appearance	APP	atactic propylene	
appendix	APPX		
apply	----		install
approved	APPD		
approximate	APPROX		
Architect	ARCH		
architect/engineer	A/E		
Architect's Supplemental Instruction	ASI		
architectural finish	ARF		
architectural woodwork	AW	acid waste; actual weight	

Term	Abbreviation	Shared Abbreviation	Notes
Architectural Woodworking Institute	AWI		
area drain	AD		
armored cable	AC	alternating current; asbestos cement; asphaltic concrete	
article	ART		
as-built	----		record drawings
as required	AR		
asbestos	ASB		
asbestos cement	AC	alternating current; armored cable; asphaltic concrete	
asphalt	ASPH		
Asphalt Institute	AI		
asphalt roofing	----		built-up roofing
asphalt surface course	ASC	above suspended ceiling; amps short circuit	
asphaltic concrete	AC	alternating current; armored cable; asbestos cement	
asphaltic concrete paving	ACP	automatic control panel	
assembled cooling unit	ACU		
assembly	ASSY		
Associated Builders and Contractors	ABC	aggregate base course	
Associated General Contractors of America	AGC		
association	ASSN		
Association for Preservation Technology	APT	apartment	
asymmetrical	ASYM		
atactic propylene	APP	appearance	
atmosphere	ATM	automatic teller machine	
attachment	ATCH		
attention	ATTN		
audio frequency	AF		
audio visual	AV	acid vent; air vent	
authority having jurisdiction	AHJ		
auto transformer	AUTO XFMR		
automatic	AUTO		
automatic air damper	AAD		

Term	Abbreviation	Shared Abbreviation	Notes
automatic air vent	AAV		
automatic check valve	ACHKV		
automatic control panel	ACP	asphaltic concrete paving	
automatic control system	ACS		
automatic control valve	ACV		
automatic door closer	ADC		
automatic door seal	ADS		
automatic frequency control	AFC	above finished counter	
automatic sprinkler	ASKLR		
automatic sprinkler drain	ASD		
automatic sprinkler riser	ASR		
automatic teller machine	ATM	atmosphere	
automatic transfer switch	ATS		
auxiliary	AUX		
auxiliary power unit	APU		
avenue	AVE		
average	AVG		
awning window	AWN WDW		
axial flow	AX FL		
azimuth	AZ		

B

back of curb	BC	between centers; bolt circle; bookcase; bottom chord; brick color; building code	
back to back	B/B		
backboard	BKBD		
backdraft damper	BDD		
backflow preventer	BFP		
background	BKGD		
backing	BKG		
backing rope	----		joint backer

Term	Abbreviation	Shared Abbreviation	Notes
baffle	BAF		
baggage	BAG		
balance	BAL		
balcony	BALC		
balestrades	----		railing
ball valve	BV		
ballast	BLST		
balled and burlapped	B&B	bell and bell; grade B or better (lumber)	
bar joists	----		steel joists
base board radiator	BBR		
base line	BL	building line	
base plate	B PL		
baseboard	BB	bulletin board	
basement	BSMT		
basic insulation level	BIL		
bathtub	BT		
batt insulation	----		blanket insulation
batten	BAT	battery	
battery	BAT	batten	
bay window double hung	BAY WDW DH		
beam	BM	benchmark; bending moment	
beam, standard	S BM		
beam, wide flange	WF BM		
bearing	BRG		
bearing plate	BRG PL		
bed joint	BJT		
bedding	BDNG		
bedroom	BR		
bell and bell	B&B	balled and burlapped; grade B or better (lumber)	
bell and flange	B&F		
bell and spigot	B&S		

Term	Abbreviation	Shared Abbreviation	Notes
bell mouth	BL MTH		
below	BLW		
below ceiling	BLW CLG		
below finish floor	BFF		
benchmark	BM	beam; bending moment	
bending moment	BM	beam; benchmark	
better	BTR		
between	BTWN		
between centers	BC	back of curb; bolt circle; bookcase; bottom chord; brick color; building code	
bevel	BEV		
bifolding doors	BI FLD DR		
Birmingham wire gauge	BWG		
bituminous	BITUM		
black steel pipe	BSP		
blackboard	----		chalkboard
blanket	BLKT		
block	----		concrete masonry unit
blowdown	BLWDN		
blower	BLO		
blowoff	BO		
board	BD	butterfly damper	
board feet (foot)	BD FT		
board measure	B/M		
boiler	BLR		
boiler feed booster pump	BFBP		
boiler feedwater	BFW		
boiler feedwater pump	BFWP		
boiler horsepower	BLR HP		
bolt circle	BC	back of curb; between centers; bookcase; bottom chord; brick color; building code	

Term	Abbreviation	Shared Abbreviation	Notes
bonding	BNDG		
bookcase	BC	back of curb; between centers; bolt circle; bottom chord; brick color; building code	
booster	BSTR		
borrowed light	BLT	built	
both faces	BF		
both sides	BS		
both ways	BW		
bottom	BOT		
bottom chord	BC	back of curb; between centers; bolt circle; bookcase; brick color; building code	
bottom face	BOT F		
bottom of steel	BOS		
boulevard	BLVD		
boundary	BDRY		
bracing	BRCG		
bracket	BRKT		
brake horsepower	BHP		
breaker	BRKR		
brick color	BC	back of curb; between centers; bolt circle; bookcase; bottom chord; building code	
Brick Institute of America	BIA		
bridging	BRDG		
bridging joist	BRDG JST		
bright annealed	BA		
British thermal unit	Btu		
British thermal unit (thousand)	Mbtu		
British thermal unit per hour	BtuH		
bronze	BRZ		
broom closet	B CL		
buck-boast transformer	BB XFMR		
build	BLD		

Term	Abbreviation	Shared Abbreviation	Notes
Builder's Hardware Manufacturer's Association	BHMA		
building	BLDG		
building automation system	BAS		
building code	BC	back of curb; between centers; bolt circle; bookcase; bottom chord; brick color	
building line	BL		
Building Officials and Code Administrators Association International	BOCA		
building paper	BP		
built	BLT	borrowed light	
built-in	BLT IN		
built-up	BU	bushel	
built-up roofing	BUR		
bulb tee beam	BLB T BM		
bulkhead	BLKHD		
bulletin board	BB	baseboard	
bulletproof (bullet-resistant)	BPRF		
bullnose	BN		
burlap	BRLP		
bushel	BU	built-up	
butt weld	BT WLD		
butterfly check valve	BCV		
butterfly damper	BD	board	
butterfly valve	BFV		
by pass	BYP		
C			
cabinet	CAB		
cabinet unit heater	CUH		
cable television	CTV		
calculate	CALC		
calked joint	CLKJ		

Term	Abbreviation	Shared Abbreviation	Notes
calking	----		sealant
calorie	CAL		
camber	CAM		
candela	cd	construction documents; contract documents	
candlepower	CP	concrete pipe; control panel	
canopy	CAN		
cantilever	CANTIL		
canvas	CANV		
capacitor	CAP	capacity	
capacity	CAP	capacitor	
carbon dioxide	CO2		
carbon monoxide	CO	cased opening; Certificate of Occupancy; cleanout; company; cutout	
carpet	CPT	control power transformer	
carpet and pad	C&P		
carriage bolt	CB	catch basin; cement base; ceramic base; corner bead	
cased opening	CO	carbon monoxide; Certificate of Occupancy; cleanout; company; cutout	
casement	CSMT		
casement window	CW	chemical waste line; clockwise; cold water piping; cool white	
casework	CSWK		
casing	CSG		
casing bead	----		metal trim
cast concrete	C CONC		
cast-in-place	CIP	cast iron pipe	
cast iron	CI	curb inlet	
cast iron pipe	CIP	cast in place	
cast iron soil pipe	CISP		
cast steel	CSTL		
cast stone	CS	commercial standard; control switch	
catalog	CAT		

Term	Abbreviation	Shared Abbreviation	Notes
catch basin	CB	carriage bolt; cement base; ceramic base; corner bead	
catwalk	CATW		
cavity	CAV		
ceiling	CLG		
ceiling attenuation class	CAC		
ceiling diffuser	CLG DIFF		
ceiling duct outlet	CLG DCT OUT		
ceiling grille	CLG GRL		
ceiling height	CLG HT		
ceiling panel	----		acoustical panel
ceiling register	CLG REG		
ceiling tile	----		acoustical tile
Celsius	C	channel	
cement	CEM	cemetery	
cement base	CB	carriage bolt; catch basin; ceramic base; corner bead	
cement finish	CEM FIN		
cement floor	CF	contractor furnished	
cement plaster	CEM PLAS		
cement plaster ceiling	CEM PLAS CLG		
cementitious (backer) board	CBB		
cemetery	CEM	cement	
center	CTR	contour; cooling tower return	
center line	CL	class; close	
center matched	CM	construction management	
center of gravity	CG	common ground; corner guard	
center to center	C TO C		
centigrade	----		Celsius
centimeter	cm		
centimeter per second	cm/s		
ceramic	CER		
ceramic base	CB	carriage bolt; catch basin; cement base; corner bead	

Term	Abbreviation	Shared Abbreviation	Notes
ceramic glazed structural facing units	CGSFU		
ceramic tile	CT	count; current transformer	
ceramic tile base	CTB		
ceramic tile floor	CTF		
Ceramic Tile Institute of America	CTI		
Certificate of Occupancy	CO	carbon monoxide; cased opening; cleanout; company; cutout	
certify	CERT		
Chain Link Fence Manufacturers Institute	CLFMI		
chalkboard	CH BD		
chamber	CHMBR		
chamfer	CHFR		
change order request	COR		
channel	C	Celsius	
charge	CHG		
check	CHK		
check valve	CHKV		
chemical	CHEM		
chemical waste line	CW	casement window; clockwise; cold water piping; cool white	
chilled drinking water	CDW		
chilled drinking water return	CDWR		
chilled drinking water supply	CDWS		
chilled water	CHW	circulating hot water	
chilled water primary pump	CHWPP		
chilled water pump	CHWP		
chilled water recirculating pump	CHWRP		
chilled water return	CHWR		
chilled water secondary pump	CHWSP		
chilled water supply	CHWS		
chiller	CH	coat hook	
chlorinated polyvinyl chloride	CPVC		
chlorofluorocarbons	CFC		

Term	Abbreviation	Shared Abbreviation	Notes
chrome plated	CHR PL		
circle	CIR		
circuit	CKT		
circuit breaker	CKT BRKR		
circular	CIRC		
circulating hot water	CHW	chilled water	
circulating water pump	CWP	condenser water pump	
circumference	CRCMF		
cladding	CLDG		
class	CL	center line; close	
Class A door	A LABEL		
Class B door	B LABEL		
Class C door	C LABEL		
Class D door	D LABEL		
Class E door	E LABEL		
classification	CLASS		
classroom	CLRM		
cleanout	CO	carbon monoxide; cased opening; Certificate of Occupancy; company; cutout	
cleanout to grade	COTG		
clear	CLR	color; cooler	
clear wired glass	CLWG		
cleat	CLT		
clockwise	CW	casement window; chemical waste line; cold water piping; cool white	
close	CL	centerline; class	
closed circuit television	CCTV		
closet	CLO		
closet rod	CR	control relay; control room	
closure	CLOS		
clothes dryer	CL D		

Term	Abbreviation	Shared Abbreviation	Notes
coat hook	CH	chiller	
coated	CTD		
coating	CTG		
coaxial cable	COAX		
coefficient	COEFF		
coefficient of performance (heating)	COP	coping	
coefficient of utilization	CU	cubic; copper	
cold-formed metal framing	CFMF		
cold rolled steel	CRS		
cold water piping	CW	casement window; chemical waste line; clockwise; cool white	
color	CLR	clear; cooler	
color rendering index	CRI		
column	COL		
column line	CLL	contract limit line	
combination, combined	COMB		
commercial standard	CS	cast stone; control switch	
common	COM		
common ground	CG	center of gravity; corner guard	
common mode rejection	CMR		
communication	COMM		
community antenna television	CATV		
company	CO	carbon monoxide; cased opening; Certificate of Occupancy; cleanout; cutout	
compartment	COMPT		
complete	COMPL		
component	COMP		
composite	CMPST		
compressible	CPRS		
compressor	COMPR		
computer	CMPTR		
computer floor	----		access flooring

Term	Abbreviation	Shared Abbreviation	Notes
concealed	CNCL		
concentric	CONC	concrete	
concrete	CONC	concentric	
concrete block	----		concrete masonry unit
concrete floor	CONC FLR		
concrete masonry unit	CMU		
concrete opening	CONC OPNG		
concrete pavement	PCCP		
concrete pipe	CP	candlepower; control panel	
Concrete Reinforcing Steel Institute	CRSI		
concrete sewer pipe	CSP		
concrete splash block	CSB	casing bead	
condensate	CNDS		
condensate return pump	CRP		
condensation	CONDN		
condenser	COND	condition	
condenser water pump	CWP	circulating water pump	
condenser water return	CWR		
condenser water supply	CWS		
condition	COND	condenser	
conduit	CND		
conference	CONF		
connect	CONN		
construction	CONSTR		
construction documents	CD	candela; contract documents	
construction joint	CJ	control joint	
construction management	CM	center matched	
Construction Specifications Institute	CSI		
consultant	CONSULT		
contactor	CNTOR		
continue	CONT	controller	

Term	Abbreviation	Shared Abbreviation	Notes
contour	CTR	center; cooling tower return	
contract	CONTR	contractor	
contract change directive	CCD		
contract documents	CD	candela; construction documents	
contract limit line	CLL	column line	
contractor	CONTR	contract	
contractor furnished	CF	cement floor	
contractor furnished equipment	CFE		
contractor furnished/contractor installed	CF/CI		<i>also, provide</i>
contractor furnished/owner installed	CF/OI		
control	CTRL		
control contactor	CCR		
control joint	CJ	construction joint	
control panel	CP	candlepower; concrete pipe	
control power transformer	CPT	carpet	
control relay	CR	closet rod; control room	
control room	CR	closet rod; control relay	
control switch	CS	cast stone; commercial standard	
control valve	CV		
controller	CONT	continue	
convert	CONV		
conveyor	CNVR		
cook top	CK TP		
cool white	CW	casement window; chemical waste line; clockwise; x cold water piping	
cool white deluxe	CWX		
cooler	CLR	color; clear	
cooling coil	C/C		
cooling tower return	CTR	contour; center	
cooling tower supply	CTS		
coordinate	COORD		

Term	Abbreviation	Shared Abbreviation	Notes
coping	COP	coefficient of performance (heating)	
copper	CU	coefficient of utilization; cubic	
cork tackboard	----		tackboard
corkboard	----		tackboard
corner	CNR		
corner bead	CB	carriage bolt; catch basin; cement base; ceramic base	
corner guard	CG	center of gravity; common ground	
cornice	CORN		
correct	CORR	corridor	
correspond	CORRES		
corridor	CORR	correct	
corrugated deck	----		steel roof deck
corrugated metal pipe	CMP		
count	CT	ceramic tile; current transformer	
counter	CNTR		
counter sunk	CSK		
counterclockwise	CCW		
counterflashing	CFLG		
coupling	CPLG		
courtyard	CRT YD		
cover	COV	cut off valve	
cover plate	COV PL		
critical path method	CPM		
cross brace	X BRACE		
cross section	X SECT		
crossbracing	XBRA		
crown	CRN		
crushed stone	----		porous fill
cubic	CU	coefficient of utilization; copper	
cubic centimeter	cm3		
cubic feet	CU FT		

Term	Abbreviation	Shared Abbreviation	Notes
cubic feet per minute	CFM		
cubic feet per second	CFS		
cubic inch	CU IN		
cubic meter	m ³		
cubic meter per second	m ³ /s		
cubic millimeter	mm ³		
cubic yard	CU YD		
cubicle	CUB		
curb and gutter	C&G		
curb inlet	CI	cast iron	
current	CUR		
current limiting fuse	CLF		
current transformer	CT	ceramic tile; count	
curtain	CURT		
custodian	CUST		
cut off valve	COV	cover	
cut stone	CT STN		
cutout	CO	carbon monoxide; cased opening; Certificate of Occupancy; cleanout; company	
cylinder	CYL		
cylinder lock	CYL L		
cylinder locks keyed alike	KA		
cypress	CYP		
D			
damage free	DF	diesel fuel; drinking fountain	
damper	DMPR		
dampproof course	DPC		
dampproofing	DMPF		
database	DB	dry bulb	
datum	DAT		

Term	Abbreviation	Shared Abbreviation	Notes
dead load	DL		
decibel	dB		
decigram	dg		
deciliter	dL		
decimeter	dm		
deep	D	depth; penny (nail)	
definition	DEF		
deflection	DFLCT		
defrost	DFR		
degrease	DGR		
degree	DEG		
degrees Celsius	DEG C		
degrees Fahrenheit	DEG F		
deionized water	DIW		
delete	DEL	deliver	
deliver	DEL	delete	
delta	----		Use symbol (see Symbols Module)
demolition	DEMO	demonstration	
demonstration	DEMO	demolition	
demountable partition	DPTN		
density	DENS		
department	DEPT		
depth	D	deep; penny (nail)	
describe	DESCR	description	
description	DESCR	describe	
design	DSGN		
design-build	D-B		
designation	DES		
detach	DTCH		
detail	DET		

Term	Abbreviation	Shared Abbreviation	Notes
detention	DETN		
development	DEV		
dew point	DP		
dew point temperature	DPT	differential pressure transmitter	
diagonal	DIAG	diagram	
diagram	DIAG	diagonal	
diameter	DIA		
diesel fuel	DF	damage free; drinking fountain	
difference	DIFF	differential; diffuser	
differential	DIFF	difference; diffuser	
differential pressure sensor	DPS		
differential pressure transmitter	DPT	dew point temperature	
diffuser	DIFF	difference; differential	
digital	DGTL		
dimension	DIM		
dimmer	DMR		
dimmer control panel	DCP		
dimmer switch	DMR SW		
dining room	DR	door; drain; dressing room; drive	
direct current	DC		
direct digital control	DDC		
direction	DIR		
dirt	----		earth
disable	DSBL		
disabled	DA	drainage area	
discharge	DISCH		
disconnect	DISC		
disconnect switch	DS	double strength (glass); downspout	
dishwasher	DW	distilled water; domestic water	
dispenser	DISP		
display and storage	D&S		

Term	Abbreviation	Shared Abbreviation	Notes
disposal	DSPL		
distance	DIST	district	
distilled water	DW	dishwasher; domestic water	
distribution panel	DISTR PNL		
district	DIST	distance	
divide	DIV	division	
division	DIV	divide	
document	DOC		
domelite	----		plastic skylight
domestic	DOM		
domestic hot water	DHW	double hung windows	
domestic water	DW	dishwasher; distilled water	
domestic water heater	DWH		
domestic water return	DWR	drawer	
domestic water supply	DWS		
door	DR	dining room; drain; dressing room; drive	
door closer	DR CL		
door frame	DR FR		
Door Hardware Institute	DHI		
door holder	DRH		
door louver	DRLV		
door opening	DR OPNG		
door stop	DRST		
door switch	DRSW		
double	DBL		
double acting door	DBL ACT DR		
double extra heavy	XXH		
double glaze	DBL GLZ		
double hung (door, window)	DH		
double hung windows	DHW	domestic hot water	
double joist	DJ		

Term	Abbreviation	Shared Abbreviation	Notes
double pole, double throw	DPDT		
double pole, single throw	DPST		
double strength (glass)	DS	disconnect switch; downspout	
Douglas fir	DOUG FIR		
dovetail	DVTL		
downspout	DS	disconnect switch; double strength (glass)	
dozen	DOZ		
drafting	DFTG		
drain	DR	dining room; door; dressing room; drive	
drain tile	DT		
drain, waste, and vent	DWV		
drainage area	DA	disable	
drawer	DWR	domestic water return	
drawing	DWG		
dressed four sides	D4S		
dressed one side	D1S		
dressed two sides	D2S		
dressing area	DR AREA		
dressing room	DR	dining room; door; drain; drive	
drinking fountain	DF	damage free; diesel fuel	
drinking fountain, wall mounted	DF WL MTD		
drive	DR	dining room; door; drain; dressing room	
drop inlet	DI		
dry bulb	DB	database	
dry bulb temperature	DBT		
dry chemical	D CHEM		
dry film thickness	DFT		
dry standpipe	DSP		
drywall	----		gypsum board
duct access panel	DAP		
duct covering insulation	DCI		

Term	Abbreviation	Shared Abbreviation	Notes
duct liner insulation	DLI		
duct return	DCT/RT		
duct rising, duct riser	DCT/RS		
duct supply	DCT SUP		
ductile iron pipe	DIP		
dumbwaiter	DWTR		
duplex	DX		
duplex outlet	DX OUT		
duplicate	DUPL		
dutch door	DT DR		
E			
each	EA		
each end	EE		
each face	EF	exterior finish	
each layer	EL	easement line; elevation	
each way	EW		
easement	ESMT		
easement line	EL	each layer; elevation	
east	E	modulus of elasticity	
eccentric	ECC		
eccentric reducer	ECC RDCR		
economizer	ECON		
edge grain	EG		
edge of curb	EC		
edge of pavement (paving)	EP	electrical panel (panelboard)	
edge of shoulder	ES	electrostatic	
edge of slab	EOS		
effect	EFT		
effective	EFF	efficiency	
effective horsepower	EHP	electric heating panel	

Term	Abbreviation	Shared Abbreviation	Notes
effective temperature	ET		
efficiency	EFF	effective	
elastomeric	ELAST		
electric	ELEC		
electric door opener	ELEC DR OP		
electric hand dryer	EHD		
electric heater	EH		
electric heating panel	EHP	effective horsepower	
electric panel board	EPB		
electric water cooler	EWC		
electric water heater	EWH		
electrical metallic tubing	EMT		
electrical nonmetallic tubing	ENT		
electrical outlet	EO		
electrical panel (panelboard)	EP	edge of pavement (paving)	
electrical resistance welding	ERW		
electrically operated valve	EOV		
electro-pneumatic	----		pneumatic electric
electromagnetic	EM	expanded metal	
electromagnetic interference	EMI		
electronic data processing	EDP		
electrostatic	ES	edge of shoulder	
element	ELEM	elementary	
elementary	ELEM	element	
elevation	EL	each layer; easement line	
elevator	ELEV		
elevator cab	----		elevator car
emergency	EMER		
emergency monitoring control panel	EMCP		
emergency power off	EPO		
emergency shower	EMER SHR		

Term	Abbreviation	Shared Abbreviation	Notes
enamel	ENAM		
enclosure	ENCL		
energy	ENGY		
energy efficiency ratio	EER		
energy management system	EMS		
engine	ENG		
engineer	ENGR		
Engineered Wood Association	EWA		
Engineers Joint Contract Documents Committee	EJCDC		
entering air temperature	EAT		
entering dry bulb temperature	EDBT		
entering water temperature	EWT		
entering wet bulb temperature	EWBT		
entrance	ENTR		
environment	ENVIR		
Environmental Protection Agency	EPA		
equal	EQ		
equally spaced	EQL SP		
equipment	EQUIP		
equivalent	EQUIV		
escalator	ESCAL		
escape	ESC	escutcheon	
escutcheon	ESC	escape	
especially	ESP		
establish	ESTB		
estimate	EST		
et cetera	ETC	and so forth	
ethylene propylene diene monomer	EPDM		
evacuate	EVAC		
evaporate	EVAP		
evaporative cooling unit	ECU		

Term	Abbreviation	Shared Abbreviation	Notes
example	EX		
excavate	EXC		
exchanger	EXCH		
exclude	EXCL		
execute	EXEC		
exhaust	EXH	exhibit	
exhaust air	EXH A		
exhaust air grille	EXH GR		
exhaust air register	EAR		
exhaust duct	EXH DT		
exhaust fan	EXH FN		
exhaust hood	EXH HD		
exhaust vent	EXHV		
exhibit	EXH	exhaust	
existing	EXIST		
existing grade	EXST GR		
existing roof drain	ERD		
exit light	EXT LT		
expand	EXP	expansion; exposed	
expanded metal	EM	electromagnetic	
expanded polystyrene board (insulation)	EPS		
expansion	EXP	expand; exposed	
expansion bolt	EXP BT		
expansion joint	EJ		
explosion proof	EPRF		
exposed	EXP	expand; expansion	
extension	EXTN		
exterior	EXT	external; extinguisher	
exterior finish	EF	each face	
exterior finish system	EFS		
exterior grade	EXT GR		

Term	Abbreviation	Shared Abbreviation	Notes
exterior gypsum board	EGB		
exterior gypsum sheathing board	EGSB		
exterior insulation and finish system	EIFS		
external	EXT	exterior; extinguisher	
external pipe thread	EPT		
external static pressure	ESP		
extinguisher	EXT	exterior; external	
extra large	XL		
extruded polystyrene board (insulation)	XPS		
extrusion	EXTRU		
eye guard	EGRD		
eye wash station	EWS		

F

fabric	FAB		
fabric wallcovering	FWC		
face area	FA	final assembly; fire alarm; fresh air	
face brick	FC BRK		
face of concrete	FOC	face of curb	
face of curb	FOC	face of concrete	
face of finish	FOF	fuel oil return line	
face of masonry	FOM		
face of slab	FOS	face of stud; fuel oil supply	
face of stud	FOS	face of slab; fuel oil supply	
face of wall	FOW		
face to face	F/F		
face velocity	FV	flush valve; foot valve	
facial tissue dispenser	FTD		
facility	FACIL		
facsimile	FAX		
factor	FAC		

Term	Abbreviation	Shared Abbreviation	Notes
factory	FCTY		
factory mutual	FM		
Fahrenheit	F	female; fire line	
fan coil unit	FCU		
fan powered terminal	FPT		
far face	FF	finish face	
far side	FS	Federal Specification; fire station; full scale; full size	
fascia	FAS	fire alarm station	
fascia board	FAS BD		
fastener	FSTNR		
federal	FED		
Federal Energy Administration	FEA		
Federal Highway Administration	FHWA		
Federal Housing Administration	FHA		
Federal Specification	FS	far side; fire station; full scale; full size	
federal stock number	FSN		
federal supply classification	FSC		
federal test methods	FTM		
feedback	FDBK		
feeder	FDR	fire door	
feedout	FDO		
feedwater	FDW		
feet	FT	fire treated; foot; fully tempered (glass)	
feet per minute	FPM		
feet per second	FPS		
female	F	Fahrenheit; fire line	
feminine napkin disposal	----		sanitary napkin disposal
feminine napkin vendor	----		sanitary napkin vendor
fence	FN		
fiber insulation	----		rigid insulation
fiber reinforced gypsum	FRG		

Term	Abbreviation	Shared Abbreviation	Notes
fiber reinforced polyester	FRP	fiberglass reinforced plastic	
fiberboard	----		rigid insulation
fiberglass	FGL		
fiberglass reinforced plastic	FRP	fiber reinforced polyester	
field order	FO	finished opening; fuel oil	
figure	FIG		
file cabinet	FC	footcandle	
filler	FLR	floor	
fillet	FIL		
filter	FLTR		
filter water return	FWR		
filter water supply	FWS		
final assembly	FA	face area; fire alarm; fresh air	
finger joint	FNGR JT		
finish	FIN		
finish both sides	FIN BS		
finish face	FF	far face	
finish floor	FIN FLR		
finish floor elevation	FF EL		
finish four sides	F4S		
finish grade	FIN GR		
finish two sides	F2S		
finish wood	FIN WD		
finished one side	F1S		
finished opening	FO	field order, fuel oil	
finned tube radiation	FTR		
fire alarm	FA	face area; final assembly; fresh air	
fire alarm annunciator panel	FAAP		
fire alarm bell	FABL		
fire alarm box	FABX		
fire alarm control panel	FACP		

Term	Abbreviation	Shared Abbreviation	Notes
fire alarm station	FAS	fascia	
fire blanket	FB	flat bar	
fire brick	F BRK		
fire damper	FDMPR		
fire department connection	FDC		
fire department connection cabinet	FDCC		
fire department valve	FDV		
fire door	FDR	feeder	
fire extinguisher	FE		
fire extinguisher cabinet	FEC		
fire hose	FH	fire hydrant; flat head; flat head screws	
fire hose cabinet	FHC		
fire hose rack	FHR		
fire hydrant	FH	fire hose; flat head; flat head screws	
fire line	F	Fahrenheit; female	
fire protection	FP	fireproof; flag pole; freezing point	
fire protection water supply	FPW		
fire rated assembly	FRA		
fire rating	FR	fire resistant; frame	
fire resistant	FR	fire rating; frame	
fire retardant treated wood	FRTW		
fire sprinkler head	FSH		
fire standpipe	FSP		
fire station	FS	far side; Federal Specification; full scale; full size	
fire treated	FT	feet; foot; fully tempered (glass)	
fire wall	FW	flood wall	
fireplace	FPL		
fireproof	FP	fire protection; flagpole; freezing point	
fixture	FIXT		
flagpole	FP	fire protection; fireproof; freezing point	
flammable	FLMB		

Term	Abbreviation	Shared Abbreviation	Notes
flange	FLG	flooring	
flared	FLRD		
flashing	FLASH		
flat bar	FB	fire blanket	
flat head	FH	fire hose; fire hydrant; flat head screws	
flat head machine screw	FHMS		
flat head screws	FH	fire hose; fire hydrant; flat head	
flat head wood screw	FHWS		
flexible	FLEX		
float finish concrete	FL FIN CONC		
float glass	FLT GL		
flood wall	FW	fire wall	
floodlight	FLT		
floor	FLR	filler	
floor area ratio	FAR		
floor cleanout	FCO		
floor drain	FD		
floor finish	FLR FIN		
floor outlet	FL OUT		
floor plate	FLR PL		
floor register	FLR REG		
floor sink	FLR SK		
flooring	FLG	flange	
floorline	FL	foot-lambert	
flow line	FLL		
flow sensing switch	FSS		
flow switch	FL SW		
flowmeter	F METER		
fluid ounce	FL OZ		
fluorescent	FLUOR		
fluorescent fixture	FLUOR FIX		

Term	Abbreviation	Shared Abbreviation	Notes
fluorescent lighting	LT FLUOR		
flush mount	FLMT		
flush valve	FV	face velocity; foot valve	
flushing rim sink	FR SNK		
fluted concrete masonry unit	FLUT CMU		
fluting	FLUT		
foam backer	----		backer rod
foil backed batt insulation	FF BATT		
foil backed insulation	FF INSUL		
foil faced drywall	----		foil faced gypsum board
foil faced gypsum wallboard	----		foil faced gypsum board
folding	FLDG		
foot	FT	feet; fire treated; fully tempered (glass)	
foot board measure	FBM		
foot valve	FV	face velocity; flush valve	
foot/pound	FT/LB		
foot/pound force	FT/LBF		
footcandle	FC	file cabinet	
footing	FTG		
foot-lambert	FL	floorline	
form board	FMBD		
formica	----		plastic laminate
formwork	FWRK		
foundation	FDTN		
fountain	FOUNT		
four-conductor	4/C		
four-pole double throw	4PDT		
four-pole single throw	4PST		
four-way	4WAY		
four-wire	4W		
frame	FR	fire rating; fire resistant	

Term	Abbreviation	Shared Abbreviation	Notes
framed mirror	FR MIR		
framed mirror and shelf	FR MIR/SHF		
framing	FRMG		
freeway	FRWY		
freezer	FRZ		
freezestat	FSTAT		
freezing point	FP	fire protection; fireproof; flagpole	
freight	FRT		
frequency	FREQ		
fresh air	FA	face area; final assembly; fire alarm	
fresh air inlet (intake)	FAI		
fritted glass	FR GL		
from floor above	FFA		
from floor below	FFB		
frosted glass	FRST GL		
fuel oil	FO	field order; finished opening	
fuel oil pump	FOP		
fuel oil return	FOR		
fuel oil return line	FOF	face of finish	
fuel oil storage tank	FOTK		
fuel oil supply	FOS	face of slab; face of stud	
fuel oil vent	FOV		
full height partition	FHP		
full load amps	FLA		
full scale	FS	far side; Federal Specification; fire station; full size	
full size	FS	far side; Federal Specification; fire station; full scale	
full voltage non-reversing	FVNR		
full voltage reversing	FVR		
fully tempered (glass)	FT	feet; fire treated; foot	
furnace	FURN	furnish; furniture	
furnish	FURN	furnace; furniture	

Term	Abbreviation	Shared Abbreviation	Notes
furnished by owner	----		OF/CI or OF/OI
furniture	FURN	furnace; furnish	
furniture, fixture, and equipment	FF&E		
furring	FURG		
fuse box	----		panelboard
fused switch	FU SW		
fusible link	FUS LINK		
future	FUT		
G			
gage	GA	Gypsum Association	
gallon	GAL		
gallons per day	GPD		
gallons per hour	GPH		
Gallons Per Hour, Standard	SGPH		
gallons per minute	GPM		
gallons per second	GPS		
galvanic	GALV	galvanized	
galvanized	GALV	galvanic	
galvanized iron	GI		
galvanized iron pipe	GIP		
galvanized sheet metal	GSM		
galvanized steel	GALV STL		
garbage disposal	G DISP		
garden	GRDN		
gas bibb	GB	grab bar	
gas fired water heater	GWH		
gas line	G LN		
gas pressure regulator	GPR		
gas vent through roof	GVTR		
gasoline vent	GV	gravity vent	

Term	Abbreviation	Shared Abbreviation	Notes
gate valve	GTV		
gauge	----		gage
general	GEN	generator	
general conditions	GEN COND		
general contractor	GC		
general purpose	GEN PURP		
generator	GEN	general	
girder	G	ground; natural gas	
glass	GL	ground level	
glass block	GL BLK		
glass-fiber-reinforced concrete	GFRC		
glass-fiber-reinforced gypsum	GFRG		
glass-fiber-reinforced plaster	GFRP	glass-fiber-reinforced plastic	
glass-fiber-reinforced plastic	GFRP	glass-fiber-reinforced plaster	
glazed concrete masonry unit	GLZ CMU		
glazed structural unit	GSU		
glazed wall tile	GWT		
glazing	GLZ		
globe valve	GLV		
glue	----		adhesive
glued laminated wood	GLU LAM		
government	GOVT		
grab bar	GB	gas bibb	
grade B or better (lumber)	B&B	balled and burlapped; bell and bell	
grade beam	GR BM		
grade C and better	C&BTR		
grade cleanout	GCO		
grade line	GR LN		
gradient	GRAD		
grand master key	GMK		
grand master keyed	GMKD		

Term	Abbreviation	Shared Abbreviation	Notes
granite	GRAN		
grating	GRTG		
gravel	----		porous fill
gravity roof ventilator	GRV	groove	
gravity vent	GV	gasoline vent	
graylite	----		gray sheet glass
grease trap	GT	gross ton; grout	
grille	GRL		
grommet	GROM		
groove	GRV	gravity roof ventilator	
gross	GR		
gross ton	GT	grease trap; grout	
gross weight	GR WT		
ground	G	girder; natural gas	
ground fault circuit interrupter	GFCI		
ground fault interrupter	----		ground fault circuit interrupter
ground floor	GR FL		
ground level	GL	glass	
grounded outlet	GRD OUT		
group	GP		
grout	GT	grease trap; gross ton	
guarantee	GUAR		
guaranteed maximum price	GMP		
guard	GD		
guard rail	GDR		
gutter	GUT		
gymnasium	GYM		
gyplath	----		gypsum lath or metal lath
gypsum	GYP		
Gypsum Association	GA	gage	
gypsum board	GYP BD		

Term	Abbreviation	Shared Abbreviation	Notes
gypsum panel	----		gypsum board
gypsum plaster	GYP PLAS		
gypsum plaster ceiling	GPC		
gypsum sheathing board	GSB		
gypsum wallboard	----		gypsum board
H			
hammer	HMR		
hand-off-automatic	HOA		
hand dryer	HD	heavy duty	
hand hole	HH		
hand sink	HS	heat-strengthened (glass); high strength	
handicap	HC	heating coil; heavy commercial; hollow core; hose cabinet	
handicapped	HCP		
handrail	HNDRL		
hanger	HGR		
hardboard	HDBD		
hardener	HDNR		
hardware	HDW		
hardwood	HDWD		
hatch (roof)	H	high	
hazard	HAZ		
hazardous materials	HAZ MAT		
head joint	HD JT		
header	HDR		
headquarters	HQ		
headwall	HDWL		
heat-strengthened (glass)	HS	hand sink; high strength	
heat absorbing glass	HAGL		
heat exchanger	HEX	hexagon	
heat gain	HG		

Term	Abbreviation	Shared Abbreviation	Notes
heat pump	HP	high pressure; horsepower	
heat transfer	Q	rate of flow	
heat transfer coefficient	U		
heat treated (glass)	HT TRD		
heating coil	HC	handicap; heavy commercial; hollow core; hose cabinet	
heating water return	HTWR		
heating water supply	HTWS		
heating, ventilating, and air conditioning	HVAC		
heavy	HVY		
heavy commercial	HC	handicap; heating coil; hollow core; hose cabinet	
heavy duty	HD	hand dryer	
hectare	ha		
hectoliter	hL		
hectometer	hm		
height	HT		
hemlock	HEM		
herculite	----		tempered glass
hertz	Hz		
hexagon	HEX	heat exchanger	
high	H	hatch (roof)	
high density overlay	HDO		
high density polyethylene	HDPE		
high efficiency particulate air (filter)	HEPA		
high frequency	HF		
high intensity discharge	HID		
high power factor	HPF		
high pressure	HP	heat pump; horsepower	
high pressure boiler	HPB		
high pressure drip trap	HPDT		
high pressure gas	HPG		
high pressure plastic laminate	H PLAM		

Term	Abbreviation	Shared Abbreviation	Notes
high pressure return	HPR		
high pressure sodium	HPS	high pressure steam	
high pressure steam	HPS	high pressure sodium	
high pressure trap	HPT		
high strength	HS	hand sink; heat-strengthened (glass)	
high temperature hot water	HTHW		
high velocity diffuser	HVD		
high velocity terminal	HVT		
high voltage	HV	hose valve	
highway	HWY		
hoist	HST		
hold open	HO		
holddown	HLDN		
hollow concrete masonry unit	HCMU		
hollow core	HC	handicap; heating coil; heavy commercial; hose cabinet	
hollow core wood door	HCWD		
hollow metal	HM		
hollow metal door	HMD	humidity	
hollow metal door and frame	HMDF		
hollow metal frame	HMF		
Hollow Metal Manufacturers Association	HMMA		
horizontal	HORIZ		
horizontal sliding window	SLD WDW		
horsepower	HP	heat pump; high pressure	
hose bibb	HB		
hose cabinet	HC	handicap; heating coil; heavy commercial; hollow core	
hose connector	HCONN		
hose gate valve	HGV		
hose valve	HV	high voltage	
hospital	HOSP		
hot and cold water	H&CW		

Term	Abbreviation	Shared Abbreviation	Notes
hot water	HW		
hot water boiler	HWB		
hot water circulating pump	HWCP		
hot water coil	HWC		
hot water heater	----		water heater
hot water line	HWL		
hot water pump	HWP		
hot water return	HWR		
hot water supply	HWS		
hot water tank	HWT		
house	HSE		
housekeeping	HSKPG		
humidistat	HSTAT		
humidity	HMD	hollow metal door	
hundred cubic feet	CCF		
hundred weight	CWT		
hydrant	HYD		
hydraulic	HYDR		
hydrochlorofluorocarbons	HCFC		

I

I beam	IB		
identification	ID	inside diameter; inside dimension; interior design	
identification number	ID NO		
ignition	IGN		
illumination	ILLUM		
Illumination Engineering Society of North America	IESNA		
illustrate	ILLUS		
immediate	IMED		
impact isolation class	IIC		
impact noise rating	INR		

Term	Abbreviation	Shared Abbreviation	Notes
impulses per minute	IPM		
impulses per second	IPS	international pipe standard; iron pipe size	
incandescent	INCAND		
inch-pound	IN-LB		
inch-pound force	IN-LBF		
inches per second	IN/S		
inches, water column	IN WC		
incinerator	INCIN		
included	INCL		
increase	INC		
increment	INCR		
independent	IND	industrial	
indoor air quality	IAQ		
industrial	IND	independent	
infinite	INF		
information	INFO		
infrared	IR	inside radius	
inlet manhole	IMH		
input/output	I/O		
insect screen	IS	island	
inside diameter	ID	identification; inside dimension; interior design	
inside dimension	ID	identification; inside diameter; interior design	
inside face	IF	intake fan	
inside face of stud	IFS		
inside radius	IR	infrared	
inspect	INSP		
install	INSTL		
instantaneous water heater	IWH		
instrument	INSTR		
insufficient	INSUF		
insulated metal panel	INSUL PNL		

Term	Abbreviation	Shared Abbreviation	Notes
insulation	INSUL		
insurance	INS		
intake fan	IF	inside face	
intercommunication	INTERCOM		
interior	INT		
interior design	ID	identification; inside diameter; inside dimension	
interlocked armored cable	BX		
intermediate metal conduit	IMC		
international	INTL		
International Building Code	IBC		
international pipe standard	IPS	impulses per second; iron pipe size	
International Standards Organization	ISO	isometric	
International System of Units	SI		
interrupting capacity	IC	ironing cabinet	
interstate (highway)	I	moment of inertia	
Intertek Testing Services	ITS		
invert	INV		
invert elevation	INV EL		
inverted roof membrane assembly	IRMA		
iron pipe	IP		
iron pipe size	IPS	impulses per second; inches per second; international pipe standard	
iron pipe threaded	IPT		
ironing cabinet	IC	interrupting capacity	
irregular	IRREG		
irrigation water	IW		
island	IS	insect screen	
isolation transformer	IT		
isometric	ISO	International Standards Organization	

Term	Abbreviation	Shared Abbreviation	Notes
J			
jalousie	JAL		
janitor	JAN		
janitor closet	JAN CLO		
janitor sink	----		service sink
janitor's sink	JS		
joint filler	----		joint backer
joint stuffer	----		joint backer
junction box	J-BOX		
junior	JR		
K			
kalamein door	----		metal clad door
kelvin	K	thousand	
keyway	KWY		
kickplate	KPL		
kiln dried	KD	knocked down	
kilo	k		
kilocalorie	kCAL		
kilogram	kg		
kilohertz	kHz		
kiloliter	kL		
kilometer	km		
kilometers per hour	km/h		
kilometers per second	km/s		
kilopascal	kPa		
kilovolt	kV		
kilovolt ampere	kVA		
kilovolt ampere per hour	kVAh		
kilovolt ampere reactive	kVAR		

Term	Abbreviation	Shared Abbreviation	Notes
kilowatt	kW		
kilowatt hour	kWh		
kilowatt hour meter	kWhm		
kips per lineal foot	KLF		
kips per square foot	KSF		
kips per square inch	KSI		
kitchen	KIT		
kitchen cabinet	KC		
knee brace	KB		
knock out panel	KOP		
knocked down	KD	kiln dried	
knockout	KO		

L

laboratory	LAB		
lacquer	LAQ		
ladder	LAD		
lagging	LAG		
lally column	L COL		
laminare	LAM		
laminated glass	LAM GL		
lamp lumen depreciation	LLD		
landing	LDG		
landmark	LDMK		
landscape	LNDSCP		
lane	LN		
large	LRG		
large scale	LS	lawn sprinkling; lump sum	
latch and lock	L&L		
latent heat	LH	left hand	
latent heat gain	LHG		

Term	Abbreviation	Shared Abbreviation	Notes
latent heat ratio	LHR	left hand reverse	
lateral	LATL		
lath	----		gypsum lath or metal lath
lath and plaster	L&P		
latitude	LAT	lattice; leaving air temperature	
lattice	LAT	latitude; leaving air temperature	
launch	LANH		
laundry	LAU		
laundry chute	LC		
lavatory	LAV		
lawn sprinkling	LS	large scale; lump sum	
layer	LYR		
layout	LYT		
lead lined	LL	live load; low level; lower left	
lead lined gypsum board	LL GB		
leader	LDR		
leaving air	LA	lightning arrester	
leaving air temperature	LAT	latitude; lattice	
leaving dry bulb temperature	LDBT		
leaving water temperature	LWT		
leaving wet bulb temperature	LWBT		
left hand	LH	latent heat	
left hand reverse	LHR	latent heat ratio	
left hand side	LHS		
lexan	----		plastic glazing
library	LIB		
light	LT		
light emitting diode	LED		
light gage	LT GA		
light pole	LP	lightproof; liquid petroleum; low pressure (mechanical)	
light switch	LT SW		

Term	Abbreviation	Shared Abbreviation	Notes
lighting	LTG		
lighting panel	LTG PNL		
lightning	LTNG		
lightning arrester	LA	leaving air	
lightproof	LP	light pole; liquid petroleum; low pressure (mechanical)	
lightproof louver	LPL		
lightproof vent	LPV		
lightweight	LT WT		
lightweight concrete	LWC		
lightweight concrete masonry unit	LCMU		
lightweight insulating concrete	LWIC		
lightweight plaster	LW PLAS		
limestone	LMST		
limit switch	LIM SW		
limited	LTD		
line ground	LG	liquid gas	
line of sight	LOS		
linear	LIN		
linear ceiling diffuser	LCD		
linear diffuser	LD		
linear feet (foot)	LF		
linen closet	L CL		
linoleum	LINO		
liquid	LIQ	liquor	
liquid gas	LG	line ground	
liquid natural gas	LNG	longitude	
liquid oxygen	LOX		
liquid petroleum	LP	light pole; lightproof; low pressure (mechanical)	
liquid petroleum gas	LPG	low pressure gas	
liquor	LIQ	liquid	
liter	L	angle	

Term	Abbreviation	Shared Abbreviation	Notes
liter per second	L/s		
live load	LL	lead lined; lower left; low level	
living room	LR		
load-bearing	LD BRG		
location	LOC		
lock on	LO	lubricating oil	
locked rotor amps	LRA		
locker	LKR		
locker room	LKR RM		
locknut	LKNT		
lockwasher	LKWASH		
logarithm	LOG		
long leg horizontal	LLH		
long leg vertical	LLV		
longitude	LNG	liquid natural gas	
longitudinal	LONG		
loose cubic meter	LCM		
loose cubic yard	LCY		
loose fill insulation	LF INS		
loudspeaker	----		speaker
louver	LVR		
louver door	LVDR		
louvered	LVD		
louvered roof vent	LRV		
low density polyethylene	LDPE		
low level	LL	lead lined; live load; lower left	
low point	LPT		
low power factor	LPF		
low pressure (mechanical)	LP	light pole; lightproof; liquid petroleum	
low pressure alarm switch	LPAS		
low pressure boiler	LPB		

Term	Abbreviation	Shared Abbreviation	Notes
low pressure condensate return	LPCR		
low pressure drip trap set	LPDT		
low pressure gas	LPG	liquid petroleum gas	
low pressure return	LPR		
low pressure sodium	LPS	low pressure steam	
low pressure steam	LPS	low pressure sodium	
low temperature hot water	LTHW		
low voltage	LV		
low water	LW		
low water cut off	LWCO		
low water mark	LWM		
lower left	LL	lead lined; live load; low level	
lubricate	LUB		
lubricating oil	LO	lock on	
lubricating oil pump	LOP		
lubricating oil vent	LOV		
lucite	----		acrylic sheet
lumber	LBR		
lumen	LM		
lumen dirt depreciation	LDD		
lumens per watt	LPW		
lump sum	LS	large scale; lawn sprinkling	
M			
machine	MACH		
machine bolt	MB	mail box; mixing box	
machine room	MACH RM		
machine screw	MS	mop sink; motor starter	
magnet	MAG		
magnetic north	MN		
mahogany	MAHOG		

Term	Abbreviation	Shared Abbreviation	Notes
mail box	MB	machine bolt; mixing box	
mail chute	MCH		
main circuit breaker	MCB	metal corner bead	
maintenance	MAINT		
make up air unit	MAU		
male pipe thread	MPT		
management	MGT		
manhole	MH		
manhole cover	MC	mechanical contractor; medicine cabinet; metal-clad; moisture content; moment connection	
manual	MAN		
manual air vent	MAV		
manual damper	MD	metal deck	
manual transfer switch	MTS		
manual volume damper	MVD		
manufactured	MFD		
manufacturer	MFR	mass flow rate	
manufacturer's recommendation	MFR REC		
manufacturing	MFG		
Maple Flooring Manufacturers Association	MFMA	Metal Framing Manufacturers Association	
marble base	MRB		
marble floor	MRF		
Marble Institute of America	MIA		
marble threshold	MRT		
marker	MKR		
masonite	----		hardboard
masonry opening	MO	motor operated	
mass flow rate	MFR	manufacturer	
master antenna television system	MATV		
master bedroom	MBR	member	
master switch	MSW		

Term	Abbreviation	Shared Abbreviation	Notes
masterkeyed	MKD		
masthead	MHD		
mastic	----		adhesive
mastic floor	MF	mill finish	
material	MATL		
materials list	ML	metal lath; monolithic	
matrix	MTX		
maximum	MAX		
maximum overcurrent protection	MOCP		
mean sea level	MSL		
mean temperature difference	MTD	mounted	
measure	MEAS		
mechanical	MECH		
mechanical contractor	MC	manhole cover; medicine cabinet; metal-clad; moisture content; moment connection	
mechanical engineer	ME		
mechanical room	MECH RM		
medical	MED	medium	
medicine cabinet	MC	manhole cover; mechanical contractor; metal-clad; moisture content; moment connection	
medium	MED	medical	
medium density overlay	MDO		
medium pressure	MP		
medium pressure gas	MPG	miles per gallon	
medium pressure return	MPR		
medium pressure steam	MPS		
medium temperature hot water	MTHW		
meeting	MTG	mounting	
megahertz	MHz		
megavolt-ampere	MVA		
megawatt	MW	microwave	

Term	Abbreviation	Shared Abbreviation	Notes
megawatt hour	MWh		
melamine	MEL		
member	MBR	master bedroom	
membrane	MEMB		
membrane waterproofing	MWP		
memorandum	MEMO		
mercury	Hg		
meridian	MER		
metal	MTL		
metal-clad	MC	manhole cover; mechanical contractor; medicine cabinet; moisture content moment connection	
metal base	MTLB		
metal corner bead	MCB	main circuit breaker	
metal deck	MD	manual damper	
metal door	MTLD		
metal flashing	MTLF		
Metal Framing Manufacturers Association	MFMA	Maple Flooring Manufacturers Association	
metal lath	ML	materials list; monolithic	
metal lath and plaster	ML&P		
metal nosing	----		abrasive nosing
metal oxide semiconductor	MOS		
metal partition	MTLP		
metal roof	MTLR		
metal threshold	MT	mount	
meter	m		
meters per second	m/s		
methyl ethyl ketone	MEK		
mezzanine	MEZZ		
microphone	MIC		
microwave	MW	megawatt	
middle	MID		

Term	Abbreviation	Shared Abbreviation	Notes
miles per gallon	MPG	medium pressure gas	
miles per hour	MPH		
military standard	MIL STD		
mill finish	MF	mastic floor	
milliampere	mA		
millimeter	mm		
million gallons per day	MGD		
millisecond	ms		
millivolt	mV		
milliwatt	mW		
millwork	MLWK		
minimum	MIN	minute	
minimum circuit amps	MCA		
minute	MIN	minimum	
mirror	MIRR		
mirror glass	----		reflective glass
miscellaneous	MISC		
miscellaneous metal	----		metal fabrications
miter	MIT		
mixed air	MA		
mixed air temperature	MAT		
mixing box	MB	machine bolt; mail box	
model	MOD	modify; module; motor operated damper	
modified bitumen	MOD BIT		
modify	MOD	model; module; motor operated damper	
modulator-demodulator	MODEM		
module	MOD	model; modify; motor operated damper	
modulus of elasticity	E	east	
modulus of section	Z		
moisture	MSTRE		

Term	Abbreviation	Shared Abbreviation	Notes
moisture content	MC	manhole cover; mechanical contractor; medicine cabinet; metal-clad; moment connection	
moisture resistant	MR		
molding (moulding)	MLDG		
moment	M		
moment connection	MC	manhole cover; mechanical contractor; medicine cabinet; metal-clad; moisture content	
moment of inertia	I	interstate (highway)	
monitor	MON	monument	
monolithic	ML	materials list; metal lath	
monument	MON	monitor	
mop rack	MOPR		
mop service basin	MSB		
mop sink	MS	machine screw; motor starter	
mop/broom holder	MBH		
motor	MOT		
motor control center	MCC		
motor direct connect	MDC		
motor generator	MG		
motor operated	MO	masonry opening	
motor operated damper	MOD	model; modify; module	
motor operated valve	MOV		
motor starter	MS	machine screw; mop sink	
mount	MT	metal threshold	
mounted	MTD	mean temperature difference	
mounting	MTG	meeting	
movable	MVBL		
mullion	MULL		
multiple	MULT		
multizone	MZ		
municipal	MUNIC		

Term	Abbreviation	Shared Abbreviation	Notes
N			
nameplate	NPL	nickel plated	
narrow	NAR		
narrow stile	NS	near side; no scale	
national	NATL		
National Association of Architectural Metal Manufacturers	NAAMM		
National Building Code	NBC		
National Bureau of Standards	NBS		
National Electrical Code	NEC		
National Electrical Manufacturers Association	NEMA		
National Fenestration Rating Council	NFRC		
National Fire Code	NFC		
National Fire Protection Association	NFPA		
National Institute of Building Sciences	NIBS		
National Institute of Standards and Technology	NIST		
National Paint and Coatings Association	NPCA		
National Roofing Contractors Association	NRCA		
natural	NAT		
natural gas	G	girder; ground	
near face	NF		
near side	NS	narrow stile; no scale	
negative	NEG		
negotiated	NEGTD		
net weight	NT WT		
neutral	NEUT		
newton	N	north	
nickel	NKL		
nickel copper	NICOP		
nickel copper alloy	NCA		

Term	Abbreviation	Shared Abbreviation	Notes
nickel plated	NPL	nameplate	
nickel silver	NI SIL		
night light	NL		
no paint	NP		
no scale	NS	narrow stile; near side	
noise criteria	NC	normally closed	
noise isolation class	NIC	not in contract	
noise reduction	NR		
noise reduction coefficient	NRC		
nominal	NOM		
non-metallic	NM		
non-reinforced concrete pipe	NRCP		
non-slip stair nosing	----		abrasive nosing
noncombustible	NCOMBL		
nonflammable	NONFLMB		
nonfused	NFSD		
nonloadbearing	NLB		
nonmagnetic	NMAG		
nonremovable	NRP		
nonstandard	NON STD		
normal	NORM		
normally closed	NC	noise criteria	
normally open	NO	number	
north	N	newton	
not applicable	NA		
not exceeding	NE		
not in contract	NIC	noise isolation class	
not to scale	NTS		
notice of clarification	NOC		
notice to proceed	NTP		
number	NO	normally open	

Term	Abbreviation	Shared Abbreviation	Notes
numeral	NUM		
O			
obscure glass	OGL		
obscure wired glass	OWGL		
observation window	OBW		
Occupational Safety and Health Administration	OSHA		
occupy	OCC		
octagon	OCT		
office	OFF		
oil circuit breaker	OCB		
oil circuit recloser	OCR		
oil gage	OGA		
oil level	OLVL		
oil pressure	OPRS		
oil proof	OP		
oil seal	OSL		
oil switch	OS		
oil temperature gauge	OTG		
on center	OC		
one thousand gallons per hour	MGPH		
one thousand square feet	MSF		
one-way	1WAY		
opaque	OPQ		
open web steel joists	----		steel joists
opening	OPNG		
operable	OPR		
operating room	OR	outside radius	
operating steam pressure	OSP		
opposite	OPP		
opposite hand	OPH		

Term	Abbreviation	Shared Abbreviation	Notes
optimum	OPT	optional	
optional	OPT	optimum	
ordnance	ORD	overflow roof drain	
organic	ORG		
original	ORIG		
ornamental	ORN		
ounce	OZ		
out to out	O/O		
outlet	OUT		
outside air	OA	overall	
outside air damper	OAD		
outside air grille	OAG		
outside air intake	OAI		
outside diameter	OD	outside dimension	
outside dimension	OD	outside diameter	
outside face	OF		
outside face of studs	OFS		
outside radius	OR	operating room	
over	O/		
overall	OA	outside air	
overcurrent	OVC		
overflow	OVFL		
overflow drain	OFD		
overflow roof drain	ORD	ordnance	
overhang	OH		
overhead (coiling) door	OH DR		
overload	OL		
override	OVRD		
owner furnished/contractor installed	OF/CI		
owner furnished/owner installed	OF/OI		
oxygen	O		

Term	Abbreviation	Shared Abbreviation	Notes
P			
package	PKG		
packaged terminal air conditioner	PTAC		
paint	PT	pipe thread; pneumatic tube; post-tensioned; pressure treated	
painted base	PB	panelboard; panic bar; pull box; pushbutton	
painted metal	PMTL		
Painting and Decorating Contractors of America	PDCA		
pair	PR	pipe rail; pumped return	
panel	PNL		
panel point	PP	polypropylene (plastic); push/pull	
panelboard	PB	painted base; panic bar; pull box; pushbutton	
panic bar	PB	painted base; panelboard; pull box; pushbutton	
panic bolt	PANB		
paper cup dispenser	PCD		
paper towel dispenser	PTD	printed	
paper towel dispenser and receptacle	PTDR		
paper towel receptacle	PTR		
paragraph	PARA		
parallel	PAR	parapet	
parapet	PAR	parallel	
parenthesis	PAREN		
parging	PARG		
parking	PRKG		
parking garage	PK GAR		
parking lot	PK LOT		
parkway	PKWY		
part number	PN		
partial	PART		
particleboard	PBD		
partition	PTN		

Term	Abbreviation	Shared Abbreviation	Notes
parts per million	PPM		
pascal	Pa		
pass-through window	----		counter shutter or sliding window
pass window	PW		
passenger	PASS		
paste	----		adhesive
pattern	PAT		
paved	PV		
paved road	PV RD		
pavement	----		paving
paving	PVG		
pedestal	PED		
pegboard	PGBD		
pendant	PEND		
penetrate	PEN		
penny (nail)	D	deep; depth	
penthouse	PH	phase	
percent	PCT		
perforated	PERF	perform	
perform	PERF	perforated	
perimeter	PERIM		
period	PER		
permanent	PERM		
perpendicular	PERP		
petroleum	PETRO		
pharmacy	PHAR		
phase	PH	penthouse	
phase meter	PM		
phillips head screw	PHS		
photoelectric	PE	pneumatic electric	

Term	Abbreviation	Shared Abbreviation	Notes
photoelectric cell	PEC		
photograph	PHOTO		
piece	PC	point of curve; polycarbonate; portland cement	
pilaster	PIL		
piling	PLG		
pipe anchor	PA	power amplifier; public address	
pipe rail	PR	pair; pumped return	
pipe sleeve	PSL		
pipe thread	PT	paint; pneumatic tube; post-tensioned; pressure treated	
pitch pocket	----		sealant pocket
pivoted	PIV	post indicator valve	
place	PLC		
plant mix bituminous concrete	PMBC		
plaster	PLAS	plastic	
plaster wall	PLST WL		
plastic	PLAS	plaster	
plastic laminate	PLAM		
plate glass	PL GL		
platform	PLAT		
plexiglass	----		acrylic sheet
plumb	PLB		
plumbing	PLBG		
plywood	PLYWD		
pneumatic	PNEU		
pneumatic electric	PE	photoelectric	
pneumatic tube	PT	paint; pipe thread; post tensioned; pressure treated	
point of curve	PC	piece; polycarbonate; portland cement	
point of intersection	PI		
pole	P	pump	
polished	POL		
polished plate glass	PPGL		

Term	Abbreviation	Shared Abbreviation	Notes
polycarbonate	PC	piece; point of curve; portland cement	
polychlorinated biphenyl	PCB		
polyethylene (plastic)	POLY		
polyisobutylene (plastic)	PIB		
polypropylene (plastic)	PP	panel point; push/pull	
polystyrene (plastic)	PS	pull station	
polyvinyl acetate	PVA		
polyvinyl chloride (plastic)	PVC		
polyvinyl fluoride (plastic)	PVF		
porcelain	PORC		
portable	PORT		
portland cement	PC	piece; point of curve; polycarbonate	
Portland Cement Association	PCA		
portland cement plaster	PCP		
position	POS	positive	
positive	POS	position	
post indicator valve	PIV	pivoted	
post office	PO	purchase order	
post-tensioned	PT	paint; pipe thread; pneumatic tube; pressure treated	
post-tensioned concrete	PT CONC		
potable water	POTW		
pound	LB		
pound-force	LBF		
pound-force per cubic foot	LBF/CF		
pound-force per foot	LBF/FT		
pound-force per horsepower	LBF/HP		
pound-force per hour	LBF/H		
pound-force per inch	LBF/IN		
pound-force per minute	LBF/MIN		
pound-force per square foot	LBF/SF		
pound-force per square inch	LBF/SI		

Term	Abbreviation	Shared Abbreviation	Notes
pounds per cubic foot	PCF		
pounds per linear foot	PLF		
pounds per square foot	PSF		
pounds per square inch	PSI		
pounds per square inch absolute	PSIA		
pounds per square inch, gage	PSIG		
pour	----		place
poured in place	----		cast in place
power	PWR		
power amplifier	PA	pipe anchor; public address	
power factor	PF		
power line	POW LN		
power panel	----		panelboard
power pole	----		utility pole
power roof exhaust	PRE		
power roof ventilator	PRV	pressure reducing valve; pressure regulator valve; pressure relief valve	
pre-fit	----		factory fit
pre-trimmed	----		factory fit
precast	PRCST		
precast concrete	PCC	precool coil	
Precast/Prestressed Concrete Institute	PCI		
precool coil	PCC	precast concrete	
precut	----		factory fit
prefabricate	PREFAB		
preference	PREF		
prefinish	PREFIN		
preformed	PREFMD		
preheat coil	PHC		
preliminary	PRELIM		
premolded	PRMLD		

Term	Abbreviation	Shared Abbreviation	Notes
premolded expansion joint	PEJ		
preparation	PREP		
pressure	PRESS		
pressure drop or difference	PD		
pressure gage	PG	profile grade	
pressure reducing station	PRS		
pressure reducing valve	PRV	power roof ventilator; pressure regulator valve; pressure relief valve	
pressure regulator valve	PRV	power roof ventilator; pressure reducing valve; pressure relief valve	
pressure relief valve	PRV	power roof ventilator; pressure reducing valve; pressure regulator valve	
pressure switch	PRESS SW		
pressure temperature relief valve	PTRV		
pressure treated	PT	paint; pipe thread; pneumatic tube; post tensioned	
prestressed concrete	PS CONC		
previous	PREV		
primary	PRI		
primary hot water return	PHWR		
primary hot water supply	PHWS		
prime coat	----		shop coat
primer	----		shop coat
principal	PRIN		
printed	PTD	paper towel dispenser	
probable maximum flood	PMF		
probable maximum precipitation	PMP		
production	PROD		
profile grade	PG	pressure gage	
project	PROJ		
property	PROP		
property line	PL		
provisional	PROV		

Term	Abbreviation	Shared Abbreviation	Notes
PSF absolute	PSFA		
PSF gage	PSFG		
public address	PA	pipe anchor; power amplifier	
pull box	PB	painted base; panelboard; panic bar; pushbutton	
pull station	PS	polystyrene (plastic)	
pump	P	pole	
pump discharge	PDISCH		
pump suction	PMP SCT		
pumped return	PR	pair; pipe rail	
purchase order	PO	post office	
purlins	PUR		
purse shelf	PSH		
push rod	PRD		
push/pull	PP	panel point; polypropylene (plastic)	
push/pull plate	PP PL		
pushbutton	PB	painted base; panelboard; panic bar; pull box	

Q

quadrangle	QUAD	quadrant	
quadrant	QUAD	quadrangle	
quadruple receptacle outlet	4OUT		
quality	QUAL		
quality assurance	QA		
quality control	QC		
quality control review	QCR		
quality management	QM		
quantity	QTY		
quarry	QRY		
quarry tile	QT		
quarry tile base	QTB		
quarry tile floor	QTF		

Term	Abbreviation	Shared Abbreviation	Notes
quarter	QTR		
quotation	QUOT		
R			
rabbeted	RAB		
radian	RAD	radiator; return air duct	
radiation	RADN		
radiation hazard	RAD HAZ		
radiator	RAD	radian; return air duct	
radio frequency	RF	resilient flooring	
radius	R	range; riser; thermal resistance	
railing	RLG		
railroad	RR	roll roofing	
rain water leader	RWL		
range	R	radius; riser; thermal resistance	
rapid start	RS	rough sawn	
rate of flow	Q	heat transfer	
rating	RTG		
reactive kilovolt amperes	RKVA		
received	RECD		
receiver	RCVR		
receptacle	RECPT		
reception	RCPTN		
recessed	REC		
recessed waste receptacle	RWR		
reciprocal	RECIP		
recirculate	RECIRC		
recreation room	REC ROOM		
rectangle	RECT		
reducer	RDC		
redwood	RWD		

Term	Abbreviation	Shared Abbreviation	Notes
reference	REF	refrigerator	
reflect	REFL		
reflected ceiling plan	RCP	reinforced concrete pipe	
refractory	REFR	refrigeration	
refrigerant	RFGT		
refrigerant discharge	RD	road; roof drain	
refrigerant hot gas	RHG		
refrigerant liquid line	RLL		
refrigerant suction line	RSL		
refrigeration	REFR	refractory	
refrigerator	REF	reference	
register	REG	regulation	
regulation	REG	register	
reheat coil	RHC		
reheat valve	RHV		
reinforce	REINF		
reinforced brick masonry	RBM		
reinforced concrete	RC	remote control	
reinforced concrete box	RCB		
reinforced concrete culvert pipe	RCCP		
reinforced concrete pipe	RCP	reflected ceiling plan	
reinforcement	----		reinforcing
reinforcing bar	----		reinforcing
reinforcing steel	RST		
reinforcing steel bars	REBAR		
relative humidity	RH	right hand; roof hatch	
relief valve	RV	roof vent; roof ventilator	
remodel	----		alter or finish
remote control	RC	reinforced concrete	
removable	REM		
repair	REP		

Term	Abbreviation	Shared Abbreviation	Notes
replace	REPL		
reproduce	REPRO		
request for information	RFI		
request for proposal	RFP		
require	REQ		
required	REQD		
research and development	R&D		
resilient	RESIL		
resilient base	RB	rubber base	
resilient flooring	RF	radio frequency	
restroom	REST		
return	RET		
return air	RA		
return air duct	RAD	radian; radiator	
return air fan	RA FAN		
return air grille	RA GR		
return air temperature	RAT		
reveal	RVL		
reverse	RVS		
revision	REV	revolutions	
revolutions	REV	revision	
revolutions per minute	RPM		
revolutions per second	RPS		
rheostat	RHEO		
right	RT		
right hand	RH	relative humidity; roof hatch	
right hand reverse	RHR		
right of way	ROW		
rigid insulation, solid	RDG INS		
riser	R	radius; range; thermal resistance	
road	RD	refrigerant discharge; roof drain	

Term	Abbreviation	Shared Abbreviation	Notes
roadway	RW		
robe hook	RB HK		
rocklath	----		gypsum lath or metal lath
roll roofing	RR	railroad	
rolling steel door	RSD		
roof drain	RD	refrigerant discharge; road	
roof hatch	RH	relative humidity; right hand	
roof leader	RL		
roof top unit	RTU		
roof vent	RV	relief valve; roof ventilator	
roof ventilator	RV	relief valve; roof vent	
roofing	RFG		
room	RM		
room air conditioner	RAC		
room monitor system	RMS	root mean square	
root mean square	RMS	room monitor system	
rough opening	RO		
rough sawn	RS	rapid start	
round	RND		
round head machine screw	RHMS		
round head wood screw	RHWS		
rubber	RBR		
rubber base	RB	resilient base	
rubber tile floor	RTF		
runway	RWY		
rusting steel	----		weathering steel
S			
saddle	SDL		
safety factor	SF	square foot (feet); supply fan	
safety nosing	----		abrasive nosing

Term	Abbreviation	Shared Abbreviation	Notes
safety valve	SV	sheet vinyl	
salvage	SALV		
sample	SAMP		
sand	----		porous fill
sandblast	SDBL		
sanitary	SAN		
sanitary napkin dispenser	SND		
sanitary napkin disposal unit	SNDU		
sanitary sewer	SS	service sink; standing seam (roof); steam supply; storm sewer	
saturate	SAT	suspended acoustical tile	
schedule	SCHED		
schedule of values	SOV	shut off valve	
schematic	SCHEM		
school	SCH		
scored joint	SJ	slip joint	
screen	SCRN		
scupper	SCP		
scuttle	----		roof hatch
sea level	SL	spot light	
sealant	SLNT		
seamless	SMLS		
seat cover dispenser	SCD		
secondary hot water return	SHWR		
secondary hot water supply	SHWS		
section	SECT		
segment	SEG		
select	SEL		
semiconductor controlled rectifier	SCR	shower curtain rod	
sensible heat	SH	shingles; single hung (window)	
sensible heat gain	SHG		
sensible heat ratio	SHR	shower	

Term	Abbreviation	Shared Abbreviation	Notes
sensor	SNSR		
separate	SEP		
septic tank	SEP TNK		
service	SVCE		
service sink	SS	sanitary sewer; standing seam (roof); steam supply; storm sewer	
sewage	SWG		
sewer	SWR		
shading coefficient	SC	solid core	
shaft	SHT	sheet	
shaft (elevator)	SHFT		
shaft horsepower	SFT HP		
sheathing	SHTHG		
sheet	SHT	shaft	
sheet metal	SM	silty sand; small; smooth	
sheet metal (flashing)	SHT MTL FLASH		
sheet vinyl	SV	safety valve	
sheeting	----		sheathing
shelving	SHV		
shingles	SH	sensible heat; single hung (window)	
shop drawings	SD	smoke detector; soap dispenser; storm drain; supply duct	
short circuit capacity	SCC		
shoulder	SHLDR		
shower	SHR	sensible heat ratio	
shower curtain rod	SCR	semiconductor controlled rectifier	
shower drain	SHRD		
shower head	SHR HD		
shut off valve	SOV	schedule of values	
shutter	SHTR		
sidewalk	SW	switch	
siding	SDG		

Term	Abbreviation	Shared Abbreviation	Notes
signal	SIG		
silty gravel	GM		
silty sand	SM	sheet metal; small; smooth	
similar	SIM		
single	SGL		
single hung (window)	SH	sensible heat; shingles	
single acting (door)	SA	supply air	
single-phase	1PH		
single pole	1P		
single pole, double throw	SPDT		
single pole, single throw	SPST		
single receptacle floor outlet	FLOUTS		
single receptacle outlet	SOUT		
single throw	ST	stairs; street	
sink	----		lavatory
sketch	SK		
skydome	----		skylight
skylight	SKLT		
skylite	----		skylight
sleeve	SLV		
sliding	SLDG		
sliding glass door	SGD		
slip joint	SJ	scored joint	
slop sink	----		service sink
small	SM	sheet metal; silty sand; smooth	
smoke	SMK		
smoke damper	SDMPR		
smoke detector	SD	shop drawings; soap dispenser; storm drain; supply duct	
smooth	SM	sheet metal; silty sand; small	
soap dispenser	SD	shop drawings; smoke detector; storm drain; supply duct	
Society of American Registered Architects	SARA		

Term	Abbreviation	Shared Abbreviation	Notes
softwood	SFTWD		
solder	SLDR		
solenoid valve	SOLV		
solid concrete masonry unit	SCMU		
solid core	SC	shading coefficient	
solid core wood door	SCWD		
solid plastic	SP	standpipe; sump pit	
solution	SOLN		
solvent	SLVT		
sound insulation	SND INS		
sound transmission class	STC		
south	S		
Southern Building Code Congress International	SBCCI		
space heater	SPH		
speaker	SPKR		
special	SPCL		
special finish	SP FIN		
specific gravity	SP GR		
specification	SPEC		
splash block	SB		
spline	SPL		
spot elevation	SP EL		
spot light	SL	sea level	
sprinkler	SPKLR		
sprinkler line	SPR		
spruce-pine-fir	SPF		
square	SQ		
square bar	SQ BR		
square centimeter; centimeter squared	cm ²		
square foot (feet)	SF	safety factor; supply fan	
square inch	SQ IN		

Term	Abbreviation	Shared Abbreviation	Notes
square kilometer	km ²		
square meter	m ²		
square millimeter	mm ²		
square yard	SQ YD		
staggered	STAG		
stained glass	ST GL		
stainless	STNLS		
stainless steel	SST		
stainless steel pipe	SSP		
stairs	ST	single throw; street	
standard	STD		
standard cubic feet per minute	SCFM		
standard cubic feet per second	SCFS		
standard temperature and pressure	STP		
standing seam (roof)	SS	sanitary sewer; service sink; steam supply; storm sewer	
standpipe	SP	solid plastic; sump pit	
start/stop	S/S		
static pressure	ST PR		
station	STA		
steam	STM		
steam gage	SG		
steam generator	ST GEN		
steam manhole	SMH		
steam return	SR		
steam supply	SS	sanitary sewer; service sink; standing seam (roof); storm sewer	
steam working pressure	STWP		
Steel Deck Institute	SDI	Steel Door Institute	
Steel Door Institute	SDI	Steel Deck Institute	
steel joist	STL JST		
Steel Joist Institute	SJI		
steel lintel	STL LNTL		

Term	Abbreviation	Shared Abbreviation	Notes
steel plate	STL PL		
steel roof deck	STL RF DK		
steel truss	STL TR		
steel tube	STL TB		
Steel Window Institute	SWI		
stepping	STPG		
stiffener	STIF		
stirrup	STIR		
storage	STOR		
storeroom	STRM		
storm drain	SD	shop drawings; smoke detector; soap dispenser; supply duct	
storm drain manhole	SDMH		
storm sewer	SS	sanitary sewer; service sink; standing seam (roof); steam supply	
storm water	ST W		
straight	STR	strike; stringers	
strainer	STN		
street	ST	single throw; stairs	
strike	STR	straight; stringers	
stringers	STR	straight; strike	
strobe	STRB		
strobe/horn	STRB/HRN		
structural	STRUCT		
structural clay tile	SCT		
structural engineer	SE		
structural steel	STRUCT STL		
stucco	----		cement plaster
styrene butadien styrene	SBS		
subfloor	SUB FL		
subparagraph	SUBPAR		
subsoil drain	SSD		

Term	Abbreviation	Shared Abbreviation	Notes
substitute	SUB		
substrate	SBSTR		
suction	SUCT		
sufficient	SUF		
summary	SUM		
sump pit	SP	solid plastic; standpipe	
sump pump	SMP		
sump tank	SUTK		
supervisor	SUPVR		
supplement	SUPPL		
supplementary	SUP		
supply	SPLY		
supply air	SA	single acting (door)	
supply air grille	SAG		
supply duct	SD	shop drawings; smoke detector; soap dispenser; storm drain	
supply fan	SF	safety factor; square foot (feet)	
support	SPRT		
suppression	SUPN		
surface	SURF		
surfaced four sides	S4S		
surfaced one side	S1S		
surfaced two sides	S2S		
surround	SURR		
surveillance camera	SURV CAM		
surveillance equipment	SURV EQUIP		
surveillance monitor	SURV MON		
survey	SURV		
suspend	SUSP		
suspended acoustical plaster ceiling	SAPC		
suspended acoustical tile	SAT	saturate	
suspended acoustical tile ceiling	SATC		

Term	Abbreviation	Shared Abbreviation	Notes
suspended ceiling	SUSP CLG		
suspended plaster ceiling	SPC		
suspended unit heater	SUH		
swing door	SWDR		
switch	SW	sidewalk	
switchboard	SWBD		
switchgear	SWGR		
symbol	SYM		
symmetrical	SYMM		
synthetic	SYNTH		
system	SYS		

T

table of content	TOC	top of concrete; top of curb	
tabulate	TAB		
tackboard	TK BD		
tangent	TAN		
tar	----		pitch
technical	TECH		
telephone	TEL		
telephone control panel	TCP	temperature control panel; traffic control plan	
telephone equipment room	TER	terrazzo	
telephone floor outlet	FOUTT		
telephone jack	TEL JK		
telephone outlet	TEL OUT		
telephone pole	TP	total pressure; twisted pair	
telephone terminal board	TTB		
television	TV		
television outlet	TVOUT		
temperature	TEMP	temporary	
temperature and pressure valve	T&P VALVE		

Term	Abbreviation	Shared Abbreviation	Notes
temperature control panel	TCP	telephone control panel; traffic control plan	
temperature control valve	TCV		
temperature difference	TD	towel dispenser; trench drain	
tempered	TMPD		
tempered glass	TMPD GL		
tempered hardboard	TEMP HDBD		
temporary	TEMP	temperature	
temporary benchmark	TBM		
tensile strength	TS	tube steel	
terminal	TERM		
terminal unit controller	TUC		
terra cotta	TC		
terrazzo	TER	telephone equipment room	
test boring-xx (e.g. TB-01)	TB-xx		
thermal	THERM		
thermal conductance	C VALUE		
thermal conductivity	K VALUE		
thermal resistance	R	radius; range; riser	
thermopane	----		insulating glass
thermostat	TSTAT		
thickness	THK		
thousand	K	kelvin	
thousand board feet	MBF		
thousand Btu	MBtu		
thousand Btu per hour	MBtuH		
thousand cubic feet	MCF		
thousand feet board measure	MBM		
thousand foot/pounds	KIP FT		
thousand pounds	KIP		
thread	THD		
three-conductor	3/C		

Term	Abbreviation	Shared Abbreviation	Notes
three-phase	3PH		
three-ply	3PLY		
three-way	3WAY		
threshold	THRES		
through	THRU		
through bolt	TB	towel bar	
throughout	THRUOUT		
Tile Council of America	TCA		
time and materials	T&M		
to floor above	TFA		
to floor below	TFB		
toilet (plumbing fixture)	----		water closet
toilet paper dispenser	TPD		
toilet paper holder	TPH		
tolerance	TOL		
tongue and groove	T&G		
top and bottom	T&B		
top elevation	TE		
top of ____	TO		
top of beam	TOB		
top of concrete	TOC	table of content; top of curb	
top of concrete footing	TOC FTG		
top of concrete wall	TOC WALL		
top of curb	TOC	table of content; top of concrete	
top of finish floor	TFF		
top of floor	TOF	top of footing; top of frame	
top of footing	TOF	top of floor; top of frame	
top of foundation	TO FDN		
top of frame	TOF	top of floor; top of footing	
top of joist	TOJ		
top of manhole	TMH		

Term	Abbreviation	Shared Abbreviation	Notes
top of masonry	TOM		
top of parapet	TOP	top of pavement	
top of pavement	TOP	top of parapet	
top of rim	TR	towel rack	
top of slab	TOS	top of steel	
top of steel	TOS	top of slab	
top of truss	TOT		
top of wall	TOW		
topography	TOPO		
total dynamic head	TDH		
total pressure	TP	telephone pole; twisted pair	
total quality management	TQM		
towel bar	TB	through bolt	
towel dispenser	TD	temperature difference; trench drain	
towel dispenser/receptacle	TDR		
towel rack	TR	top of rim	
towel shelf	TSH		
tower water return	----		condenser water
tower water supply	----		condenser water
traffic control plan	TCP	telephone control panel; temperature control panel	
transfer	XFER		
transfer grille	TG		
transformer	XFMR		
transom	TRANS	transparent	
transparent	TRANS	transom	
transparent wood finish	TRANS WD FIN		
transverse expansion joint	TEJ		
tread	T		
treated	TRTD		
treated water return	TWR		
treated water supply	TWS		

Term	Abbreviation	Shared Abbreviation	Notes
trench drain	TD	temperature difference; towel dispenser	
true north	TN		
tub/shower	T/S		
tube steel	TS	tensile strength	
tunnel	TNL		
turnbuckle	TRNBKL		
turnpike	TNPK		
twindow	----		insulating glass
twist lock	TL		
twisted pair	TP	telephone pole; total pressure	
twisted pair shielded	TPS		
two-conductor	2/C		
two-way	2WAY		
typical	TYP		
U			
ultimate	ULT		
ultraviolet	UV		
undercut	UC		
undercut door	UCD		
underfloor duct	UFD		
underground	UGND		
Underwriters Laboratories	UL		
unexcavated	UNEX		
unfinish	UNFIN		
uniform	UNIF		
Uniform Building Code	UBC		
Uniform Fire Code	UFC		
Uniform Mechanical Code	UMC		
Uniform Plumbing Code	UPC		
uninterruptible power supply	UPS		

Term	Abbreviation	Shared Abbreviation	Notes
unit heater	UH		
unit of sound level	dBA		
unit weight	UWT		
universal	UNIV		
unless noted	UN		
unless noted otherwise	UNO		
unless otherwise noted	UON		
unpaved road	UNPV RD		
untwisted pair	UTP		
urinal	UR		
utility	UTIL		
utility pole	UP		

V

V joint	VJ		
vacuum	VAC	vacuum line	
vacuum breaker	VB	valve box; vinyl base	
vacuum cleaner outlet	VCO		
vacuum line	VAC	vacuum	
vacuum pump	VP	vanishing point; vapor pressure; velocity pressure; veneer plaster	
vacuum return pump	VRP		
valve box	VB	vacuum breaker; vinyl base	
vanishing point	VP	vacuum pump; vapor pressure; velocity pressure; veneer plaster	
vanity	VAN		
vapor barrier	----		vapor retarder
vapor pressure	VP	vacuum pump; vanishing point; velocity pressure; veneer plaster	
vapor proof	VAP PRF		
vapor retarder	VR	voltage regulator	
variable air volume	VAV		

Term	Abbreviation	Shared Abbreviation	Notes
variable frequency	VF		
variable frequency drive	VFD		
variation	VAR	varies; volt ampere reactive	
varies	VAR	variation; volt ampere reactive	
vehicle	VEH		
velocity	VEL		
velocity pressure	VP	vacuum pump; vanishing point; vapor pressure; veneer plaster	
veneer	VNR		
veneer plaster	VP	vacuum pump; vanishing point; vapor pressure; velocity pressure	
vent stack	VS	voltmeter switch	
vent through roof	VTR		
ventilation	VENT	ventilator	
ventilator	VENT	ventilation	
veranda	VRNDA		
verify	VERFY		
verify in field	VIF		
vertical	VERT		
vertical curve	VC		
vertical grain	VG		
vertical unit heater	VUH		
very high frequency	VHF		
very high output	VHO		
vestibule	VEST		
vibration	VIB		
vicinity	VIC		
video	VID		
video amplifier	VIDAMP		
video integration	VINT		
village	VIL		
vinyl base	VB	vacuum breaker; valve box	

Term	Abbreviation	Shared Abbreviation	Notes
vinyl composition tile	VCT	vitriified clay tile	
vinyl faced acoustical tile	VFAT		
vinyl tile	----		resilient tile
vinyl wall covering	VWC		
vinyl wall fabric	VWF		
viscosity	VISC		
visqueen	----		vapor retarder
visual	VIS		
vitreous	VIT		
vitriified clay tile	VCT	vinyl composition tile	
volatile organic compound	VOC		
volt	V		
volt-ammeter	VAM		
volt ampere	VA		
volt ampere reactive	VAR	variation; varies	
voltage	VOLT		
voltage drop	VD	volume damper	
voltage regulator	VR	vapor retarder	
voltage relay	VRLY		
voltmeter switch	VS	vent stack	
volume	VOL		
volume damper	VD	voltage drop	
volumeric flow rate	VFR		
W			
wainscot	WSCT		
wall ash urn	WAU		
wall board	----		gypsum board
wall cabinets	W CAB		
wall cleanout	WCO		
wall covering	WC	water closet; water column	

Term	Abbreviation	Shared Abbreviation	Notes
wall fabric	WFAB		
wall hung	WH	wall hydrant; water heater; weep hole	
wall hydrant	WH	wall hung; water heater; weep hole	
wall to wall	W/W		
warehouse	WHSE		
warm white	WW	wastewater; wireway	
warm white deluxe	WWX		
Warnock Hershey International	----		Intertek Testing Services
warranty	WARR		
wash fountain	WF	wide flange	
waste	W	watt; west; wide	
waste disposer	WDSP		
waste water	WW	warm white; wireway	
water	WTR		
water chiller	WCHR		
water closet	WC	wall covering; water column	
water closet, wall hung	WC WL HNG		
water column	WC	wall covering; water closet	
water cooled	WCLD		
water cooler	WCLR		
water cooler, wall hung	WCL WL MTD		
water cooling tower	----		cooling tower
water elevation	WT EL		
water gage	WG		
water hammer arrestor	WHA		
water heater	WH	wall hung; wall hydrant; weep hole	
water jacket	WJ		
water line	WL	wind load	
water meter	WM	wire mesh	
water pressure drop	WPD		
water pump	WP	waterproofing; weatherproof; working point	

Term	Abbreviation	Shared Abbreviation	Notes
water repellent	WR	weather resistant; wire rope	
water table	WT	watertight; weight	
waterproof membrane	WPM		
waterproofing	WP	water pump; weatherproof; working point	
watertight	WT	water table; weight	
watt	W	waste; west; wide	
watthour meter	WHM		
weather	WEA		
weather resistant	WR	water repellent; wire rope	
weather seal	WSL		
weatherproof	WP	water pump; waterproofing; working point	
weatherstrip	WS		
weep hole	WH	wall hung; wall hydrant; water heater	
weight	WT	water table; watertight	
welded	WLD		
welded wire fabric	WWF		
welded wire mesh	WWM		
west	W	waste; watt; wide	
wet bulb	WB	wood base	
wet bulb temperature	WBT		
where occurs	WO	work order	
wide	W	waste; watt; west	
wide flange	WF	wash fountain	
wind load	WL	water line	
window	WDW		
Window and Door Manufacturers Association	WDMA		
window unit	WU		
wire glass	----		wired glass
wire mesh	WM	water meter	
wire rope	WR	water repellant; weather resistant	
wired glass	WGL		

Term	Abbreviation	Shared Abbreviation	Notes
wireway	WW	warm white; waste water	
with	W/		
without	W/O		
wood	WD	wood door	
wood base	WB	wet bulb	
wood blocking	WBL		
wood door	WD	wood	
wood door and frame	WDF		
wood frame	WFR		
wood furring strips	WFS		
wood louvers	WD LOUV		
wood panelling	WDP		
work order	WO	where occurs	
working point	WP	water pump; waterproofing; weatherproof	
working pressure	WPR		
working steam pressure	WSP		
wrought brass	WBS		
wrought iron	WI		
Y			
yard	YD	yard drain; yard drainage pipe	
yard cleanout	YCO		
yard drain	YD	yard; yard drainage pipe	
yard drainage pipe	YD	yard; yard drain	
yard hydrant	YH		
yard inlet	YI		
year	YR		

This page intentionally left blank.

Abbreviations

Abbreviation	Term	Shared Abbreviation
1PH	single-phase	
1P	single pole	
1WAY	one-way	
2/C	two-conductor	
2WAY	two-way	
3/C	three-conductor	
3PH	three-phase	
3PLY	three-ply	
3WAY	three-way	
4/C	four-conductor	
4OUT	quadruple receptacle outlet	
4PDT	four-pole double throw	
4PST	four-pole single throw	
4W	four-wire	
4WAY	four-way	
A		
A LABEL	Class A door	
A/C	air condition	
A/C UNIT	air conditioning unit	
A/E	architect/engineer	
AACE	American Association of Cost Engineers	
AAD	automatic air damper	
AAMA	American Architectural Manufacturers Association	
AAP	alarm annunciator panel	
AAV	automatic air vent	

Abbreviation	Term	Shared Abbreviation
AB	anchor bolt	
ABAN	abandon	
ABBRV	abbreviation	
ABC	aggregate base course	Associated Builders and Contractors
ABC	Associated Builders and Contractors	aggregate base course
ABNL	abnormal	
ABRSV	abrasive	
ABRSV RES	abrasive resistant	
ABS	absolute	acrylonitrile butadiene styrene
ABS	acrylonitrile butadiene styrene	absolute
ABSORB	absorption	
AC	alternating current	armored cable; asbestos cement; asphaltic concrete
AC	armored cable	alternating current; asbestos cement; asphaltic concrete
AC	asbestos cement	alternating current; armored cable; asphaltic concrete
AC	asphaltic concrete	alternating current; armored cable; asbestos cement
ACC	accessible	
ACCU	air cooled condensing unit	
ACHKV	automatic check valve	
ACI	American Concrete Institute	
ACID RES	acid resistant	
ACID RES CI	acid resistant cast iron	
ACID RES P	acid resistant pipe	
ACID RES V	acid resistant vent	
ACID RES W	acid resistant waste	
ACOUS INSUL	acoustical insulation	
ACOUS PNL	acoustical panel	
ACP	asphaltic concrete paving	automatic control panel
ACP	automatic control panel	asphaltic concrete paving
ACR	across	
ACS	automatic control system	
ACS DR	access door	

Abbreviation	Term	Shared Abbreviation
ACS FLR	access floor	
ACS PNL	access panel	
ACSR	aluminum cable steel reinforced	
ACST	acoustic	
ACT	acoustical ceiling tile	
ACU	assembled cooling unit	
ACV	automatic control valve	
AD	area drain	
ADA	Americans with Disabilities Act	
ADC	automatic door closer	
ADDL	additional	
ADDM	addendum	
ADH	adhesive	
ADJ	adjacent	adjoining; adjustable
ADJ	adjoining	adjacent; adjustable
ADJ	adjustable	adjacent; adjoining
ADMIN	administration	
ADS	automatic door seal	
AF	audio frequency	
AFC	above finished counter	automatic frequency control
AFC	automatic frequency control	above finished counter
AFF	above finished floor	
AFG	above finished grade	
AFS	above finished slab	
AGA	American Gas Association	
AGC	Associated General Contractors	
AGGR	aggregate	
AH	ampere hour	
AHJ	authority having jurisdiction	
AHR	anchor	
AHU	air handling unit	

Abbreviation	Term	Shared Abbreviation
AI	Asphalt Institute	
AIA	American Institute of Architects	
AIC	ampere interrupting capacity	
AISC	American Institute of Steel Construction	
ALLOW	allowance	
ALM	alarm	
ALNMT	alignment	
ALT	alternate	altitude
ALT	altitude	alternate
ALT NO	alternate number	
ALTRN	alteration	
ALUM	aluminum	
AM	amplitude modulation	
AMB	ambient	
AMP	ampere	
AMPL	amplifier	
AMT	amount	
ANG BM	angle beam	
ANN	annunciator	
ANOD	anodize	
ANSI	American National Standards Institute	
ANT	antenna	
APA	American Plywood Association	
APC	acoustical panel ceiling	
APD	air pressure drop	
APP	appearance	atactic propylene
APP	atactic propylene	appearance
APPD	approved	
APPROX	approximate	
APPX	appendix	
APR	air pressure return line	

Abbreviation	Term	Shared Abbreviation
APT	apartment	Association for Preservation Technology
APT	Association for Preservation Technology	apartment
APU	auxiliary power unit	
AR	as required	
ARCH	Architect	
ARF	architectural finish	
ART	article	
AS	air separator	ammeter switch
AS	ammeter switch	air separator
ASB	asbestos	
ASC	above suspended ceiling	amps short circuit; asphalt surface course
ASC	amps short circuit	above suspended ceiling; asphalt surface course
ASC	asphalt surface course	above suspended ceiling; amps short circuit
ASCE	American Society of Civil Engineers	
ASD	automatic sprinkler drain	
ASEC	American Standard Elevator Codes	
ASHRAE	American Society of Heating, Refrigerating, and Air Conditioning Engineers	
ASI	Architect's Supplemental Instruction	
ASKLR	automatic sprinkler	
ASME	American Society of Mechanical Engineers	
ASPH	asphalt	
ASR	automatic sprinkler riser	
ASSN	association	
ASSY	assembly	
ASTM	American Society for Testing and Materials	
ASU	air supply unit	
ASV	angle stop valve	
ASWG	American steel wire gauge	
ASYM	asymmetrical	
ATC	acoustical tile ceiling	

Abbreviation	Term	Shared Abbreviation
ATCH	attachment	
ATM	atmosphere	automatic teller machine
ATM	automatic teller machine	atmosphere
ATS	automatic transfer switch	
ATTN	attention	
AUTO	automatic	
AUTO XFMR	auto transformer	
AUX	auxiliary	
AV	acid vent	air vent; audio visual
AV	air vent	acid vent; audio visual
AV	audio visual	acid vent; air vent
AVE	avenue	
AVG	average	
AW	acid waste	actual weight; architectural woodwork
AW	actual weight	acid waste; architectural woodwork
AW	architectural woodwork	acid waste; actual weight
AWG	American wire gauge	
AWI	Architectural Woodworking Institute	
AWL	acid waste line	
AWN WDW	awning window	
AWP	air water pump	
AWPA	American Wood Preservers' Association	
AWS	American Welding Society	
AWT	acoustical wall treatment	
AWWA	American Water Works Association	
AX FL	axial flow	
AZ	azimuth	
B		
B CL	broom closet	
B LABEL	Class B door	

Abbreviation	Term	Shared Abbreviation
B PL	base plate	
B&B	balled and burlapped	bell and bell; grade B or better (lumber)
B&B	bell and bell	balled and burlapped; grade B or better (lumber)
B&B	grade B or better (lumber)	balled and burlapped; bell and bell
B&F	bell and flange	
B&S	bell and spigot	
B/B	back to back	
B/M	board measure	
BA	bright annealed	
BAF	baffle	
BAG	baggage	
BAL	balance	
BALC	balcony	
BAS	building automation system	
BAT	batten	battery
BAT	battery	batten
BAY WDW DH	bay window double hung	
BB	baseboard	bulletin board
BB	bulletin board	baseboard
BB XFMR	buck-boast transformer	
BBR	base board radiator	
BC	back of curb	between centers; bolt circle; bookcase; bottom chord; brick color; building code
BC	between centers	back of curb; bolt circle; bookcase; bottom chord; brick color; building code
BC	bolt circle	back of curb; between centers; bookcase; bottom chord; brick color; building code
BC	bookcase	back of curb; between centers; bolt circle; bottom chord; brick color; building code;
BC	bottom chord	back of curb; between centers; bolt circle; bookcase; brick color; building code
BC	brick color	back of curb; between centers; bolt circle; bookcase; bottom chord; building code
BC	building code	back of curb; between centers; bolt circle; bookcase; bottom chord; brick color
BCV	butterfly check valve	
BD	board	butterfly damper

Abbreviation	Term	Shared Abbreviation
BD	butterfly damper	board
BD FT	board feet (foot)	
BDD	backdraft damper	
BDNG	bedding	
BDRY	boundary	
BEV	bevel	
BF	both faces	
BFBP	boiler feed booster pump	
BFF	below finish floor	
BFP	backflow preventer	
BFV	butterfly valve	
BFW	boiler feedwater	
BFWP	boiler feedwater pump	
BHMA	Builder's Hardware Manufacturer's Association	
BHP	brake horsepower	
BI FLD DR	bifolding doors	
BIA	Brick Institute of America	
BIL	basic insulation level	
BITUM	bituminous	
BJT	bed joint	
BKBD	backboard	
BKG	backing	
BKGD	background	
BL	base line	building line
BL	building line	base line
BL MTH	bell mouth	
BLB T BM	bulb tee beam	
BLD	build	
BLDG	building	
BLKHD	bulkhead	
BLKT	blanket	

Abbreviation	Term	Shared Abbreviation
BLO	blower	
BLR	boiler	
BLR HP	boiler horsepower	
BLST	ballast	
BLT	borrowed light	built
BLT	built	borrowed light
BLT IN	built-in	
BLVD	boulevard	
BLW	below	
BLW CLG	below ceiling	
BLWDN	blowdown	
BM	beam	benchmark; bending moment
BM	benchmark	beam; bending moment
BM	bending moment	beam; benchmark
BN	bullnose	
BNDG	bonding	
BO	blowoff	
BOCA	Building Officials and Code Administrators Association International	
BOS	bottom of steel	
BOT	bottom	
BOT F	bottom face	
BP	building paper	
BPRF	bulletproof (bullet-resistant)	
BR	bedroom	
BRCG	bracing	
BRDG	bridging	
BRDG JST	bridging joist	
BRG	bearing	
BRG PL	bearing plate	
BRKR	breaker	

Abbreviation	Term	Shared Abbreviation
BRKT	bracket	
BRLP	burlap	
BRZ	bronze	
BS	both sides	
BSMT	basement	
BSP	black steel pipe	
BSTR	booster	
BT	bathtub	
BT WLD	butt weld	
BTR	better	
Btu	British thermal unit	
BtuH	British thermal unit per hour	
BTWN	between	
BU	built-up	bushel
BU	bushel	built-up
BUR	built-up roofing	
BV	ball valve	
BW	both ways	
BWG	Birmingham wire gauge	
BX	interlocked armored cable	
BYP	by pass	
C		
C	Celsius	channel
C	channel	Celsius
C CONC	cast concrete	
C LABEL	Class C door	
C TO C	center to center	
C VALUE	thermal conductance	
C&BTR	grade C and better	
C&G	curb and gutter	

Abbreviation	Term	Shared Abbreviation
C&P	carpet and pad	
C/C	cooling coil	
CAB	cabinet	
CAC	ceiling attenuation class	
CAL	calorie	
CALC	calculate	
CAM	camber	
CAN	canopy	
CANTIL	cantilever	
CANV	canvas	
CAP	capacitor	capacity
CAP	capacity	capacitor
CAT	catalog	
CATV	community antenna television	
CATW	catwalk	
CAV	cavity	
CB	carriage bolt	catch basin; cement base; ceramic base; corner bead
CB	catch basin	carriage bolt; cement base; ceramic base; corner bead
CB	cement base	carriage bolt; catch basin; ceramic base; corner bead
CB	ceramic base	carriage bolt; catch basin; cement base; corner bead
CB	corner bead	carriage bolt; catch basin; cement base; ceramic base
CBB	cementitious (backer) board	
CC	cubic centimeter	
CCD	contract change directive	
CCF	hundred cubic feet	
CCR	control contactor	
CCTV	closed circuit television	
CCW	counterclockwise	
cd	candela	construction documents; contract documents
CD	construction documents	candela; contract documents
CD	contract documents	candela; construction documents

Abbreviation	Term	Shared Abbreviation
CDW	chilled drinking water	
CDWR	chilled drinking water return	
CDWS	chilled drinking water supply	
CEM	cement	cemetery
CEM	cemetery	cement
CEM FIN	cement finish	
CEM PLAS	cement plaster	
CEM PLAS CLG	cement plaster ceiling	
CER	ceramic	
CERT	certify	
CF	cement floor	contractor furnished
CF	contractor furnished	cement floor
CF/CI	contractor furnished/contractor installed	
CF/OI	contractor furnished/owner installed	
CFC	chlorofluorocarbons	
CFE	contractor furnished equipment	
CFLG	counterflashing	
CFM	cubic feet per minute	
CFMF	cold-formed metal framing	
CFS	cubic feet per second	
CG	center of gravity	common ground; corner guard
CG	common ground	center of gravity; corner guard
CG	corner guard	center of gravity; common ground
CGSFU	ceramic glazed structural facing units	
CH	chiller	coat hook
CH	coat hook	chiller
CH BD	chalkboard	
CHEM	chemical	
CHFR	chamfer	
CHG	charge	
CHK	check	

Abbreviation	Term	Shared Abbreviation
CHKV	check valve	
CHMBR	chamber	
CHR PL	chrome plated	
CHW	chilled water	circulating hot water
CHW	circulating hot water	chilled water
CHWP	chilled water pump	
CHWPP	chilled water primary pump	
CHWR	chilled water return	
CHWRP	chilled water recirculating pump	
CHWS	chilled water supply	
CHWSP	chilled water secondary pump	
CI	cast iron	curb inlet
CI	curb inlet	cast iron
CIP	cast-in-place	cast iron pipe
CIP	cast iron pipe	cast in place
CIR	circle	
CIRC	circular	
CISP	cast iron soil pipe	
CJ	construction joint	control joint
CJ	control joint	construction joint
CK TP	cook top	
CKT	circuit	
CKT BRKR	circuit breaker	
CL	center line	class; close
CL	class	center line; close
CL	close	center line; class
CL D	clothes dryer	
CLASS	classification	
CLDG	cladding	
CLF	current limiting fuse	
CLFMI	Chain Link Fence Manufacturers Institute	

Abbreviation	Term	Shared Abbreviation
CLG	ceiling	
CLG DCT OUT	ceiling duct outlet	
CLG DIFF	ceiling diffuser	
CLG GRL	ceiling grille	
CLG HT	ceiling height	
CLG REG	ceiling register	
CLKJ	calked joint	
CLL	column line	contract limit line
CLL	contract limit line	column line
CLO	closet	
CLOS	closure	
CLR	clear	color; cooler
CLR	color	clear; cooler
CLR	cooler	clear; color
CLRM	classroom	
CLT	cleat	
CLWG	clear wired glass	
cm	centimeter	
cm ²	square centimeter; centimeter squared	
cm ³	cubic centimeter	
CM	construction management	center matched
cm/s	centimeter per second	
CMP	corrugated metal pipe	
CMPST	composite	
CMPTR	computer	
CMR	common mode rejection	
CMU	concrete masonry unit	
CNCL	concealed	
CND	conduit	
CNDS	condensate	

Abbreviation	Term	Shared Abbreviation
CNR	corner	
CNTOR	contactor	
CNTR	counter	
CNVR	conveyor	
CO	carbon monoxide	cased opening; Certificate of Occupancy; cleanout; company; cutout
CO	cased opening	carbon monoxide; Certificate of Occupancy; cleanout; company; cutout
CO	Certificate of Occupancy	carbon monoxide; cased opening; cleanout; company; cutout
CO	cleanout	carbon monoxide; cased opening; Certificate of Occupancy; company; cutout
CO	company	carbon monoxide; cased opening; Certificate of Occupancy; cleanout; cutout
CO	cutout	carbon monoxide; cased opening; Certificate of Occupancy; cleanout; company
CO ₂	carbon dioxide	
COAX	coaxial cable	
COEFF	coefficient	
COL	column	
COM	common	
COMB	combination, combined	
COMM	communication	
COMP	component	
COMPL	complete	
COMPR	compressor	
COMPT	compartment	
CONC	concentric	concrete
CONC	concrete	concentric
CONC FLR	concrete floor	
CONC OPNG	concrete opening	
COND	condenser	condition
COND	condition	condenser
CONDN	condensation	
CONF	conference	
CONN	connect	

Abbreviation	Term	Shared Abbreviation
CONSTR	construction	
CONSULT	consultant	
CONT	continue	controller
CONT	controller	continue
CONTR	contract	contractor
CONTR	contractor	contract
CONV	convert	
COORD	coordinate	
COP	coefficient of performance (heating)	coping
COP	coping	coefficient of performance (heating)
COR	change order request	
CORN	cornice	
CORR	correct	corridor
CORR	corridor	correct
CORRES	correspond	
COTG	cleanout to grade	
COV	cover	cut off valve
COV	cut off valve	cover
COV PL	cover plate	
CP	candlepower	concrete pipe; control panel
CP	concrete pipe	candlepower; control panel
CP	control panel	candlepower; concrete pipe
CPLG	coupling	
CPM	critical path method	
CPRS	compressible	
CPT	carpet	control power transformer
CPT	control power transformer	carpet
CPVC	chlorinated polyvinyl chloride	
CR	closet rod	control relay; control room
CR	control relay	closet rod; control room
CR	control room	closet rod; control relay

Abbreviation	Term	Shared Abbreviation
CRCMF	circumference	
CRI	color rendering index	
CRN	crown	
CRP	condensate return pump	
CRS	cold rolled steel	
CRSI	Concrete Reinforcing Steel Institute	
CRT YD	courtyard	
CS	cast stone	commercial standard; control switch
CS	commercial standard	cast stone; control switch
CS	control switch	cast stone; commercial standard
CSB	concrete splash block	
CSG	casing	
CSI	Construction Specifications Institute	
CSK	counter sunk	
CSMT	casement	
CSP	concrete sewer pipe	
CSTL	cast steel	
CSWK	casework	
CT	ceramic tile	count; current transformer
CT	count	ceramic tile; current transformer
CT	current transformer	ceramic tile; count
CT STN	cut stone	
CTB	ceramic tile base	
CTD	coated	
CTF	ceramic tile floor	
CTG	coating	
CTI	Ceramic Tile Institute of America	
CTR	center	contour; cooling tower return
CTR	contour	center; cooling tower return
CTR	cooling tower return	center; contour
CTRL	control	

Abbreviation	Term	Shared Abbreviation
CTS	cooling tower supply	
CTV	cable television	
CU	coefficient of utilization	copper; cubic
CU	copper	coefficient of utilization; cubic
CU	cubic	coefficient of utilization; copper
CU FT	cubic feet	
CU IN	cubic inch	
CU YD	cubic yard	
CUB	cubicle	
CUH	cabinet unit heater	
CUR	current	
CURT	curtain	
CUST	custodian	
CV	control valve	
CW	casement window	chemical waste line; clockwise; cold water piping; cool white
CW	chemical waste line	casement window; clockwise; cold water piping; cool white
CW	clockwise	casement window; chemical waste line; cold water piping; cool white
CW	cold water piping	casement window; chemical waste line; clockwise; cool white
CW	cool white	casement window; chemical waste line; clockwise; cold water piping
CWP	circulating water pump	condenser water pump
CWP	condenser water pump	circulating water pump
CWR	condenser water return	
CWS	condenser water supply	
CWT	hundred weight	
CWX	cool white deluxe	
CYL	cylinder	
CYL L	cylinder lock	
CYP	cypress	
D		
D	deep	depth; penny (nail)

Abbreviation	Term	Shared Abbreviation
D	depth	deep; penny (nail)
D	penny (nail)	deep; depth
D CHEM	dry chemical	
D LABEL	Class D door	
D&S	display and storage	
D1S	dressed one side	
D2S	dressed two sides	
D4S	dressed four sides	
DA	disabled	drainage area
DA	drainage area	disable
DAP	duct access panel	
DAT	datum	
dB	decibel	
DB	database	dry bulb
DB	dry bulb	database
D-B	design-build	
dBA	unit of sound level	
DBL	double	
DBL ACT DR	double acting door	
DBL GLZ	double glaze	
DBT	dry bulb temperature	
DC	direct current	
DCI	duct covering insulation	
DCP	dimmer control panel	
DCT SUP	duct supply	
DCT/RS	duct rising, duct riser	
DCT/RT	duct return	
DDC	direct digital control	
DEF	definition	
DEG	degree	
DEG C	degrees Celsius	

Abbreviation	Term	Shared Abbreviation
DEG F	degrees Fahrenheit	
DEL	delete	deliver
DEL	deliver	delete
DEMO	demolition	demonstration
DEMO	demonstration	demolition
DENS	density	
DEPT	department	
DES	designation	
DESCR	describe	description
DESCR	description	describe
DET	detail	
DETN	detention	
DEV	development	
DF	damage free	diesel fuel; drinking fountain
DF	diesel fuel	damage free; drinking fountain
DF	drinking fountain	damage free; diesel fuel
DF WL MTD	drinking fountain, wall mounted	
DFLCT	deflection	
DFR	defrost	
DFT	dry film thickness	
DFTG	drafting	
dg	decigram	
DGR	degrease	
DGTL	digital	
DH	double hung (door, window)	
DHI	Door Hardware Institute	
DHW	domestic hot water	double hung windows
DHW	double hung windows	domestic hot water
DI	drop inlet	
DIA	diameter	
DIAG	diagonal	diagram

Abbreviation	Term	Shared Abbreviation
DIAG	diagram	diagonal
DIFF	difference	differential; diffuser
DIFF	differential	difference; diffuser
DIFF	diffuser	difference; differential
DIM	dimension	
DIP	ductile iron pipe	
DIR	direction	
DISC	disconnect	
DISCH	discharge	
DISP	dispenser	
DIST	distance	district
DIST	district	distance
DISTR PNL	distribution panel	
DIV	divide	division
DIV	division	divide
DIW	deionized water	
DJ	double joist	
dL	deciliter	
DL	dead load	
DLI	duct liner insulation	
dm	decimeter	
DMPF	dampproofing	
DMPR	damper	
DMR	dimmer	
DMR SW	dimmer switch	
DOC	document	
DOM	domestic	
DOUG FIR	Douglas fir	
DOZ	dozen	
DP	dew point	
DPC	dampproof course	

Abbreviation	Term	Shared Abbreviation
DPDT	double pole, double throw	
DPS	differential pressure sensor	
DPST	double pole, single throw	
DPT	dew point temperature	differential pressure transmitter
DPT	differential pressure transmitter	dew point temperature
DPTN	demountable partition	
DR	dining room	door; drain; dressing room; drive
DR	door	dining room; drain; dressing room; drive
DR	drain	dining room; door; dressing room; drive
DR	dressing room	dining room; door; drain; drive
DR	drive	dining room; door; drain; dressing room
DR AREA	dressing area	
DR CL	door closer	
DR FR	door frame	
DR OPNG	door opening	
DRH	door holder	
DRLV	door louver	
DRST	door stop	
DRSW	door switch	
DS	disconnect switch	double strength (glass); downspout
DS	double strength (glass)	disconnect switch; downspout
DS	downspout	disconnect switch; double strength (glass)
DSBL	disable	
DSGN	design	
DSP	dry standpipe	
DSPL	disposal	
DT	drain tile	
DT DR	dutch door	
DTCH	detach	
DUPL	duplicate	
DVTL	dovetail	

Abbreviation	Term	Shared Abbreviation
DW	dishwasher	distilled water; domestic water
DW	distilled water	dishwasher; domestic water
DW	domestic water	dishwasher; distilled water
DWG	drawing	
DWH	domestic water heater	
DWR	domestic water return	drawer
DWR	drawer	domestic water return
DWS	domestic water supply	
DWTR	dumbwaiter	
DWV	drain, waste, and vent	
DX	duplex	
DX OUT	duplex outlet	
E		
E	east	modulus of elasticity
E	modulus of elasticity	east
E LABEL	Class E door	
EA	each	
EAR	exhaust air register	
EAT	entering air temperature	
EC	edge of curb	
ECC	eccentric	
ECC RDCR	eccentric reducer	
ECON	economizer	
ECU	evaporative cooling unit	
EDBT	entering dry bulb temperature	
EDP	electronic data processing	
EE	each end	
EER	energy efficiency ratio	
EF	each face	exterior finish
EF	exterior finish	each face

Abbreviation	Term	Shared Abbreviation
EFF	effective	efficiency
EFF	efficiency	effective
EFS	exterior finish system	
EFT	effect	
EG	edge grain	
EGB	exterior gypsum board	
EGRD	eye guard	
EGSB	exterior gypsum sheathing board	
EH	electric heater	
EHD	electric hand dryer	
EHP	effective horsepower	electric heating panel
EHP	electric heating panel	effective horsepower
EIFS	exterior insulation and finish system	
EJ	expansion joint	
EJCDC	Engineers Joint Contract Documents Committee	
EL	each layer	easement line; elevation
EL	easement line	each layer; elevation
EL	elevation	each layer; easement line
ELAST	elastomeric	
ELEC	electric	
ELEC DR OP	electric door opener	
ELEM	element	elementary
ELEM	elementary	element
ELEV	elevator	
EM	electromagnetic	expanded metal
EM	expanded metal	electromagnetic
EMCP	emergency monitoring control panel	
EMER	emergency	
EMER SHR	emergency shower	
EMI	electromagnetic interference	

Abbreviation	Term	Shared Abbreviation
EMS	energy management system	
EMT	electrical metallic tubing	
ENAM	enamel	
ENCL	enclosure	
ENG	engine	
ENGR	engineer	
ENGY	energy	
ENT	electrical nonmetallic tubing	
ENTR	entrance	
ENVIR	environment	
EO	electrical outlet	
EOS	edge of slab	
EOV	electrically operated valve	
EP	edge of pavement (paving)	electrical panel (panelboard)
EP	electrical panel (panelboard)	edge of pavement (paving)
EPA	Environmental Protection Agency	
EPB	electric panel board	
EPDM	ethylene propylene diene monomer	
EPO	emergency power off	
EPRF	explosion proof	
EPS	expanded polystyrene board (insulation)	
EPT	external pipe thread	
EQ	equal	
EQL SP	equally spaced	
EQUIP	equipment	
EQUIV	equivalent	
ERD	existing roof drain	
ERW	electrical resistance welding	
ES	edge of shoulder	electrostatic
ES	electrostatic	edge of shoulder
ESC	escape	escutcheon

Abbreviation	Term	Shared Abbreviation
ESC	escutcheon	escape
ESCAL	escalator	
ESMT	easement	
ESP	especially	
ESP	external static pressure	
EST	estimate	
ESTB	establish	
ET	effective temperature	
ETC	and so forth	et cetera
ETC	et cetera	and so forth
EVAC	evacuate	
EVAP	evaporate	
EW	each way	
EWA	Engineered Wood Association	
EWBT	entering wet bulb temperature	
EWC	electric water cooler	
EWH	electric water heater	
EWS	eye wash station	
EWT	entering water temperature	
EX	example	
EXC	excavate	
EXCH	exchanger	
EXCL	exclude	
EXEC	execute	
EXH	exhaust	exhibit
EXH	exhibit	exhaust
EXH A	exhaust air	
EXH DT	exhaust duct	
EXH FN	exhaust fan	
EXH GR	exhaust air grille	
EXH HD	exhaust hood	

Abbreviation	Term	Shared Abbreviation
EXHV	exhaust vent	
EXIST	existing	
EXP	expand	expansion; exposed
EXP	expansion	expand; exposed
EXP	exposed	expand; expansion
EXP BT	expansion bolt	
EXST GR	existing grade	
EXT	exterior	external; extinguisher
EXT	external	exterior; extinguisher
EXT	extinguisher	exterior; external
EXT GR	exterior grade	
EXT LT	exit light	
EXTN	extension	
EXTRU	extrusion	
F		
F	Fahrenheit	female; fire line
F	female	Fahrenheit; fire line
F	fire line	Fahrenheit; female
F BRK	fire brick	
F METER	flowmeter	
F/F	face to face	
F1S	finished one side	
F2S	finish two sides	
F4S	finish four sides	
FA	face area	final assembly; fire alarm; fresh air
FA	final assembly	face area; fire alarm; fresh air
FA	fire alarm	face area; final assembly; fresh air
FA	fresh air	face area; final assembly; fire alarm
FAAP	fire alarm annunciator panel	
FAB	fabric	

Abbreviation	Term	Shared Abbreviation
FABL	fire alarm bell	
FABX	fire alarm box	
FAC	factor	
FACIL	facility	
FACP	fire alarm control panel	
FAI	fresh air inlet (intake)	
FAR	floor area ratio	
FAS	fascia	fire alarm station
FAS	fire alarm station	fascia
FAS BD	fascia board	
FAX	facsimile	
FB	fire blanket	flat bar
FB	flat bar	fire blanket
FBM	foot board measure	
FC	file cabinet	footcandle
FC	footcandle	file cabinet
FC BRK	face brick	
FCO	floor cleanout	
FCTY	factory	
FCU	fan coil unit	
FD	floor drain	
FDBK	feedback	
FDC	fire department connection	
FDCC	fire department connection cabinet	
FDMPR	fire damper	
FDO	feedout	
FDR	feeder	fire door
FDR	fire door	feeder
FDTN	foundation	
FDV	fire department valve	
FDW	feedwater	

Abbreviation	Term	Shared Abbreviation
FE	fire extinguisher	
FEA	Federal Energy Administration	
FEC	fire extinguisher cabinet	
FED	federal	
FF	far face	finish face
FF	finish face	far face
FF BATT	foil backed batt insulation	
FF EL	finish floor elevation	
FF INSUL	foil backed insulation	
FF&E	furniture, fixture, and equipment	
FFA	from floor above	
FFB	from floor below	
FGL	fiberglass	
FH	fire hose	fire hydrant; flat head; flat head screws
FH	fire hydrant	fire hose; flat head; flat head screws
FH	flat head	fire hose; fire hydrant; flat head screws
FH	flat head screws	fire hose; fire hydrant; flat head
FHA	Federal Housing Administration	
FHC	fire hose cabinet	
FHMS	flat head machine screw	
FHP	full height partition	
FHR	fire hose rack	
FHWA	Federal Highway Administration	
FHWS	flat head wood screw	
FIG	figure	
FIL	fillet	
FIN	finish	
FIN BS	finish both sides	
FIN FLR	finish floor	
FIN GR	finish grade	
FIN WD	finish wood	

Abbreviation	Term	Shared Abbreviation
FIXT	fixture	
FL	floorline	foot-lambert
FL	foot-lambert	floorline
FL FIN CONC	float finish concrete	
FL OUT	floor outlet	
FL OZ	fluid ounce	
FL SW	flow switch	
FLA	full load amps	
FLASH	flashing	
FLDG	folding	
FLEX	flexible	
FLG	flange	flooring
FLG	flooring	flange
FLL	flow line	
FLMB	flammable	
FLMT	flush mount	
FLOUTS	single receptacle floor outlet	
FLR	filler	floor
FLR	floor	filler
FLR FIN	floor finish	
FLR PL	floor plate	
FLR REG	floor register	
FLR SK	floor sink	
FLRD	flared	
FLT	floodlight	
FLT GL	float glass	
FLTR	filter	
FLUOR	fluorescent	
FLUOR FIX	fluorescent fixture	
FLUT	fluting	
FLUT CMU	fluted concrete masonry unit	

Abbreviation	Term	Shared Abbreviation
FM	factory mutual	
FMBD	form board	
FN	fence	
FNGR JT	finger joint	
FO	field order	finished opening; fuel oil
FO	finished opening	field order; fuel oil
FO	fuel oil	field order; finished opening
FOC	face of concrete	face of curb
FOC	face of curb	face of concrete
FOF	face of finish	fuel oil return line
FOF	fuel oil return line	face of finish
FOM	face of masonry	
FOP	fuel oil pump	
FOR	fuel oil return	
FOS	face of slab	face of stud; fuel oil supply
FOS	face of stud	face of slab; fuel oil supply
FOS	fuel oil supply	face of slab; face of stud
FOTK	fuel oil storage tank	
FOUNT	fountain	
FOUTT	telephone floor outlet	
FOV	fuel oil vent	
FOW	face of wall	
FP	fire protection	fireproof; flagpole; freezing point
FP	fireproof	fire protection; flagpole; freezing point
FP	flagpole	fire protection; fireproof; freezing point
FP	freezing point	fire protection; fireproof; flagpole
FPL	fireplace	
FPM	feet per minute	
FPS	feet per second	
FPT	fan powered terminal	
FPW	fire protection water supply	

Abbreviation	Term	Shared Abbreviation
FR	fire rating	fire resistant; frame
FR	fire resistant	fire rating; frame
FR	frame	fire rating; fire resistant
FR GL	fritted glass	
FR MIR	framed mirror	
FR MIR/SHF	framed mirror and shelf	
FR SNK	flushing rim sink	
FRA	fire rated assembly	
FREQ	frequency	
FRG	fiber reinforced gypsum	
FRMG	framing	
FRP	fiber reinforced polyester	fiberglass reinforced plastic
FRP	fiberglass reinforced plastic	fiber reinforced polyester
FRST GL	frosted glass	
FRT	freight	
FRTW	fire retardant treated wood	
FRWY	freeway	
FRZ	freezer	
FS	far side	Federal Specification; fire station; full scale; full size
FS	Federal Specification	far side; fire station; full scale; full size
FS	fire station	far side; Federal Specification; full scale; full size
FS	full scale	far side; Federal Specification; fire station; full size
FS	full size	far side; Federal Specification; fire station; full scale
FSC	federal supply classification	
FSH	fire sprinkler head	
FSN	federal stock number	
FSP	fire standpipe	
FSS	flow sensing switch	
FSTAT	freezestat	
FSTNR	fastener	

Abbreviation	Term	Shared Abbreviation
FT	feet	fire treated; foot; fully tempered (glass)
FT	fire treated	feet; foot; fully tempered (glass)
FT	foot	feet; fire treated; fully tempered (glass)
FT	fully tempered (glass)	feet; fire treated; foot
FT/LB	foot/pound	
FT/LBF	foot/pound force	
FTD	facial tissue dispenser	
FTG	footing	
FTM	federal test methods	
FTR	finned tube radiation	
FU SW	fused switch	
FURG	furring	
FURN	furnace	furnish; furniture
FURN	furnish	furnace; furniture
FURN	furniture	furnace; furnish
FUS LINK	fusible link	
FUT	future	
FV	face velocity	flush valve; foot valve
FV	flush valve	face velocity; foot valve
FV	foot valve	face velocity; flush valve
FVNR	full voltage non-reversing	
FVR	full voltage reversing	
FW	fire wall	flood wall
FW	flood wall	fire wall
FWC	fabric wallcovering	
FWR	filter water return	
FWRK	formwork	
FWS	filter water supply	
G		
G	girder	ground; natural gas

Abbreviation	Term	Shared Abbreviation
G	ground	girder; natural gas
G	natural gas	girder; ground
G DISP	garbage disposal	
G LN	gas line	
GA	gage	Gypsum Association
GA	Gypsum Association	gage
GAL	gallon	
GALV	galvanic	galvanized
GALV	galvanized	galvanic
GALV STL	galvanized steel	
GB	gas bibb	grab bar
GB	grab bar	gas bibb
GC	general contractor	
GCO	grade cleanout	
GD	guard	
GDR	guard rail	
GEN	general	generator
GEN	generator	general
GEN COND	general conditions	
GEN PURP	general purpose	
GFCI	ground fault circuit interrupter	
GFRC	glass-fiber-reinforced concrete	
GFRG	glass-fiber-reinforced gypsum	
GFRP	glass-fiber-reinforced plaster	glass-fiber-reinforced plastic
GFRP	glass-fiber-reinforced plastic	glass-fiber-reinforced plaster
GI	galvanized iron	
GIP	galvanized iron pipe	
GL	glass	ground level
GL	ground level	glass
GL BLK	glass block	
GLU LAM	glued laminated wood	

Abbreviation	Term	Shared Abbreviation
GLV	globe valve	
GLZ	glazing	
GLZ CMU	glazed concrete masonry unit	
GM	silty gravel	
GMK	grand master key	
GMKD	grand master keyed	
GMP	guaranteed maximum price	
GOVT	government	
GP	group	
GPC	gypsum plaster ceiling	
GPD	gallons per day	
GPH	gallons per hour	
GPM	gallons per minute	
GPR	gas pressure regulator	
GPS	gallons per second	
GR	gross	
GR BM	grade beam	
GR FL	ground floor	
GR LN	grade line	
GR WT	gross weight	
GRAD	gradient	
GRAN	granite	
GRD OUT	grounded outlet	
GRDN	garden	
GRL	grille	
GROM	grommet	
GRTG	grating	
GRV	gravity roof ventilator	groove
GRV	groove	gravity roof ventilator
GSB	gypsum sheathing board	
GSM	galvanized sheet metal	

Abbreviation	Term	Shared Abbreviation
GSU	glazed structural unit	
GT	grease trap	gross ton; grout
GT	gross ton	grease trap; grout
GT	grout	grease trap; gross ton
GTV	gate valve	
GUAR	guarantee	
GUT	gutter	
GV	gasoline vent	gravity vent
GV	gravity vent	gasoline vent
GVTR	gas vent through roof	
GWH	gas fired water heater	
GWT	glazed wall tile	
GYM	gymnasium	
GYP	gypsum	
GYP BD	gypsum board	
GYP PLAS	gypsum plaster	
H		
H	hatch (roof)	high
H	high	hatch (roof)
H PLAM	high pressure plastic laminate	
H&CW	hot and cold water	
Ha	abrasive hardness	
ha	hectare	
HAGL	heat absorbing glass	
HAZ	hazard	
HAZ MAT	hazardous materials	
HB	hose bibb	
HC	handicap	heating coil; heavy commercial; hollow core; hose cabinet
HC	heating coil	handicap; heavy commercial; hollow core; hose cabinet
HC	heavy commercial	handicap; heating coil; hollow core; hose cabinet

Abbreviation	Term	Shared Abbreviation
HC	hollow core	handicap; heating coil; heavy commercial; hose cabinet
HC	hose cabinet	handicap; heating coil; heavy commercial; hollow core
HCFC	hydrochlorofluorocarbons	
HCMU	hollow concrete masonry unit	
HCONN	hose connector	
HCP	handicapped	
HCWD	hollow core wood door	
HD	hand dryer	heavy duty
HD	heavy duty	hand dryer
HD JT	head joint	
HDBD	hardboard	
HDNR	hardener	
HDO	high density overlay	
HDPE	high density polyethylene	
HDR	header	
HDW	hardware	
HDWD	hardwood	
HDWL	headwall	
HEM	hemlock	
HEPA	high efficiency particulate air (filter)	
HEX	heat exchanger	hexagon
HEX	hexagon	heat exchanger
HF	high frequency	
HG	heat gain	
Hg	mercury	
HGR	hanger	
HGV	hose gate valve	
HH	hand hole	
HID	high intensity discharge	
hL	hectoliter	
HLDN	holddown	

Abbreviation	Term	Shared Abbreviation
hm	hectometer	
HM	hollow metal	
HMD	hollow metal door	humidity
HMD	humidity	hollow metal door
HMDF	hollow metal door and frame	
HMF	hollow metal frame	
HMMA	Hollow Metal Manufacturers Association	
HMR	hammer	
HNDRL	handrail	
HO	hold open	
HOA	hand-off-automatic	
HORIZ	horizontal	
HOSP	hospital	
HP	heat pump	high pressure; horsepower
HP	high pressure	heat pump; horsepower
HP	horsepower	heat pump; high pressure
HPB	high pressure boiler	
HPDT	high pressure drip trap	
HPF	high power factor	
HPG	high pressure gas	
HPR	high pressure return	
HPS	high pressure sodium	high pressure steam
HPS	high pressure steam	high pressure sodium
HPT	high pressure trap	
HQ	headquarters	
HS	hand sink	heat-strengthened (glass); high strength
HS	heat-strengthened (glass)	hand sink; high strength
HS	high strength	hand sink; heat-strengthened (glass)
HSE	house	
HSKPG	housekeeping	
HST	hoist	

Abbreviation	Term	Shared Abbreviation
HSTAT	humidistat	
HT	height	
HT TRD	heat treated (glass)	
HTHW	high temperature hot water	
HTWR	heating water return	
HTWS	heating water supply	
HV	high voltage	hose valve
HV	hose valve	high voltage
HVAC	heating, ventilating, and air conditioning	
HVD	high velocity diffuser	
HVT	high velocity terminal	
HVY	heavy	
HW	hot water	
HWB	hot water boiler	
HWC	hot water coil	
HWCP	hot water circulating pump	
HWL	hot water line	
HWP	hot water pump	
HWR	hot water return	
HWS	hot water supply	
HWT	hot water tank	
HWY	highway	
HYD	hydrant	
HYDR	hydraulic	
Hz	hertz	
I		
I	interstate (highway)	moment of inertia
I	moment of inertia	interstate (highway)
I/O	input/output	
IAQ	indoor air quality	

Abbreviation	Term	Shared Abbreviation
IB	I beam	
IBC	International Building Code	
IC	interrupting capacity	ironing cabinet
IC	ironing cabinet	interrupting capacity
ID	identification	inside diameter; inside dimension; interior design
ID	inside diameter	identification; inside dimension; interior design
ID	inside dimension	identification; inside diameter; interior design
ID	interior design	identification; inside diameter; inside dimension
ID NO	identification number	
IESNA	Illumination Engineering Society of North America	
IF	inside face	intake fan
IF	intake fan	inside face
IFS	inside face of stud	
IGN	ignition	
IIC	impact isolation class	
ILLUM	illumination	
ILLUS	illustrate	
IMC	intermediate metal conduit	
IMED	immediate	
IMH	inlet manhole	
IN WC	inches, water column	
INC	increase	
INCAND	incandescent	
INCIN	incinerator	
INCL	included	
INCR	increment	
IND	independent	industrial
IND	industrial	independent
INF	infinite	
INFO	information	
IN-LB	inch-pound	

Abbreviation	Term	Shared Abbreviation
IN-LBF	inch-pound force	
INR	impact noise rating	
INS	insurance	
IN/S	inches per second	
INSTL	install	
INSTR	instrument	
INSUF	insufficient	
INSUL	insulation	
INSUL PNL	insulated metal panel	
INT	interior	
INTERCOM	intercommunication	
INTL	international	
INV	invert	
INV EL	invert elevation	
IP	iron pipe	
IPM	impulses per minute	
IPS	impulses per second	international pipe standard; iron pipe size
IPS	international pipe standard	impulses per second; iron pipe size
IPS	iron pipe size	impulses per second; international pipe standard
IPT	iron pipe threaded	
IR	infrared	inside radius
IR	inside radius	infrared
IRMA	inverted roof membrane assembly	
IRREG	irregular	
IS	insect screen	island
IS	island	insect screen
ISO	International Standards Organization	isometric
ISO	isometric	International Standards Organization
IT	isolation transformer	
ITS	Intertek Testing Services	
IW	irrigation water	

Abbreviation	Term	Shared Abbreviation
IWH	instantaneous water heater	
J		
JAL	jalousie	
JAN	janitor	
JAN CLO	janitor closet	
J-BOX	junction box	
JR	junior	
JS	janitor's sink	
K		
k	kilo	
K	kelvin	thousand
K	thousand	kelvin
K VALUE	thermal conductivity	
KA	cylinder locks keyed alike	
KB	knee brace	
KC	kitchen cabinet	
kCAL	kilocalorie	
KD	kiln dried	knocked down
KD	knocked down	kiln dried
kg	kilogram	
kHz	kilohertz	
KIP	thousand pounds	
KIP FT	thousand foot/pounds	
KIT	kitchen	
kL	kiloliter	
KLF	kips per lineal foot	
km	kilometer	
km ²	square kilometer	
km/h	kilometer per hour	
km/s	kilometer per second	

Abbreviation	Term	Shared Abbreviation
KO	knockout	
KOP	knock out panel	
kPa	kilopascal	
KPL	kickplate	
KSF	kips per square foot	
KSI	kips per square inch	
kV	kilovolt	
kVA	kilovolt ampere	
kVAh	kilovolt ampere per hour	
kVAR	kilovolt ampere reactive	
kW	kilowatt	
kWh	kilowatt hour	
kWhm	kilowatt hour meter	
KWY	keyway	
L		
L	angle	liter
L	liter	angle
L CL	linen closet	
L COL	lally column	
L&L	latch and lock	
L&P	lath and plaster	
L/s	liter per second	
LA	leaving air	lightning arrester
LA	lightning arrester	leaving air
LAB	laboratory	
LAD	ladder	
LAG	lagging	
LAM	laminate	
LAM GL	laminated glass	
LANH	launch	

Abbreviation	Term	Shared Abbreviation
LAQ	lacquer	
LAT	latitude	lattice; leaving air temperature
LAT	lattice	latitude; leaving air temperature
LAT	leaving air temperature	latitude; lattice
LATL	lateral	
LAU	laundry	
LAV	lavatory	
LBF	pound-force	
LBF/FT	pound-force per foot	
LBF/SF	pound-force per square foot	
LBF/CF	pound-force per cubic foot	
LBF/HP	pound-force per horsepower	
LBF/H	pound-force per hour	
LBF/IN	pound-force per inch	
LBF/SI	pound-force per square inch	
LBF/MIN	pound-force per minute	
LBR	lumber	
LBS	pound	
LC	laundry chute	
LCD	linear ceiling diffuser	
LCM	loose cubic meter	
LCMU	lightweight concrete masonry unit	
LCY	loose cubic yard	
LD	linear diffuser	
LD BRG	load-bearing	
LDBT	leaving dry bulb temperature	
LDD	lumen dirt depreciation	
LDG	landing	
LDMK	landmark	
LDPE	low density polyethylene	
LDR	leader	

Abbreviation	Term	Shared Abbreviation
LED	light emitting diode	
LF	linear feet (foot)	
LF INS	loose fill insulation	
LG	line ground	liquid gas
LG	liquid gas	line ground
LH	latent heat	left hand
LH	left hand	latent heat
LHG	latent heat gain	
LHR	latent heat ratio	left hand reverse
LHR	left hand reverse	latent heat ratio
LHS	left hand side	
LIB	library	
LIM SW	limit switch	
LIN	linear	
LINO	linoleum	
LIQ	liquid	liquor
LIQ	liquor	liquid
LKNT	locknut	
LKR	locker	
LKR RM	locker room	
LKWASH	lockwasher	
LL	lead lined	live load; low level; lower left
LL	live load	lead lined; low level; lower left
LL	low level	lead lined; live load; lower left
LL	lower left	lead lined; live load; low level
LL GB	lead lined gypsum board	
LLD	lamp lumen depreciation	
LLH	long leg horizontal	
LLV	long leg vertical	
LM	lumen	
LMST	limestone	

Abbreviation	Term	Shared Abbreviation
LN	lane	
LNDSCP	landscape	
LNG	liquid natural gas	longitude
LNG	longitude	liquid natural gas
LO	lock on	lubricating oil
LO	lubricating oil	lock on
LOC	location	
LOG	logarithm	
LONG	longitudinal	
LOP	lubricating oil pump	
LOS	line of sight	
LOV	lubricating oil vent	
LOX	liquid oxygen	
LP	light pole	lightproof; liquid petroleum; low pressure (mechanical)
LP	lightproof	light pole; liquid petroleum; low pressure (mechanical)
LP	liquid petroleum	light pole; lightproof; low pressure (mechanical)
LP	low pressure (mechanical)	light pole; lightproof; liquid petroleum
LPAS	low pressure alarm switch	
LPB	low pressure boiler	
LPCR	low pressure condensate return	
LPDT	low pressure drip trap set	
LPF	low power factor	
LPG	liquid petroleum gas	low pressure gas
LPG	low pressure gas	liquid petroleum gas
LPL	lightproof louver	
LPR	low pressure return	
LPS	low pressure sodium	low pressure steam
LPS	low pressure steam	low pressure sodium
LPT	low point	
LPV	lightproof vent	
LPW	lumens per watt	

Abbreviation	Term	Shared Abbreviation
LR	living room	
LRA	locked rotor amps	
LRG	large	
LRV	louvered roof vent	
LS	large scale	lawn sprinkling; lump sum
LS	lawn sprinkling	large scale; lump sum
LS	lump sum	large scale; lawn sprinkling
LT	light	
LT FLUOR	fluorescent lighting	
LT GA	light gage	
LT SW	light switch	
LT WT	lightweight	
LTD	limited	
LTG	lighting	
LTG PNL	lighting panel	
LTHW	low temperature hot water	
LTNG	lightning	
LUB	lubricate	
LV	low voltage	
LVD	louvered	
LVDR	louver door	
LVR	louver	
LW	low water	
LW PLAS	lightweight plaster	
LWBT	leaving wet bulb temperature	
LWC	lightweight concrete	
LWCO	low water cut off	
LWIC	lightweight insulating concrete	
LWM	low water mark	
LWT	leaving water temperature	
LYR	layer	

Abbreviation	Term	Shared Abbreviation
LYT	layout	
M		
m	meter	
m ²	square meter	
m ³	cubic meter	
m ³ /s	cubic meter per second	
m/s	meter per second	
M	moment	
mA	milliampere	
MA	mixed air	
MACH	machine	
MACH RM	machine room	
MAG	magnet	
MAHOG	mahogany	
MAINT	maintenance	
MAN	manual	
MAT	mixed air temperature	
MATL	material	
MATV	master antenna television system	
MAU	make up air unit	
MAV	manual air vent	
MAX	maximum	
MB	machine bolt	mail box; mixing box
MB	mail box	machine bolt; mixing box
MB	mixing box	machine bolt; mail box
MBF	thousand board feet	
MBH	mop/broom holder	
MBM	thousand feet board measure	
MBR	master bedroom	member
MBR	member	master bedroom

Abbreviation	Term	Shared Abbreviation
MBtu	thousand British thermal unit	
MBtuH	thousand Btu per hour	
MC	manhole cover	mechanical contractor; medicine cabinet; metal-clad; moisture content; moment connection
MC	mechanical contractor	manhole cover; medicine cabinet; metal-clad; moisture content; moment connection
MC	medicine cabinet	manhole cover; mechanical contractor; metal-clad; moisture content; moment connection
MC	metal-clad	manhole cover; mechanical contractor; medicine cabinet; moisture content; moment connection
MC	moisture content	manhole cover; mechanical contractor; medicine cabinet; metal-clad; moment connection
MC	moment connection	manhole cover; mechanical contractor; medicine cabinet; metal-clad; moisture content
MCA	minimum circuit amps	
MCB	main circuit breaker	metal corner bead
MCB	metal corner bead	main circuit breaker
MCC	motor control center	
MCF	thousand cubic feet	
MCH	mail chute	
MD	manual damper	metal deck
MD	metal deck	manual damper
MDC	motor direct connect	
MDO	medium density overlay	
ME	mechanical engineer	
MEAS	measure	
MECH	mechanical	
MECH RM	mechanical room	
MED	medical	medium
MED	medium	medical
MEK	methyl ethyl ketone	
MEL	melamine	
MEMB	membrane	
MEMO	memorandum	
MER	meridian	
MEZZ	mezzanine	

Abbreviation	Term	Shared Abbreviation
MF	mastic floor	mill finish
MF	mill finish	mastic floor
MFD	manufactured	
MFG	manufacturing	
MFMA	Maple Flooring Manufacturers Association	Metal Framing Manufacturers Association
MFMA	Metal Framing Manufacturers Association	Maple Flooring Manufacturers Association
MFR	manufacturer	mass flow rate
MFR	mass flow rate	manufacturer
MFR REC	manufacturer's recommendation	
MG	motor generator	
MGD	million gallons per day	
MGPH	one thousand gallons per hour	
MGT	management	
MH	manhole	
MHD	masthead	
MHz	megahertz	
MIA	Marble Institute of America	
MIC	microphone	
MID	middle	
MIL STD	military standard	
MIN	minimum	minute
MIN	minute	minimum
MIRR	mirror	
MISC	miscellaneous	
MIT	miter	
MKD	masterkeyed	
MKR	marker	
ML	materials list	metal lath; monolithic
ML	metal lath	materials list; monolithic
ML	monolithic	materials list; metal lath
ML&P	metal lath and plaster	

Abbreviation	Term	Shared Abbreviation
MLDG	molding (moulding)	
MLWK	millwork	
mm	millimeter	
mm ²	square millimeter	
mm ³	cubic millimeter	
MN	magnetic north	
MO	masonry opening	motor operated
MO	motor operated	masonry opening
MOC	maximum overcurrent protection	
MOD	model	modify; module; motor operated damper
MOD	modify	model; module; motor operated damper
MOD	module	model; modify; motor operated damper
MOD	motor operated damper	model; modify; module
MOD BIT	modified bitumen	
MODEM	modulator-demodulator	
MON	monitor	monument
MON	monument	monitor
MOPR	mop rack	
MOS	metal oxide semiconductor	
MOT	motor	
MOV	motor operated valve	
MP	medium pressure	
MPG	medium pressure gas	miles per gallon
MPG	miles per gallon	medium pressure gas
MPH	miles per hour	
MPR	medium pressure return	
MPS	medium pressure steam	
MPT	male pipe thread	
MR	moisture resistant	
MRB	marble base	

Abbreviation	Term	Shared Abbreviation
MRF	marble floor	
MRT	marble threshold	
MS	machine screw	mop sink; motor starter
MS	mop sink	machine screw; motor starter
MS	motor starter	machine screw; mop sink
ms	millisecond	
MSB	mop service basin	
MSF	one thousand square feet	
MSL	mean sea level	
MSTRE	moisture	
MSW	master switch	
MT	metal threshold	mount
MT	mount	metal threshold
MTD	mean temperature difference	mounted
MTD	mounted	mean temperature difference
MTG	meeting	mounting
MTG	mounting	meeting
MTHW	medium temperature hot water	
MTL	metal	
MTLB	metal base	
MTLD	metal door	
MTLF	metal flashing	
MTLP	metal partition	
MTLR	metal roof	
MTS	manual transfer switch	
MTX	matrix	
MULL	mullion	
MULT	multiple	
MUNIC	municipal	
mV	millivolt	
MVA	megavolt-ampere	

Abbreviation	Term	Shared Abbreviation
MVBL	movable	
MVD	manual volume damper	
mW	milliwatt	
MW	megawatt	microwave
MW	microwave	megawatt
MWh	megawatt hour	
MWP	membrane waterproofing	
MZ	multizone	
N		
N	newton	north
N	north	newton
NA	not applicable	
NAAMM	National Association of Architectural Metal Manufacturers	
NAR	narrow	
NAT	natural	
NATL	national	
NBC	National Building Code	
NBS	National Bureau of Standards	
NC	noise criteria	normally closed
NC	normally closed	noise criteria
NCA	nickel copper alloy	
NCOMBL	noncombustible	
NE	not exceeding	
NEC	National Electrical Code	
NEG	negative	
NEGTD	negotiated	
NEMA	National Electrical Manufacturers Association	
NEUT	neutral	
NF	near face	

Abbreviation	Term	Shared Abbreviation
NFC	National Fire Code	
NFPA	National Fire Protection Association	
NFRC	National Fenestration Rating Council	
NFSD	nonfused	
NI SIL	nickel silver	
NIBS	National Institute of Building Sciences	
NIC	noise isolation class	not in contract
NIC	not in contract	noise isolation class
NICOP	nickel copper	
NIST	National Institute of Standards and Technology	
NKL	nickel	
NL	night light	
NLB	nonloadbearing	
NM	non-metallic	
NMAG	nonmagnetic	
NO	normally open	number
NO	number	normally open
NOC	notice of clarification	
NOM	nominal	
NON STD	nonstandard	
NONFLMB	nonflammable	
NORM	normal	
NP	no paint	
NPCA	National Paint and Coatings Association	
NPL	nameplate	nickel plated
NPL	nickel plated	nameplate
NR	noise reduction	
NRC	noise reduction coefficient	
NRCA	National Roofing Contractors Association	
NRCP	non-reinforced concrete pipe	
NRP	nonremovable	

Abbreviation	Term	Shared Abbreviation
NS	narrow stile	near side; no scale
NS	near side	narrow stile; no scale
NS	no scale	narrow stile; near side
NT WT	net weight	
NTP	notice to proceed	
NTS	not to scale	
NUM	numeral	
O		
O/	over	
O/O	out to out	
O	oxygen	
OA	outside air	overall
OA	overall	outside air
OAD	outside air damper	
OAG	outside air grille	
OAI	outside air intake	
OBW	observation window	
OC	on center	
OCB	oil circuit breaker	
OCC	occupy	
OCR	oil circuit recloser	
OCT	octagon	
OD	outside diameter	outside dimension
OD	outside dimension	outside diameter
OF	outside face	
OF/CI	owner furnished/contractor installed	
OFD	overflow drain	
OFF	office	
OF/OI	owner furnished/owner installed	
OFS	outside face of studs	

Abbreviation	Term	Shared Abbreviation
OGA	oil gage	
OGL	obscure glass	
OH	overhang	
OH DR	overhead (coiling) door	
OL	overload	
OLVL	oil level	
OP	oil proof	
OPH	opposite hand	
OPNG	opening	
OPP	opposite	
OPQ	opaque	
OPR	operable	
OPRS	oil pressure	
OPT	optimum	optional
OPT	optional	optimum
OR	operating room	outside radius
OR	outside radius	operating room
ORD	ordnance	overflow roof drain
ORD	overflow roof drain	ordnance
ORG	organic	
ORIG	original	
ORN	ornamental	
OS	oil switch	
OSHA	Occupational Safety and Health Administration	
OSL	oil seal	
OSP	operating steam pressure	
OTG	oil temperature gauge	
OUT	outlet	
OVC	overcurrent	
OVFL	overflow	
OVRD	override	

Abbreviation	Term	Shared Abbreviation
OWGL	obscure wired glass	
OZ	ounce	
P		
P	pole	pump
P	pump	pole
Pa	pascal	
PA	pipe anchor	power amplifier; public address
PA	power amplifier	pipe anchor; public address
PA	public address	pipe anchor; power amplifier
PANB	panic bolt	
PAR	parallel	parapet
PAR	parapet	parallel
PARA	paragraph	
PAREN	parenthesis	
PARG	parging	
PART	partial	
PASS	passenger	
PAT	pattern	
PB	painted base	panelboard; panic bar; pull box; pushbutton
PB	panelboard	painted base; panic bar; pull box; pushbutton
PB	panic bar	painted base; panelboard; pull box; pushbutton
PB	pull box	painted base; panelboard; panic bar; pushbutton
PB	pushbutton	painted base; panelboard; panic bar; pull box
PBD	particleboard	
PC	piece	point of curve; polycarbonate; portland cement
PC	point of curve	piece; polycarbonate; portland cement
PC	polycarbonate	piece; point of curve; portland cement
PC	portland cement	piece; point of curve; polycarbonate
PCA	Portland Cement Association	
PCB	polychlorinated biphenyl	

Abbreviation	Term	Shared Abbreviation
PCC	precast concrete	precool coil
PCC	precool coil	precast concrete
PCCP	concrete pavement	
PCD	paper cup dispenser	
PCF	pounds per cubic foot	
PCI	Precast/Prestressed Concrete Institute	
PCP	portland cement plaster	
PCT	percent	
PD	pressure drop or difference	
PDCA	Painting and Decorating Contractors of America	
PDISCH	pump discharge	
PE	photoelectric	pneumatic electric
PE	pneumatic electric	photoelectric
PEC	photoelectric cell	
PED	pedestal	
PEJ	premolded expansion joint	
PEN	penetrate	
PEND	pendant	
PER	period	
PERF	perforated	perform
PERF	perform	perforated
PERIM	perimeter	
PERM	permanent	
PERP	perpendicular	
PETRO	petroleum	
PF	power factor	
PG	pressure gage	profile grade
PG	profile grade	pressure gage
PGBD	pegboard	
pH	acid/alkaline scale	
PH	penthouse	phase

Abbreviation	Term	Shared Abbreviation
PH	phase	penthouse
PHAR	pharmacy	
PHC	preheat coil	
PHOTO	photograph	
PHS	phillips head screw	
PHWR	primary hot water return	
PHWS	primary hot water supply	
PI	point of intersection	
PIB	polyisobutylene (plastic)	
PIL	pilaster	
PIV	pivoted	post indicator valve
PIV	post indicator valve	pivoted
PK GAR	parking garage	
PK LOT	parking lot	
PKG	package	
PKWY	parkway	
PL	property line	
PL GL	plate glass	
PLAM	plastic laminate	
PLAS	plaster	plastic
PLAS	plastic	plaster
PLAT	platform	
PLB	plumb	
PLBG	plumbing	
PLC	place	
PLF	pounds per linear foot	
PLG	piling	
PLST WL	plaster wall	
PLYWD	plywood	
PM	phase meter	
PMBC	plant mix bituminous concrete	

Abbreviation	Term	Shared Abbreviation
PMTL	painted metal	
PMF	probable maximum flood	
PMP	probable maximum precipitation	
PMPSCT	pump suction	
PN	part number	
PNEU	pneumatic	
PNL	panel	
PO	post office	purchase order
PO	purchase order	post office
POL	polished	
POLY	polyethylene (plastic)	
PORC	porcelain	
PORT	portable	
POS	positive	position
POS	position	positive
POTW	potable water	
POW LN	power line	
PP	panel point	polypropylene (plastic); push/pull
PP	polypropylene (plastic)	panel point; push/pull
PP	push/pull	panel point; polypropylene (plastic)
PP PL	push/pull plate	
PPGL	polished plate glass	
PPM	parts per million	
PR	pair	pipe rail; pumped return
PR	pipe rail	pair; pumped return
PR	pumped return	pair; pipe rail
PRCST	precast	
PRD	push rod	
PRE	power roof exhaust	
PREF	preference	
PREFAB	prefabricate	

Abbreviation	Term	Shared Abbreviation
PREFIN	prefinish	
PREFMD	preformed	
PRELIM	preliminary	
PREP	preparation	
PRESS	pressure	
PRESS SW	pressure switch	
PREV	previous	
PRI	primary	
PRIN	principal	
PRKG	parking	
PRMLD	premolded	
PROD	production	
PROJ	project	
PROP	property	
PROV	provisional	
PRS	pressure reducing station	
PRV	power roof ventilator	pressure reducing valve; pressure regulator valve; pressure relief valve
PRV	pressure reducing valve	power roof ventilator; pressure regulator valve; pressure relief valve
PRV	pressure regulator valve	power roof ventilator; pressure reducing valve; pressure relief valve
PRV	pressure relief valve	power roof ventilator; pressure reducing valve; pressure regulator valve
PS	polystyrene (plastic)	pull station
PS	pull station	polystyrene (plastic)
PS CONC	prestressed concrete	
PSF	pounds per square foot	
PSFA	PSF absolute	
PSFG	PSF gage	
PSH	purse shelf	
PSI	pounds per square inch	
PSIA	pounds per square inch absolute	
PSIG	pounds per square inch, gage	
PSL	pipe sleeve	

Abbreviation	Term	Shared Abbreviation
PT	paint	pipe thread; pneumatic tube; post tensioned; pressure treated
PT	pipe thread	paint; pneumatic tube; post tensioned; pressure treated
PT	pneumatic tube	paint; pipe thread; post tensioned; pressure treated
PT	post tensioned	paint; pipe thread; pneumatic tube; pressure treated
PT	pressure treated	paint; pipe thread; pneumatic tube; post tensioned
PT CONC	post-tensioned concrete	
PTAC	packaged terminal air conditioner	
PTD	paper towel dispenser	printed
PTD	printed	paper towel dispenser
PTDR	paper towel dispenser and receptacle	
PTN	partition	
PTR	paper towel receptacle	
PTRV	pressure temperature relief valve	
PUR	purlins	
PV	paved	
PV RD	paved road	
PVA	polyvinyl acetate	
PVC	polyvinyl chloride (plastic)	
PVF	polyvinyl fluoride (plastic)	
PVG	paving	
PW	pass window	
PWR	power	
Q		
Q	heat transfer	rate of flow
Q	rate of flow	heat transfer
QA	quality assurance	
QC	quality control	
QCR	quality control review	
QM	quality management	
QRY	quarry	

Abbreviation	Term	Shared Abbreviation
QT	quarry tile	
QTB	quarry tile base	
QTF	quarry tile floor	
QTR	quarter	
QTY	quantity	
QUAD	quadrangle	quadrant
QUAD	quadrant	quadrangle
QUAL	quality	
QUOT	quotation	
R		
R	radius	range; riser; thermal resistance
R	range	radius; riser; thermal resistance
R	riser	radius; range; thermal resistance
R	thermal resistance	radius; range; riser
R&D	research and development	
RA	return air	
RA FAN	return air fan	
RA GR	return air grille	
RAB	rabbeted	
RAC	room air conditioner	
RAD	radian	radiator; return air duct
RAD	radiator	radian; return air duct
RAD	return air duct	radian; radiator
RAD HAZ	radiation hazard	
RADN	radiation	
RAT	return air temperature	
RB	resilient base	rubber base
RB	rubber base	resilient base
RB HK	robe hook	
RBM	reinforced brick masonry	

Abbreviation	Term	Shared Abbreviation
RBR	rubber	
RC	reinforced concrete	remote control
RC	remote control	reinforced concrete
RCB	reinforced concrete box	
RCCP	reinforced concrete culvert pipe	
RCP	reflected ceiling plan	reinforced concrete pipe
RCP	reinforced concrete pipe	reflected ceiling plan
RCPTN	reception	
RCVR	receiver	
RD	refrigerant discharge	road; roof drain
RD	road	refrigerant discharge; roof drain
RD	roof drain	refrigerant discharge; road
RDC	reducer	
RDG INS	rigid insulation, solid	
REBAR	reinforcing steel bars	
REC	recessed	
REC ROOM	recreation room	
RECD	received	
RECIP	reciprocal	
RECIRC	recirculate	
RECPT	receptacle	
RECT	rectangle	
REF	reference	refrigerator
REF	refrigerator	reference
REFL	reflect	
REFR	refractory	refrigeration
REFR	refrigeration	refractory
REG	register	regulation
REG	regulation	register
REINF	reinforce	
REM	removable	

Abbreviation	Term	Shared Abbreviation
REP	repair	
REPL	replace	
REPRO	reproduce	
REQ	require	
REQD	required	
RESIL	resilient	
REST	restroom	
RET	return	
REV	revision	revolutions
REV	revolutions	revision
RF	radio frequency	resilient flooring
RF	resilient flooring	radio frequency
RFG	roofing	
RFGT	refrigerant	
RFI	request for information	
RFP	request for proposal	
RH	relative humidity	right hand; roof hatch
RH	right hand	relative humidity; roof hatch
RH	roof hatch	relative humidity; right hand
RHC	reheat coil	
RHEO	rheostat	
RHG	refrigerant hot gas	
RHMS	round head machine screw	
RHR	right hand reverse	
RHV	reheat valve	
RHWS	round head wood screw	
RKVA	reactive kilovolt amperes	
RL	roof leader	
RLG	railing	
RLL	refrigerant liquid line	
RM	room	

Abbreviation	Term	Shared Abbreviation
RMS	room monitor system	root mean square
RMS	root mean square	room monitor system
RND	round	
RO	rough opening	
ROW	right of way	
RPM	revolutions per minute	
RPS	revolutions per second	
RR	railroad	roll roofing
RR	roll roofing	railroad
RS	rapid start	rough sawn
RS	rough sawn	rapid start
RSD	rolling steel door	
RSL	refrigerant suction line	
RST	reinforcing steel	
RT	right	
RTF	rubber tile floor	
RTG	rating	
RTU	roof top unit	
RV	relief valve	roof vent; roof ventilator
RV	roof vent	relief valve; roof ventilator
RV	roof ventilator	relief valve; roof vent
RVL	reveal	
RVS	reverse	
RW	roadway	
RWD	redwood	
RWL	rain water leader	
RWR	recessed waste receptacle	
RWY	runway	
S		
S	south	

Abbreviation	Term	Shared Abbreviation
S BM	beam, standard	
S/S	start/stop	
S1S	surfaced one side	
S2S	surfaced two sides	
S4S	surfaced four sides	
SA	single acting (door)	supply air
SA	supply air	single acting (door)
SAG	supply air grille	
SALV	salvage	
SAMP	sample	
SAN	sanitary	
SAPC	suspended acoustical plaster ceiling	
SARA	Society of American Registered Architects	
SAT	saturate	suspended acoustical tile
SAT	suspended acoustical tile	saturate
SATC	suspended acoustical tile ceiling	
SB	splash block	
SBCCI	Southern Building Code Congress International	
SBS	styrene butadien styrene	
SBSTR	substrate	
SC	shading coefficient	solid core
SC	solid core	shading coefficient
SCC	short circuit capacity	
SCD	seat cover dispenser	
SCFM	standard cubic feet per minute	
SCFS	standard cubic feet per second	
SCH	school	
SCHED	schedule	
SCHEM	schematic	
SCMU	solid concrete masonry unit	
SCP	scupper	

Abbreviation	Term	Shared Abbreviation
SCR	semiconductor controlled rectifier	shower curtain rod
SCR	shower curtain rod	semiconductor controlled rectifier
SCRN	screen	
SCT	structural clay tile	
SCWD	solid core wood door	
SD	shop drawings	smoke detector; soap dispenser; storm drain; supply duct
SD	smoke detector	shop drawings; soap dispenser; storm drain; supply duct
SD	soap dispenser	shop drawings; smoke detector; storm drain; supply duct
SD	storm drain	shop drawings; smoke detector; soap dispenser; supply duct
SD	supply duct	shop drawings; smoke detector; soap dispenser; storm drain
SDBL	sandblast	
SDG	siding	
SDI	Steel Deck Institute	Steel Door Institute
SDI	Steel Door Institute	Steel Deck Institute
SDL	saddle	
SDMH	storm drain manhole	
SDMPR	smoke damper	
SE	structural engineer	
SECT	section	
SEG	segment	
SEL	select	
SEP	separate	
SEP TNK	septic tank	
SF	safety factor	square foot (feet); supply fan
SF	square foot (feet)	safety factor; supply fan
SF	supply fan	safety factor; square foot (feet)
SFT HP	shaft horsepower	
SFTWD	softwood	
SG	steam gage	
SGD	sliding glass door	
SGL	single	

Abbreviation	Term	Shared Abbreviation
SGPH	Gallons Per Hour, Standard	
SH	sensible heat	shingles; single hung (window)
SH	shingles	sensible heat; single hung (window)
SH	single hung (window)	sensible heat; shingles
SHFT	shaft (elevator)	
SHG	sensible heat gain	
SHLDR	shoulder	
SHR	sensible heat ratio	shower
SHR	shower	sensible heat ratio
SHR HD	shower head	
SHRD	shower drain	
SHT	shaft	sheet
SHT	sheet	shaft
SHT MTL FLASH	sheet metal (flashing)	
SHTHG	sheathing	
SHTR	shutter	
SHV	shelving	
SHWR	secondary hot water return	
SHWS	secondary hot water supply	
SI	International System of Units	
SIG	signal	
SIM	similar	
SJ	scored joint	slip joint
SJ	slip joint	scored joint
SJI	Steel Joist Institute	
SK	sketch	
SKLT	skylight	
SL	sea level	spot light
SL	spot light	sea level
SLD WDW	horizontal sliding window	
SLDG	sliding	

Abbreviation	Term	Shared Abbreviation
SLDR	solder	
SLNT	sealant	
SLV	sleeve	
SLVT	solvent	
SM	sheet metal	silty sand; small; smooth
SM	silty sand	sheet metal; small; smooth
SM	small	sheet metal; silty sand; smooth
SM	smooth	sheet metal; silty sand; small
SMH	steam manhole	
SMK	smoke	
SMLS	seamless	
SMP	sump pump	
SND	sanitary napkin dispenser	
SND INS	sound insulation	
SNDU	sanitary napkin disposal unit	
SNSR	sensor	
SOLN	solution	
SOLV	solenoid valve	
SOUT	single receptacle outlet	
SOV	schedule of values	shut off valve
SOV	shut off valve	schedule of values
SP	solid plastic	standpipe; sump pit
SP	standpipe	solid plastic; sump pit
SP	sump pit	solid plastic; standpipe
SP EL	spot elevation	
SP FIN	special finish	
SP GR	specific gravity	
SPC	suspended plaster ceiling	
SPCL	special	
SPDT	single pole, double throw	
SPEC	specification	

Abbreviation	Term	Shared Abbreviation
SPF	spruce-pine-fir	
SPH	space heater	
SPKLR	sprinkler	
SPKR	speaker	
SPL	spline	
SPLY	supply	
SPR	sprinkler line	
SPST	single pole, single throw	
SQ	square	
SQ BR	square bar	
SQ IN	square inch	
SQ YD	square yard	
SR	steam return	
SS	sanitary sewer	service sink; standing seam (roof); steam supply; storm sewer
SS	service sink	sanitary sewer; standing seam (roof); steam supply; storm sewer
SS	standing seam (roof)	sanitary sewer; service sink; steam supply; storm sewer
SS	steam supply	sanitary sewer; service sink; standing seam (roof); storm sewer
SS	storm sewer	sanitary sewer; service sink; standing seam (roof); steam supply
SSD	subsoil drain	
SSP	stainless steel pipe	
SST	stainless steel	
ST	single throw	stairs; street
ST	stairs	single throw; street
ST	street	singlethrow; stairs
ST GEN	steam generator	
ST GL	stained glass	
ST PR	static pressure	
ST W	storm water	
STA	station	
STAG	staggered	
STC	sound transmission class	

Abbreviation	Term	Shared Abbreviation
STD	standard	
STIF	stiffener	
STIR	stirrup	
STL JST	steel joist	
STL LNTL	steel lintel	
STL PL	steel plate	
STL RF DK	steel roof deck	
STL TB	steel tube	
STL TR	steel truss	
STM	steam	
STN	strainer	
STNLS	stainless	
STOR	storage	
STP	standard temperature and pressure	
STPG	stepping	
STR	straight	strike; stringers
STR	strike	straight; stringers
STR	stringers	straight; strike
STRB	strobe	
STRB/HRN	strobe/horn	
STRM	storeroom	
STRUCT	structural	
STRUCT STL	structural steel	
STWP	steam working pressure	
SUB	substitute	
SUB FL	subfloor	
SUBPAR	subparagraph	
SUCT	suction	
SUF	sufficient	
SUH	suspended unit heater	
SUM	summary	

Abbreviation	Term	Shared Abbreviation
SUP	supplementary	
SUPN	suppression	
SUPPL	supplement	
SUPT	support	
SUPVR	supervisor	
SURF	surface	
SURR	surround	
SURV	survey	
SURV CAM	surveillance camera	
SURV EQUIP	surveillance equipment	
SURV MON	surveillance monitor	
SUSP	suspend	
SUSP CLG	suspended ceiling	
SUTK	sump tank	
SV	safety valve	sheet vinyl
SV	sheet vinyl	safety valve
SVCE	service	
SW	sidewalk	switch
SW	switch	sidewalk
SWBD	switchboard	
SWDR	swing door	
SWG	sewage	
SWGR	switchgear	
SWI	Steel Window Institute	
SWR	sewer	
SYM	symbol	
SYMM	symmetrical	
SYNTH	synthetic	
SYS	system	

Abbreviation	Term	Shared Abbreviation
T		
T	tread	
T&B	top and bottom	
T&G	tongue and groove	
T&M	time and materials	
T&P VALVE	temperature and pressure valve	
T/S	tub/shower	
TAB	tabulate	
TAN	tangent	
TB	through bolt	towel bar
TB	towel bar	through bolt
TBM	temporary benchmark	
TB-xx	test boring-xx (e.g., TB-01)	
TC	terra cotta	
TCA	Tile Council of America	
TCP	telephone control panel	temperature control panel; traffic control plan
TCP	temperature control panel	telephone control panel; traffic control plan
TCP	traffic control plan	telephone control panel; temperature control panel
TCV	temperature control valve	
TD	temperature difference	towel dispenser; trench drain
TD	towel dispenser	temperature difference; trench drain
TD	trench drain	temperature difference; towel dispenser
TDH	total dynamic head	
TDR	towel dispenser/receptacle	
TE	top elevation	
TECH	technical	
TEJ	transverse expansion joint	
TEL	telephone	
TEL JK	telephone jack	
TEL OUT	telephone outlet	

Abbreviation	Term	Shared Abbreviation
TEMP	temperature	temporary
TEMP	temporary	temperature
TEMP HDBD	tempered hardboard	
TER	telephone equipment room	terrazzo
TER	terrazzo	telephone equipment room
TERM	terminal	
TFA	to floor above	
TFB	to floor below	
TFF	top of finish floor	
TG	transfer grille	
THD	thread	
THERM	thermal	
THK	thickness	
THRES	threshold	
THRU	through	
THRUOUT	throughout	
TK BD	tackboard	
TL	twist lock	
TMH	top of manhole	
TMPD	tempered	
TMPD GL	tempered glass	
TN	true north	
TNL	tunnel	
TNPK	turnpike	
TO	top of ____	
TO FDN	top of foundation	
TOB	top of beam	
TOC	table of content	top of concrete; top of curb
TOC	top of concrete	table of content; top of curb
TOC	top of curb	table of content; top of concrete
TOC FTG	top of concrete footing	

Abbreviation	Term	Shared Abbreviation
TOC WALL	top of concrete wall	
TOF	top of floor	top of footing; top of frame
TOF	top of footing	top of floor; top of frame
TOF	top of frame	top of floor; top of footing
TOJ	top of joist	
TOL	tolerance	
TOM	top of masonry	
TOP	top of parapet	top of pavement
TOP	top of pavement	top of parapet
TOPO	topography	
TOS	top of slab	top of steel
TOS	top of steel	top of slab
TOT	top of truss	
TOW	top of wall	
TP	telephone pole	total pressure; twisted pair
TP	total pressure	telephone pole; twisted pair
TP	twisted pair	telephone pole; total pressure
TPD	toilet paper dispenser	
TPH	toilet paper holder	
TPS	twisted pair shielded	
TQM	total quality management	
TR	top of rim	towel rack
TR	towel rack	top of rim
TRANS	transom	transparent
TRANS	transparent	transom
TRANS WD FIN	transparent wood finish	
TRNBKL	turnbuckle	
TRTD	treated	
TS	tensile strength	tube steel
TS	tube steel	tensile strength
TSH	towel shelf	

Abbreviation	Term	Shared Abbreviation
TSTAT	thermostat	
TTB	telephone terminal board	
TUC	terminal unit controller	
TV	television	
TVOUT	television outlet	
TWR	treated water return	
TWS	treated water supply	
TYP	typical	
U		
U	heat transfer coefficient	
UBC	Uniform Building Code	
UC	undercut	
UCD	undercut door	
UFC	Uniform Fire Code	
UFD	underfloor duct	
UGND	underground	
UH	unit heater	
UL	Underwriters Laboratories	
ULT	ultimate	
UMC	Uniform Mechanical Code	
UN	unless noted	
UNEX	unexcavated	
UNFIN	unfinished	
UNIF	uniform	
UNIV	universal	
UNO	unless noted otherwise	
UNPV RD	unpaved road	
UON	unless otherwise noted	
UP	utility pole	
UPC	Uniform Plumbing Code	

Abbreviation	Term	Shared Abbreviation
UPS	uninterruptible power supply	
UR	urinal	
UTIL	utility	
UTP	untwisted pair	
UV	ultraviolet	
UWT	unit weight	
V		
V	volt	
VA	volt ampere	
VAC	vacuum	vacuum line
VAC	vacuum line	vacuum
VAM	volt-ammeter	
VAN	vanity	
VAP PRF	vapor proof	
VAR	variation	varies; volt ampere reactive
VAR	varies	variation; volt ampere reactive
VAR	volt ampere reactive	variation; varies
VAV	variable air volume	
VB	vacuum breaker	valve box; vinyl base
VB	valve box	vacuum breaker; vinyl base
VB	vinyl base	vacuum breaker; valve box
VC	vertical curve	
VCO	vacuum cleaner outlet	
VCT	vinyl composition tile	vittrified clay tile
VCT	vittrified clay tile	vinyl composition tile
VD	voltage drop	volume damper
VD	volume damper	voltage drop
VEH	vehicle	
VEL	velocity	
VENT	ventilation	ventilator

Abbreviation	Term	Shared Abbreviation
VENT	ventilator	ventilation
VERT	vertical	
VEST	vestibule	
VF	variable frequency	
VFAT	vinyl faced acoustical tile	
VFD	variable frequency drive	
VFR	volumetric flow rate	
VG	vertical grain	
VHF	very high frequency	
VHO	very high output	
VIB	vibration	
VIC	vicinity	
VID	video	
VIDAMP	video amplifier	
VIF	verify in field	
VIL	village	
VINT	video integration	
VIS	visual	
VISC	viscosity	
VIT	vitreous	
VJ	V joint	
VNR	veneer	
VOC	volatile organic compound	
VOL	volume	
VOLT	voltage	
VP	vacuum pump	vanishing point; vapor pressure; velocity pressure; veneer plaster
VP	vanishing point	vacuum pump; vapor pressure; velocity pressure; veneer plaster
VP	vapor pressure	vacuum pump; vanishing point; velocity pressure; veneer plaster
VP	velocity pressure	vacuum pump; vanishing point; vapor pressure; veneer plaster
VP	veneer plaster	vacum pump; vanishing point; vapor pressure; velocity pressure
VR	vapor retarder	voltage regulator

Abbreviation	Term	Shared Abbreviation
VR	voltage regulator	vapor retarder
VRFY	verify	
VRLY	voltage relay	
VRNDA	veranda	
VRP	vacuum return pump	
VS	vent stack	voltmeter switch
VS	voltmeter switch	vent stack
VTR	vent through roof	
VUH	vertical unit heater	
VWC	vinyl wall covering	
VWF	vinyl wall fabric	
W		
W	waste	watt; west; wide
W	watt	waste; west; wide
W	west	waste; watt; wide
W	wide	waste; watt; west
W CAB	wall cabinets	
W/	with	
W/O	without	
W/W	wall to wall	
WARR	warranty	
WAU	wall ash urn	
WB	wet bulb	wood base
WB	wood base	wet bulb
WBL	wood blocking	
WBS	wrought brass	
WBT	wet bulb temperature	
WC	wall covering	water closet; water column
WC	water closet	wall covering; water column
WC	water column	wall covering; water closet

Abbreviation	Term	Shared Abbreviation
WC WL HNG	water closet, wall hung	
WCHR	water chiller	
WCL WL MTD	water cooler, wall hung	
WCLD	water cooled	
WCLR	water cooler	
WCO	wall cleanout	
WD	wood	wood door
WD	wood door	wood
WD LOUV	wood louvers	
WDF	wood door and frame	
WDMA	Window and Door Manufacturers Association	
WDP	wood panelling	
WDSP	waste disposer	
WDW	window	
WEA	weather	
WF	wash fountain	wide flange
WF	wide flange	wash fountain
WF BM	beam, wide flange	
WFAB	wall fabric	
WFR	wood frame	
WFS	wood furring strips	
WG	water gage	
WGL	wired glass	
WH	wall hung	wall hydrant; water heater; weep hole
WH	wall hydrant	wall hung; water heater; weep hole
WH	water heater	wall hung; wall hydrant; weep hole
WH	weep hole	wall hung; wall hydrant; water heater
WHA	water hammer arrestor	
WHM	watthour meter	
WHSE	warehouse	
WI	wrought iron	

Abbreviation	Term	Shared Abbreviation
WJ	water jacket	
WL	water line	wind load
WL	wind load	water line
WLD	welded	
WM	water meter	wire mesh
WM	wire mesh	water meter
WO	where occurs	work order
WO	work order	where occurs
WP	water pump	waterproofing; weatherproof; working point
WP	waterproofing	water pump; weatherproof; working point
WP	weatherproof	water pump; waterproofing; working point
WP	working point	water pump; waterproofing; weatherproof
WPD	water pressure drop	
WPM	waterproof membrane	
WPR	working pressure	
WR	water repellent	weather resistant; wire rope
WR	weather resistant	water repellent; wire rope
WR	wire rope	water repellent; weather resistant
WS	weatherstrip	
WSCT	wainscot	
WSL	weather seal	
WSP	working steam pressure	
WT	water table	watertight; weight
WT	watertight	water table; weight
WT	weight	water table; watertight
WT EL	water elevation	
WTR	water	
WU	window unit	
WW	warm white	waste water; wireway
WW	waste water	warm white; wireway
WW	wireway	warm white; waste water

Abbreviation	Term	Shared Abbreviation
WWF	welded wire fabric	
WWM	welded wire mesh	
WWX	warm white deluxe	
X		
X BRACE	cross brace	
X SECT	cross section	
XBRA	crossbracing	
XFER	transfer	
XFMR	transformer	
XL	extra large	
XPS	extruded polystyrene board (insulation)	
XXH	double extra heavy	
Y		
YCO	yard cleanout	
YD	yard	yard drain; yard drainage pipe
YD	yard drain	yard; yard drainage pipe
YD	yard drainage pipe	yard; yard drain
YH	yard hydrant	
YI	yard inlet	
YR	year	
Z		
Z	modulus of section	

This page intentionally left blank.

Preferred Terms

Non-Preferred Terms	Preferred Terms
acoustical plaster	acoustical finish
alternative	alternate
apply	install
as-built	record drawings
asphalt roofing	built-up roofing
backing rope	joint backer
balestrades	railing
bar joists	steel joists
batt insulation	blanket insulation
blackboard	chalkboard
block	concrete masonry unit
calking	sealant
casing bead	metal trim
ceiling panel	acoustical panel
ceiling tile	acoustical tile
centigrade	Celsius
computer floor	access flooring
concrete block	concrete masonry unit
cork tackboard	tackboard
corkboard	tackboard
corrugated deck	steel roof deck
crushed stone	porous fill
delta	<i>Use symbol (see Symbols Module)</i>
dirt	earth
domelite	plastic skylight
drywall	gypsum board

Non-Preferred Terms	Preferred Terms
fiber insulation	rigid insulation
fiberboard	rigid insulation
foam backer	backer rod
foil faced drywall	foil faced gypsum board
foil faced gypsum wallboard	foil faced gypsum board
formica	plastic laminate
furnished by owner	OF/CI or OF/OI
fuse box	panelboard
gauge	gage
glue	adhesive
gravel	porous fill
graylite	gray sheet glass
ground fault interrupter	ground fault circuit interrupter
gyplath	gypsum lath or metal lath
gypsum panel	gypsum board
gypsum wallboard	gypsum board
herculite	tempered glass
hot water heater	water heater
janitor sink	service sink
joint filler	joint backer
joint stuffer	joint backer
kalamein door	metal clad door
lath	gypsum lath or metal lath
lexan	plastic glazing
loudspeaker	speaker
lucite	acrylic sheet

Non-Preferred Terms	Preferred Terms
electro-pneumatic	pneumatic electric
elevator cab	elevator car
feminine napkin disposal	sanitary napkin disposal
mirror glass	reflective glass
miscellaneous metal	metal fabrications
non-slip stair nosing	abrasive nosing
open web steel joists	steel joists
pass-through window	counter shutter or sliding window
paste	adhesive
pavement	paving
pitch pocket	sealant pocket
plexiglass	acrylic sheet
pour	place
poured in place	cast-in-place
power panel	panelboard
power pole	utility pole
pre-fit	factory fit
pre-trimmed	factory fit
precut	factory fit
prime coat	shop coat
primer	shop coat
reinforcement	reinforcing
reinforcing bar	reinforcing
remodel	alter or refinish
rocklath	gypsum lath or metal lath
rusting steel	weathering steel

Non-Preferred Terms	Preferred Terms
masonite	hardboard
mastic	adhesive
metal nosing	abrasive nosing
safety nosing	abrasive nosing
sand	porous fill
scuttle	roof hatch
sheeting	sheathing
sink	lavatory
skydome	skylight
skylite	skylight
slop sink	service sink
stucco	cement plaster
tar	pitch
thermopane	insulating glass
toilet (plumbing fixture)	water closet
tower water return	condenser water
tower water supply	condenser water
twindow	insulating glass
vapor barrier	vapor retarder
vinyl tile	resilient tile
visqueen	vapor retarder
wall board	gypsum board
Warnock Hershey International	Intertek Testing Services
water cooling tower	cooling tower
wire glass	wired glass

Symbols

United States National CAD Standard® - Version 4.0

**The Construction Specifications Institute
99 Canal Center Plaza
Alexandria, VA 22314-1588**

(800) 689-2900

www.csinet.org

www.nationalcadstandard.org

© Copyright 2007 U.S. All rights reserved, including World rights and Electronic rights. U.S. copyright held by The Construction Specifications Institute, 99 Canal Center Plaza, Alexandria, VA 22314. No part of this publication may be reproduced without permission from the publisher, nor may any part of this publication be reproduced, stored in a retrieval system, or copied by mechanical photocopying, recording, or other means, known or hereafter invented, or by all means, methods, and processes known and hereafter invented, without permission of the publisher.

Table of Contents

MODULE 6 – SYMBOLS

Introduction..... 1

Div 01 - General Requirements 5

Div 02 - Existing Conditions 28

Div 03 - Concrete..... 28

Div 04 - Masonry 29

Div 05 - Metals..... 33

Div 06 - Wood, Plastics, and Composites 37

Div 07 - Thermal and Moisture Protection..... 38

Div 08 - Openings 39

Div 09 - Finishes 42

Div 10 - Specialties 44

Div 11 - Equipment 45

Div 12 - Furnishings..... 46

Div 13 - Special Construction..... 48

Div 21 - Fire Suppression 48

Div 22 - Plumbing..... 55

Div 23 - Heating, Ventilating, and Air Conditioning..... 63

Div 25 - Integrated Automation..... 114

Div 26 - Electrical 114

Div 27 - Communications 124

Div 28 - Electronic Safety and Security..... 125

Div 31 - Earthwork..... 139

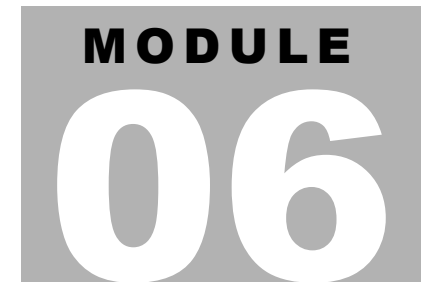
Div 32 - Exterior Improvements 141

Div 33 - Utilities..... 142

Div 40 - Process Integration..... 148

Div 44 - Pollution Control Equipment..... 150

Index..... 151



Introduction

The *Symbols Module* compiles a full range of standard symbols used throughout the construction industry. Covered in this Module are standard symbols, their graphic representation, and their role in creating, understanding, and fulfilling the intent of construction documents. Standard symbols ensure clear and concise communication among the architect, owner, contractor, and consultants. This Module is a joint effort of CSI and the CADD/GIS Technology Center.

The *Symbols Module* provides:

- Symbols for use in drawings.
- Graphic representations of symbols.
- Organization of symbols for drawings by *MasterFormat*™ and further classification by symbol type.
- Standardization of symbols.

The benefits of the *Symbols Module* are as follows:

- Defines symbols used on drawings.
- Presents symbols in a consistent graphic representation.

Objective

The objective of the Module is to provide a standardized resource for construction symbols, with emphasis on the benefits of consistent graphic representation. The increased use of computer-aided drafting (CAD) has assisted in reducing the time required for managing and creating construction documents and the symbols used. The *Symbols Module* is suitable for manual drafting and CAD creators and those that use construction documents.

Organization of Symbols

Symbols are a graphic representation of an object or of a material that represents something else by:

- Association
- Resemblance
- Convention

Symbols used in drawings are scale dependent, independent, or both.

- **Scale Dependent:** Actual printed size of the symbol depends on the scale of the drawing or view of the model.
- **Scale Independent:** Actual printed size of the symbol is consistent no matter what the drawing scale. The size is related only to clarity and interpretation.

Symbols used in drawings are constructed of various line widths. The following list is an example of standardized line weights of symbols:

- Existing objects and material symbols are drawn with a thin line.
- New objects are drawn with a medium line.
- Objects to be demolished or removed are drawn with a medium dashed line.

Refer to the Common Line Types in the *Drafting Conventions Module* on page UDS-04.14.

Symbols Classification

Symbols used in drawings are classified in terms of type:

- **Identity.** Identity symbols indicate individual objects and are generally used in mechanical and electrical drawings. Such symbols are valves fire alarms, light fixtures, and electrical outlets. These symbols may be either scale dependent or independent.
- **Line.** Line symbols indicate continuous objects and are either single or double lines. Walls are usually drawn with two lines and ducts may be drawn with one or two lines based on the scale of the drawing. Site and building utilities are drawn with one line with breaks in the line for a letter(s) to identify the utility line. Some lines are solid, some are dashed, and some are a combination of both. These symbols are scale independent.
- **Material.** Material symbols graphically indicate certain materials and are used to help the reader differentiate one material from another. These symbols may be in elevation, vertical, or horizontal section. These symbols should be used as necessary but not overdone and used where a material begins and ends or changes direction. Such symbols are used to designate earth, concrete, stone, steel, wood, and insulation. Symbols are drawn in an appropriate size and scale of the drawn object. A material symbol may change based on the scale used or the view presented of the object. These symbols can be either scale dependent or independent.
- **Object.** Object symbols resemble the actual objects being symbolized. Such symbols are doors, some with the direction of swing indicated, windows, toilet fixtures, and furniture. These symbols are scale dependent.
- **Reference.** Reference symbols refer the reader to information in another area of the set of drawings or give basic information regarding the drawing or data on the drawing. Such symbols are exterior and interior elevation indicators, building section indicators, partial building section indicators, and detail indicators. Included with these symbols are drawing block titles, graphic scales, north indicator, room identifiers, door/borrowed lite identifiers, window type identifiers, louver type identifiers, wall type identifiers, furniture, fixture and equipment identifiers, identification device (sign) identifiers, key note identifiers, leaders, dimension lines with terminators, match lines, and revision clouds with identifiers. These symbols are scale independent.

- **Text.** Text symbols graphically indicate a word or words that may be used in notations on drawings. The text symbols provided are commonly used. For letter symbols, dimensionless numbers, mathematical symbols, and subscript symbols see the *ASHRAE Handbook - Fundamentals*.

Symbol Organization

Symbols are organized by the following hierarchy:

- *MasterFormat*™ Division and Number
 - Symbol Type
 - Alphabetical order of the symbol description

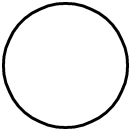
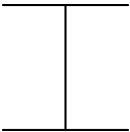
 
For example, a bathtub is listed in *MasterFormat*™ Division 22, Plumbing, Section 22 40 00, Plumbing Fixtures. Although the bathtub may be shown on Architectural floor plans, the bathtub is listed in Division 22, Plumbing.

The actual layout of the symbols in the table that follows is:

- *MasterFormat*™ Division and Number
 - Symbol Description (alphabetized)
 - Symbol Type (alphabetized)
 - Symbol

Symbols

by MasterFormat 2004 Numbers (MF NO) & Symbol Type (Type)

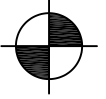
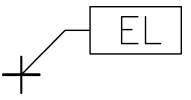
MF NO	DESCRIPTION	TYPE	SYMBOL
DIV 01 GENERAL REQUIREMENTS			
01 00 00	column, circular symbol	O	
01 00 00	column, I beam symbol	O	
01 00 00	column, square symbol	O	
01 00 00	and	T	&

MF NO	DESCRIPTION	TYPE	SYMBOL
01 00 00	at	T	@
01 00 00	center line	T	⌒
01 00 00	degree(s)	T	°
01 00 00	divide by, per	T	/

 
MF NO	DESCRIPTION	TYPE	SYMBOL
01 00 00	dollar (USD)	T	\$
01 00 00	equals, equal to	T	=
01 00 00	foot, feet	T	×
01 00 00	greater than	T	>
01 00 00	greater than or equal to	T	≥

 
MF NO	DESCRIPTION	TYPE	SYMBOL
01 00 00	inch(es)	T	×
01 00 00	less than	T	<
01 00 00	less than or equal to	T	≤
01 00 00	minus	T	—
01 00 00	multiply by, by	T	×

 
 
MF NO	DESCRIPTION	TYPE	SYMBOL
01 00 00	number, pound	T	#
01 00 00	percent	T	%
01 00 00	plus	T	+
01 00 00	plus or minus	T	+/- or ±
01 00 00	property line	T	ℙ

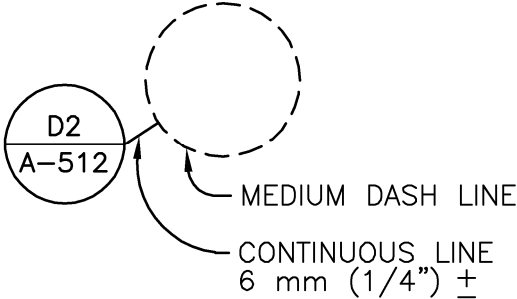
01 40 00	elevation indicator, fine line, 4mm (5/32") diameter with lines extending 1mm (1/32") beyond circle	I	
01 40 00	quality requirements, boring indicator	I	
01 40 00	quality requirements, elevation indicator, finish	I	
01 40 00	quality requirements, monument indicator	I	
01 40 00	quality requirements, property corner indicator, existing, 5 mm (3/16") diameter, typical	I	

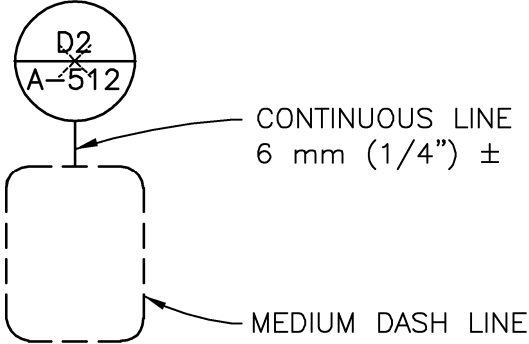
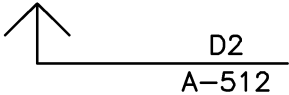
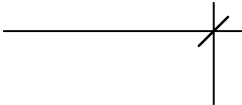
MF NO	DESCRIPTION	TYPE	SYMBOL
01 40 00	quality requirements, property corner indicator, new	I	
01 40 00	quality requirements, temporary ground point indicator, existing, 4 mm (5/32") square, typical	I	
01 40 00	quality requirements, temporary ground point indicator, new	I	
01 42 00	center line indicator; thin line, 2 mm (5/64") dash, 2 mm (5/64") space	L	
01 42 00	contract limit line; wide line with dot, 1 mm (1/16") diameter dot, 3 mm (1/8") space	L	

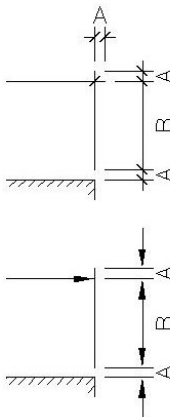
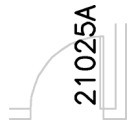
MF NO	DESCRIPTION	TYPE	SYMBOL
01 42 00	demolition line; medium line, 4 mm (5/32") dash, 2 mm (5/64") space	L	
01 42 00	existing to remain line; thin line	L	
01 42 00	features above line indicator; thin dashed line	L	
01 42 00	fire resistive rated line, 1 hour; fine line, 2.5 mm (3/32") diamond, 14 mm (9/16") repeat	L	
01 42 00	fire resistive rated line, 2 hour; fine line, 2.5 mm (3/32") diamond, 12 mm (29/64") repeat	L	

MF NO	DESCRIPTION	TYPE	SYMBOL
01 42 00	fire resistive rated line, 3 hour; fine line, 2.5 mm (3/32") diamond, 8 mm (21/64") repeat	L	
01 42 00	fire resistive rated line, 4 hour; fine line, 2.5 mm (3/32") diamond, 7 mm (9/32") repeat	L	
01 42 00	fire-rated, smoke barrier line, 1 hour; fine line, 2.5 mm (3/32") diamond", 2.5 mm (3/32") text, 3.2 mm (1/8") space, 14 mm (9/16") repeat	L	
01 42 00	fire-rated, smoke barrier line, 2 hour; fine line, 2.5 mm (3/32") diamond, 2.5 mm (3/32") text, 3.2 mm (1/8") space, 12 mm (29/64") repeat	L	
01 42 00	fire-rated, smoke barrier line, 3 hour; fine line, 2.5 mm (3/32") diamond, 2.5 mm (3/32") text, 3.2 mm (1/8") space, 8 mm (21/64") repeat	L	

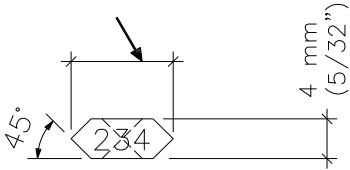
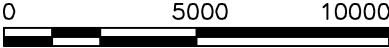
MF NO	DESCRIPTION	TYPE	SYMBOL
01 42 00	fire-rated, smoke barrier line, 4 hour; fine line, 2.5 mm (3/32") diamond, 2.5 mm (3/32") text, 3.2 mm (1/8") space, 7 mm (9/32") repeat	L	
01 42 00	hidden features line; thin line	L	
01 42 00	new line; medium line	L	
01 42 00	property line; wide line, 5 mm (3/16") dash, 3 mm (1/8") space	L	
01 42 00	smoke barrier line; fine line, 2.5 mm (3/32") text, 14 mm (9/16") repeat	L	

MF NO	DESCRIPTION	TYPE	SYMBOL
01 42 00	break, round (user defines size)	R	
01 42 00	break, straight (see section indicators, building, with break standards)	R	
01 42 00	detail indicator, dashed circle, 2.5 mm (3/32") text, typical	R	

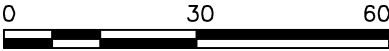
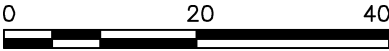
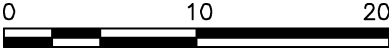
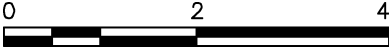
MF NO	DESCRIPTION	TYPE	SYMBOL
01 42 00	detail indicator, dashed rectangle, 2.5 mm (3/32") text, typical	R	
01 42 00	detail indicator for small conditions, 45 degree arrow, 2.5 mm (3/32") text, medium line	R	
01 42 00	dimension line: continuous, thin line with medium line for terminator	R	

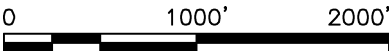
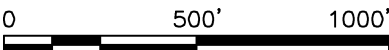
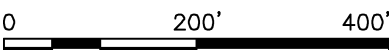
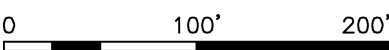
MF NO	DESCRIPTION	TYPE	SYMBOL
01 42 00	dimension line: continuous, thin line with medium line for slash terminator or thin line with 3:1 filled arrows for arrow terminators, typical	R	 A = 1.5 mm (1/16") B = 13 mm (1/2") (MINIMUM) 50 mm (2") (RECOMMENDED)
01 42 00	door opening/borrowed light identifier, 2.5 mm (3/32") text, medium line, typical	R	

MF NO	DESCRIPTION	TYPE	SYMBOL
01 42 00	drawing block title, typical	R	
01 42 00	elevation indicator, exterior, 16 mm (5/8") diameter	R	
01 42 00	elevation indicator, interior, multiple view, 16 mm (5/8") diameter	R	

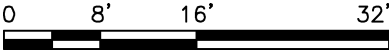
MF NO	DESCRIPTION	TYPE	SYMBOL
01 42 00	elevation indicator, interior, single view, 16 mm (5/8") diameter	R	
01 42 00	furniture, fixture, & equipment indicator, medium line, typical	R	USER DEFINED MINIMUM WIDTH 10mm (13/32") 
01 42 00	graphic scale, 1:5000	R	
01 42 00	graphic scale, 1:2000	R	

MF NO	DESCRIPTION	TYPE	SYMBOL
01 42 00	graphic scale, 1:1000	R	010002000 
01 42 00	graphic scale, 1:500	R	05001000 
01 42 00	graphic scale, 1:200	R	0200400 
01 42 00	graphic scale, 1:100	R	0100200 
01 42 00	graphic scale, 1:50	R	050100 

MF NO	DESCRIPTION	TYPE	SYMBOL
01 42 00	graphic scale, 1:30	R	
01 42 00	graphic scale, 1:20	R	
01 42 00	graphic scale, 1:10	R	
01 42 00	graphic scale, 1:5	R	
01 42 00	graphic scale, 1:2	R	

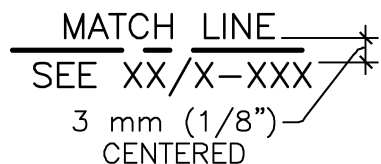
MF NO	DESCRIPTION	TYPE	SYMBOL
01 42 00	graphic scale, 1:1	R	
01 42 00	graphic scale, 1" = 1000'-0"	R	
01 42 00	graphic scale, 1" = 500'-0"	R	
01 42 00	graphic scale, 1" = 200'-0"	R	
01 42 00	graphic scale, 1" = 100'-0"	R	

MF NO	DESCRIPTION	TYPE	SYMBOL
01 42 00	graphic scale, 1" = 50'-0"	R	
01 42 00	graphic scale, 1" = 40'-0"	R	
1 42 00	graphic scale, 1" = 30'-0"	R	
01 42 00	graphic scale, 1" = 20'-0"	R	
01 42 00	graphic scale, 1" = 10'-0"	R	

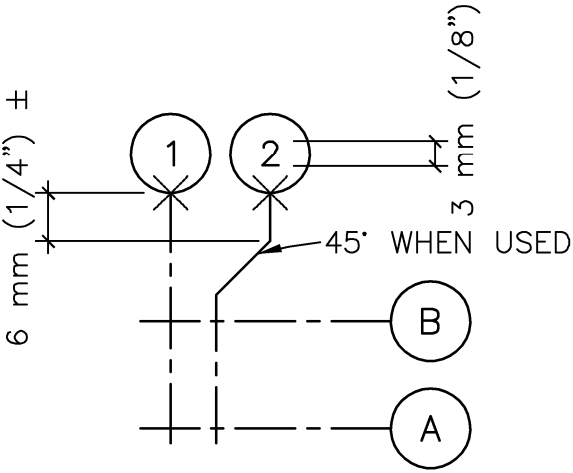
MF NO	DESCRIPTION	TYPE	SYMBOL
01 42 00	graphic scale, 1/16" = 1'-0"	R	
01 42 00	graphic scale, 1/8" = 1'-0"	R	
01 42 00	graphic scale, 1/4" = 1'-0"	R	
01 42 00	graphic scale, 3/8" = 1'-0"	R	
01 42 00	graphic scale, 1/2" = 1'-0"	R	

MF NO	DESCRIPTION	TYPE	SYMBOL
01 42 00	graphic scale, 3/4" = 1'-0"	R	
01 42 00	graphic scale, 1" = 1'-0"	R	
01 42 00	graphic scale, 1 1/2" = 1'-0"	R	
01 42 00	graphic scale, 3" = 1'-0"	R	
01 42 00	graphic scale, 6" = 1'-0"	R	

MF NO	DESCRIPTION	TYPE	SYMBOL
01 42 00	graphic scale, 1" = 1"	R	
01 42 00	identification device indicator, 2 mm (5/64") text, 3 mm (1/8") sides	R	
01 42 00	insertion point, 4 mm (5/32") wide/high hidden line	R	
01 42 00	keynote indicator, 2.5 mm (3/32") text, 60 degree angles, 6 mm (1/4") high, medium line	R	
01 42 00	leader, curved, 3:1 filled arrow, 3 mm (1/8") text, medium line	R	

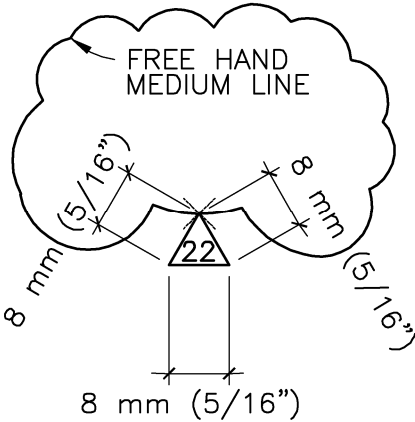
MF NO	DESCRIPTION	TYPE	SYMBOL
01 42 00	leader, straight, 3:1 filled arrow, 3 mm (1/8") text, medium line	R	NOTE 
01 42 00	louver type identifier, L = louver, 3 = type, similiar to window type identifier, medium line	R	
01 42 00	match line indicator, extra wide center line, 3 mm (1/8") text, medium line, typical	R	

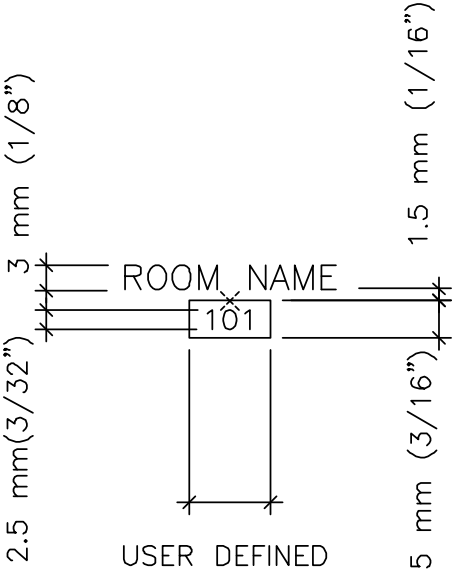
MF NO	DESCRIPTION	TYPE	SYMBOL
01 42 00	north indicator, user-defined diameter (optional symbol may be replaced by user-defined north indicator symbol or north arrow)	R	

01 42 00	reference grid indicator with reference grid lines, medium line, typical	R	

MF NO	DESCRIPTION	TYPE	SYMBOL

01 42 00 revision indicator (shown with revision cloud), typical R

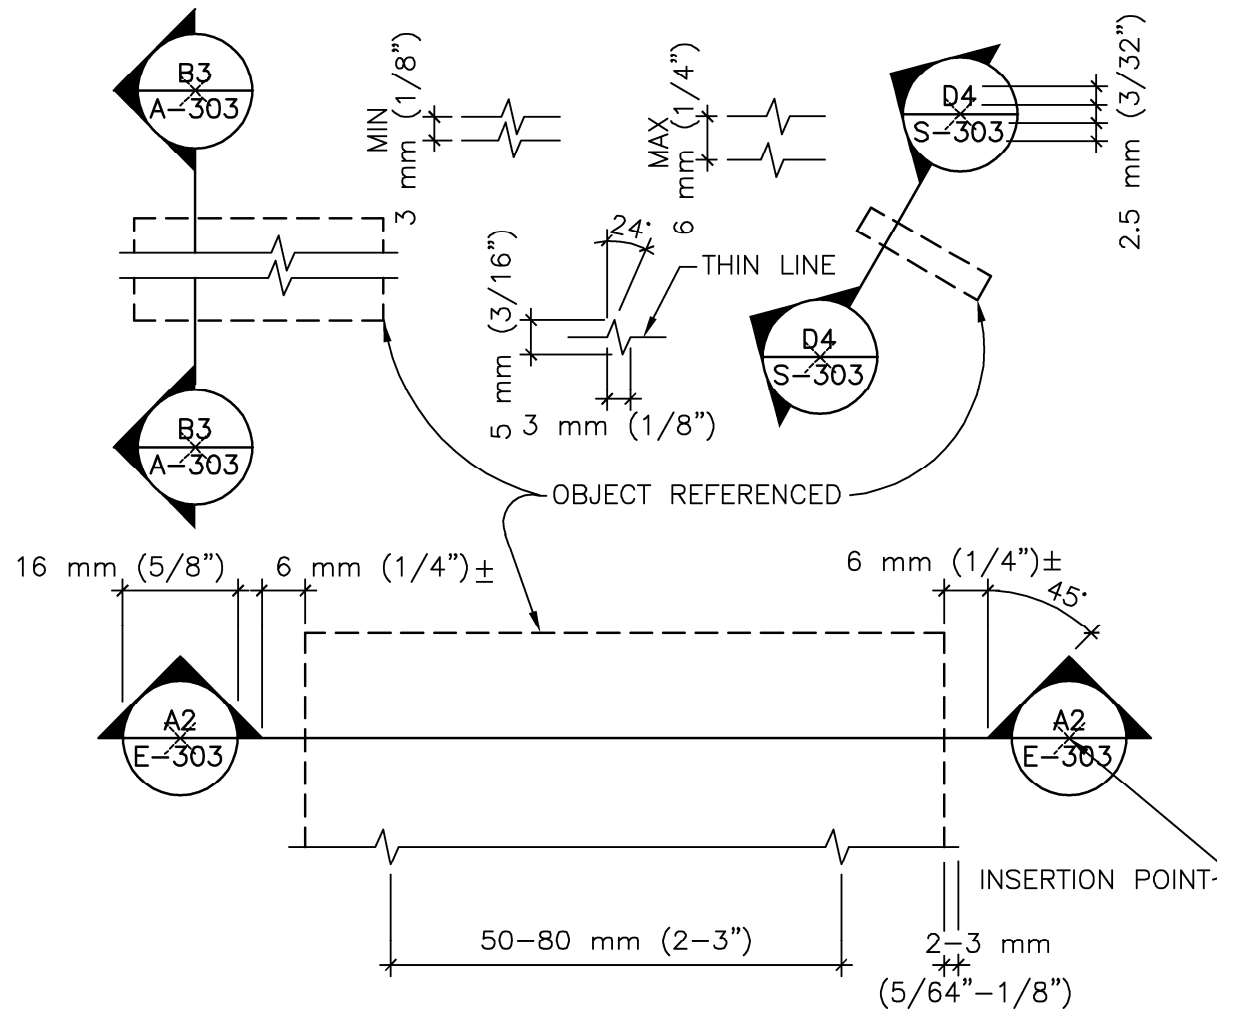


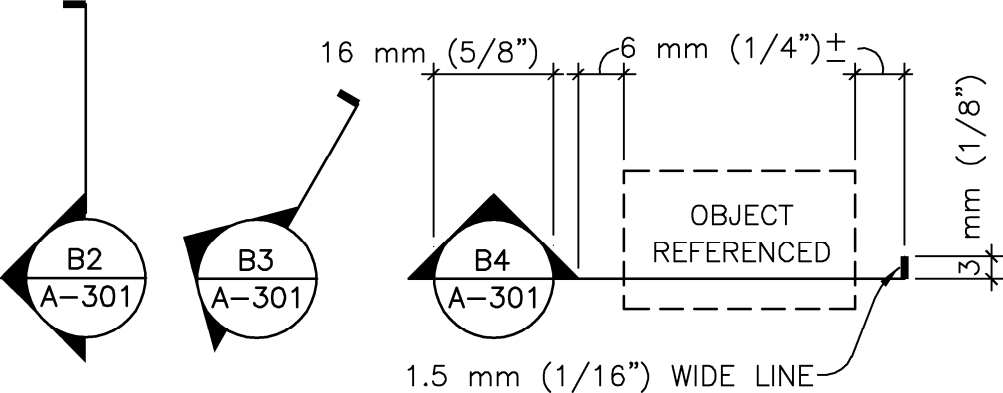
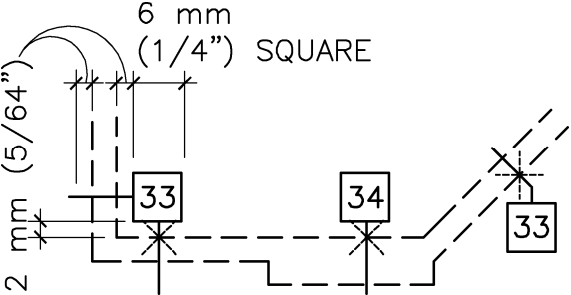
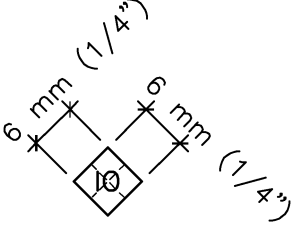
MF NO	DESCRIPTION	TYPE	SYMBOL
01 42 00	room identifier with room name and number, medium line, typical	R	
01 42 00	room identifier with room name and number, optional finishes A = floor finish type 2 = base finish type C = wall finish type 3 = ceiling finish type	R	ROOM NAME 101 A2C3

MF NO	DESCRIPTION	TYPE	SYMBOL

01 42 00 section indicators for building with break standards, typical

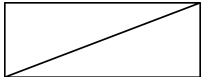
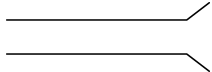
R



MF NO	DESCRIPTION	TYPE	SYMBOL
01 42 00	section indicators for partial building, typical	R	
01 42 00	wall type indicator, medium line, typical	R	
01 42 00	window type identifier, 2.5 mm (3/32") text, medium line, typical	R	

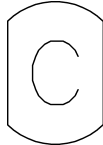
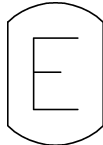
MF NO	DESCRIPTION	TYPE	SYMBOL

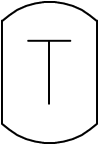
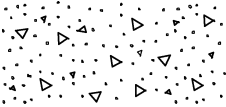
DIV 02 EXISTING CONDITIONS

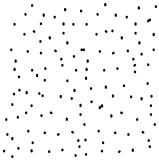
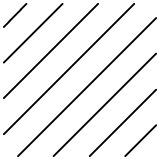
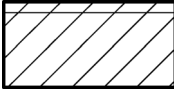
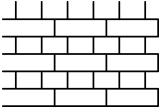
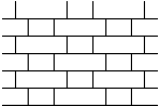
02 30 00	subsurface investigation, trench exploration completed	I	
02 30 00	subsurface investigation, trench exploration proposed	I	
02 30 00	subsurface investigation, tunnel exploration completed	I	
02 30 00	subsurface investigation, tunnel exploration proposed	I	
02 50 00	site remediation, storage container agent	I	

MF NO	DESCRIPTION	TYPE	SYMBOL

DIV 03 CONCRETE

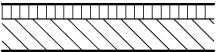
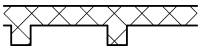
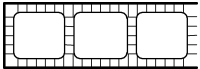
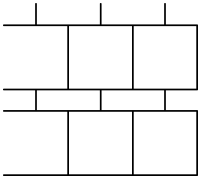
03 30 00	concrete, cast in place	M	
03 41 00	beam, precast, double T shape	O	
03 48 00	precast concrete, communications vault	I	
03 48 00	precast concrete, electrical vault	I	
03 48 00	precast concrete, fuel oil vault	I	

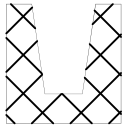
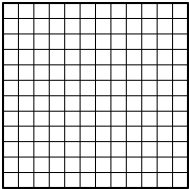
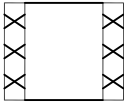
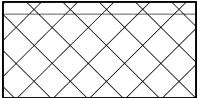
MF NO	DESCRIPTION	TYPE	SYMBOL
03 48 00	precast concrete, manhole, transformer vault	I	
03 48 00	precast concrete, telephone vault	I	
03 48 00	precast concrete, transformer pad	I	
03 48 00	precast concrete, vault, natural gas valve	I	
03 50 00	concrete, lightweight	M	

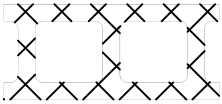
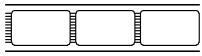
 
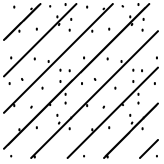
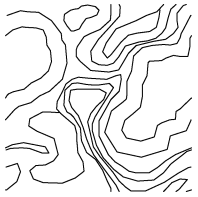
MF NO	DESCRIPTION	TYPE	SYMBOL
DIV 04 MASONRY			
04 05 00	grout	M	
04 21 00	brick, common/face	M	
04 21 00	brick, glazed	M	
04 21 00	brick elevation, English bond	M	
04 21 00	brick elevation, Flemish bond	M	

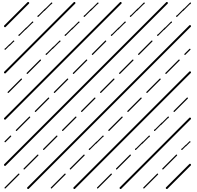
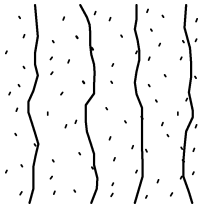
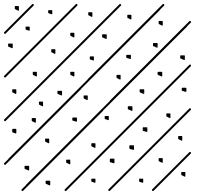
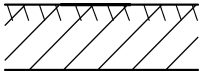
MF NO	DESCRIPTION	TYPE	SYMBOL
04 21 00	brick elevation, running bond	M	
04 21 00	brick elevation, stack bond	M	
04 21 00	structural clay tile, glazed	M	
04 21 00	terra cotta, elevation	M	
04 21 00	terra cotta, glazed	M	

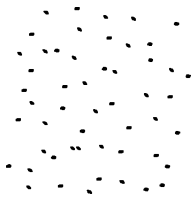
MF NO	DESCRIPTION	TYPE	SYMBOL
04 21 00	terra cotta, glazed one face, large scale	M	
04 21 00	terra cotta, hollow	M	
04 21 00	terra cotta, large scale	M	
04 21 00	terra cotta, small scale	M	
04 21 00	terra cotta, unglazed	M	

MF NO	DESCRIPTION	TYPE	SYMBOL
04 21 00	terra cotta, veneer	M	
04 21 00	terra cotta quarry, large scale	M	
04 21 00	tile, structural clay	M	
04 21 00	tile, structural floor units	M	
04 22 00	brick/concrete masonry unit, coursed elevation	M	

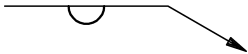
MF NO	DESCRIPTION	TYPE	SYMBOL
04 22 00	concrete masonry unit, 45 degree diagonal lines	M	
04 22 00	concrete masonry unit, bond beam lintel	M	
04 22 00	concrete masonry unit, elevation	M	
04 22 00	concrete masonry unit, end	M	
04 22 00	concrete masonry unit, glazed or faced	M	

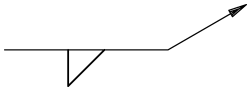
MF NO	DESCRIPTION	TYPE	SYMBOL
04 22 00	concrete masonry unit, with cells	M	
04 23 00	glass block, large scale	M	
04 23 00	glass block, small scale	M	
04 24 00	adobe rammed earth	M	
04 40 00	marble stone	M	

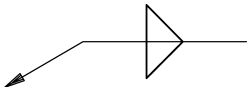
MF NO	DESCRIPTION	TYPE	SYMBOL
04 40 00	stone, ashler	M	
04 40 00	stone, cut	M	
04 40 00	stone, rubble	M	
04 40 00	stone, squared elevation	M	
04 50 00	fire brick	M	

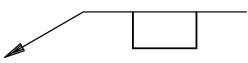
MF NO	DESCRIPTION	TYPE	SYMBOL
04 72 00	stone, cast	M	

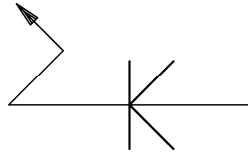
DIV 05 METALS

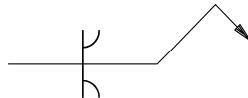
05 05 00	weld, basic back, arrow side	I	

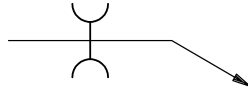
05 05 00	weld, basic fillet, arrow side	I	

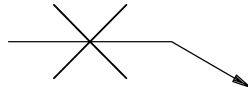
05 05 00	weld, basic fillet, both sides	I	

05 05 00	weld, basic plug or slot, arrow side	I	

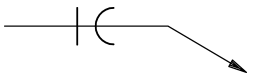
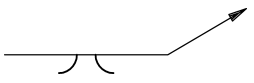
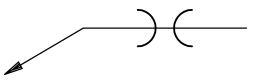
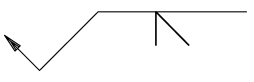
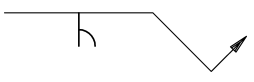
MF NO	DESCRIPTION	TYPE	SYMBOL
05 05 00	weld, double bevel fillet, both sides	I	

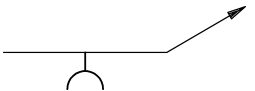
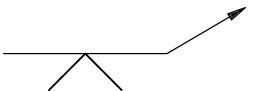
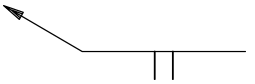
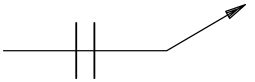
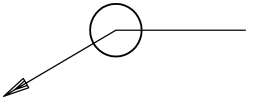
05 05 00	weld, double J groove, both sides	I	

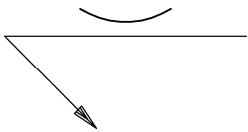
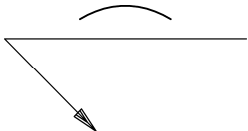
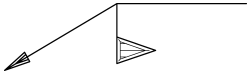
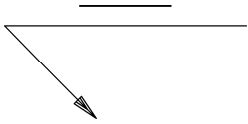
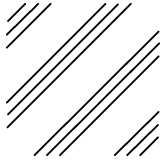
05 05 00	weld, double U groove, both sides	I	

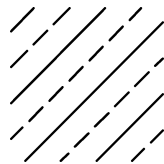
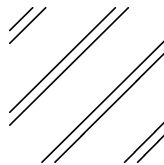
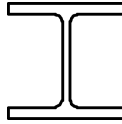
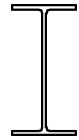
05 05 00	weld, double V groove, both sides	I	

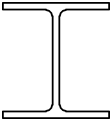
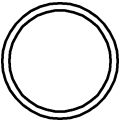
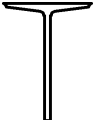
05 05 00	weld, flare bevel, arrow side	I	

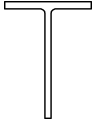
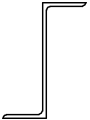
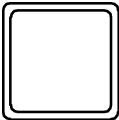
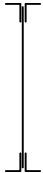
MF NO	DESCRIPTION	TYPE	SYMBOL
05 05 00	weld, flare bevel, both sides	I	
05 05 00	weld, groove flare V, arrow side	I	
05 05 00	weld, groove flare V, both sides	I	
05 05 00	weld, single bevel groove, arrow side	I	
05 05 00	weld, single J groove, arrow side	I	

MF NO	DESCRIPTION	TYPE	SYMBOL
05 05 00	weld, single U groove, arrow side	I	
05 05 00	weld, single V groove, arrow side	I	
05 05 00	weld, square groove, arrow side	I	
05 05 00	weld, square groove, both sides	I	
05 05 00	weld, supplementary, all around	I	

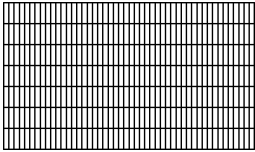
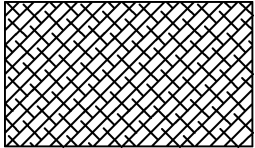
MF NO	DESCRIPTION	TYPE	SYMBOL
05 05 00	weld, supplementary concave	I	
05 05 00	weld, supplementary convex	I	
05 05 00	weld, supplementary field	I	
05 05 00	weld, supplementary flush	I	
05 05 00	aluminum	M	

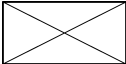
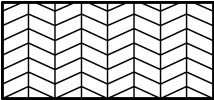
MF NO	DESCRIPTION	TYPE	SYMBOL
05 05 00	bronze brass	M	
05 05 00	steel and other metals	M	
05 10 00	beam, structural steel, HP shape	O	
05 10 00	beam, structural steel, M shape	O	
05 10 00	beam, structural steel, S shape	O	

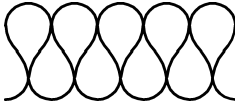
MF NO	DESCRIPTION	TYPE	SYMBOL
05 10 00	beam, structural steel, W shape	0	
05 10 00	C channel, metal light-gage	0	
05 10 00	pipe standard	0	
05 10 00	steel angle	0	
05 10 00	structural steel tee, ST shape	0	

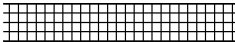
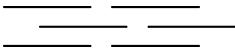
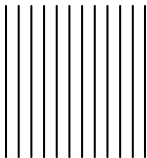
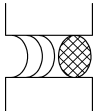
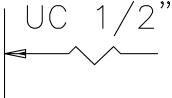
MF NO	DESCRIPTION	TYPE	SYMBOL
05 10 00	structural steel tee, WT shape	0	
05 10 00	structural steel, Z shape	0	
05 10 00	structural tubing, steel	0	
05 20 00	bar joist double, steel	0	
05 20 00	bar joist single, steel	0	

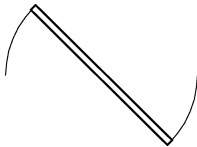
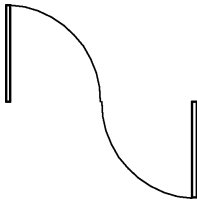
MF NO	DESCRIPTION	TYPE	SYMBOL
05 30 00	metal deck, corrugated	O	
05 30 00	metal deck, form	O	
05 30 00	metal deck, hi-form	O	
05 30 00	metal deck, ribbed	O	
05 50 00	sheet metal and all metals	M	

MF NO	DESCRIPTION	TYPE	SYMBOL
05 53 00	grating, plan	M	
05 53 00	grating, section	M	
05 54 00	checker plate, plan	M	
DIV 06 WOOD, PLASTICS, and COMPOSITES			
06 05 00	wood, hardboard	M	
06 10 00	board, oriented strand	M	

MF NO	DESCRIPTION	TYPE	SYMBOL
06 10 00	particleboard	M	
06 10 00	plywood	M	
06 10 00	wood blocking or shim	M	
06 10 00	wood framing, continuous	M	
06 10 00	wood, glued-laminated	M	

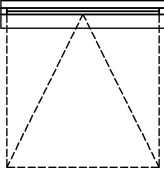
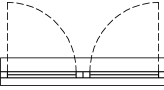
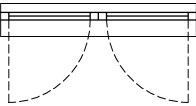
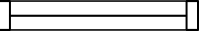
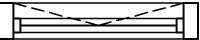
MF NO	DESCRIPTION	TYPE	SYMBOL
06 20 00	plastic on plywood	M	
06 20 00	wood finish	M	
06 40 00	particleboard woodwork, architectural	M	
DIV 07 THERMAL and MOISTURE PROTECTION			
07 21 00	insulation	M	
07 21 00	insulation, loose fill or blanket	M	

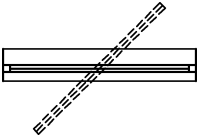
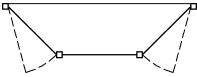
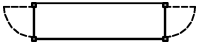
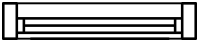
MF NO	DESCRIPTION	TYPE	SYMBOL
07 21 00	insulation, rigid board	M	
07 31 00	wood shingles siding	M	
07 40 00	sheet metal	M	
07 92 00	sealant and backer rod	M	
DIV 08 OPENINGS			
08 10 00	door, undercut	I	

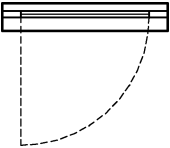
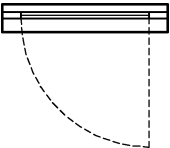
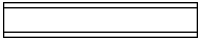
MF NO	DESCRIPTION	TYPE	SYMBOL
08 10 00	door, bifolding	O	
08 10 00	door, center pivot	O	
08 10 00	door, double	O	
08 10 00	door, double egress	O	
08 10 00	door, double swing	O	

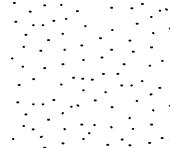
MF NO	DESCRIPTION	TYPE	SYMBOL
08 10 00	door, double uneven	0	
08 10 00	door, pocket	0	
08 10 00	door, single full swing	0	
08 10 00	door, single hinged or pivot	0	
08 10 00	door, sliding	0	

MF NO	DESCRIPTION	TYPE	SYMBOL
08 10 00	door, sliding surface	0	
08 33 00	door, coiling	0	
08 34 00	door, revolving dark room	0	
08 36 00	door, overhead	0	
08 42 00	door, revolving	0	

MF NO	DESCRIPTION	TYPE	SYMBOL
08 50 00	window, awning	0	
08 50 00	window, double casement (inswing)	0	
08 50 00	window, double casement (outswing)	0	
08 50 00	window, fixed	0	
08 50 00	window, jalousie	0	

MF NO	DESCRIPTION	TYPE	SYMBOL
08 50 00	window, pivot	0	
08 50 00	window, projected bay with casement windows	0	
08 50 00	window, projected bow	0	
08 50 00	window, projected box	0	
08 50 00	window, single, double, or triple hung	0	

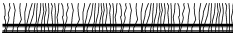
MF NO	DESCRIPTION	TYPE	SYMBOL
08 50 00	window, single casement left jamb hinge	O	
08 50 00	window, single casement right jamb hinge	O	
08 50 00	window, sliding right operating sash	O	
08 70 00	door, hardware, electric opener	I	
08 71 00	threshold	O	

MF NO	DESCRIPTION	TYPE	SYMBOL
08 80 00	glass	M	
08 80 00	glass elevation	M	
DIV 09 FINISHES			
09 05 00	plaster, gypsum or portland cement	M	
09 20 00	gypsum board or plaster finish	M	
09 20 00	plaster finish with metal lath	M	

MF NO	DESCRIPTION	TYPE	SYMBOL
09 20 00	plaster on masonry	M	
09 20 00	plaster with lath	M	
09 22 00	furring channel, metal support assembly	O	
09 22 00	furring hat channel, metal support assembly	O	
09 29 00	gypsum board finish	M	

MF NO	DESCRIPTION	TYPE	SYMBOL
09 30 00	tile, ceramic elevation	M	
09 50 00	tee suspension, ceiling assemblies	O	
09 51 00	tile, acoustical ceiling	M	
09 64 00	wood flooring	M	
09 66 00	terrazzo finish	M	

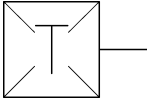
MF NO	DESCRIPTION	TYPE	SYMBOL

09 68 00	carpet and pad	M	

09 68 00	carpet without pad	M	

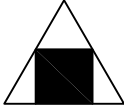
DIV 10 SPECIALTIES

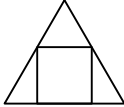
10 13 00	directory, wall mounted	O	

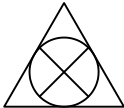
10 17 00	telephone booth	O	

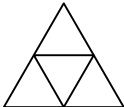
10 44 00	fire protection, extinguisher, carbon dioxide	I	

MF NO	DESCRIPTION	TYPE	SYMBOL

10 44 00	fire protection, extinguisher, dry chemical, for fires of all types, except metals	I	

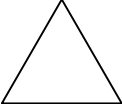
10 44 00	fire protection, extinguisher, dry chemical, for liquid, gas, or electrical fires	I	

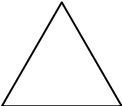
10 44 00	fire protection, extinguisher, foam	I	

10 44 00	fire protection, extinguisher, for metal fires	I	

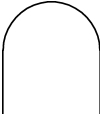
10 44 00	fire protection, extinguisher, halon or clean agent	I	

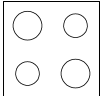
MF NO	DESCRIPTION	TYPE	SYMBOL

10 44 00	fire protection, extinguisher, portable	I	

10 44 00	fire protection, extinguisher, water	I	

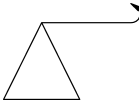
DIV 11 EQUIPMENT

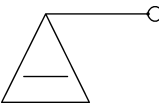
11 00 00	can washer	O	

11 00 00	range	O	

 
11 00 00	refrigerator	O	

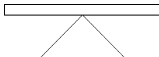
MF NO	DESCRIPTION	TYPE	SYMBOL

11 12 00	parking control equipment, traffic arm, mechanical, swing	I	

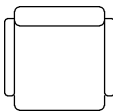
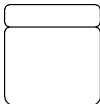
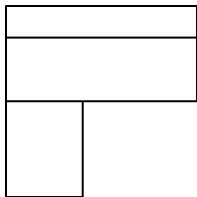
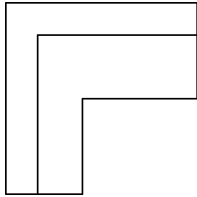
11 12 00	parking control equipment, traffic arm with card reader	I	

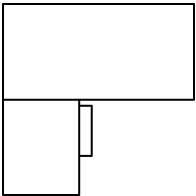
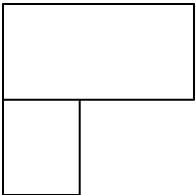
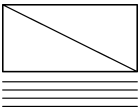
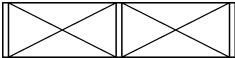
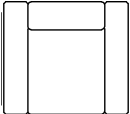
11 48 00	dishwasher	O	

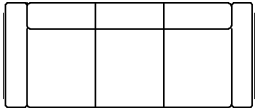
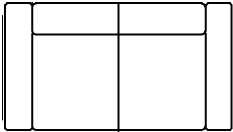
 
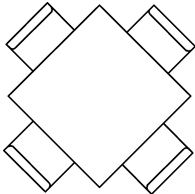
11 52 00	screen, projection ceiling-mounted	O	

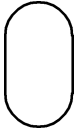
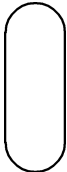
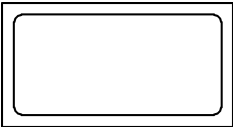
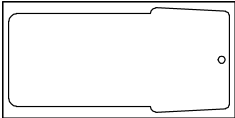
11 59 00	easel	O	

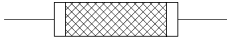
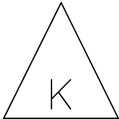
MF NO	DESCRIPTION	TYPE	SYMBOL
11 62 00	instrumental equipment, bell	I	
11 74 00	lavatory, dental	O	
DIV 12 FURNISHINGS			
12 22 00	curtains and drapes	O	
12 40 00	table lamp	O	
12 50 00	chair, classroom	O	

MF NO	DESCRIPTION	TYPE	SYMBOL
12 50 00	chair with arms	O	
12 50 00	chair without arms	O	
12 50 00	credenza	O	
12 50 00	desk, console	O	
12 50 00	desk, L unit left return	O	

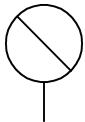
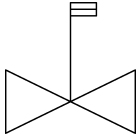
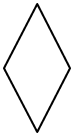
MF NO	DESCRIPTION	TYPE	SYMBOL
12 50 00	desk, left return	0	
12 50 00	desk, secretarial left return	0	
12 50 00	file, lateral, four drawer	0	
12 50 00	shelving equipment	0	
12 50 00	sofa, chair	0	

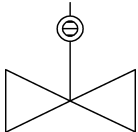
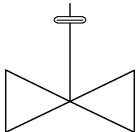
MF NO	DESCRIPTION	TYPE	SYMBOL
12 50 00	sofa, three cushion	0	
12 50 00	sofa, two cushion	0	
12 50 00	table	0	
12 50 00	table, square with armless chairs	0	
12 92 00	plant, interior or artificial	0	

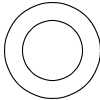
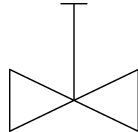
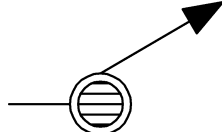
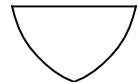
MF NO	DESCRIPTION	TYPE	SYMBOL
DIV 13 SPECIAL CONSTRUCTION			
13 17 00	bath, hydrotherapy arm	O	
13 17 00	bath, hydrotherapy hubbard	O	
13 17 00	bath, hydrotherapy leg	O	
13 17 00	bath, institutional	O	
13 17 00	bath, whirlpool	O	

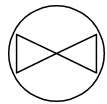
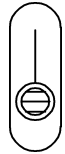
MF NO	DESCRIPTION	TYPE	SYMBOL
13 48 00	vibration control	I	
DIV 21 FIRE SUPPRESSION			
21 10 00	fire suppression, fire department key box	I	
21 10 00	fire suppression, sprinkler branch heads	I	
21 10 00	fire suppression, sprinkler with guard	I	
21 10 00	fire line = F; thin line, 2.5 mm (3/32") text	L	

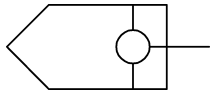
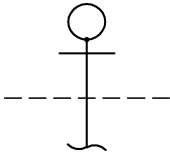
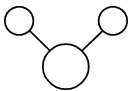
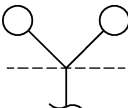
MF NO	DESCRIPTION	TYPE	SYMBOL
21 10 00	fire protection sprinkler line = SP; thin line, 2.5 mm (3/32") text	L	——— SP ———
21 10 00	fire protection sprinkler line, main supply = S; thin line, 2.5 mm (3/32") text	L	——— S ———
21 10 00	standpipe line, combination = CSP; thin line, 2.5 mm (3/32") text	L	——— CSP ———
21 10 00	standpipe line, dry = DSP; thin line, 2.5 mm (3/32") text	L	——— DSP ———
21 10 00	standpipe line, wet = WSP; thin line, 2.5 mm (3/32") text	L	——— WSP ———

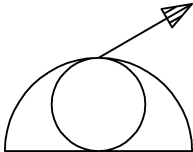
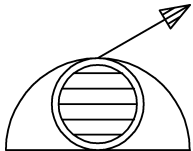
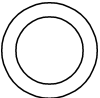
MF NO	DESCRIPTION	TYPE	SYMBOL
21 11 00	detector switch, tamper position	I	
21 11 00	fire suppression, butterfly valve, indicating	I	
21 11 00	fire suppression, control valve	I	
21 11 00	fire suppression, deluge valve	I	
21 11 00	fire suppression, domestic water shutoff	I	

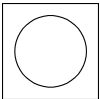
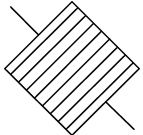
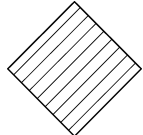
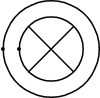
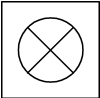
MF NO	DESCRIPTION	TYPE	SYMBOL
21 11 00	fire suppression, flush mounted sprinkler heads	I	
21 11 00	fire suppression, indicator post valve	I	
21 11 00	fire suppression, key operated valve	I	
21 11 00	fire suppression, meter (CFM)	I	
21 11 00	fire suppression, meter (GPM)	I	

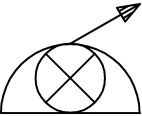
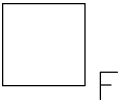
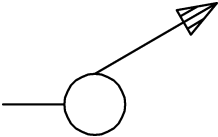
MF NO	DESCRIPTION	TYPE	SYMBOL
21 11 00	fire suppression, nipped upright sprinkler	I	
21 11 00	fire suppression, non-indicating, non-rising stem valve	I	
21 11 00	fire suppression, nozzle, charged monitor	I	
21 11 00	fire suppression, nozzle, special spray	I	
21 11 00	fire suppression, outside sprinkler	I	

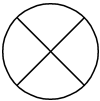
MF NO	DESCRIPTION	TYPE	SYMBOL
21 11 00	fire suppression, pendant head sprinklers	I	
21 11 00	fire suppression, post indicator valve	I	
21 11 00	fire suppression, pre-action valve	I	
21 11 00	fire suppression, pressure switch	I	
21 11 00	fire suppression, pressure tank	I	

MF NO	DESCRIPTION	TYPE	SYMBOL
21 11 00	hydrant, private housed two-hose outlet	I	
21 12 00	fire department connection, one-way	I	
21 12 00	fire department connection, siamese free standing	I	
21 12 00	fire department connection, two-way siamese	I	
21 12 00	fire suppression, fire hose connection, inspector's test	I	

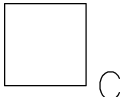
MF NO	DESCRIPTION	TYPE	SYMBOL
21 12 00	fire suppression, hose cabinet or connection	I	
21 12 00	standpipe, dry hose station	I	
21 12 00	standpipe, hose cabinet, charged	I	
21 13 00	fire suppression, automatic actuated wet extinguishing system	I	
21 13 00	fire suppression, dry automatic actuated	I	

MF NO	DESCRIPTION	TYPE	SYMBOL
21 13 00	fire suppression, dry manually actuated	I	
21 13 00	fire suppression, dry pipe, quick open valve	I	
21 13 00	fire suppression, dry pipe, valve	I	
21 13 00	fire suppression, foam automatic actuated	I	
21 13 00	fire suppression, foam manually actuated	I	

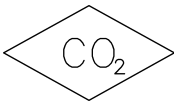
MF NO	DESCRIPTION	TYPE	SYMBOL
21 13 00	fire suppression, foam station reel	I	
21 13 00	fire suppression, foam system	I	
21 13 00	fire suppression, manual foam station	I	
21 13 00	fire suppression, manually actuated wet extinguishing system	I	
21 13 00	fire suppression, nozzle, dry monitor	I	

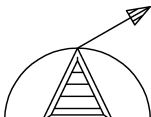
MF NO	DESCRIPTION	TYPE	SYMBOL
21 13 00	fire suppression, sprinkler heads, sidewall pendant	I	 
21 13 00	fire suppression, sprinkler heads, sidewall upright	I	 
21 13 00	fire suppression, sprinkler riser	I	
21 13 00	fire suppression, switch, pressure detector	I	
21 13 00	fire suppression, test header	I	

MF NO	DESCRIPTION	TYPE	SYMBOL

21 21 00	fire protection, manual carbon dioxide station	I	

21 21 00	fire suppression, extinguisher, carbon dioxide automatic actuated	I	

21 21 00	fire suppression, extinguisher, carbon dioxide system	I	

21 21 00	fire suppression, reel carbon dioxide station	I	

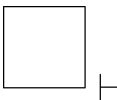
21 22 00	fire suppression, automatic actuated halon	I	

MF NO	DESCRIPTION	TYPE	SYMBOL

21 22 00	fire suppression, halon control panel	I	

21 22 00	fire suppression, halon manually actuated extinguisher	I	

21 22 00	fire suppression, halon system	I	

 
21 22 00	fire suppression, manual halon station	I	

21 23 00	fire suppression, manual wet chemical station	I	

MF NO	DESCRIPTION	TYPE	SYMBOL
21 23 00	fire suppression, wet chemical system	I	
21 24 00	fire suppression, dry chemical system	I	
21 24 00	fire suppression, extinguisher, dry chemical station reel	I	
21 24 00	fire suppression, extinguisher, manually actuated dry chemical	I	
21 30 00	fire suppression, fire pump test header, freestanding	I	

MF NO	DESCRIPTION	TYPE	SYMBOL
21 30 00	fire suppression, fire pump test header, wall mounted	I	
21 30 00	fire suppression, fire pump with drives	I	
21 41 00	storage tank, fire suppression water	I	
DIV 22 PLUMBING			
22 05 00	pipng, air heater (plate or tubular)	I	
22 05 00	pipng, air heater (rotating type)	I	

MF NO	DESCRIPTION	TYPE	SYMBOL
22 11 00	piping, air eliminator	I	
22 11 00	piping, air separator	I	
22 11 00	utility, water regulator valve	I	
22 11 00	water main, private	I	
22 11 00	drain line = D; thin line, 2.5 mm (3/32") text	L	

MF NO	DESCRIPTION	TYPE	SYMBOL
22 11 00	drain line, indirect = IW; thin line, 2.5 mm (3/32") text	L	
22 11 00	pipe line, cast iron = CI; thin line, 2.5 mm (3/32") text	L	
22 11 00	pipe line, clay tile = CT; thin line, 2.5 mm (3/32") text	L	
22 11 00	pipe line, ductile iron = DI; thin line, 2.5 mm (3/32") text	L	
22 11 00	waste line, sanitary soil (above floor) = SS; thin line, 2.5 mm (3/32") text	L	

MF NO	DESCRIPTION	TYPE	SYMBOL

22 11 00	waste line, sanitary soil (below floor = SS); thin line, 2.5 mm (3/32") text	L	— — SS — —

22 11 00	waste line and vent, combination = SV; thin line, 2.5 mm (3/32") text	L	— — SV — —

22 11 00	water line, cold; thin line, 5 mm (3/16") dash, 2 mm (5/64") space	L	— — — —

22 11 00	water line, drinking return = DWR; thin line, 2.5 mm (3/32") text	L	— — DWR — —

22 11 00	water line, drinking supply = DWS; thin line, 2.5 mm (3/32") text	L	— — DWS — —

MF NO	DESCRIPTION	TYPE	SYMBOL

22 11 00	water line, soft = SW; thin line, 2.5 mm (3/32") text	L	— — SW — —

22 11 00	water line, tempered return = TWR; thin line, 2.5 mm (3/32") text	L	— — TWR — —

22 11 00	water line, tempered supply = TWS; thin line, 2.5 mm (3/32") text	L	— — TWS — —

22 12 00	storage tank, potable water	I	 POTABLE WATER

22 13 00	drain, floor	I	 FD

MF NO	DESCRIPTION	TYPE	SYMBOL

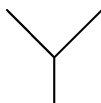
22 13 00 piping, grease trap

I



22 14 00 piping, drain, open funnel

I



22 14 00 drain line, storm (above floor); thin line, 2.5 mm (3/32") text

L



22 14 00 drain line, storm (below floor); thin line, 2.5 mm (3/32") text

L



22 14 00 pipe line, reinforced concrete = RCP; thin line, 2.5 mm (3/32") text

 
L



MF NO	DESCRIPTION	TYPE	SYMBOL

22 15 00 compressed air line = A;
thin line, 2.5 mm (3/32") text

L



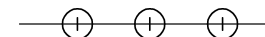
22 31 00 utility, water softener

I



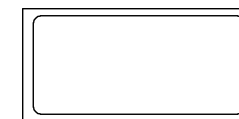
22 40 00 plumbing fixtures, shower, overhead gang

I



22 40 00 bath, emergency

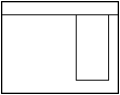
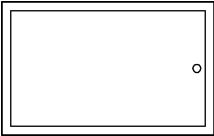
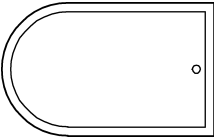
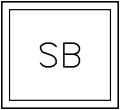
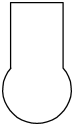
O

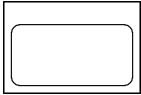
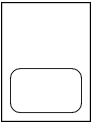
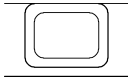
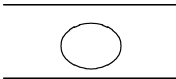


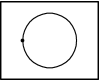
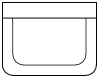
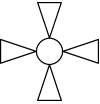
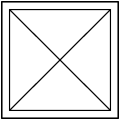
22 40 00 bath, foot

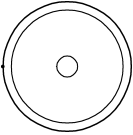
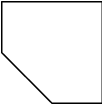
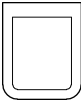
O

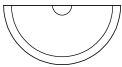
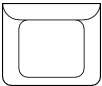
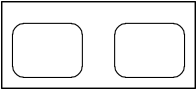


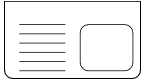
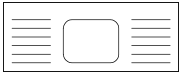
MF NO	DESCRIPTION	TYPE	SYMBOL
22 40 00	bath, infant	0	
22 40 00	bath, recessed	0	
22 40 00	bath, rimmed	0	
22 40 00	bath, sitz	0	
22 40 00	bidet	0	

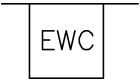
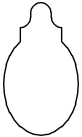
MF NO	DESCRIPTION	TYPE	SYMBOL
22 40 00	laundry, single tray	0	
22 40 00	lavatory, accessible	0	
22 40 00	lavatory, corner	0	
22 40 00	lavatory, countertop	0	
22 40 00	lavatory, integral countertop	0	

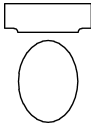
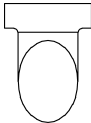
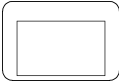
MF NO	DESCRIPTION	TYPE	SYMBOL
22 40 00	lavatory, medical manicure	0	
22 40 00	lavatory, wall hung	0	
22 40 00	shower, pedestal gang	0	
22 40 00	shower head	0	
22 40 00	shower stall	0	

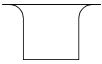
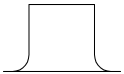
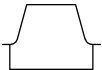
MF NO	DESCRIPTION	TYPE	SYMBOL
22 40 00	sink, circular wash type	0	
22 40 00	sink, floor	0	
22 40 00	sink, flushing rimmed clinical	0	
22 40 00	sink, general	0	
22 40 00	sink, laundry	0	

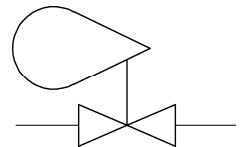
MF NO	DESCRIPTION	TYPE	SYMBOL
22 40 00	sink, semi-circular wash	0	
22 40 00	sink, service, cast iron enameled	0	
22 40 00	sink, service, metal	0	
22 40 00	sink, two compartment type	0	
22 40 00	sink, two compartment with left & right drainboards	0	

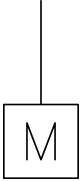
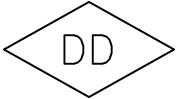
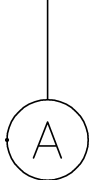
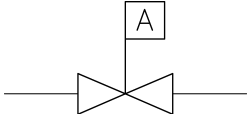
MF NO	DESCRIPTION	TYPE	SYMBOL
22 40 00	sink with drainboard	0	
22 40 00	sink with garbage disposal	0	
22 40 00	sink with left & right drain board	0	
22 40 00	urinal, corner type	0	
22 40 00	urinal, floor mounted	0	

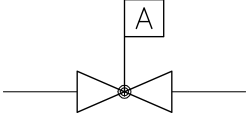
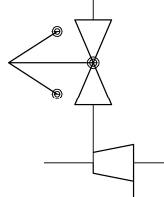
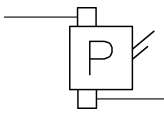
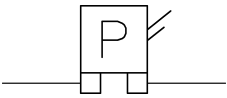
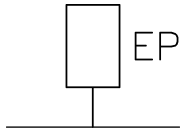
MF NO	DESCRIPTION	TYPE	SYMBOL
22 40 00	urinal, trough type	0	
22 40 00	urinal, wall hung	0	
22 40 00	water cooler, freestanding electric	0	
22 40 00	water cooler, wall hung electric	0	
22 40 00	water closet, flush valve floor outlet	0	

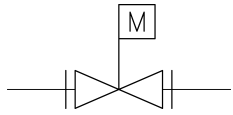
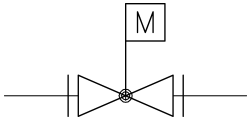
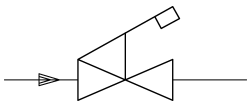
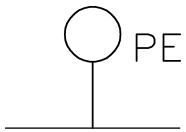
MF NO	DESCRIPTION	TYPE	SYMBOL
22 40 00	water closet, flush valve wall hung	0	
22 40 00	water closet, integral tank	0	
22 40 00	water closet, tank type	0	
22 40 00	water closet, wall hung tank	0	
22 43 00	sink, surgeon scrub	0	

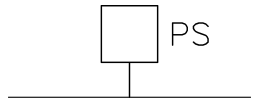
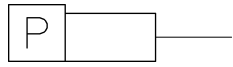
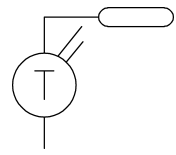
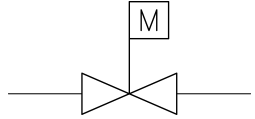
MF NO	DESCRIPTION	TYPE	SYMBOL
22 47 00	drinking fountain, projecting type	O	
22 47 00	drinking fountain, recessed type	O	
22 47 00	drinking fountain, semi-recessed type	O	
22 62 00	vacuum air line = VAC; thin line, 2.5 mm (3/32") text	L	
22 62 00	vacuum cleaning line = VC; thin line, 2.5 mm (3/32") text	L	

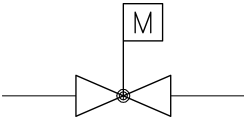
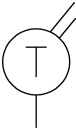
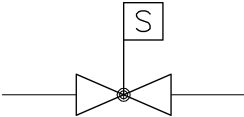
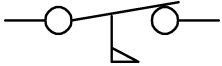
MF NO	DESCRIPTION	TYPE	SYMBOL
22 62 00	vacuum pump discharge line = VPD; thin line, 2.5 mm (3/32") text	L	
22 63 00	liquid oxygen line = LOX; thin line, 2.5 mm (3/32") text	L	
22 63 00	nitrous oxide line = NO; thin line, 2.5 mm (3/32") text	L	
22 63 00	oxygen line = O; thin line, 2.5 mm (3/32") text	L	
DIV 23 HEATING, VENTILATING, and AIR CONDITIONING			
23 09 00	air distribution, controller, liquid level	I	

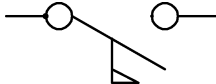
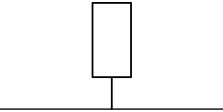
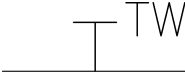
MF NO	DESCRIPTION	TYPE	SYMBOL
23 09 00	air distribution, damper control, electric operated	I	
23 09 00	air distribution, duct detector	I	
23 09 00	air distribution, pneumatic operated damper control	I	
23 09 00	control panel for heating, ventilating and air conditioning	I	
23 09 00	HVAC control, air motor controlled gate valve	I	

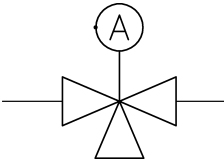
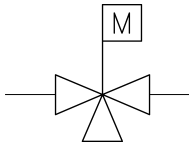
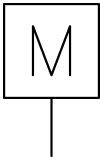
MF NO	DESCRIPTION	TYPE	SYMBOL
23 09 00	HVAC control, air motor controlled globe valve	I	
23 09 00	HVAC control, automatic governor operated valve	I	
23 09 00	HVAC control, differential oil pressure switch	I	
23 09 00	HVAC control, dual pressure switch	I	
23 09 00	HVAC control, electric pneumatic control	I	

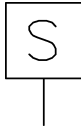
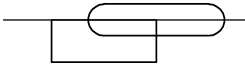
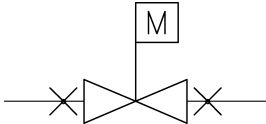
MF NO	DESCRIPTION	TYPE	SYMBOL
23 09 00	HVAC control, flanged motor operated gate valve	I	
23 09 00	HVAC control, flanged motor operated globe valve	I	
23 09 00	HVAC control, fusible link quick valve	I	
23 09 00	HVAC control, pneumatic electric control	I	
23 09 00	HVAC control, pressure stat	I	

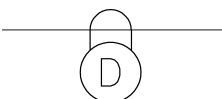
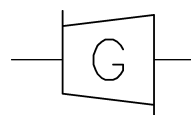
MF NO	DESCRIPTION	TYPE	SYMBOL
23 09 00	HVAC control, pressure switch, type 1	I	
23 09 00	HVAC control, pressure switch, type 2	I	
23 09 00	HVAC control, pressure switch with high pressure cutout	I	
23 09 00	HVAC control, remote bulb thermostat	I	
23 09 00	HVAC control, screwed motor operated gate valve	I	

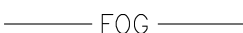
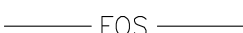
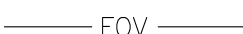
MF NO	DESCRIPTION	TYPE	SYMBOL
23 09 00	HVAC control, screwed motor operated globe valve	I	
23 09 00	HVAC control, self-contained thermostat	I	
23 09 00	HVAC control, solenoid valve	I	
23 09 00	HVAC control, spring check valve	I	
23 09 00	HVAC control, switch, normally closed flow	I	

MF NO	DESCRIPTION	TYPE	SYMBOL
23 09 00	HVAC control, switch, normally open flow	I	
23 09 00	HVAC control, thermal bulb	I	
23 09 00	HVAC control, thermometer	I	
23 09 00	HVAC control, thermometer well	I	
23 09 00	HVAC control, thermostat, electric	I	

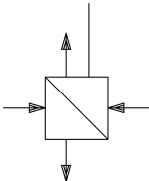
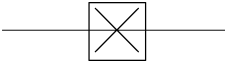
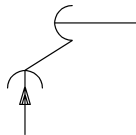
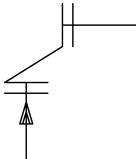
MF NO	DESCRIPTION	TYPE	SYMBOL
23 09 00	HVAC control, thermostat, pneumatic	I	
23 09 00	HVAC control, thermostat, self-contained	I	
23 09 00	HVAC control, three-way air motor controlled valve	I	
23 09 00	HVAC control, three-way electric motor controlled valve	I	
23 09 00	HVAC control, valve actuator electric motor	I	

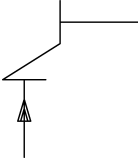
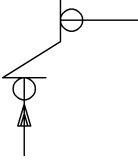
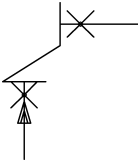
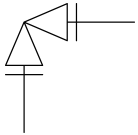
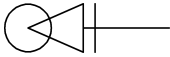
MF NO	DESCRIPTION	TYPE	SYMBOL
23 09 00	HVAC control, valve actuator electric solenoid	I	
23 09 00	HVAC control, valve actuator pneumatic motor	I	
23 09 00	HVAC control, valve actuator pneumatic motor diaphragm	I	
23 09 00	HVAC control, vapor regulated suction valve	I	
23 09 00	HVAC control, welded motor operated gate valve	I	

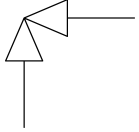
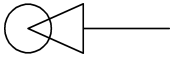
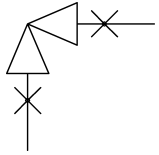
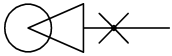
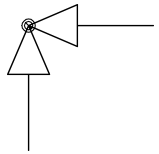
MF NO	DESCRIPTION	TYPE	SYMBOL
23 10 00	piping, engine (indicate fuel)	I	
23 10 00	piping, gas turbine	I	
23 11 00	fire suppression, LP gas shutoff	I	
23 11 00	fire suppression, natural gas shutoff	I	
23 11 00	fuel oil, discharge line = FOD; thin line, 2.5 mm (3/32") text	L	

MF NO	DESCRIPTION	TYPE	SYMBOL
23 11 00	fuel oil, flow line = FOF; thin line, 2.5 mm (3/32") text	L	
23 11 00	fuel oil, gauge line = FOG; 2.5 mm (3/32") text	L	
23 11 00	fuel oil, return line = FOR; thin line, 2.5 mm (3/32") text	L	
23 11 00	fuel oil, suction supply line = FOS; thin line, 2.5 mm (3/32") text	L	
23 11 00	fuel oil, tank vent line = FOV; thin line, 2.5 mm (3/32") text	L	

MF NO	DESCRIPTION	TYPE	SYMBOL
23 11 00	gas line, high pressure = HG; thin line, 2.5 mm (3/32") text	L	——— HG ———
23 11 00	gas line, liquid petroleum = LPG; thin line, 2.5 mm (3/32") text	L	——— LPG ———
23 11 00	gas line, low pressure = G; thin line, 2.5 mm (3/32") text	L	——— G ———
23 11 00	gas line, medium pressure = MG; thin line, 2.5 mm (3/32") text	L	——— MG ———
23 13 00	storage tank, facility fuel storage	I	

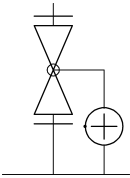
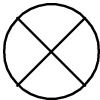
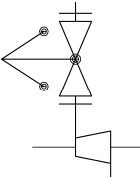
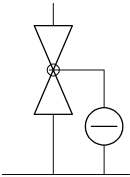
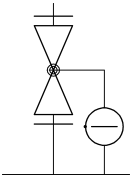
MF NO	DESCRIPTION	TYPE	SYMBOL
23 20 00	heater, live steam superheater	I	
23 20 00	piping, anchor intermediate	I	
23 20 00	piping, anchor main	I	
23 20 00	piping, angle check valve, bell & spigot	I	
23 20 00	piping, angle check valve, flanged	I	

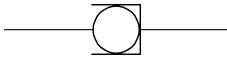
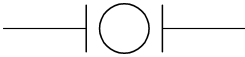
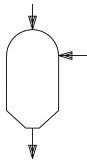
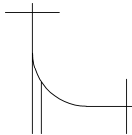
MF NO	DESCRIPTION	TYPE	SYMBOL
23 20 00	23 20 00 piping, angle check valve, screwed	I	
23 20 00	23 20 00 piping, angle check valve, soldered	I	
23 20 00	23 20 00 piping, angle check valve, welded	I	
23 20 00	23 20 00 piping, angle gate valve, flanged (elevation)	I	
23 20 00	23 20 00 piping, angle gate valve, flanged (plan)	I	

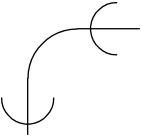
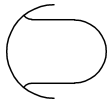
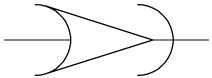
MF NO	DESCRIPTION	TYPE	SYMBOL
23 20 00	23 20 00 piping, angle gate valve, screwed (elevation)	I	
23 20 00	23 20 00 piping, angle gate valve, screwed (plan)	I	
23 20 00	23 20 00 piping, angle gate valve, welded (elevation)	I	
23 20 00	23 20 00 piping, angle gate valve, welded (plan)	I	
23 20 00	23 20 00 piping, angle globe valve (elevation)	I	

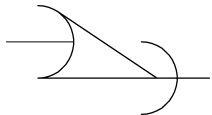
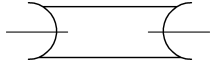
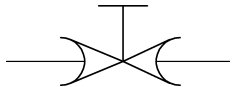
MF NO	DESCRIPTION	TYPE	SYMBOL
23 20 00	pipng, angle globe valve, flanged (elevation)	I	
23 20 00	pipng, angle globe valve, flanged (plan)	I	
23 20 00	pipng, angle globe valve, screwed (elevation)	I	
23 20 00	pipng, angle globe valve, screwed (plan)	I	
23 20 00	pipng, angle globe valve, soldered (plan)	I	

MF NO	DESCRIPTION	TYPE	SYMBOL
23 20 00	pipng, angle globe valve, welded (elevation)	I	
23 20 00	pipng, angle globe valve, welded (plan)	I	
23 20 00	pipng, angle hose valve	I	
23 20 00	pipng, automatic air vent	I	
23 20 00	pipng, automatic bypass valve	I	

MF NO	DESCRIPTION	TYPE	SYMBOL
23 20 00	23 20 00 piping, automatic bypass valve, flanged	I	
23 20 00	23 20 00 piping, automatic expansion valve	I	
23 20 00	23 20 00 piping, automatic governor operated valve, flanged	I	
23 20 00	23 20 00 piping, automatic reducing valve	I	
23 20 00	23 20 00 piping, automatic reducing valve, flanged	I	

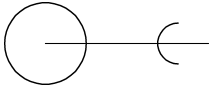
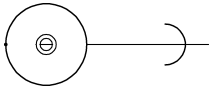
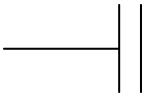
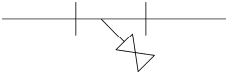
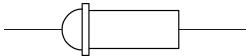
MF NO	DESCRIPTION	TYPE	SYMBOL
23 20 00	23 20 00 piping, ball joint	I	
23 20 00	23 20 00 piping, ball valve	I	
23 20 00	23 20 00 piping, barometric condenser	I	
23 20 00	23 20 00 piping, base elbow, screwed	I	
23 20 00	23 20 00 piping, bell & spigot 45 degree elbow	I	

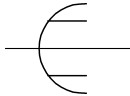
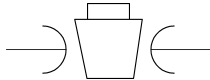
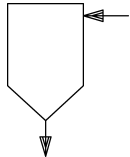
MF NO	DESCRIPTION	TYPE	SYMBOL
23 20 00	pipng, bell & spigot 90 degree elbow	I	
23 20 00	pipng, bell & spigot bull plug	I	
23 20 00	pipng, bell & spigot cap	I	
23 20 00	pipng, bell & spigot concentric reducer	I	
23 20 00	pipng, bell & spigot connecting pipe joint	I	

MF NO	DESCRIPTION	TYPE	SYMBOL
23 20 00	pipng, bell & spigot crossover	I	
23 20 00	pipng, bell & spigot eccentric reducer	I	
23 20 00	pipng, bell & spigot expansion bell joint	I	
23 20 00	pipng, bell & spigot gate valve (elevation)	I	
23 20 00	pipng, bell & spigot globe valve (elevation)	I	

MF NO	DESCRIPTION	TYPE	SYMBOL
23 20 00	pipng, bell & spigot outlet down tee	I	
23 20 00	pipng, bell & spigot outlet up tee	I	
23 20 00	pipng, bell & spigot pipe plug	I	
23 20 00	pipng, bell & spigot reducing tee	I	
23 20 00	pipng, bell & spigot safety valve	I	

MF NO	DESCRIPTION	TYPE	SYMBOL
23 20 00	pipng, bell & spigot side outlet down tee	I	
23 20 00	pipng, bell & spigot side outlet tee	I	
23 20 00	pipng, bell & spigot sleeve	I	
23 20 00	pipng, bell & spigot stop valve	I	
23 20 00	pipng, bell & spigot straight size tee	I	

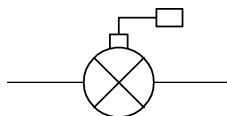
MF NO	DESCRIPTION	TYPE	SYMBOL
23 20 00	piping, bell & spigot turned down elbow	I	
23 20 00	piping, bell & spigot turned up elbow	I	
23 20 00	piping, blind flange	I	
23 20 00	piping, blow off strainer	I	
23 20 00	piping, boiler return trap	I	

MF NO	DESCRIPTION	TYPE	SYMBOL
23 20 00	piping, bushing bell & spigot	I	
23 20 00	piping, butterfly valve	I	
23 20 00	piping, capillary tube	I	
23 20 00	piping, cock bell & spigot	I	
23 20 00	piping, condenser jet	I	

MF NO	DESCRIPTION	TYPE	SYMBOL

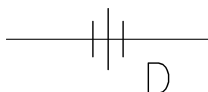
23 20 00 piping, condenser water
regulating valve

I



23 20 00 piping, dielectric union

I



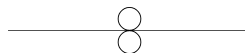
23 20 00 piping, drain hose end

I



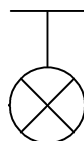
23 20 00 piping, duplex strainer

I



23 20 00 piping, expansion hand valve

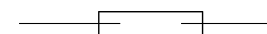
I



MF NO	DESCRIPTION	TYPE	SYMBOL

23 20 00 piping, expansion joint

I



23 20 00 piping, expansion loop

I



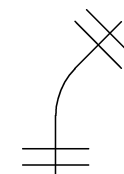
23 20 00 piping, filter and strainer line

I



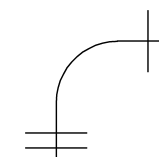
23 20 00 piping, flanged 45 degree
elbow

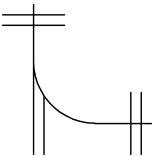
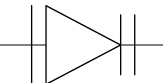
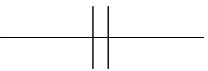
I

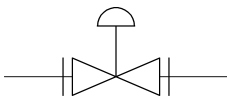
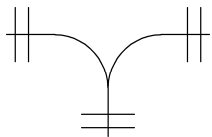
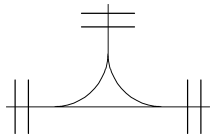
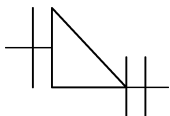
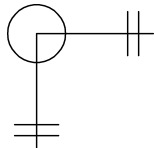


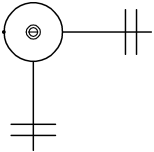
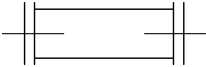
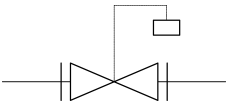
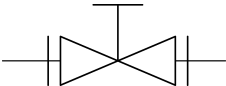
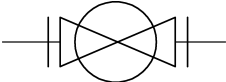
23 20 00 piping, flanged 90 degree
elbow

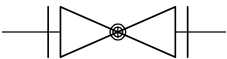
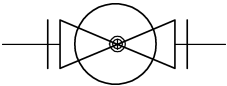
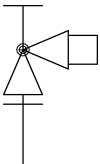
I

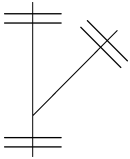
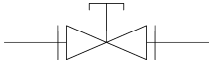
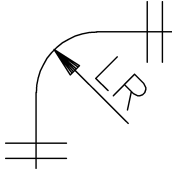
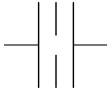
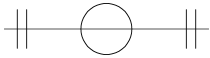


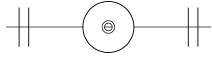
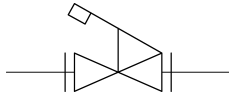
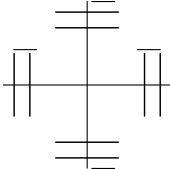
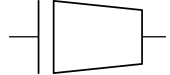
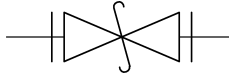
MF NO	DESCRIPTION	TYPE	SYMBOL
23 20 00	piping, flanged base elbow	I	
23 20 00	piping, flanged bull plug	I	
23 20 00	piping, flanged cock	I	
23 20 00	piping, flanged concentric reducer	I	
23 20 00	piping, flanged connecting pipe joint	I	

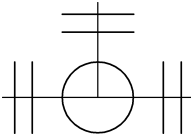
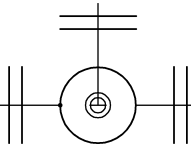
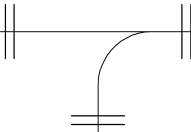
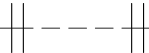
MF NO	DESCRIPTION	TYPE	SYMBOL
23 20 00	piping, flanged diaphragm valve	I	
23 20 00	piping, flanged double branch elbow	I	
23 20 00	piping, flanged double sweep tee	I	
23 20 00	piping, flanged eccentric reducer	I	
23 20 00	piping, flanged elbow side outlet, down	I	

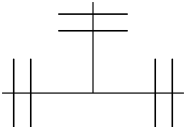
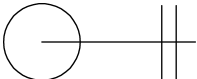
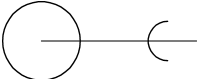
MF NO	DESCRIPTION	TYPE	SYMBOL
23 20 00	pipng, flanged elbow side outlet, up	I	
23 20 00	pipng, flanged expansion joint	I	
23 20 00	pipng, flanged float valve	I	
23 20 00	pipng, flanged gate valve (elevation)	I	
23 20 00	pipng, flanged gate valve (plan)	I	

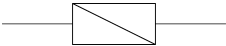
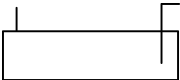
MF NO	DESCRIPTION	TYPE	SYMBOL
23 20 00	pipng, flanged globe valve (elevation)	I	
23 20 00	pipng, flanged globe valve (plan)	I	
23 20 00	pipng, flanged hose angle valve	I	
23 20 00	pipng, flanged hose gate valve	I	
23 20 00	pipng, flanged hose globe valve	I	

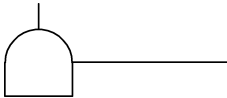
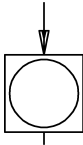
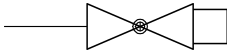
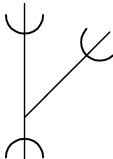
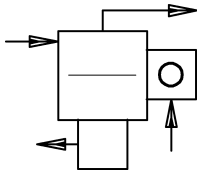
MF NO	DESCRIPTION	TYPE	SYMBOL
23 20 00	piping, flanged lateral	I	
23 20 00	piping, flanged lock shield valve	I	
23 20 00	piping, flanged long radius elbow	I	
23 20 00	piping, flanged orifice flange	I	
23 20 00	piping, flanged outlet down tee	I	

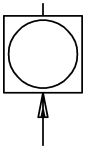
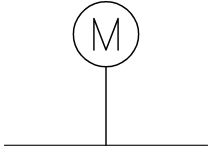
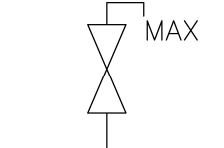
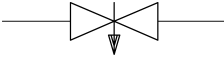
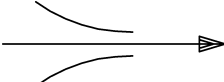
MF NO	DESCRIPTION	TYPE	SYMBOL
23 20 00	piping, flanged outlet up tee	I	
23 20 00	piping, flanged quick opening valve	I	
23 20 00	piping, flanged reducing cross	I	
23 20 00	piping, flanged reducing flange	I	
23 20 00	piping, flanged safety valve	I	

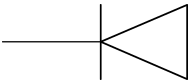
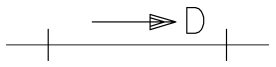
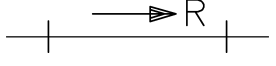
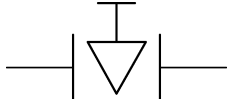
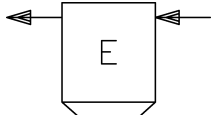
MF NO	DESCRIPTION	TYPE	SYMBOL
23 20 00	piping, flanged side outlet tee	I	
23 20 00	piping, flanged side outlet up tee	I	
23 20 00	piping, flanged single sweep tee	I	
23 20 00	piping, flanged sleeve	I	
23 20 00	piping, flanged spool piece	I	

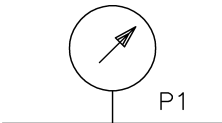
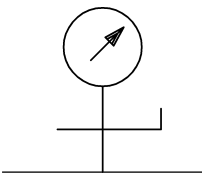
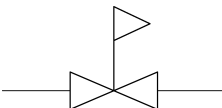
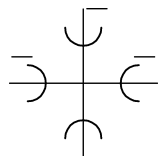
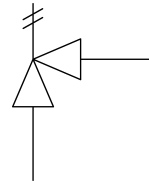
MF NO	DESCRIPTION	TYPE	SYMBOL
23 20 00	piping, flanged stop valve	I	
23 20 00	piping, flanged straight size tee	I	
23 20 00	piping, flanged turned down elbow	I	
23 20 00	piping, flanged turned up elbow	I	
23 20 00	piping, flanged union	I	

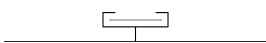
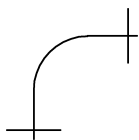
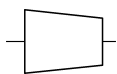
MF NO	DESCRIPTION	TYPE	SYMBOL
23 20 00	piping, float and thermostatic trap	I	
23 20 00	piping, float trap	I	
23 20 00	piping, heat, liquid exchanger	I	
23 20 00	piping, heat, transfer surface	I	
23 20 00	piping, high pressure horizontal receiver	I	

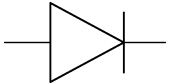
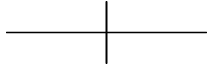
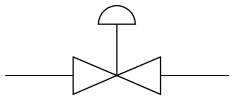
MF NO	DESCRIPTION	TYPE	SYMBOL
23 20 00	piping, high pressure vertical receiver	I	
23 20 00	piping, high side float valve	I	
23 20 00	piping, hose globe valve	I	
23 20 00	piping, lateral bell & spigot	I	
23 20 00	piping, low pressure receiver	I	

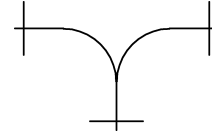
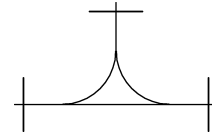
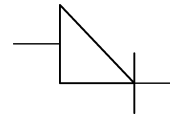
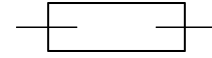
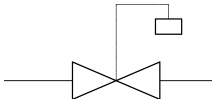
MF NO	DESCRIPTION	TYPE	SYMBOL
23 20 00	piping, low side float valve	I	
23 20 00	piping, magnetic stop valve	I	
23 20 00	piping, manual air vent	I	
23 20 00	piping, needle valve	I	
23 20 00	piping, nozzle flow	I	

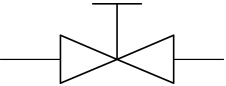
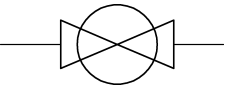
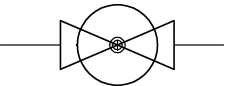
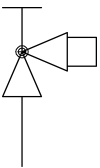
MF NO	DESCRIPTION	TYPE	SYMBOL
23 20 00	piping, pipe plug	I	
23 20 00	piping, pitch or pipe drop	I	
23 20 00	piping, pitch or pipe rise	I	
23 20 00	piping, plug valve	I	
23 20 00	piping, precipitator	I	

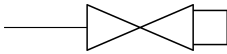
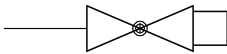
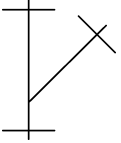
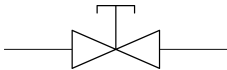
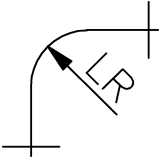
MF NO	DESCRIPTION	TYPE	SYMBOL
23 20 00	piping, pressure gage	I	
23 20 00	piping, pressure gage and cock	I	
23 20 00	piping, pressure reducing valve	I	
23 20 00	piping, reducing bell & spigot cross	I	
23 20 00	piping, relief or safety valve	I	

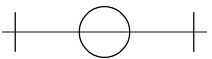
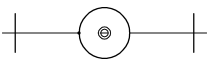
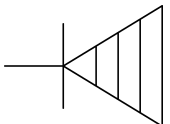
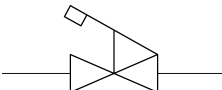
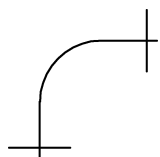
MF NO	DESCRIPTION	TYPE	SYMBOL
23 20 00	piping, rupture disc	I	
23 20 00	piping, screwed 45 degree elbow	I	
23 20 00	piping, screwed 90 degree elbow	I	
23 20 00	piping, screwed bushing	I	
23 20 00	piping, screwed cap	I	

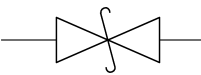
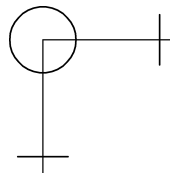
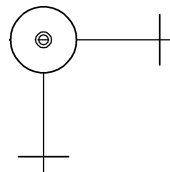
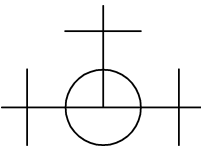
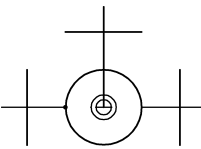
MF NO	DESCRIPTION	TYPE	SYMBOL
23 20 00	piping, screwed cock	I	
23 20 00	piping, screwed concentric reducer	I	
23 20 00	piping, screwed connecting pipe joint	I	
23 20 00	piping, screwed crossover	I	
23 20 00	piping, screwed diaphragm valve	I	

MF NO	DESCRIPTION	TYPE	SYMBOL
23 20 00	piping, screwed double branch elbow	I	
23 20 00	piping, screwed double sweep tee	I	
23 20 00	piping, screwed eccentric reducer	I	
23 20 00	piping, screwed expansion joint	I	
23 20 00	piping, screwed float valve	I	

MF NO	DESCRIPTION	TYPE	SYMBOL
23 20 00	pipng, screwed gate valve (elevation)	I	
23 20 00	pipng, screwed gate valve (plan)	I	
23 20 00	pipng, screwed globe valve (elevation)	I	
23 20 00	pipng, screwed globe valve (plan)	I	
23 20 00	pipng, screwed hose angle valve	I	

MF NO	DESCRIPTION	TYPE	SYMBOL
23 20 00	pipng, screwed hose gate valve	I	
23 20 00	pipng, screwed hose globe valve	I	
23 20 00	pipng, screwed lateral	I	
23 20 00	pipng, screwed lock shield valve	I	
23 20 00	pipng, screwed long radius elbow	I	

MF NO	DESCRIPTION	TYPE	SYMBOL
23 20 00	23 20 00 piping, screwed outlet down tee	I	
23 20 00	23 20 00 piping, screwed outlet up tee	I	
23 20 00	23 20 00 piping, screwed pipe plug	I	
23 20 00	23 20 00 piping, screwed quick opening valve	I	
23 20 00	23 20 00 piping, screwed reducing elbow	I	

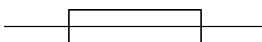
MF NO	DESCRIPTION	TYPE	SYMBOL
23 20 00	23 20 00 piping, screwed safety valve	I	
23 20 00	23 20 00 piping, screwed side outlet elbow, down	I	
23 20 00	23 20 00 piping, screwed side outlet elbow, up	I	
23 20 00	23 20 00 piping, screwed side outlet tee	I	
23 20 00	23 20 00 piping, screwed side outlet up tee	I	

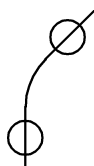
MF NO	DESCRIPTION	TYPE	SYMBOL
23 20 00	23 20 00 piping, screwed single sweep tee	I	
23 20 00	23 20 00 piping, screwed sleeve	I	
23 20 00	23 20 00 piping, screwed stop valve	I	
23 20 00	23 20 00 piping, screwed straight size tee	I	
23 20 00	23 20 00 piping, screwed street elbow	I	

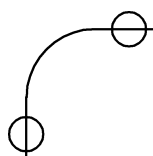
MF NO	DESCRIPTION	TYPE	SYMBOL
23 20 00	23 20 00 piping, screwed turned down elbow	I	
23 20 00	23 20 00 piping, screwed turned up elbow	I	
23 20 00	23 20 00 piping, screwed union	I	
23 20 00	23 20 00 piping, side outlet elbow, bell & spigot, outlet down	I	
23 20 00	23 20 00 piping, side outlet elbow, bell & spigot, outlet up	I	

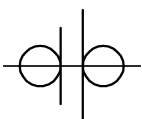
MF NO	DESCRIPTION	TYPE	SYMBOL

23 20 00	piping, sight glass	I	

23 20 00	piping, sleeve	I	

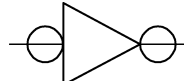
23 20 00	piping, soldered 45 degree elbow	I	

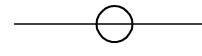
23 20 00	piping, soldered 90 degree elbow	I	

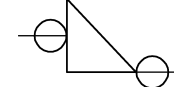
23 20 00	piping, soldered bushing	I	

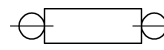
MF NO	DESCRIPTION	TYPE	SYMBOL

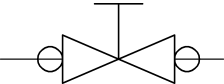
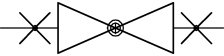
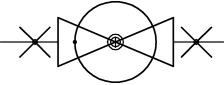
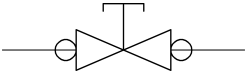
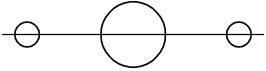
23 20 00	piping, soldered cock	I	

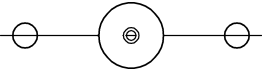
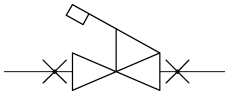
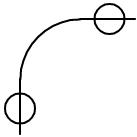
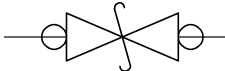
23 20 00	piping, soldered concentric reducer	I	

23 20 00	piping, soldered connecting pipe joint	I	

23 20 00	piping, soldered eccentric reducer	I	

23 20 00	piping, soldered expansion joint	I	

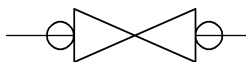
MF NO	DESCRIPTION	TYPE	SYMBOL
23 20 00	piping, soldered gate valve	I	
23 20 00	piping, soldered globe valve (elevation)	I	
23 20 00	piping, soldered globe valve (plan)	I	
23 20 00	piping, soldered lock shield valve	I	
23 20 00	piping, soldered outlet down tee	I	

MF NO	DESCRIPTION	TYPE	SYMBOL
23 20 00	piping, soldered outlet up tee	I	
23 20 00	piping, soldered quick opening valve	I	
23 20 00	piping, soldered reducing elbow	I	
23 20 00	piping, soldered safety valve	I	
23 20 00	piping, soldered sleeve	I	

MF NO	DESCRIPTION	TYPE	SYMBOL

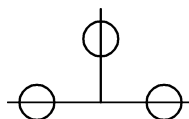
23 20 00 piping, soldered stop valve

I



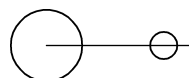
23 20 00 piping, soldered straight size tee

I



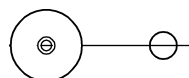
23 20 00 piping, soldered turned down elbow

I



23 20 00 piping, soldered turned up elbow

I



23 20 00 piping, soldered union

I



MF NO	DESCRIPTION	TYPE	SYMBOL

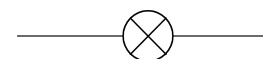
23 20 00 piping, square head cock

I



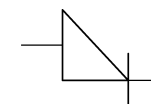
23 20 00 piping, steam trap (indicate type)

I



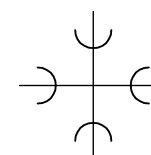
23 20 00 piping, straight crown eccentric reducer

I



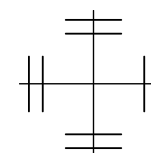
23 20 00 piping, straight size bell & spigot cross

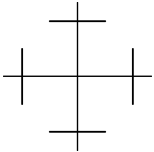
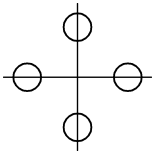
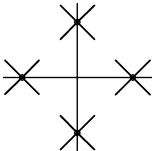
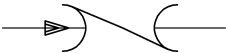
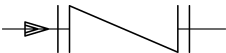
I

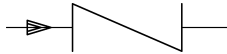
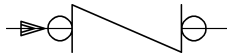
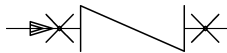
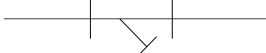
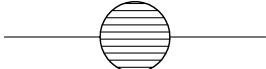


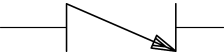
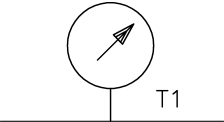
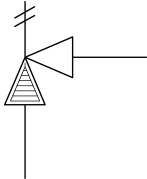
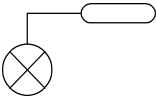
23 20 00 piping, straight size flanged cross

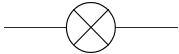
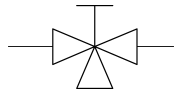
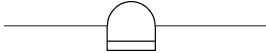
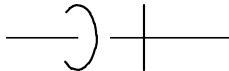
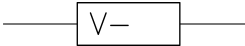
I

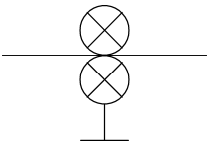
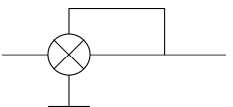
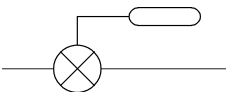
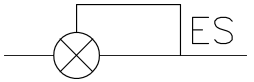
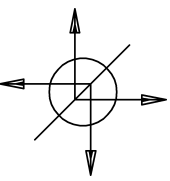


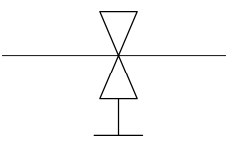
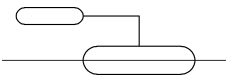
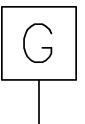
 
MF NO	DESCRIPTION	TYPE	SYMBOL
23 20 00	piping, straight size screwed cross	I	
23 20 00	piping, straight size soldered cross	I	
23 20 00	piping, straight size welded cross	I	
23 20 00	piping, straight way bell & spigot check valve	I	
23 20 00	piping, straight way flanged check valve	I	

MF NO	DESCRIPTION	TYPE	SYMBOL
23 20 00	piping, straight way screwed check valve	I	
23 20 00	piping, straight way soldered check valve	I	
23 20 00	piping, straight way welded check valve	I	
23 20 00	piping, strainer	I	
23 20 00	piping, strainer (plan)	I	

 
MF NO	DESCRIPTION	TYPE	SYMBOL
23 20 00	23 20 00 piping, swing gate check valve	I	
23 20 00	23 20 00 piping, temperature gage	I	
23 20 00	23 20 00 piping, temperature pressure relief valve	I	
23 20 00	23 20 00 piping, thermostatic blast trap	I	
23 20 00	23 20 00 piping, thermostatic expansion valve	I	

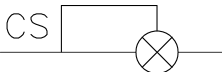
MF NO	DESCRIPTION	TYPE	SYMBOL
23 20 00	23 20 00 piping, thermostatic trap	I	
23 20 00	23 20 00 piping, three-way manual valve	I	
23 20 00	23 20 00 piping, trap scale	I	
23 20 00	23 20 00 piping, turned down 45 degree elbow	I	
23 20 00	23 20 00 piping, unclassified valve	I	

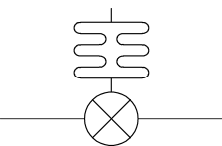
MF NO	DESCRIPTION	TYPE	SYMBOL
23 20 00	pipng, valve, constant pressure suction	I	
23 20 00	pipng, valve, evaporative pressure, regular snap action	I	
23 20 00	pipng, valve, evaporative pressure, regular throttling	I	
23 20 00	pipng, valve, evaporative pressure, regular throttling evaporator	I	
23 20 00	pipng, valve, refrigerant reversing	I	

MF NO	DESCRIPTION	TYPE	SYMBOL
23 20 00	pipng, valve, snap action	I	
23 20 00	pipng, valve, thermosuction	I	
23 20 00	pipng, valve actuator manual gear	I	
23 20 00	pipng, valve actuator manual lever	I	
23 20 00	pipng, valve actuator manual non-rise stem	I	

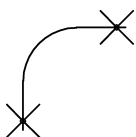
MF NO	DESCRIPTION	TYPE	SYMBOL

23 20 00	23 20 00 piping, valve actuator manual out stem/yoke	I	

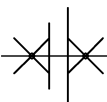
23 20 00	23 20 00 piping, valve compressor suction pressure	I	

23 20 00	23 20 00 piping, water valve	I	

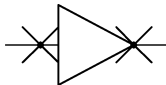
23 20 00	23 20 00 piping, welded 45 degree elbow	I	

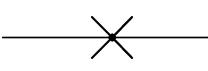
23 20 00	23 20 00 piping, welded 90 degree elbow	I	

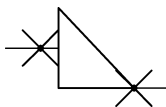
MF NO	DESCRIPTION	TYPE	SYMBOL

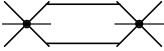
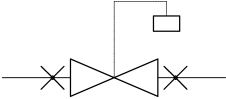
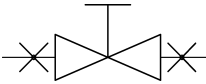
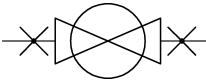
23 20 00	23 20 00 piping, welded bushing	I	

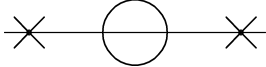
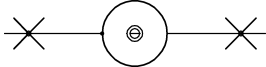
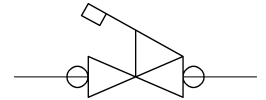
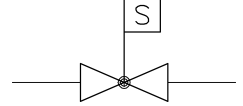
23 20 00	23 20 00 piping, welded cock	I	

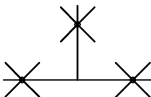
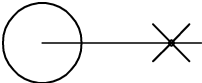
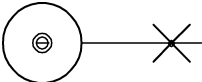
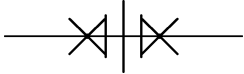
23 20 00	23 20 00 piping, welded concentric reducer	I	

23 20 00	23 20 00 piping, welded connecting pipe joint	I	

23 20 00	23 20 00 piping, welded eccentric reducer	I	

MF NO	DESCRIPTION	TYPE	SYMBOL
23 20 00	23 20 00 piping, welded expansion joint	I	
23 20 00	23 20 00 piping, welded float valve	I	
23 20 00	23 20 00 piping, welded gate valve (elevation)	I	
23 20 00	23 20 00 piping, welded gate valve (plan)	I	
23 20 00	23 20 00 piping, welded globe valve	I	

MF NO	DESCRIPTION	TYPE	SYMBOL
23 20 00	23 20 00 piping, welded outlet down tee	I	
23 20 00	23 20 00 piping, welded outlet up tee	I	
23 20 00	23 20 00 piping, welded quick opening valve	I	
23 20 00	23 20 00 piping, welded safety valve	I	
23 20 00	23 20 00 piping, welded sleeve	I	

MF NO	DESCRIPTION	TYPE	SYMBOL
23 20 00	piping, welded stop valve	I	
23 20 00	piping, welded straight size tee	I	
23 20 00	piping, welded turned down elbow	I	
23 20 00	piping, welded turned up elbow	I	
23 20 00	piping, welded union	I	

MF NO	DESCRIPTION	TYPE	SYMBOL
23 20 00	air relief line = ATV; thin line, 2.5 mm (3/32") text	L	——— ATV ———
23 20 00	boiler blow down line = BBD; thin line, 2.5 mm (3/32") text	L	——— BBD ———
23 20 00	condensate line = C; thin line, 2.5 mm (3/32") text	L	——— C ———
23 20 00	drain line, condensate (below floor) = ST; thin line, 5 mm (3/16") dash, 3 mm space, 2.5 mm (3/32") text	L	——— ST ———
23 20 00	humidification line = H; thin line, 2.5 mm (3/32") text	L	——— H ———

MF NO	DESCRIPTION	TYPE	SYMBOL

23 20 00	pumped condensate line = PC; thin line, 2.5 mm (3/32") text	L	———PC———

23 20 00	return line, brine = BR; thin line, 2.5 mm (3/32") text	L	———BR———

23 20 00	return line, condenser water = CR; thin line, 2.5 mm (3/32") text	L	———CR———

23 20 00	return line, dual temperature = DTR; thin line, 2.5 mm (3/32") text	L	———DTR———

23 20 00	return line, glycol heating = GHR; thin line, 2.5 mm (3/32") text	L	———GHR———

MF NO	DESCRIPTION	TYPE	SYMBOL

23 20 00	return line, high pressure condensate = HPC; thin line, 2.5 mm (3/32") text	L	———HPC———

23 20 00	return line, high temperature hot water = HTWR; thin line, 2.5 mm (3/32") text	L	———HTWR———

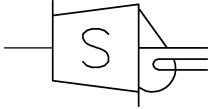
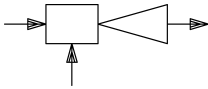
23 20 00	return line, low pressure condensate = LPC; thin line, 2.5 mm (3/32") text	L	———LPC———

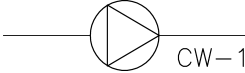
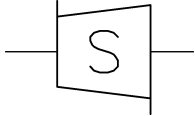
23 20 00	return line, low temperature hot water = HWR; thin line, 2.5 mm (3/32") text	L	———HWR———

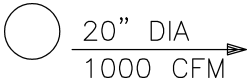
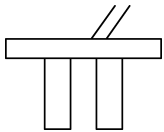
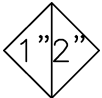
23 20 00	return line, medium pressure condensate = MPC; thin line, 2.5 mm (3/32") text	L	———MPC———

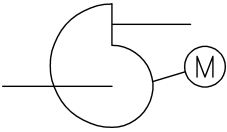
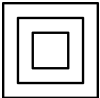
MF NO	DESCRIPTION	TYPE	SYMBOL
23 20 00	return line, medium temperature hot water = MTWR; thin line, 2.5 mm (3/32") text	L	——— MTWR ———
23 20 00	steam line, low pressure = LPS; thin line, 2.5 mm (3/32") text	L	——— LPS ———
23 20 00	steam line, medium pressure = MPS; thin line, 2.5 mm (3/32") text	L	——— MPS ———
23 20 00	supply line, brine = B; thin line, 2.5 mm (3/32") text	L	——— B ———
23 20 00	supply line, dual temperature = DTS; thin line, 2.5 mm (3/32") text	L	——— DTS ———

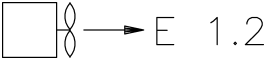
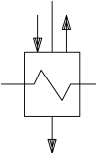
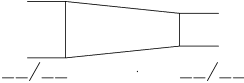
MF NO	DESCRIPTION	TYPE	SYMBOL
23 20 00	supply line, glycol heating = GHS; thin line, 2.5 mm (3/32") text	L	——— GHS ———
23 20 00	supply line, high pressure steam = HPS; thin line, 2.5 mm (3/32") text	L	——— HPS ———
23 20 00	supply line, low temperature hot water = HWS; thin line, 2.5 mm (3/32") text	L	——— HWS ———
23 20 00	supply line, medium temperature hot water = MTWS; thin line, 2.5 mm (3/32") text	L	——— MTWS ———
23 20 00	water line, condenser flow = C; thin line, 2.5 mm (3/32") text	L	——— C ———

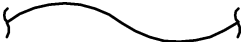
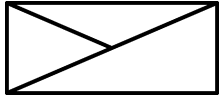
MF NO	DESCRIPTION	TYPE	SYMBOL
23 20 00	water line, hot; thin line, 5 mm (3/16") dash, 2 mm (5/64") space	L	— — — —
23 20 00	water line, make up = MU; thin line, 2.5 mm (3/32") text	L	—MU—
23 21 00	pipng, condensing steam turbine	I	
23 21 00	pipng, dynamic pump	I	
23 21 00	pipng, pump (plan) (indicate use)	I	

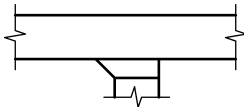
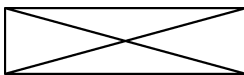
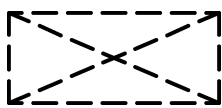
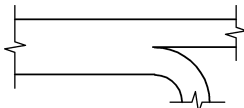
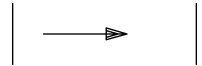
MF NO	DESCRIPTION	TYPE	SYMBOL
23 21 00	pipng, pump (schematic) (indicate use)	I	
23 21 00	pipng, steam turbine	I	
23 23 00	refrigerant discharge line = RD; thin line, 2.5 mm (3/32") text	L	—RD—
23 23 00	refrigerant liquid line = RL; thin line, 2.5 mm (3/32") text	L	—RL—
23 23 00	refrigerant suction line = RS; thin line, 2.5 mm (3/32") text	L	—RS—

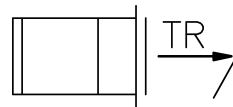
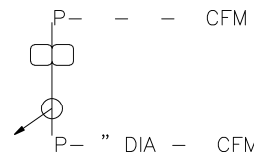
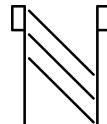
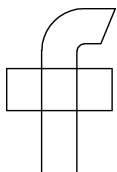
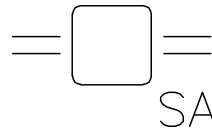
MF NO	DESCRIPTION	TYPE	SYMBOL
23 30 00	air distribution, ceiling spout outlet	I	
23 30 00	air distribution, supply outlet, wall	I	
23 30 00	damper, manual volume	I	
23 30 00	damper heater, duct, electric	I	
23 30 00	duct section, change in static pressure rating tag	I	

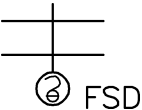
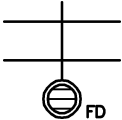
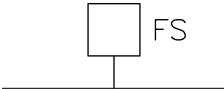
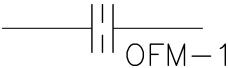
MF NO	DESCRIPTION	TYPE	SYMBOL
23 30 00	duct section, static pressure rating tag	I	
23 30 00	fan, blower	I	
23 30 00	fan, exhaust roof vent	I	
23 30 00	fan, intake roof vent	I	
23 30 00	fan, louvered roof vent	I	

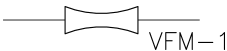
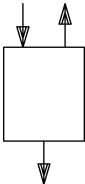
MF NO	DESCRIPTION	TYPE	SYMBOL
23 30 00	fan, propeller	I	 E 1.2
23 30 00	heater, feed with air outlet	I	
23 31 00	access door (AD) or access panel (AP)	I	
23 31 00	air distribution, flexible connector	I	
23 31 00	air distribution, transition	I	

 
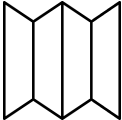
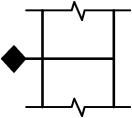
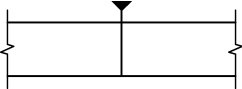
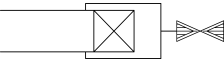
MF NO	DESCRIPTION	TYPE	SYMBOL
23 31 00	duct, flexible	I	
23 31 00	duct section, exhaust air down	I	
23 31 00	duct section, exhaust air up	I	
23 31 00	duct section, return air	I	
23 31 00	duct section, return air down	I	

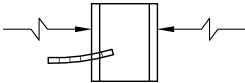
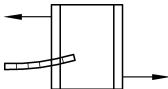
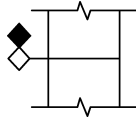
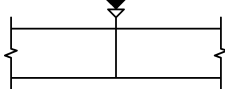
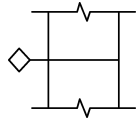
MF NO	DESCRIPTION	TYPE	SYMBOL
23 31 00	duct section, standard branch for supply and return	I	
23 31 00	duct section, supply air	I	
23 31 00	duct section, supply air down	I	
23 31 00	duct section, wye junction	I	
23 31 00	ductwork, change in elevation	I	

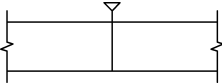
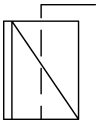
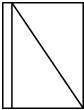
MF NO	DESCRIPTION	TYPE	SYMBOL
23 33 00	air distribution, adjustable blank off damper	I	
23 33 00	air distribution, adjustable damper plaque	I	
23 33 00	air distribution, barometric damper	I	
23 33 00	air distribution, ductwork cowl (gooseneck)	I	
23 33 00	air distribution, ductwork sound attenuator	I	

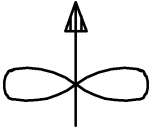
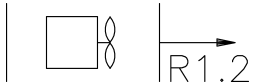
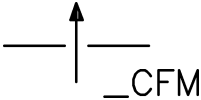
MF NO	DESCRIPTION	TYPE	SYMBOL
23 33 00	air distribution, fire and smoke damper	I	 FSD
23 33 00	air distribution, fire damper	I	 FD
23 33 00	air distribution, flow switch	I	 FS
23 33 00	air distribution, orifice flowmeter	I	 OFM-1
23 33 00	air distribution, smoke damper	I	 SD

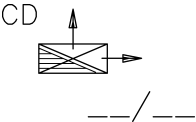
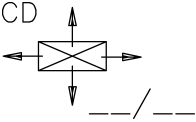
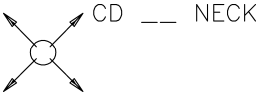
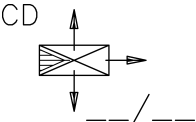
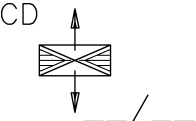
MF NO	DESCRIPTION	TYPE	SYMBOL
23 33 00	air distribution, turning vane in ductwork	I	
23 33 00	air distribution, venturi flowmeter	I	 VFM-1
23 33 00	air distribution, water heater direct contact feed	I	
23 33 00	damper, back draft	I	 BDD
23 33 00	damper, fire	I	 FD

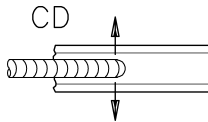
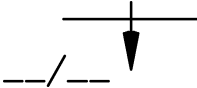
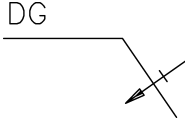
MF NO	DESCRIPTION	TYPE	SYMBOL
23 33 00	ductwork, direction of flow	I	
23 33 00	ductwork, flexible connector	I	
23 33 00	fire damper (horizontal orientation in rectangular duct)	I	
23 33 00	fire damper (vertical orientation in rectangular duct)	I	
23 33 00	heat stop, fire-rated ceiling	I	

MF NO	DESCRIPTION	TYPE	SYMBOL
23 33 00	light troffer inlet, return air	I	
23 33 00	light troffer outlet, supply air	I	
23 33 00	smoke and fire damper (horizontal orientation in rectangular duct)	I	
23 33 00	smoke and fire damper (vertical orientation in rectangular duct)	I	
23 33 00	smoke damper (horizontal orientation in rectangular duct)	I	

MF NO	DESCRIPTION	TYPE	SYMBOL
23 33 00	smoke damper (vertical orientation in rectangular duct)	I	
23 33 00	spin-in with volume damper	I	
23 33 00	spin-in without volume damper	I	
23 34 00	air distribution, centrifugal fan pump	I	
23 34 00	air distribution, duct fan	I	

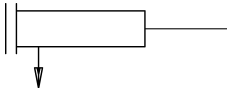
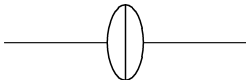
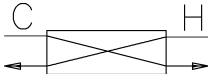
MF NO	DESCRIPTION	TYPE	SYMBOL
23 34 00	air distribution, fan	I	
23 34 00	fan, axial flow	I	
23 37 00	air distribution, ventilation openings	I	
23 37 00	damper, standard branch, return	I	
23 37 00	damper, standard branch, supply	I	

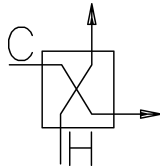
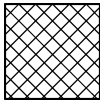
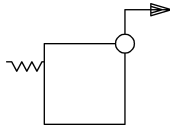
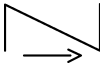
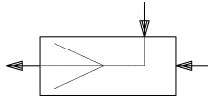
MF NO	DESCRIPTION	TYPE	SYMBOL
23 37 00	diffuser, ceiling, corner blow	I	
23 37 00	diffuser, ceiling, four-way, rectangular or square	I	
23 37 00	diffuser, ceiling, round	I	
23 37 00	diffuser, ceiling, three-way rectangular or square	I	
23 37 00	diffuser, ceiling, two-way, rectangular or square	I	

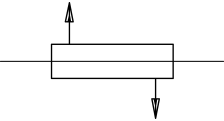
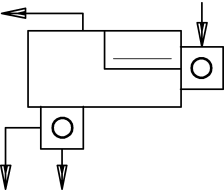
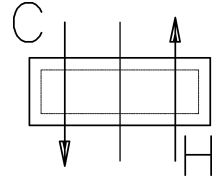
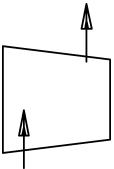
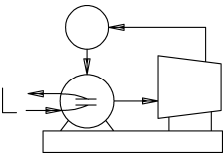
MF NO	DESCRIPTION	TYPE	SYMBOL
23 37 00	diffuser, ceiling, with combination light	I	
23 37 00	diffuser, linear	I	
23 37 00	diffuser, linear slot supply	I	
23 37 00	diffuser, side wall supply	I	
23 37 00	door grille	I	

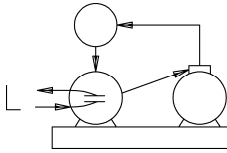
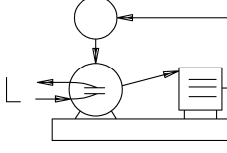
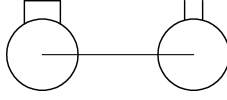
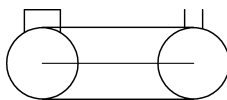
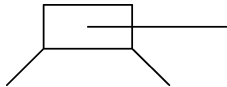
MF NO	DESCRIPTION	TYPE	SYMBOL
23 37 00	ductwork, ceiling	I	
23 37 00	ductwork, exhaust inlet wall	I	
23 37 00	ductwork, return air ceiling	I	
23 37 00	ductwork, supply air ceiling	I	
23 37 00	grille, transfer	I	

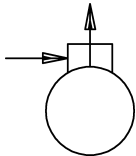
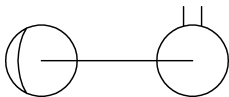
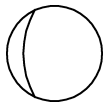
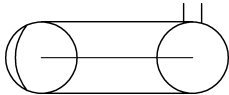
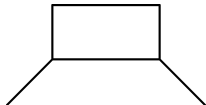
MF NO	DESCRIPTION	TYPE	SYMBOL
23 37 00	louver, door or wall opening	I	
23 37 00	louver, intake and screen	I	
23 37 00	register grille, ceiling supply	I	
23 37 00	register grille, side wall supply	I	
23 37 00	return air grille with sound boot	I	

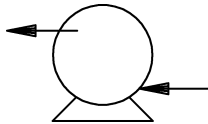
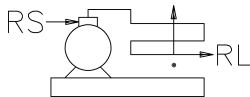
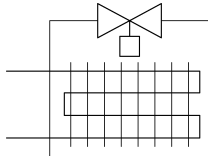
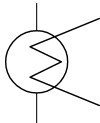
MF NO	DESCRIPTION	TYPE	SYMBOL
23 40 00	air distribution, automatic filter panel	I	
23 40 00	air distribution, filter and dehumidifier	I	
23 40 00	air distribution, filter line	I	
23 50 00	heater, flue gas reheater	I	
23 50 00	piping, flat plate heat exchanger	I	

MF NO	DESCRIPTION	TYPE	SYMBOL
23 50 00	piping, plate fin cross flow	I	
23 52 00	equipment, boiler	I	
23 52 00	generator, steam	I	
23 52 00	heat-generation equipment, check valve	I	
23 55 00	heater, desuperheater	I	

MF NO	DESCRIPTION	TYPE	SYMBOL
23 57 00	HVAC equipment, heat exchanger	I	
23 57 00	HVAC equipment, intercooler desuperheater	I	
23 57 00	piping, pipe heat	I	
23 61 00	refrigeration equipment, centrifugal compressor	I	
23 61 00	refrigeration equipment, chilling centrifugal unit	I	

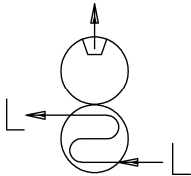
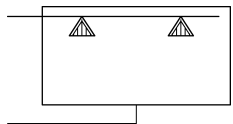
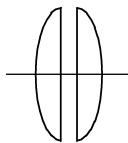
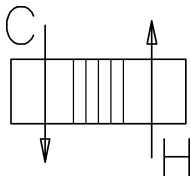
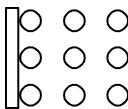
MF NO	DESCRIPTION	TYPE	SYMBOL
23 61 00	refrigeration equipment, chilling reciprocating unit	I	
23 61 00	refrigeration equipment, chilling rotary screw unit	I	
23 61 00	refrigeration equipment, compressor, motor enclosed, reciprocating	I	
23 61 00	refrigeration equipment, compressor, motor sealed, reciprocating	I	
23 61 00	refrigeration equipment, compressor, open crankcase, reciprocating	I	

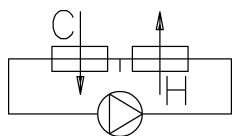
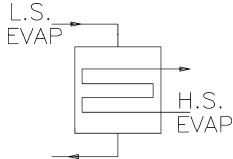
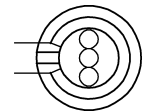
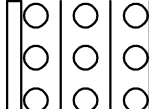
MF NO	DESCRIPTION	TYPE	SYMBOL
23 61 00	refrigeration equipment, compressor, reciprocating	I	
23 61 00	refrigeration equipment, compressor, rotary motor encased	I	
23 61 00	refrigeration equipment, compressor, rotary motor enclosed with crank belt	I	
23 61 00	refrigeration equipment, compressor, rotary motor sealed	I	
23 61 00	refrigeration equipment, open crankcase, reciprocating	I	

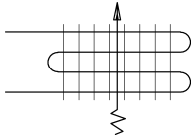
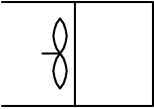
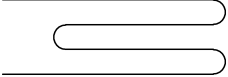
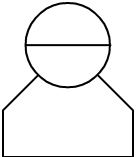
MF NO	DESCRIPTION	TYPE	SYMBOL
23 61 00	refrigeration equipment, rotary compressor	I	
23 63 00	refrigeration equipment, air-cooled condensing unit	I	
23 63 00	refrigeration equipment, air-cooled fin condenser, forced air	I	
23 63 00	refrigeration equipment, air-cooled fin condenser, static	I	
23 63 00	refrigeration equipment, condenser surface	I	

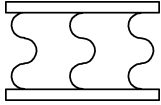
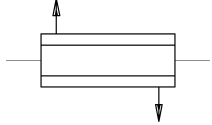
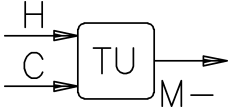
MF NO	DESCRIPTION	TYPE	SYMBOL
23 63 00	refrigeration equipment, double bundle condenser	I	
23 63 00	refrigeration equipment, evaporative condenser	I	
23 63 00	refrigeration equipment, water cooled condenser	I	
23 63 00	refrigeration equipment, water cooled condensing unit	I	
23 63 00	refrigeration equipment, water cooled shell/coil condenser	I	

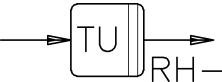
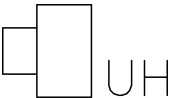
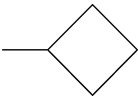
MF NO	DESCRIPTION	TYPE	SYMBOL
23 63 00	refrigeration equipment, water cooled shell/tube condenser	I	
23 64 00	chiller, liquid direct expansion	I	
23 64 00	chiller, liquid flooded	I	
23 64 00	chiller tank, closed, liquid	I	
23 64 00	chiller tank, open, liquid	I	

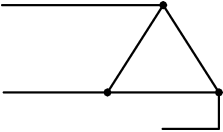
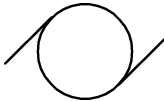
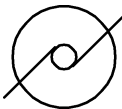
MF NO	DESCRIPTION	TYPE	SYMBOL
23 64 00	refrigeration equipment, chilling absorption unit	I	
23 65 00	refrigeration equipment, cooling tower	I	
23 70 00	HVAC equipment, drive fluid	I	
23 72 00	HVAC control, rotary heat wheel	I	
23 76 00	refrigeration equipment, bare tube gravity air evaporator	I	

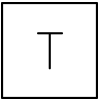
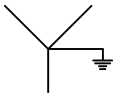
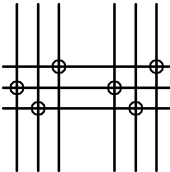
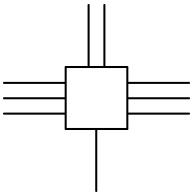
MF NO	DESCRIPTION	TYPE	SYMBOL
23 76 00	refrigeration equipment, coil loop	I	
23 76 00	refrigeration equipment, condenser evaporator cascade system	I	
23 76 00	refrigeration equipment, evaporator, finned circular ceiling	I	
23 76 00	refrigeration equipment, evaporator, finned coil natural convection	I	
23 76 00	refrigeration equipment, evaporator, finned gravity air	I	

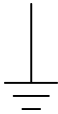
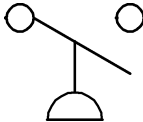
MF NO	DESCRIPTION	TYPE	SYMBOL
23 76 00	refrigeration equipment, evaporator, forced convection	I	
23 76 00	refrigeration equipment, evaporator, forced convection cool unit	I	
23 76 00	refrigeration equipment, evaporator, pipe coil	I	
23 76 00	refrigeration equipment, evaporator, plate coil	I	
23 76 00	refrigeration equipment, immersion cool unit	I	

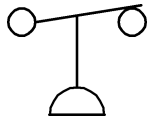
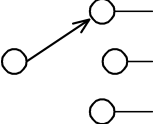
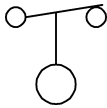
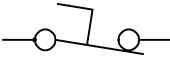
MF NO	DESCRIPTION	TYPE	SYMBOL
23 76 00	refrigeration equipment, plate coil head or manifold evaporator	I	
23 76 00	refrigeration equipment, water cooled concentric tube condenser	I	
23 80 00	electrical, heater, electric resistance	I	
23 81 00	HVAC equipment, room air conditioning equipment	I	
23 82 00	heating, mixing terminal unit	I	

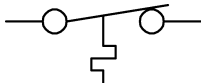
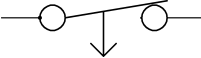
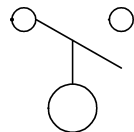
MF NO	DESCRIPTION	TYPE	SYMBOL
23 82 00	heating, reheat terminal unit	I	
23 82 00	heating, unit (indicate type)	I	
23 82 00	heating, variable volume terminal unit, reheat	I	
23 84 00	dehumidifier	I	
DIV 25 INTEGRATED AUTOMATION			
25 00 00	control instrumentation, generic annunciation device	I	

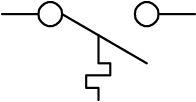
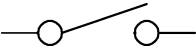
MF NO	DESCRIPTION	TYPE	SYMBOL
25 30 00	control panel, building equipment	I	
DIV 26 ELECTRICAL			
26 00 00	electrical, delta connection	I	
26 00 00	electrical, motor, single-phase	I	
26 00 00	electrical, motor, three-phase	I	
26 00 00	electrical, transformer, one-line diagram	I	

MF NO	DESCRIPTION	TYPE	SYMBOL
26 00 00	electrical, transformer, plan	I	
26 00 00	electrical, wye connection	I	
26 05 00	electrical, duct, cell floor header	I	
26 05 00	electrical, duct, trolley	I	
26 05 00	electrical, duct, underfloor junction box	I	

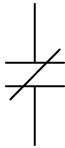
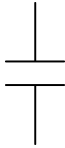
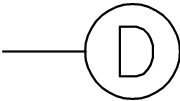
MF NO	DESCRIPTION	TYPE	SYMBOL
26 05 00	electrical, earth ground	I	
26 05 00	electrical, junction box	I	
26 05 00	electrical, ladder cable tray	I	
26 05 00	electrical, panelboard, home run to (arrowheads indicate the number of circuits)	I	
26 05 00	electrical, pressure switch-close on increase	I	

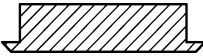
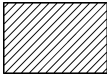
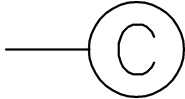
MF NO	DESCRIPTION	TYPE	SYMBOL
26 05 00	electrical, pressure switch-open on increase	I	
26 05 00	electrical, pull box	I	
26 05 00	electrical, switch, multiposition	I	
26 05 00	electrical, switch, normally closed float	I	
26 05 00	electrical, switch, normally closed foot operated	I	

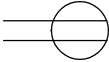
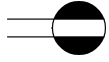
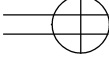
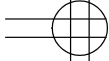
MF NO	DESCRIPTION	TYPE	SYMBOL
26 05 00	electrical, switch, normally closed limit	I	
26 05 00	electrical, switch, normally closed temperature activated	I	
26 05 00	electrical, switch, normally closed time delay	I	
26 05 00	electrical, switch, normally open float	I	
26 05 00	electrical, switch, normally open limit	I	

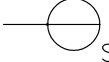
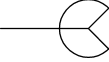
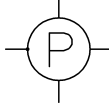
MF NO	DESCRIPTION	TYPE	SYMBOL
26 05 00	electrical, switch, normally open temperature activated	I	
26 05 00	electrical, switch, normally open time delay	I	
26 05 00	electrical, switch, single break	I	
26 05 00	electrical, wireway	I	
26 05 00	rigid conduit line = RC; thin line, 2.5 mm (3/32") text	L	

MF NO	DESCRIPTION	TYPE	SYMBOL
26 09 00	electrical, meter	I	
26 10 00	electrical, substation	I	
26 20 00	electrical, busway	I	
26 20 00	electrical, floor outlet, data communication	I	
26 20 00	electrical, fuse with rating	I	

MF NO	DESCRIPTION	TYPE	SYMBOL
26 20 00	electrical, normally closed relay contact	I	
26 20 00	electrical, normally open relay contact	I	
26 20 00	electrical, outlet, data communication	I	
26 20 00	electrical, push button	I	
26 24 00	electrical, distribution panel	I	 DP#_ _

MF NO	DESCRIPTION	TYPE	SYMBOL
26 24 00	electrical, lighting panel	I	 LP
26 24 00	electrical, panelboard cabinet, flush mounted	I	
26 24 00	electrical, panelboard cabinet, surface mounted	I	
26 24 00	electrical, power panel	I	 PP#_ _
26 27 00	electrical, receptacle, clock hanger	I	

MF NO	DESCRIPTION	TYPE	SYMBOL
26 27 00	electrical, receptacle, duplex	I	
26 27 00	electrical, receptacle, duplex on emergency power	I	
26 27 00	electrical, receptacle, duplex with ground fault circuit interrupter	I	
26 27 00	electrical, receptacle, quadraplex	I	
26 27 00	electrical, receptacle, single	I	

MF NO	DESCRIPTION	TYPE	SYMBOL
26 27 00	electrical, receptacle, single with switch	I	
26 27 00	electrical, receptacle, special purpose	I	
26 27 00	electrical, receptacle, switched duplex	I	
26 27 00	electrical, switch, ceiling mounted pull	I	
26 27 00	electrical, switch, double pole	I	

MF NO	DESCRIPTION	TYPE	SYMBOL

26 27 00 electrical, switch, four-way I 

26 27 00 electrical, switch, key operated I 

26 27 00 electrical, switch, lamp holder pole I 

26 27 00 electrical, switch, low voltage master I 

26 27 00 electrical, switch, single pole I 

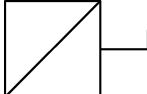
MF NO	DESCRIPTION	TYPE	SYMBOL

26 27 00 electrical, switch, three-way I 

26 27 00 electrical, switch, timer operated I 

26 27 00 electrical, switch with pilot light I 

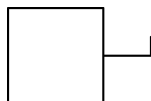
26 28 00 electrical, circuit breaker I 

26 28 00 electrical, disconnect switch, fused I 

MF NO	DESCRIPTION	TYPE	SYMBOL

26 28 00 electrical, disconnect switch,
unfused

I



26 28 00 electrical, fused switch

I



26 28 00 electrical, fusible link

I



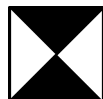
26 29 00 electrical, starter,
combination with disconnect
switch

I



26 29 00 electrical, starter or motor
controller

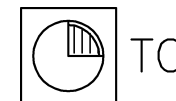
I



MF NO	DESCRIPTION	TYPE	SYMBOL

26 29 00 electrical, time clock

I



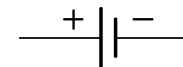
26 32 00 electrical, generator, power

I



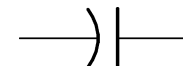
26 33 00 electrical, battery

I



26 35 00 electrical, capacitor

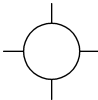
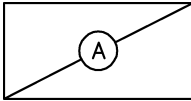
 
I

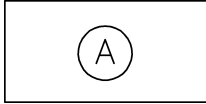
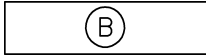


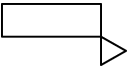
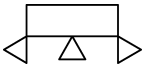
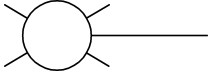
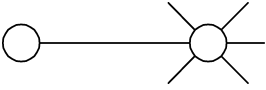
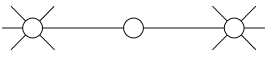
26 41 00 lightning arrestor

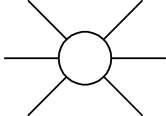
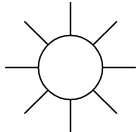
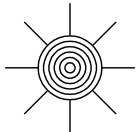
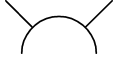
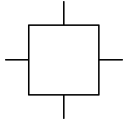
I



MF NO	DESCRIPTION	TYPE	SYMBOL
26 42 00	rectifier, cathodic protection sanitary	I	
26 50 00	lighting, incandescent ceiling mounted	I	
26 51 00	electrical, light fixture, recessed fluorescent A, 600 mm x 1200 mm (2x4)	I	
26 51 00	electrical, light fixture, recessed fluorescent B, 300 mm x 1200 mm (1x4)	I	
26 51 00	electrical, light fixture, recessed fluorescent C, 300 mm x 2400 mm (1x8)	I	

MF NO	DESCRIPTION	TYPE	SYMBOL
26 51 00	electrical, light fixture, surface mounted fluorescent A, 600 mm x 1200 mm (2x4)	I	
26 51 00	electrical, light fixture, surface mounted fluorescent B, 300 mm x 1200 mm (1x4)	I	
26 51 00	electrical, light fixture, surface mounted fluorescent C, 300 mm x 2400 mm (1x8)	I	
26 52 00	electrical, exit sign, wall mounted light	I	
26 52 00	electrical, light fixture, fluorescent emergency	I	

MF NO	DESCRIPTION	TYPE	SYMBOL
26 52 00	lighting, one emergency battery power	I	
26 52 00	lighting, three emergency battery power	I	
26 56 00	electrical, street light with bracket	I	
26 56 00	light post, one arm, one head	I	
26 56 00	light post, two arms, two heads	I	

MF NO	DESCRIPTION	TYPE	SYMBOL
26 56 00	light post without arm	I	
26 56 00	lighting, airfield runway	I	
26 56 00	lighting, airfield taxiway	I	
26 56 00	lighting, exterior building	I	
26 56 00	lighting, runway	I	

MF NO	DESCRIPTION	TYPE	SYMBOL

DIV 27 COMMUNICATIONS

27 00 00 power line = P; thin line, 2.5 mm (3/32") text L ——— P ———

27 05 00 outlet, combination telephone/data communication I 

27 10 00 cable television line = CATV; thin line, 2.5 mm (3/32") text L ——— CATV ———

27 10 00 closed circuit television line = CCTV; thin line, 2.5 mm (3/32") text L ——— CCTV ———

27 10 00 fiberoptics line = FO; thin line, 2.5 mm (3/32") text L ——— FO ———

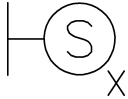
MF NO	DESCRIPTION	TYPE	SYMBOL

27 30 00 electrical, floor receptacle, telephone I 

27 30 00 telephone, wall mounted I 

27 30 00 telephone line = T; thin line, 2.5 mm (3/32") text L ——— T ———

27 40 00 electrical, speaker, ceiling mounted, "X" indicates the type, provide schedule on legend I 

27 40 00 electrical, speaker, wall mounted, "X" indicates the type, provide schedule on legend I 

MF NO	DESCRIPTION	TYPE	SYMBOL

27 51 00 intercom line = I;
thin line, 2.5 mm (3/32") text L ———— | ————

MF NO	DESCRIPTION	TYPE	SYMBOL

27 52 00 nurse call line = NC;
thin line, 2.5 mm (3/32") text L ———— NC ————

27 51 00 sound line = S;
thin line, 2.5 mm (3/32") text L ———— S ————

MF NO	DESCRIPTION	TYPE	SYMBOL

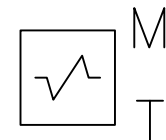
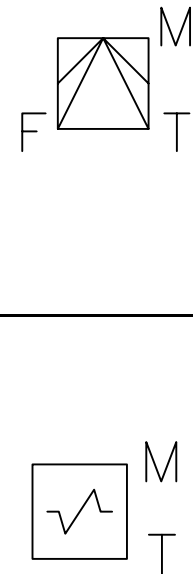
DIV 28 ELECTRONIC SAFETY and SECURITY

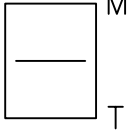
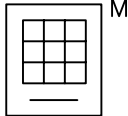
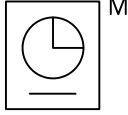
28 10 00 audio device
M = mount
C – ceiling D – desk F – flush H – hidden M – mullion
P – pedestal R – rack S – surface T – turnstile W – wall
T = technology/type (specific to device)
B – bell C – chime H – horn K – klaxon L – listen-in
M – microphone S – sounder S – speaker Z – buzzer
6 mm (1/4") diameter, 2.5 mm (3/32") text

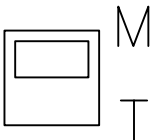
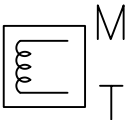


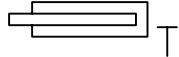
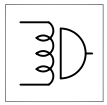
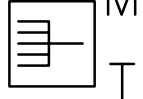
(reproduced with permission of the Security Industry Association www.siaonline.org)

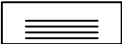
MF NO	DESCRIPTION	TYPE	SYMBOL
28 10 00	bi-static beam sensor		
	M = mount		
	C – ceiling	D – desk	F – flush
	P – pedestal	R – rack	H – hidden
		S – surface	M – mullion
			W – wall
	T = technology/type (specific to device)		
	I – infrared		
	F = function		
	RX – receive		
	TX – transmit		
	6 mm (1/4") sides, 2.5 mm (3/32") text		
	(reproduced with permission of the Security Industry Association www.siaonline.org)		
28 10 00	biometrics access control device		
	M = mount		
	C – ceiling	D – desk	F – flush
	P – pedestal	R – rack	H – hidden
		S – surface	M – mullion
			W – wall
	T = technology/type (specific to device)		
	F – finger print		
	H – hand geometry		
	I – eye iris		
	R – eye retina		
	V – voice		
	6 mm (1/4") sides, 2.5 mm (3/32") text		
	(reproduced with permission of the Security Industry Association www.siaonline.org)		

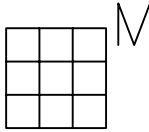
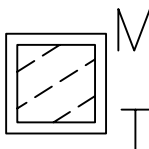
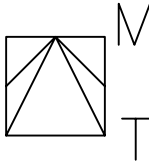


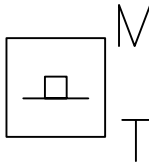
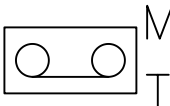
MF NO	DESCRIPTION	TYPE	SYMBOL
28 10 00	card access reader M = mount C – ceiling D – desk F – flush H – hidden M – mullion P – pedestal R – rack S – surface T – turnstile W – wall T = technology/type (specific to device) B – barcode F – elevator floor call H – elevator hall call M – mag strip P – proximity S – smart card T – token W – weigand	I	
	6 mm (3/8") x 13 mm (1/2"), 2.5 mm (3/32") text (reproduced with permission of the Security Industry Association www.siaonline.org)		
28 10 00	card reader with keypad M = mount C – ceiling D – desk F – flush H – hidden M – mullion P – pedestal R – rack S – surface T – turnstile W – wall	I	
	10 mm (3/8") x 13 mm (1/2"), 2.5 mm (3/32") text (reproduced with permission of the Security Industry Association www.siaonline.org)		
28 10 00	card reader with time and attendance M = mount C – ceiling D – desk F – flush H – hidden M – mullion P – pedestal R – rack S – surface T – turnstile W – wall	I	
	10 mm (3/8") x 13 mm (1/2"), 2.5 mm (3/32") text (reproduced with permission of the Security Industry Association www.siaonline.org)		

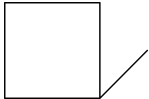
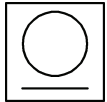
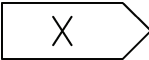
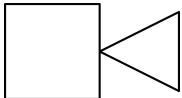
MF NO	DESCRIPTION	TYPE	SYMBOL
28 10 00	central processing unit, 5 mm (3/16") x 8 mm (5/16"), 2.5 mm (3/32") text (reproduced with permission of the Security Industry Association www.siaonline.org)	I	
28 10 00	control panel M = mount C – ceiling D – desk F – flush H – hidden M – mullion P – pedestal R – rack S – surface T – turnstile W – wall T = technology/type (specific to device) B – burglar D – door F – fire P – perimeter 6 mm (1/4") sides, 2.5 mm (3/32") text (reproduced with permission of the Security Industry Association www.siaonline.org)	I	
28 10 00	electronic lock M = mount C – ceiling D – desk F – flush H – hidden M – mullion P – pedestal R – rack S – surface T – turnstile W – wall T = technology/type (specific to device) D – deadbolt H – hybrid L – latch set M – magnetic S – strike 6 mm (1/4") sides, 2.5 mm (3/32") text (reproduced with permission of the Security Industry Association www.siaonline.org)	I	

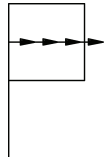
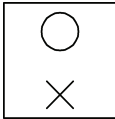
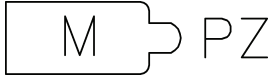
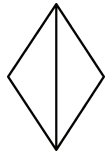
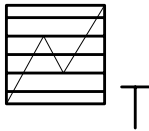
MF NO	DESCRIPTION	TYPE	SYMBOL
28 10 00	exit device T = technology/type (specific to device) D – delayed egress E – electrified M – mechanical X – high security 10 mm (3/8") x 3 mm (1/8"), 2.5 mm (3/32") text (reproduced with permission of the Security Industry Association www.siaonline.org)	I	
28 10 00	fiber optic module M = mount C – ceiling D – desk F – flush H – hidden M – mullion P – pedestal R – rack S – surface T – turnstile W – wall T = technology/type (specific to device) R – receiver Tx – transmitter 6 mm (1/4") sides, 2.5 mm (3/32") text (reproduced with permission of the Security Industry Association www.siaonline.org)	I	
28 10 00	field panel M = mount C – ceiling D – desk F – flush H – hidden M – mullion P – pedestal R – rack S – surface T – turnstile W – wall T = technology/type (specific to device) A – alarm C – card reader 6 mm (1/4") sides, 2.5 mm (3/32") text (reproduced with permission of the Security Industry Association www.siaonline.org)	I	

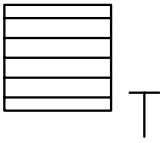
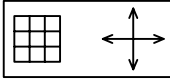
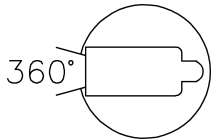
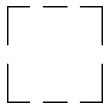
MF NO	DESCRIPTION	TYPE	SYMBOL
28 10 00	glass breakage sensor M = mount C – ceiling D – desk F – flush H – hidden M – mullion P – pedestal R – rack S – surface T – turnstile W – wall T = technology/type (specific to device) A – audio S – shock 6 mm (1/4") sides, 2.5 mm (3/32") text (reproduced with permission of the Security Industry Association www.siaonline.org)	I	
28 10 00	intercom M = mount C – ceiling D – desk F – flush H – hidden M – mullion P – pedestal R – rack S – surface T – turnstile W – wall T = technology/type (specific to device) M – master S – substation 6 mm (1/4") sides, 2.5 mm (3/32") text (reproduced with permission of the Security Industry Association www.siaonline.org)	I	
28 10 00	keyboard, 10 mm (3/8") x 5 mm (3/16"), 2.5 mm (3/32") text (reproduced with permission of the Security Industry Association www.siaonline.org)	I	

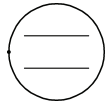
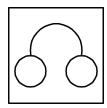
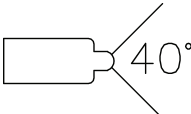
MF NO	DESCRIPTION	TYPE	SYMBOL
28 10 00	keypad device M = mount C – ceiling D – desk P – pedestal R – rack F – flush S – surface H – hidden T – turnstile M – mullion W – wall 6 mm (1/4") sides, 2.5 mm (3/32") text <i>(reproduced with permission of the Security Industry Association www.siaonline.org)</i>	I	
28 10 00	monitor M = mount C – ceiling D – desk P – pedestal R – rack F – flush S – surface H – hidden T – turnstile M – mullion W – wall T = technology/type (specific to device) D – data G – graphic M – multiscreen V – video 6 mm (1/4") sides, 2.5 mm (3/32") text <i>(reproduced with permission of the Security Industry Association www.siaonline.org)</i>	I	
28 10 00	motion detector M = mount C – ceiling D – desk P – pedestal R – rack F – flush S – surface H – hidden T – turnstile M – mullion W – wall T = technology/type (specific to device) D - dual technology IR – infrared X – request-for-exit M – microwave U – ultrasonic 6 mm (1/4") sides, 2.5 mm (3/32") text <i>(reproduced with permission of the Security Industry Association www.siaonline.org)</i>	I	

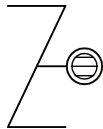
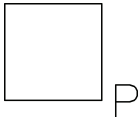
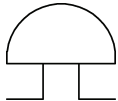
MF NO	DESCRIPTION	TYPE	SYMBOL
28 10 00	push button M = mount C – ceiling D – desk F – flush H – hidden M – mullion P – pedestal R – rack S – surface T – turnstile W – wall	I	
	T = technology/type (specific to device) B – bell push D – duress P – panic R – door release X – request-for-exit		
	6 mm (1/4") sides, 2.5 mm (3/32") text (reproduced with permission of the Security Industry Association www.siaonline.org)		
28 10 00	recorder M = mount C – ceiling D – desk F – flush H – hidden M – mullion P – pedestal R – rack S – surface T – turnstile W – wall	I	
	T = technology/type (specific to device) A – audio D – digital V – video		
	10 mm (3/8") x 5 mm (3/16"), 2.5 mm (3/32") text (reproduced with permission of the Security Industry Association www.siaonline.org)		

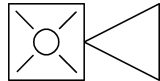
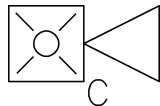
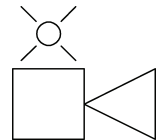
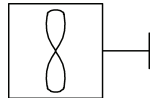
MF NO	DESCRIPTION	TYPE	SYMBOL
28 10 00	security access, annunciator panel	I	
28 10 00	security access, buzzer	I	
28 10 00	security access, control unit with closed circuit television camera	I	
28 10 00	security access, generic "X" indicates the type, provide schedule or legend	I	
28 10 00	security access, horn or siren	I	

MF NO	DESCRIPTION	TYPE	SYMBOL
28 10 00	security access, outdoor microwave transmission unit	I	
28 10 00	security access, panic alarm	I	
28 10 00	security access, video camera with lens, motion detector with pan and zoom	I	
28 10 00	security access, volumetric sensor	I	
28 10 00	security screen with alarm T = technology/type (specific to device) B – blind S – shade 6 mm (1/4") sides, 2.5 mm (3/32") text <i>(reproduced with permission of the Security Industry Association www.siaonline.org.)</i>	I	

MF NO	DESCRIPTION	TYPE	SYMBOL
28 10 00	security window screen T = technology/type (specific to device) B – blind 6 mm (1/4") sides, 2.5 mm (3/32") text <i>(reproduced with permission of the Security Industry Association www.siaonline.org.)</i>	I	
28 10 00	video control keyboard 10 mm (3/8") x 5 mm (3/16") <i>(reproduced with permission of the Security Industry Association www.siaonline.org.)</i>	I	
28 10 00	video motion detector 6 mm (1/4") sides <i>(reproduced with permission of the Security Industry Association www.siaonline.org.)</i>	I	
28 13 00	security access, panning camera traverse angle	I	
28 13 00	security access, sensor, buried vehicular	I	

MF NO	DESCRIPTION	TYPE	SYMBOL
28 13 00	security access, switch, balanced magnetic control	I	
28 13 00	security access, telephone handset	I	
28 13 00	security access, video camera with lens	I	
28 13 00	security access, video camera with lens, angle of view	I	
28 13 00	security access, video camera with lens, motion detector with pan, tilt and zoom	I	

MF NO	DESCRIPTION	TYPE	SYMBOL
28 30 00	alarm, check valve	I	
28 30 00	alarm, fire, communicator	I	
28 30 00	alarm, fire, control panel	I	
28 30 00	alarm, fire, manual pull station	I	
28 30 00	alarm, gong	I	

MF NO	DESCRIPTION	TYPE	SYMBOL
28 30 00	alarm, horn/light, one assembly	I	
28 30 00	alarm, horn/light, one assembly with chime	I	
28 30 00	alarm, horn/light, separate assembly	I	
28 30 00	alarm, lamp light, signal light, strobe	I	
28 30 00	alarm, manual control	I	

MF NO	DESCRIPTION	TYPE	SYMBOL
28 30 00	alarm, master control panel	I	
28 30 00	alarm, mini horn	I	
28 30 00	alarm, sprinkler system water flow bell	I	
28 30 00	alarm, tamper switch	I	
28 30 00	alarm, transponder or transmitter	I	

MF NO	DESCRIPTION	TYPE	SYMBOL
28 30 00	alarm, voice communication panel	I	
28 30 00	detection, gas	I	
28 30 00	detection, smoke control and pressure panel	I	
28 30 00	detection switch, abort	I	
28 30 00	detection switch, valve tamper	I	

MF NO	DESCRIPTION	TYPE	SYMBOL

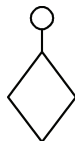
28 30 00 detector, flame flicker

I



28 30 00 detector, flow switch

I



28 30 00 detector, heat

I



28 30 00 detector, heat, combination

I



28 30 00 detector, heat, fixed temperature

I



MF NO	DESCRIPTION	TYPE	SYMBOL

28 30 00 detector, heat, rate compensation

I



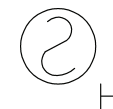
28 30 00 detector, heat, rate of rise

I



28 30 00 detector, heat smoke

I



28 30 00 detector, ionization, photoelectric, and heat smoke

I

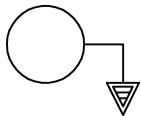


28 30 00 detector, ionization and heat smoke

I

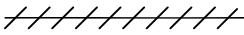
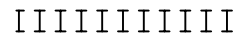
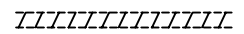
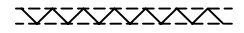


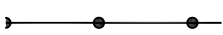
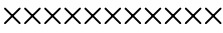
MF NO	DESCRIPTION	TYPE	SYMBOL
28 30 00	detector, ionization and photoelectric smoke	I	
28 30 00	detector, ionization smoke	I	
28 30 00	detector, photoelectric and heat smoke	I	
28 30 00	detector, photoelectric smoke	I	
28 30 00	detector, smoke	I	

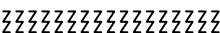
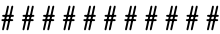
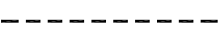
MF NO	DESCRIPTION	TYPE	SYMBOL
28 30 00	detector, smoke, for duct	I	
28 30 00	detector, switch level	I	
28 30 00	fire alarm annunciator panel	I	
28 30 00	fire alarm station, manual pull	I	
28 31 00	fire alarm line = FA; thin line, 2.5 mm (3/32") text	L	

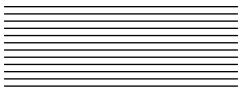
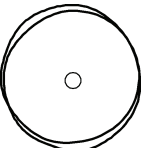
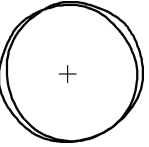
MF NO	DESCRIPTION	TYPE	SYMBOL
DIV 31 EARTHWORK			
31 20 00	earthwork, ditch and berm barrier	I	
31 20 00	earth, crushed rock gravel	M	
31 20 00	earth, undisturbed	M	
31 20 00	earthwork, compacted fill	M	

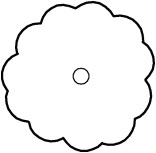
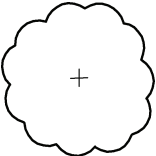
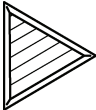
MF NO	DESCRIPTION	TYPE	SYMBOL
31 20 00	earthwork, rock	M	
31 20 00	sand	M	
31 20 00	sand clay gravel	M	
31 23 00	earthwork, gravel, porous fill	M	
31 25 00	erosion and sedimentation control, filtration bed	M	

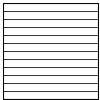
MF NO	DESCRIPTION	TYPE	SYMBOL
31 35 00	geobar line; wide line, 2.5 mm (3/32") high x 2.5 mm (3/32") wide slash, fine line, 3.2 mm (1/8") repeat	L	
31 35 00	geoblanket line; thin line, 2.5 mm (3/32") high x 7.2 mm (9/32") wide, 7.2 mm (9/32") repeat	L	
31 35 00	geocell line; thin line, 2.5 mm (3/32") high x 1.2 mm (3/64") wide "I" symbol, 2.5 mm (3/32") repeat	L	
31 35 00	geocomposite clay liner line; thin line, 2.5 mm (3/32") high x 2.5 mm (1/16") wide "/" symbol, 2.5 mm (3/32") repeat 1.2 mm (3/64") dash, 0.4 mm (1/64") space	L	
31 35 00	geocomposite drain line; thin line, 2.5 mm (3/32") high x 4.8 mm (3/16") wide "V" symbol, 4.8 mm (3/32") repeat 1.6 mm (1/16") dash, 0.8 mm (1/32") space	L	

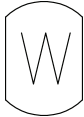
MF NO	DESCRIPTION	TYPE	SYMBOL
31 35 00	geogrid line; wide line, 1.6 mm (1/16") diameter filled dots, 14.4 mm (9/16") repeat	L	
31 35 00	geomat line; thin line, 2.5 mm (3/32") high x 4.8 mm (3/16") wide symbol, 4.8 mm (3/16") repeat	L	
31 35 00	geomattress line; medium line, 2.5 mm (3/32") high	L	
31 35 00	geomembrane line; wide line	L	
31 35 00	geonet line; thin line, 2.5 mm (3/32") high x 2.5 mm (3/32") wide "X" symbol, 3.2 mm (1/8") repeat	L	

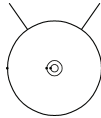
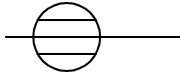
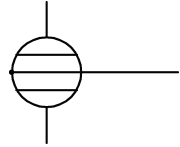
MF NO	DESCRIPTION	TYPE	SYMBOL
31 35 00	geospacer line; thin line, 2.5 mm (3/32") high x 4.8 mm (3/16") wide symbol, 4.8 mm (3/16") repeat	L	
31 35 00	geostrip line; wide line, 0.8 mm (1/32") dia. filled dots, 14.4 mm (9/16") repeat	L	
31 35 00	geosynthetic, electrokinetic line; thin line, 2.5 mm (3/32") high x 0.8 mm (1/32") wide symbol, 1.6 mm (1/16") repeat	L	
31 35 00	geosynthetic, surficial erosion control line; thin line, 2.5 mm (3/32") high x 2.0 mm (5/64") wide "#" symbol, 2.5 mm (3/32") repeat	L	
31 35 00	geotextile line; wide line, 2.5 mm (3/32") dash, 0.8 mm (1/32") space	L	

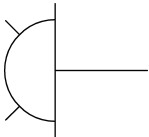
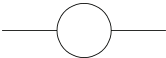
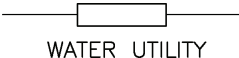
MF NO	DESCRIPTION	TYPE	SYMBOL
31 37 00	riprap	M	
DIV 32 EXTERIOR IMPROVEMENTS			
32 10 00	asphalt, section	M	
32 31 00	fence; thin line, medium line X	L	
32 93 00	tree, deciduous existing	M	
32 93 00	tree, deciduous new	M	

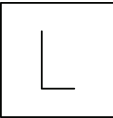
MF NO	DESCRIPTION	TYPE	SYMBOL
32 93 00	tree, generic existing	M	
32 93 00	tree, generic new	M	
DIV 33 UTILITIES			
33 05 00	utility services, manhole	I	
33 11 00	pipng, thrust block	I	
33 11 00	utility, water handhole	I	

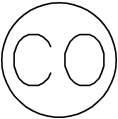
MF NO	DESCRIPTION	TYPE	SYMBOL
33 11 00	utility, water manhole	I	
33 11 00	utility, water meter	I	
33 11 00	utility, water meter station	I	
33 11 00	utility, water plant	I	
33 11 00	utility, water station pump	I	

 
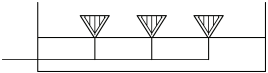
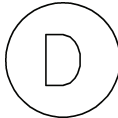
MF NO	DESCRIPTION	TYPE	SYMBOL
33 11 00	utility, water tank	I	
33 11 00	utility, water valve vault	I	
33 11 00	return line, chilled water = CWR; thin line, 2.5 mm (3/32") text	L	
33 11 00	supply line, chilled water = CWS; thin line, 2.5 mm (3/32") text	L	
33 11 00	water line, cold = CW; thin line, 2.5 mm (3/32") text	L	

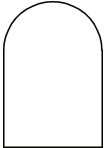
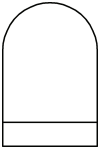
MF NO	DESCRIPTION	TYPE	SYMBOL
33 11 00	water line, hot = HW; thin line, 2.5 mm (3/32") text	L	
33 11 00	water line, public main = PW; thin line, 2.5 mm (3/32") text	L	
33 12 00	hydrant, fire	I	
33 12 00	hydrant, one hose outlet	I	
33 12 00	hydrant, two hose outlet	I	

 
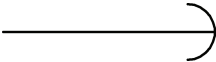
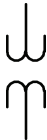
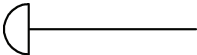
MF NO	DESCRIPTION	TYPE	SYMBOL
33 12 00	hydrant, wall	I	
33 12 00	hydrant, wall two hose outlet	I	
33 12 00	hydrant pan, fire	I	
33 12 00	utility, utility pole	I	
33 16 00	storage tank, water utility	I	

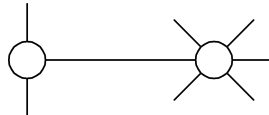
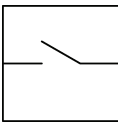
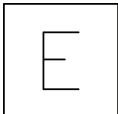
MF NO	DESCRIPTION	TYPE	SYMBOL
33 30 00	utility, sanitary manhole	I	
33 30 00	utility, sanitary meter	I	
33 30 00	utility, sanitary pressure vessel	I	
33 30 00	utility, sanitary sewer lift station	I	
33 31 00	sanitary sewer force line = SS; thin line, 2.5 mm (3/32") text	L	

MF NO	DESCRIPTION	TYPE	SYMBOL
33 36 00	utility, septic tank	I	
33 39 00	utility, sanitary cleanout	I	
33 39 00	utility, sanitary valve vault	I	
33 42 00	pipe line, culvert = CP; thin continuous line, 2.5 mm (3/32") text	L	
33 44 00	drainage, catch basin	I	

MF NO	DESCRIPTION	TYPE	SYMBOL
33 44 00	drainage, catch basin, round	I	
33 46 00	drainage, open tile drain	I	
33 47 00	drainage, spray pond	I	
33 49 00	utility, storm drainage manhole	I	
33 50 00	utility, gas plant	I	

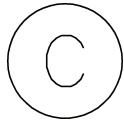
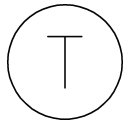
MF NO	DESCRIPTION	TYPE	SYMBOL
33 51 00	piping, gas shutoff	I	
33 51 00	piping, natural gas receiver	I	
33 51 00	utility, manhole, natural gas	I	
33 51 00	utility, meter, natural gas	I	
33 51 00	utility, natural gas trap	I	

MF NO	DESCRIPTION	TYPE	SYMBOL
33 56 00	storage tank, fuel storage	I	 FUEL STORAGE
33 70 00	electrical, guy wire	I	
33 70 00	electrical, handhole	I	
33 70 00	electrical, transformer, current	I	
33 71 00	electrical, aerial service weather head	I	

MF NO	DESCRIPTION	TYPE	SYMBOL
33 71 00	light post, one arm in power pole	I	
33 71 00	utility, distribution switch or switching station	I	
33 71 00	utility, electrical manhole	I	
33 71 00	utility, primary electrical handhole	I	
33 71 00	electric line, 2-phase primary overhead = 2ØOP; thin line, 2.5 mm (3/32") text	L	———2ØOP———

MF NO	DESCRIPTION	TYPE	SYMBOL
33 71 00	electric line, 2-phase primary underground = 2ØUP; thin line, 2.5 mm (3/32") text	L	———2ØUP———
33 71 00	electric line, 2-phase secondary overhead = 2ØOS; thin line, 2.5 mm (3/32") text	L	———2ØOS———
33 71 00	electric line, 2-phase secondary underground = 2ØUS; thin line, 2.5 mm (3/32") text	L	———2ØUS———
33 71 00	electric line, 3-phase primary overhead = 3ØOP; thin line, 2.5 mm (3/32") text	L	———3ØOP———
33 71 00	electric line, 3-phase primary underground = 3ØUP; thin line, 2.5 mm (3/32") text	L	———3ØUP———

MF NO	DESCRIPTION	TYPE	SYMBOL
33 71 00	electric line, 3-phase secondary overhead = 3ØOS; thin line, 2.5 mm (3/32") text	L	——— 3ØOS ———
33 71 00	electric line, 3-phase secondary underground = 3ØUS; thin line, 2.5 mm (3/32") text	L	——— 3ØUS ———
33 71 00	electric line, single phase primary overhead = 1ØOP; thin line, 2.5 mm (3/32") text	L	——— 1ØOP ———
33 71 00	electric line, single phase primary underground = 1ØUP; thin line, 2.5 mm (3/32") text	L	——— 1ØUP ———
33 71 00	electric line, single phase secondary overhead = 1ØOS; thin line, 2.5 mm (3/32") text	L	——— 1ØOS ———

MF NO	DESCRIPTION	TYPE	SYMBOL
33 71 00	electric line, single phase secondary underground = 1ØUS; thin line, 2.5 mm (3/32") text	L	——— 1ØUS ———
33 81 00	utility, communications manhole	I	
33 81 00	utility, telephone manhole	I	
DIV 40 PROCESS INTEGRATION			
40 13 00	argon line = AR; thin line, 2.5 mm (3/32") text	L	——— AR ———
40 13 00	helium line = HE; thin line, 2.5 mm (3/32") text	L	——— HE ———

MF NO	DESCRIPTION	TYPE	SYMBOL
40 13 00	liquid nitrogen line = LN; thin line, 2.5 mm (3/32") text	L	——— LN ———
40 13 00	nitrogen line = N; thin line, 2.5 mm (3/32") text	L	——— N ———
40 14 00	hydrogen line = H; thin line, 2.5 mm (3/32") text	L	——— H ———
40 20 00	fill line = FILL; thin line 2.5 mm (3/32") text	L	——— FILL ———
40 20 00	pipe line, chemical supply = CS; thin line, 2.5 mm (3/32") text	L	——— CS ———

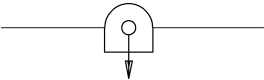
MF NO	DESCRIPTION	TYPE	SYMBOL
40 23 00	return line, industrial hot water = IHR; thin line, 2.5 mm (3/32") text	L	——— IHR ———
40 23 00	supply line, industrial hot water = IHW; thin line, 2.5 mm (3/32") text	L	——— IHW ———
40 23 00	waste line, industrial = INW; thin line, 2.5 mm (3/32") text	L	——— INW ———
40 23 00	water line, industrial cold = ICW; thin line, 2.5 mm (3/32") text	L	——— ICW ———
40 25 00	waste line, acid = ACID; thin line, 2.5 mm (3/32") text	L	——— ACID ———

MF NO	DESCRIPTION	TYPE	SYMBOL

DIV 44 POLLUTION CONTROL EQUIPMENT

44 42 00 equipment, oil separator

I



MF NO	DESCRIPTION	TYPE	SYMBOL

44 42 00 fluid waste treatment,
grit-collecting chamber

I



Symbols Index

—A—

access door (AD) or access panel (AP), 101
adobe rammed earth, 32
air distribution, adjustable blank off damper, 102
air distribution, adjustable damper plaque, 102
air distribution, automatic filter panel, 108
air distribution, barometric damper, 102
air distribution, ceiling spout outlet, 100
air distribution, centrifugal fan pump, 105
air distribution, controller, liquid level, 63
air distribution, damper control, electric operated, 64
air distribution, duct detector, 64
air distribution, duct fan, 105
air distribution, ductwork cowl (gooseneck), 102
air distribution, ductwork sound attenuator, 102
air distribution, fan, 105
air distribution, filter and dehumidifier, 108
air distribution, filter line, 108
air distribution, fire and smoke damper, 103
air distribution, fire damper, 103
air distribution, flexible connector, 101
air distribution, flow switch, 103
air distribution, orifice flowmeter, 103
air distribution, pneumatic operated damper control, 64
air distribution, smoke damper, 103
air distribution, supply outlet, wall, 100
air distribution, transition, 101
air distribution, turning vane in ductwork, 103
air distribution, ventilation openings, 105
air distribution, venturi flowmeter, 103
air distribution, water heater direct contact feed, 103
air relief line = ATV, 96
alarm, check valve, 135

alarm, fire, communicator, 135
alarm, fire, control panel, 135
alarm, fire, manual pull station, 135
alarm, gong, 135
alarm, horn/light, one assembly, 135
alarm, horn/light, one assembly with chime, 135
alarm, horn/light, separate assembly, 135
alarm, lamp light, signal light, strobe, 135
alarm, manual control, 135
alarm, master control panel, 136
alarm, mini horn, 136
alarm, sprinkler system water flow bell, 136
alarm, tamper switch, 136
alarm, transponder or transmitter, 136
alarm, voice communication panel, 136
aluminum, 35
and, 5
argon line = AR, 148
asphalt, section, 141
at, 5
| audio device, 125

—B—

bar joist double, steel, 36
bar joist single, steel, 36
bath, emergency, 58
bath, foot, 58
bath, hydrotherapy arm, 48
bath, hydrotherapy hubbard, 48
bath, hydrotherapy leg, 48
bath, infant, 59
bath, institutional, 48
bath, recessed, 59
bath, rimmed, 59

bath, sitz, 59
 bath, whirlpool, 48
 beam, precast, double T shape, 28
 beam, structural steel, 35, 36
 bidet, 59
 bi-static beam sensor, 126
 biometrics access control device, 126
 board, oriented strand, 37
 boiler blow down line = BBD, 96
 break, round, 10
 break, straight, 10
 brick, common/face, 29
 brick, glazed, 29
 brick/concrete masonry unit, coursed elevation, 31
 brick elevation, English bond, 29
 brick elevation, Flemish bond, 29
 brick elevation, running bond, 30
 brick elevation, stack bond, 30
 bronze brass, 35

—C—

C channel, metal light-gage, 36
 cable television line = CATV, 124
 can washer, 45
 card access reader, 127
 card reader with keypad, 127
 card reader with time and attendance, 127
 carpet and pad, 44
 carpet without pad, 44
 center line, 5
 center line indicator, 8
 central processing unit, 128
 chair, classroom, 46
 chair with arms, 46
 chair without arms, 46
 checker plate, 37
 chiller, liquid direct expansion, 111
 chiller, liquid flooded, 111

chiller tank, closed, liquid, 111
 chiller tank, open, liquid, 111
 closed circuit television line = CCTV, 124
 column, circular symbol, 5
 column, I beam symbol, 5
 column, square symbol, 5
 compressed air line = A, 58
 concrete masonry unit, 31
 concrete masonry unit, bond beam lintel, 31
 concrete masonry unit, elevation, 31
 concrete masonry unit, end, 31
 concrete masonry unit, glazed or faced, 31
 concrete masonry unit, with cells, 32
 concrete, cast in place, 28
 concrete, lightweight, 29
 condensate line = C, 96
 contract limit line, 8
 control instrumentation, generic annunciation device, 114
 control panel, 128
 control panel, building equipment, 114
 control panel, for heating, ventilating and air conditioning, 64
 credenza, 46
 curtains and drapes, 46

—D—

damper, back draft, 103
 damper, fire, 103
 damper, manual volume, 100
 damper, standard branch, return, 105
 damper, standard branch, supply, 105
 damper heater, duct, electric, 100
 degree(s), 5
 dehumidifier, 114
 demolition line, 8
 desk, console, 46
 desk, L unit left return, 46
 desk, left return, 47
 desk, secretarial left return, 47

detail indicator, dashed circle, 10
detail indicator, dashed rectangle, 11
detail indicator for small conditions, 11
detection, gas, 136
detection, smoke control and pressure panel, 136
detection switch, abort, 136
detection switch, valve tamper, 136
detector, flame flicker, 137
detector, flow switch, 137
detector, heat, 137
detector, heat, combination, 137
detector, heat, fixed temperature, 137
detector, heat, rate compensation, 137
detector, heat, rate of rise, 137
detector, heat smoke, 137
detector, ionization, photoelectric, and heat smoke, 137
detector, ionization and heat smoke, 137
detector, ionization and photoelectric smoke, 138
detector, ionization smoke, 138
detector, photoelectric and heat smoke, 138
detector, photoelectric smoke, 138
detector, smoke, 138
detector, smoke, for duct, 138
detector, switch level, 138
detector switch, tamper position, 49
diffuser, ceiling, corner blow, 106
diffuser, ceiling, four-way, rectangular or square, 106
diffuser, ceiling, round, 106
diffuser, ceiling, three-way rectangular or square, 106
diffuser, ceiling, two-way, rectangular or square, 106
diffuser, ceiling, with combination light, 106
diffuser, linear, 106
diffuser, linear slot supply, 106
diffuser, side wall supply, 106
dimension line, 11
dimension line, typical, 12
directory, wall mounted, 44
dishwasher, 45

divide by, per, 5
dollar (USD), 6
door grille, 106
door opening/borrowed light identifier, 12
door, bifolding, 39
door, center pivot, 39
door, coiling, 40
door, double, 39
door, double egress, 39
door, double swing, 39
door, double uneven, 40
door, hardware, electric opener, 42
door, overhead, 40
door, pocket, 40
door, revolving, 40
door, revolving dark room, 40
door, single full swing, 40
door, single hinged or pivot, 40
door, sliding, 40
door, sliding surface, 40
door, undercut, 39
drain, floor, 57
drain line = D, 56
drain line, condensate (below floor) = ST, 96
drain line, indirect = IW, 56
drain line, storm (above floor), 58
drain line, storm (below floor), 58
drainage, catch basin, 145
drainage, catch basin, round, 145
drainage, open tile drain, 145
drainage, spray pond, 145
drawing block title, typical, 13
drinking fountain, projecting type, 63
drinking fountain, recessed type, 63
drinking fountain, semi-recessed type, 63
duct, flexible, 101
duct section, change in static pressure rating tag, 100
duct section, exhaust air down, 101

duct section, exhaust air up, 101
 duct section, return air, 101
 duct section, return air down, 101
 duct section, standard branch for supply and return, 102
 duct section, static pressure rating tag, 100
 duct section, supply air, 102
 duct section, supply air down, 102
 duct section, wye junction, 102
 ductwork, ceiling, 107
 ductwork, change in elevation, 102
 ductwork, direction of flow, 104
 ductwork, exhaust inlet wall, 107
 ductwork, flexible connector, 104
 ductwork, return air ceiling, 107
 ductwork, supply air ceiling, 107

—E—

earth, crushed rock gravel, 139
 earth, undisturbed, 139
 earthwork, compacted fill, 139
 earthwork, ditch and berm barrier, 139
 earthwork, gravel, porous fill, 139
 earthwork, rock, 139
 easel, 45
 electric line, 2-phase primary overhead = 2ØOP, 147
 electric line, 2-phase primary underground = 2ØUP, 147
 electric line, 2-phase secondary overhead = 2ØOS, 147
 electric line, 2-phase secondary underground = 2ØUS, 147
 electric line, 3-phase primary overhead = 3ØOP, 147
 electric line, 3-phase primary underground = 3ØUP, 147
 electric line, 3-phase secondary overhead = 3ØOS, 148
 electric line, 3-phase secondary underground = 3ØUS, 148
 electric line, single phase primary overhead = 1ØOP, 148
 electric line, single phase primary underground = 1ØUP, 148
 electric line, single phase secondary overhead = 1ØOS, 148
 electric line, single phase secondary underground = 1ØUS, 148
 electrical, aerial service weather head, 146
 electrical, battery, 121
 electrical, busway, 117
 electrical, capacitor, 121
 electrical, circuit breaker, 120
 electrical, delta connection, 114
 electrical, disconnect switch, fused, 120
 electrical, disconnect switch, unfused, 121
 electrical, distribution panel, 118
 electrical, duct, cell floor header, 115
 electrical, duct, trolley, 115
 electrical, duct, underfloor junction box, 115
 electrical, earth ground, 115
 electrical, exit sign, wall mounted light, 122
 electrical, floor outlet, data communication, 117
 electrical, floor receptacle, telephone, 124
 electrical, fuse with rating, 117
 electrical, fused switch, 121
 electrical, fusible link, 121
 electrical, generator, power, 121
 electrical, guy wire, 146
 electrical, handhole, 146
 electrical, heater, electric resistance, 113
 electrical, junction box, 115
 electrical, ladder cable tray, 115
 electrical, light fixture, fluorescent emergency, 122
 electrical, light fixture, recessed fluorescent A, 122
 electrical, light fixture, recessed fluorescent B, 122
 electrical, light fixture, recessed fluorescent C, 122
 electrical, light fixture, surface mounted fluorescent A, 122
 electrical, light fixture, surface mounted fluorescent B, 122
 electrical, light fixture, surface mounted fluorescent C, 122
 electrical, lighting panel, 118
 electrical, meter, 117
 electrical, motor, single-phase, 114
 electrical, motor, three-phase, 114
 electrical, normally closed relay contact, 118
 electrical, normally open relay contact, 118
 electrical, outlet, data communication, 118
 electrical, panelboard cabinet, flush mounted, 118

electrical, panelboard cabinet, surface mounted, 118
 electrical, panelboard, home run to, 115
 electrical, power panel, 118
 electrical, pressure switch-close on increase, 115
 electrical, pressure switch-open on increase, 116
 electrical, pull box, 116
 electrical, push button, 118
 electrical, receptacle, clock hanger, 118
 electrical, receptacle, duplex, 119
 electrical, receptacle, duplex on emergency power, 119
 electrical, receptacle, duplex with ground fault circuit interrupter, 119
 electrical, receptacle, quadraplex, 119
 electrical, receptacle, single, 119
 electrical, receptacle, single with switch, 119
 electrical, receptacle, special purpose, 119
 electrical, receptacle, switched duplex, 119
 electrical, speaker, ceiling mounted, 124
 electrical, speaker, wall mounted, 124
 electrical, starter, combination with disconnect switch, 121
 electrical, starter or motor controller, 121
 electrical, street light with bracket, 123
 electrical, substation, 117
 electrical, switch, ceiling mounted pull, 119
 electrical, switch, double pole, 119
 electrical, switch, four-way, 120
 electrical, switch, key operated, 120
 electrical, switch, lamp holder pole, 120
 electrical, switch, low voltage master, 120
 electrical, switch, multiposition, 116
 electrical, switch, normally closed float, 116
 electrical, switch, normally closed foot operated, 116
 electrical, switch, normally closed limit, 116
 electrical, switch, normally closed temperature activated, 116
 electrical, switch, normally closed time delay, 116
 electrical, switch, normally open float, 116
 electrical, switch, normally open limit, 116
 electrical, switch, normally open temperature activated, 117
 electrical, switch, normally open time delay, 117

electrical, switch, single break, 117
 electrical, switch, single pole, 120
 electrical, switch, three-way, 120
 electrical, switch, timer operated, 120
 electrical, switch with pilot light, 120
 electrical, time clock, 121
 electrical, transformer, current, 146
 electrical, transformer, one-line diagram, 114
 electrical, transformer, plan, 115
 electrical, wireway, 117
 electrical, wye connection, 115
 electronic lock, 128
 elevation indicator, 7
 elevation indicator, exterior, 13
 elevation indicator, interior, multiple view, 13
 elevation indicator, interior, single view, 14
 equals, equal to, 6
 equipment, boiler, 108
 equipment, oil separator, 150
 erosion and sedimentation control, filtration bed, 139
 existing to remain line, 8
 exit device, 129

—F—

fan, axial flow, 105
 fan, blower, 100
 fan, exhaust roof vent, 100
 fan, intake roof vent, 100
 fan, louvered roof vent, 100
 fan, propeller, 101
 features above line indicator, 8
 fence, 141
 fiber optic module, 129
 fiberoptics line = FO, 124
 field panel, 129
 file, lateral, four drawer, 47
 fill line = FILL, 149
 fire alarm annunciator panel, 138

fire alarm line = FA, 138	fire suppression, fire hose connection, inspector's test, 51
fire alarm station, manual pull, 138	fire suppression, fire pump test header, freestanding, 55
fire brick, 32	fire suppression, fire pump test header, wall mounted, 55
fire damper (horizontal orientation in rectangular duct), 104	fire suppression, fire pump with drives, 55
fire damper (vertical orientation in rectangular duct), 104	fire suppression, flush mounted sprinkler heads, 50
fire department connection, one-way, 51	fire suppression, foam automatic actuated, 52
fire department connection, siamese free standing, 51	fire suppression, foam manually actuated, 52
fire department connection, two-way siamese, 51	fire suppression, foam station reel, 53
fire line = F, 48	fire suppression, foam system, 53
fire protection sprinkler line = SP, 49	fire suppression, halon control panel, 54
fire protection sprinkler line, main supply = S, 49	fire suppression, halon manually actuated extinguisher, 54
fire protection, extinguisher, carbon dioxide, 44	fire suppression, halon system, 54
fire protection, extinguisher, dry chemical, for fires of all types, except metals, 44	fire suppression, hose cabinet or connection, 52
fire protection, extinguisher, dry chemical, for liquid, gas, or electrical fires, 44	fire suppression, indicator post valve, 50
fire protection, extinguisher, foam, 44	fire suppression, key operated valve, 50
fire protection, extinguisher, for metal fires, 44	fire suppression, LP gas shutoff, 68
fire protection, extinguisher, halon or clean agent, 44	fire suppression, manual foam station, 53
fire protection, extinguisher, portable, 45	fire suppression, manual halon station, 54
fire protection, extinguisher, water, 45	fire suppression, manual wet chemical station, 54
fire protection, manual carbon dioxide station, 54	fire suppression, manually actuated wet extinguishing system, 53
fire resistive rated line, 8, 9	fire suppression, meter (CFM), 50
fire suppression, automatic actuated halon, 54	fire suppression, meter (GPM), 50
fire suppression, automatic actuated wet extinguishing system, 52	fire suppression, natural gas shutoff, 68
fire suppression, butterfly valve, indicating, 49	fire suppression, nipped upright sprinkler, 50
fire suppression, control valve, 49	fire suppression, non-indicating, non-rising stem valve, 50
fire suppression, deluge valve, 49	fire suppression, nozzle, charged monitor, 50
fire suppression, domestic water shutoff, 49	fire suppression, nozzle, dry monitor, 53
fire suppression, dry automatic actuated, 52	fire suppression, nozzle, special spray, 50
fire suppression, dry chemical system, 55	fire suppression, outside sprinkler, 50
fire suppression, dry manually actuated, 52	fire suppression, pendant head sprinklers, 51
fire suppression, dry pipe, quick open valve, 52	fire suppression, post indicator valve, 51
fire suppression, dry pipe, valve, 52	fire suppression, pre-action valve, 51
fire suppression, extinguisher, carbon dioxide automatic actuated, 54	fire suppression, pressure switch, 51
fire suppression, extinguisher, carbon dioxide system, 54	fire suppression, pressure tank, 51
fire suppression, extinguisher, dry chemical station reel, 55	fire suppression, reel carbon dioxide station, 54
fire suppression, extinguisher, manually actuated dry chemical, 55	fire suppression, sprinkler branch heads, 48
fire suppression, fire department key box, 48	fire suppression, sprinkler heads, sidewall pendant, 53
	fire suppression, sprinkler heads, sidewall upright, 53

fire suppression, sprinkler riser, 53
 fire suppression, sprinkler with guard, 48
 fire suppression, switch, pressure detector, 53
 fire suppression, test header, 53
 fire suppression, wet chemical system, 55
 fire-rated, smoke barrier line, 9
 fluid waste treatment, 150
 foot, feet, 6
 fuel oil, discharge line = FOD, 68
 fuel oil, flow line = FOF, 68
 fuel oil, gauge line = FOG, 68
 fuel oil, return line = FOR, 68
 fuel oil, suction supply line = FOS, 68
 fuel oil, tank vent line = FOV, 68
 furniture, fixture, & equipment indicator, 14
 furring channel, metal support assembly, 43
 furring hat channel, metal support assembly, 43

—G—

gas line, high pressure = HG, 69
 gas line, liquid petroleum = LPG, 69
 gas line, low pressure = G, 69
 gas line, medium pressure = MG, 69
 generator, steam, 108
 geobar line, 140
 geobanket line, 140
 geocell line, 140
 geocomposite clay liner line, 140
 geocomposite drain line, 140
 geogrid line, 140
 geomat line, 140
 geomattress line, 140
 geomembrane line, 140
 geonet line, 140
 geospacer line, 141
 geostrip line, 141
 geosynthetic, electrokinetic line, 141
 geosynthetic, surficial erosion control line, 141

| geotextile line, 141
 glass, 42
 glass block, large scale, 32
 glass block, small scale, 32
 | glass breakage sensor, 130
 glass elevation, 42
 graphic scale, 1" = 1000'-0", 17
 graphic scale, 1" = 500'-0", 17
 graphic scale, 1" = 200'-0", 17
 graphic scale, 1" = 100'-0", 17
 graphic scale, 1" = 50'-0", 18
 graphic scale, 1" = 40'-0", 18
 graphic scale, 1" = 30'-0", 18
 graphic scale, 1" = 20'-0", 18
 graphic scale, 1" = 10'-0", 18
 graphic scale, 1/16" = 1'-0", 19
 graphic scale, 1/8" = 1'-0", 19
 graphic scale, 1/4" = 1'-0", 19
 graphic scale, 3/8" = 1'-0", 19
 graphic scale, 1/2" = 1'-0", 19
 graphic scale, 3/4" = 1'-0", 20
 graphic scale, 1" = 1'-0", 20
 graphic scale, 1 1/2" = 1'-0", 20
 graphic scale, 3" = 1'-0", 20
 graphic scale, 6" = 1'-0", 20
 graphic scale, 1" = 1", 21
 graphic scale, 1:5000, 14
 graphic scale, 1:2000, 14
 graphic scale, 1:1000, 15
 graphic scale, 1:500, 15
 graphic scale, 1:200, 15
 graphic scale, 1:100, 15
 graphic scale, 1:50, 15
 graphic scale, 1:30, 16
 graphic scale, 1:20, 16
 graphic scale, 1:10, 16
 graphic scale, 1:5, 16
 graphic scale, 1:2, 16

graphic scale, 1:1, 17
 grating, plan, 37
 grating, section, 37
 greater than, 6
 greater than or equal to, 6
 grille, transfer, 107
 grout, 29
 gypsum board finish, 43
 gypsum board or plaster finish, 42



heat stop, fire rated ceiling, 104
 heater, desuperheater, 108
 heater, feed with air outlet, 101
 heater, flue gas reheater, 108
 heater, live steam superheater, 69
 heat-generation equipment, check valve, 108
 heating, mixing terminal unit, 113
 heating, reheat terminal unit, 114
 heating, unit, 114
 heating, variable volume terminal unit, reheat, 114
 helium line = HE, 148
 hidden features line, 9
 humidification line = H, 96
 HVAC control, air motor controlled gate valve, 64
 HVAC control, air motor controlled globe valve, 64
 HVAC control, automatic governor operated valve, 64
 HVAC control, differential oil pressure switch, 64
 HVAC control, dual pressure switch, 64
 HVAC control, electric pneumatic control, 64
 HVAC control, flanged motor operated gate valve, 65
 HVAC control, flanged motor operated globe valve, 65
 HVAC control, fusible link quick valve, 65
 HVAC control, pneumatic electric control, 65
 HVAC control, pressure stat, 65
 HVAC control, pressure switch, type 1, 65
 HVAC control, pressure switch, type 2, 65
 HVAC control, pressure switch, with high pressure cutout, 65

HVAC control, remote bulb thermostat, 65
 HVAC control, rotary heat wheel, 112
 HVAC control, screwed motor operated gate valve, 65
 HVAC control, screwed motor operated globe valve, 66
 HVAC control, self-contained thermostat, 66
 HVAC control, solenoid valve, 66
 HVAC control, spring check valve, 66
 HVAC control, switch, normally closed flow, 66
 HVAC control, switch, normally open flow, 66
 HVAC control, thermal bulb, 66
 HVAC control, thermometer, 66
 HVAC control, thermometer well, 66
 HVAC control, thermostat, electric, 66
 HVAC control, thermostat, pneumatic, 67
 HVAC control, thermostat, self-contained, 67
 HVAC control, three-way air motor controlled valve, 67
 HVAC control, three-way electric motor controlled valve, 67
 HVAC control, valve actuator electric motor, 67
 HVAC control, valve actuator electric solenoid, 67
 HVAC control, valve actuator pneumatic motor, 67
 HVAC control, valve actuator pneumatic motor diaphragm, 67
 HVAC control, vapor regulated suction valve, 67
 HVAC control, welded motor operated gate valve, 67
 HVAC equipment, drive fluid, 112
 HVAC equipment, heat exchanger, 109
 HVAC equipment, intercooler desuperheater, 109
 HVAC equipment, room air conditioning equipment, 113
 hydrant, fire, 143
 hydrant, one hose outlet, 143
 hydrant, private housed two-hose outlet, 51
 hydrant, two hose outlet, 143
 hydrant, wall, 144
 hydrant, wall two hose outlet, 144
 hydrant pan, fire, 144
 hydrogen line = H, 149



identification device indicator, 21

inch(es), 6
insertion point, 21
instrumental equipment, bell, 46
insulation, 38
insulation, loose fill or blanket, 38
insulation, rigid board, 39
intercom, 130
intercom line = I, 125

—K—

keyboard, 130
keynote indicator, 21
keypad device, 131

—L—

laundry, single tray, 59
lavatory, accessible, 59
lavatory, corner, 59
lavatory, countertop, 59
lavatory, dental, 46
lavatory, integral countertop, 59
lavatory, medical manicure, 60
lavatory, wall hung, 60
leader, curved, 21
leader, straight, 22
less than, 6
less than or equal to, 6
light post, one arm, one head, 123
light post, one arm in power pole, 147
light post, two arms, two heads, 123
light post without arm, 123
light troffer inlet, return air, 104
light troffer outlet, supply air, 104
lighting, airfield runway, 123
lighting, airfield taxiway, 123
lighting, exterior building, 123
lighting, incandescent ceiling mounted, 122
lighting, one emergency battery power, 123

lighting, runway, 123
lighting, three emergency battery power, 123
lightning arrester, 121
liquid nitrogen line = LN, 149
liquid oxygen line = LOX, 63
louver type identifier, 22
louver, door or wall opening, 107
louver, intake and screen, 107

—M—

marble stone, 32
match line indicator, 22
metal deck, corrugated, 37
metal deck, form, 37
metal deck, hi-form, 37
metal deck, ribbed, 37
minus, 6
monitor, 131
motion detector, 131
multiply by, by, 6

—N—

new line, 9
nitrogen line = N, 149
nitrous oxide line = NO, 63
north indicator, 23
number, pound, 7
nurse call line = NC, 125

—O—

outlet, combination telephone/data communication, 124
oxygen line = O, 63

—P—

parking control equipment, traffic arm, mechanical, swing, 45
parking control equipment, traffic arm with card reader, 45
particleboard, 38
particleboard woodwork, architectural, 38

percent, 7
pipe line, cast iron = CI, 56
pipe line, chemical supply = CS, 149
pipe line, clay tile = CT, 56
pipe line, culvert = CP, 145
pipe line, ductile iron = DI, 56
pipe line, reinforced concrete = RCP, 58
pipe standard, 36
piping, air eliminator, 56
piping, air heater (plate or tubular), 55
piping, air heater (rotating type), 55
piping, air separator, 56
piping, anchor intermediate, 69
piping, anchor main, 69
piping, angle check valve, bell & spigot, 69
piping, angle check valve, flanged, 69
piping, angle check valve, screwed, 70
piping, angle check valve, soldered, 70
piping, angle check valve, welded, 70
piping, angle gate valve, flanged (elevation), 70
piping, angle gate valve, flanged (plan), 70
piping, angle gate valve, screwed (elevation), 70
piping, angle gate valve, screwed (plan), 70
piping, angle gate valve, welded (elevation), 70
piping, angle gate valve, welded (plan), 70
piping, angle globe valve (elevation), 70
piping, angle globe valve, flanged (elevation), 71
piping, angle globe valve, flanged (plan), 71
piping, angle globe valve, screwed (elevation), 71
piping, angle globe valve, screwed (plan), 71
piping, angle globe valve, soldered (plan), 71
piping, angle globe valve, welded (elevation), 71
piping, angle globe valve, welded (plan), 71
piping, angle hose valve, 71
piping, automatic air vent, 71
piping, automatic bypass valve, 71
piping, automatic bypass valve, flanged, 72
piping, automatic expansion valve, 72
piping, automatic governor operated valve, flanged, 72
piping, automatic reducing valve, 72
piping, automatic reducing valve, flanged, 72
piping, ball joint, 72
piping, ball valve, 72
piping, barometric condenser, 72
piping, base elbow, screwed, 72
piping, bell & spigot 45 degree elbow, 72
piping, bell & spigot 90 degree elbow, 73
piping, bell & spigot bull plug, 73
piping, bell & spigot cap, 73
piping, bell & spigot concentric reducer, 73
piping, bell & spigot connecting pipe joint, 73
piping, bell & spigot crossover, 73
piping, bell & spigot eccentric reducer, 73
piping, bell & spigot expansion bell joint, 73
piping, bell & spigot gate valve (elevation), 73
piping, bell & spigot globe valve (elevation), 73
piping, bell & spigot outlet down tee, 74
piping, bell & spigot outlet up tee, 74
piping, bell & spigot pipe plug, 74
piping, bell & spigot reducing tee, 74
piping, bell & spigot safety valve, 74
piping, bell & spigot side outlet down tee, 74
piping, bell & spigot side outlet tee, 74
piping, bell & spigot sleeve, 74
piping, bell & spigot stop valve, 74
piping, bell & spigot straight size tee, 74
piping, bell & spigot turned down elbow, 75
piping, bell & spigot turned up elbow, 75
piping, blind flange, 75
piping, blow off strainer, 75
piping, boiler return trap, 75
piping, bushing bell & spigot, 75
piping, butterfly valve, 75
piping, capillary tube, 75
piping, cock bell & spigot, 75
piping, condenser jet, 75

pipng, condenser water regulating valve, 76
pipng, condensing steam turbine, 99
pipng, dielectric union, 76
pipng, drain, open funnel, 58
pipng, drain hose end, 76
pipng, duplex strainer, 76
pipng, dynamic pump, 99
pipng, engine (indicate fuel), 68
pipng, expansion hand valve, 76
pipng, expansion joint, 76
pipng, expansion loop, 76
pipng, filter and strainer line, 76
pipng, flanged 45 degree elbow, 76
pipng, flanged 90 degree elbow, 76
pipng, flanged base elbow, 77
pipng, flanged bull plug, 77
pipng, flanged cock, 77
pipng, flanged concentric reducer, 77
pipng, flanged connecting pipe joint, 77
pipng, flanged diaphragm valve, 77
pipng, flanged double branch elbow, 77
pipng, flanged double sweep tee, 77
pipng, flanged eccentric reducer, 77
pipng, flanged elbow side outlet, down, 77
pipng, flanged elbow side outlet, up, 78
pipng, flanged expansion joint, 78
pipng, flanged float valve, 78
pipng, flanged gate valve (elevation), 78
pipng, flanged gate valve (plan), 78
pipng, flanged globe valve (elevation), 78
pipng, flanged globe valve (plan), 78
pipng, flanged hose angle valve, 78
pipng, flanged hose gate valve, 78
pipng, flanged hose globe valve, 78
pipng, flanged lateral, 79
pipng, flanged lock shield valve, 79
pipng, flanged long radius elbow, 79
pipng, flanged orifice flange, 79
pipng, flanged outlet down tee, 79
pipng, flanged outlet up tee, 79
pipng, flanged quick opening valve, 79
pipng, flanged reducing cross, 79
pipng, flanged reducing flange, 79
pipng, flanged safety valve, 79
pipng, flanged side outlet tee, 80
pipng, flanged side outlet up tee, 80
pipng, flanged single sweep tee, 80
pipng, flanged sleeve, 80
pipng, flanged spool piece, 80
pipng, flanged stop valve, 80
pipng, flanged straight size tee, 80
pipng, flanged turned down elbow, 80
pipng, flanged turned up elbow, 80
pipng, flanged union, 80
pipng, flat plate heat exchanger, 108
pipng, float and thermostatic trap, 81
pipng, float trap, 81
pipng, gas shutoff, 146
pipng, gas turbine, 68
pipng, grease trap, 58
pipng, heat, liquid exchanger, 81
pipng, heat, transfer surface, 81
pipng, high pressure horizontal receiver, 81
pipng, high pressure vertical receiver, 81
pipng, high side float valve, 81
pipng, hose globe valve, 81
pipng, lateral bell & spigot, 81
pipng, low pressure receiver, 81
pipng, low side float valve, 82
pipng, magnetic stop valve, 82
pipng, manual air vent, 82
pipng, natural gas receiver, 146
pipng, needle valve, 82
pipng, nozzle flow, 82
pipng, pipe heat, 109
pipng, pipe plug, 82

pipng, pitch or pipe drop, 82	pipng, screwed outlet up tee, 86
pipng, pitch or pipe rise, 82	pipng, screwed pipe plug, 86
pipng, plate fin cross flow, 108	pipng, screwed quick opening valve, 86
pipng, plug valve, 82	pipng, screwed reducing elbow, 86
pipng, precipitator, 82	pipng, screwed safety valve, 86
pipng, pressure gage, 83	pipng, screwed side outlet elbow, down, 86
pipng, pressure gage and cock, 83	pipng, screwed side outlet elbow, up, 86
pipng, pressure reducing valve, 83	pipng, screwed side outlet tee, 86
pipng, pump (plan), 99	pipng, screwed side outlet up tee, 86
pipng, pump (schematic), 99	pipng, screwed single sweep tee, 87
pipng, reducing bell & spigot cross, 83	pipng, screwed sleeve, 87
pipng, relief or safety valve, 83	pipng, screwed stop valve, 87
pipng, rupture disc, 83	pipng, screwed straight size tee, 87
pipng, screwed 45 degree elbow, 83	pipng, screwed street elbow, 87
pipng, screwed 90 degree elbow, 83	pipng, screwed turned down elbow, 87
pipng, screwed bushing, 83	pipng, screwed turned up elbow, 87
pipng, screwed cap, 83	pipng, screwed union, 87
pipng, screwed cock, 84	pipng, side outlet elbow, bell & spigot, outlet down, 87
pipng, screwed concentric reducer, 84	pipng, side outlet elbow, bell & spigot, outlet up, 87
pipng, screwed connecting pipe joint, 84	pipng, sight glass, 88
pipng, screwed crossover, 84	pipng, sleeve, 88
pipng, screwed diaphragm valve, 84	pipng, soldered 45 degree elbow, 88
pipng, screwed double branch elbow, 84	pipng, soldered 90 degree elbow, 88
pipng, screwed double sweep tee, 84	pipng, soldered bushing, 88
pipng, screwed eccentric reducer, 84	pipng, soldered cock, 88
pipng, screwed expansion joint, 84	pipng, soldered concentric reducer, 88
pipng, screwed float valve, 84	pipng, soldered connecting pipe joint, 88
pipng, screwed gate valve (elevation), 85	pipng, soldered eccentric reducer, 88
pipng, screwed gate valve (plan), 85	pipng, soldered expansion joint, 88
pipng, screwed globe valve (elevation), 85	pipng, soldered gate valve, 89
pipng, screwed globe valve (plan), 85	pipng, soldered globe valve (elevation), 89
pipng, screwed hose angle valve, 85	pipng, soldered globe valve (plan), 89
pipng, screwed hose gate valve, 85	pipng, soldered lock shield valve, 89
pipng, screwed hose globe valve, 85	pipng, soldered outlet down tee, 89
pipng, screwed lateral, 85	pipng, soldered outlet up tee, 89
pipng, screwed lock shield valve, 85	pipng, soldered quick opening valve, 89
pipng, screwed long radius elbow, 85	pipng, soldered reducing elbow, 89
pipng, screwed outlet down tee, 86	pipng, soldered safety valve, 89

piping, soldered sleeve, 89 piping, soldered stop valve, 90 piping, soldered straight size tee, 90 piping, soldered turned down elbow, 90 piping, soldered turned up elbow, 90 piping, soldered union, 90 piping, square head cock, 90 piping, steam trap, 90 piping, steam turbine, 99 piping, straight crown eccentric reducer, 90 piping, straight size bell & spigot cross, 90 piping, straight size flanged cross, 90 piping, straight size screwed cross, 91 piping, straight size soldered cross, 91 piping, straight size welded cross, 91 piping, straight way bell & spigot check valve, 91 piping, straight way flanged check valve, 91 piping, straight way screwed check valve, 91 piping, straight way soldered check valve, 91 piping, straight way welded check valve, 91 piping, strainer, 91 piping, strainer (plan), 91 piping, swing gate check valve, 92 piping, temperature gage, 92 piping, temperature pressure relief valve, 92 piping, thermostatic blast trap, 92 piping, thermostatic expansion valve, 92 piping, thermostatic trap, 92 piping, three-way manual valve, 92 piping, thrust block, 142 piping, trap scale, 92 piping, turned down 45 degree elbow, 92 piping, unclassified valve, 92 piping, valve, constant pressure suction, 93 piping, valve, evaporative pressure, regular snap action, 93 piping, valve, evaporative pressure, regular throttling, 93 piping, valve, evaporative pressure, regular throttling evaporator, 93 piping, valve, refrigerant reversing, 93	piping, valve, snap action, 93 piping, valve, thermosuction, 93 piping, valve actuator manual gear, 93 piping, valve actuator manual lever, 93 piping, valve actuator manual non-rise stem, 93 piping, valve actuator manual out stem/yoke, 94 piping, valve compressor suction pressure, 94 piping, water valve, 94 piping, welded 45 degree elbow, 94 piping, welded 90 degree elbow, 94 piping, welded bushing, 94 piping, welded cock, 94 piping, welded concentric reducer, 94 piping, welded connecting pipe joint, 94 piping, welded eccentric reducer, 94 piping, welded expansion joint, 95 piping, welded float valve, 95 piping, welded gate valve (elevation), 95 piping, welded gate valve (plan), 95 piping, welded globe valve, 95 piping, welded outlet down tee, 95 piping, welded outlet up tee, 95 piping, welded quick opening valve, 95 piping, welded safety valve, 95 piping, welded sleeve, 95 piping, welded stop valve, 96 piping, welded straight size tee, 96 piping, welded turned down elbow, 96 piping, welded turned up elbow, 96 piping, welded union, 96 plant, interior or artificial, 47 plaster, gypsum or portland cement, 42 plaster finish with metal lath, 42 plaster on masonry, 43 plaster with lath, 43 plastic on plywood, 38 plumbing fixtures, shower, overhead gang, 58 plus, 7

plus or minus, 7

plywood, 38

pound, 7

power line = P, 124

precast concrete, communications vault, 28

precast concrete, electrical vault, 28

precast concrete, fuel oil vault, 28

precast concrete, manhole, transformer vault, 29

precast concrete, telephone vault, 29

precast concrete, transformer pad, 29

precast concrete, vault, natural gas valve, 29

property line, 7, 9

pumped condensate line = PC, 97

push button, 132

—Q—

quality requirements, 7, 8

—R—

range, 45

recorder, 132

rectifier, cathodic protection sanitary, 122

reference grid indicator with reference grid lines, 23

refrigerant discharge line = RD, 99

refrigerant liquid line = RL, 99

refrigerant suction line = RS, 99

refrigeration equipment, air-cooled condensing unit, 110

refrigeration equipment, air-cooled fin condenser, forced air, 110

refrigeration equipment, air-cooled fin condenser, static, 110

refrigeration equipment, bare tube gravity air evaporator, 112

refrigeration equipment, centrifugal compressor, 109

refrigeration equipment, chilling absorption unit, 112

refrigeration equipment, chilling centrifugal unit, 109

refrigeration equipment, chilling reciprocating unit, 109

refrigeration equipment, chilling rotary screw unit, 109

refrigeration equipment, coil loop, 112

refrigeration equipment, compressor, motor enclosed, reciprocating, 109

refrigeration equipment, compressor, motor sealed, reciprocating, 109

refrigeration equipment, compressor, open crankcase, reciprocating, 109

refrigeration equipment, compressor, reciprocating, 110

refrigeration equipment, compressor, rotary motor encased, 110

refrigeration equipment, compressor, rotary motor enclosed with crank belt, 110

refrigeration equipment, compressor, rotary motor sealed, 110

refrigeration equipment, condenser evaporator cascade system, 112

refrigeration equipment, condenser surface, 110

refrigeration equipment, cooling tower, 112

refrigeration equipment, double bundle condenser, 111

refrigeration equipment, evaporative condenser, 111

refrigeration equipment, evaporator, finned circular ceiling, 112

refrigeration equipment, evaporator, finned coil natural convection, 112

refrigeration equipment, evaporator, finned gravity air, 112

refrigeration equipment, evaporator, forced convection, 113

refrigeration equipment, evaporator, forced convection cool unit, 113

refrigeration equipment, evaporator, pipe coil, 113

refrigeration equipment, evaporator, plate coil, 113

refrigeration equipment, immersion cool unit, 113

refrigeration equipment, open crankcase, reciprocating, 110

refrigeration equipment, plate coil head or manifold evaporator, 113

refrigeration equipment, rotary compressor, 110

refrigeration equipment, water cooled concentric tube condenser, 113

refrigeration equipment, water cooled condenser, 111

refrigeration equipment, water cooled condensing unit, 111

refrigeration equipment, water cooled shell/coil condenser, 111

refrigeration equipment, water cooled shell/tube condenser, 111

refrigerator, 45

register grille, ceiling supply, 107

register grille, side wall supply, 107

return air grille with sound boot, 107

return line, brine = BR, 97

return line, chilled water = CWR, 143

return line, condenser water = CR, 97

return line, dual temperature = DTR, 97

return line, glycol heating = GHR, 97

return line, high pressure condensate = HPC, 97

return line, high temperature hot water = HTWR, 97

return line, industrial hot water = IHR, 149

return line, low pressure condensate = LPC, 97
 return line, low temperature hot water = HWR, 97
 return line, medium pressure condensate = MPC, 97
 return line, medium temperature hot water = MTWR, 98
 revision indicator, typical, 24
 rigid conduit line = RC, 117
 riprap, 141
 room identifier with room name and number, 25
 room identifier, with room name and number, optional finishes, 25

—S—

sand, 139
 sand clay gravel, 139
 sanitary sewer force line, 144
 screen, projection ceiling-mounted, 45
 sealant and backer rod, 39
 section indicators for building with break standards, 26
 section indicators for partial building, typical, 27
 security access, annunciator panel, 133
 security access, buzzer, 133
 security access, control unit with closed circuit television camera, 133
 security access, generic, 133
 security access, horn or siren, 133
 security access, outdoor microwave transmission unit, 133
 security access, panic alarm, 133
 security access, panning camera traverse angle, 134
 security access, sensor, buried vehicular, 134
 security access, switch, balanced magnetic control, 134
 security access, telephone handset, 134
 security access, video camera with lens, 134
 security access, video camera with lens, angle of view, 134
 security access, video camera with lens, motion detector with pan and zoom, 133
 security access, video camera with lens, motion detector with pan, tilt and zoom, 134
 security access, volumetric sensor, 133
 security screen with alarm, 133
 security window screen, 134
 sheet metal, 39
 sheet metal and all metals, 37
 shelving equipment, 47
 shower, pedestal gang, 60
 shower head, 60
 shower stall, 60
 sink, circular wash type, 60
 sink, floor, 60
 sink, flushing rimmed clinical, 60
 sink, general, 60
 sink, laundry, 60
 sink, semi-circular wash, 61
 sink, service, cast iron enameled, 61
 sink, service, metal, 61
 sink, surgeon scrub, 62
 sink, two compartment type, 61
 sink, two compartment with left & right drainboards, 61
 sink with drainboard, 61
 sink with garbage disposal, 61
 sink with left & right drain board, 61
 site remediation, storage container agent, 28
 smoke and fire damper (horizontal orientation in rectangular duct), 104
 smoke and fire damper (vertical orientation in rectangular duct), 104
 smoke barrier line, 9
 smoke damper (horizontal orientation in rectangular duct), 104
 smoke damper (vertical orientation in rectangular duct), 105
 sofa, chair, 47
 sofa, three cushion, 47
 sofa, two cushion, 47
 sound line = S, 125
 spin-in with volume damper, 105
 spin-in without volume damper, 105
 standpipe, dry hose station, 52
 standpipe, hose cabinet, charged, 52
 standpipe line, combination = CSP, 49
 standpipe line, dry = DSP, 49
 standpipe line, wet = WSP, 49
 steam line, low pressure = LPS, 98

steam line, medium pressure = MPS, 98
steel and other metals, 35
steel angle, 36
stone, ashler, 32
stone, cast, 33
stone, cut, 32
stone, rubble, 32
stone, squared elevation, 32
storage tank, facility fuel storage, 69
storage tank, fire suppression water, 55
storage tank, fuel storage, 146
storage tank, potable water, 57
storage tank, water utility, 144
structural clay tile, glazed, 30
structural steel tee, ST shape, 36
structural steel tee, WT shape, 36
structural steel, Z shape, 36
structural tubing, steel, 36
subsurface investigation, trench exploration completed, 28
subsurface investigation, trench exploration proposed, 28
subsurface investigation, tunnel exploration completed, 28
subsurface investigation, tunnel exploration proposed, 28
supply line, brine = B, 98
supply line, chilled water = CWS, 143
supply line, dual temperature = DTS, 98
supply line, glycol heating = GHS, 98
supply line, high pressure steam = HPS, 98
supply line, industrial hot water = IHW, 149
supply line, low temperature hot water = HWS, 98
supply line, medium temperature hot water = MTWS, 98

—T—

table, 47
table lamp, 46
table, square with armless chairs, 47
tee suspension, ceiling assemblies, 43
telephone booth, 44
telephone line = T, 124

telephone, wall mounted, 124
terra cotta, elevation, 30
terra cotta, glazed, 30
terra cotta, glazed one face, large scale, 30
terra cotta, hollow, 30
terra cotta, large scale, 30
terra cotta, small scale, 30
terra cotta, unglazed, 30
terra cotta, veneer, 31
terra cotta quarry, large scale, 31
terrazzo finish, 43
threshold, 42
tile, acoustical ceiling, 43
tile, ceramic elevation, 43
tile, structural clay, 31
tile, structural floor units, 31
tree, deciduous existing, 141
tree, deciduous new, 141
tree, generic existing, 142
tree, generic new, 142

—U—

urinal, corner type, 61
urinal, floor mounted, 61
urinal, trough type, 62
urinal, wall hung, 62
utility, communications manhole, 148
utility, distribution switch or switching station, 147
utility, electrical manhole, 147
utility, gas plant, 145
utility, manhole, natural gas, 146
utility, meter, natural gas, 146
utility, natural gas trap, 146
utility, primary electrical handhole, 147
utility, sanitary cleanout, 145
utility, sanitary manhole, 144
utility, sanitary meter, 144
utility, sanitary pressure vessel, 144

utility, sanitary sewer lift station, 144
 utility, sanitary valve vault, 145
 utility, septic tank, 145
 utility services, manhole, 142
 utility, storm drainage manhole, 145
 utility, telephone manhole, 148
 utility, utility pole, 144
 utility, water handhole, 142
 utility, water manhole, 142
 utility, water meter, 142
 utility, water meter station, 142
 utility, water plant, 142
 utility, water regulator valve, 56
 utility, water softener, 58
 utility, water station pump, 142
 utility, water tank, 143
 utility, water valve vault, 143

—V—

vacuum air line = VAC, 63
 vacuum cleaning line = VC, 63
 vacuum pump discharge line = VPD, 63
 vibration control, 48
 video control keyboard, 134
 video motion detector, 134

—W—

wall type indicator, 27
 waste line, acid = ACID, 149
 waste line, industrial = INW, 149
 waste line, sanitary soil (above floor) = SS, 56
 waste line, sanitary soil (below floor), 57
 waste line and vent, combination = SV, 57
 water closet, flush valve floor outlet, 62
 water closet, flush valve wall hung, 62
 water closet, integral tank, 62
 water closet, tank type, 62
 water closet, wall hung tank, 62

water cooler, freestanding electric, 62
 water cooler, wall hung electric, 62
 water line, cold, 57
 water line, cold = CW, 143
 water line, condenser flow = C, 98
 water line, drinking return = DWR, 57
 water line, drinking supply = DWS, 57
 water line, hot, 99
 water line, hot = HW, 143
 water line, industrial cold = ICW, 149
 water line, make up = MU, 99
 water line, public main = PW, 143
 water line, soft = SW, 57
 water line, tempered return = TWR, 57
 water line, tempered supply = TWS, 57
 water main, private, 56
 weld, basic back, arrow side, 33
 weld, basic fillet, arrow side, 33
 weld, basic fillet, both sides, 33
 weld, basic plug or slot, arrow side, 33
 weld, double bevel fillet, both sides, 33
 weld, double J groove, both, 33
 weld, double U groove, both, 33
 weld, double V groove, both, 33
 weld, flare bevel, arrow side, 33
 weld, flare bevel, both sides, 34
 weld, groove flare V, arrow side, 34
 weld, groove flare V, both sides, 34
 weld, single bevel groove, arrow side, 34
 weld, single J groove, arrow, 34
 weld, single U groove, arrow, 34
 weld, single V groove, arrow, 34
 weld, square groove, arrow side, 34
 weld, square groove, both sides, 34
 weld, supplementary, all around, 34
 weld, supplementary concave, 35
 weld, supplementary convex, 35
 weld, supplementary field, 35

weld, supplementary flush, 35	window, single casement left jamb hinge, 42
window, awning, 41	window, single casement right jamb hinge, 42
window, double casement (inswing), 41	window, sliding right operating sash, 42
window, double casement (outswing), 41	window type identifier, 27
window, fixed, 41	wood, glued-laminated, 38
window, jalousie, 41	wood, hardboard, 37
window, pivot, 41	wood blocking or shim, 38
window, projected bay with casement windows, 41	wood finish, 38
window, projected bow, 41	wood flooring, 43
window, projected box, 41	wood framing, continuous, 38
window, single, double, or triple hung, 41	wood shingles siding, 39

Notations

United States National CAD Standard® - Version 4.0

**The Construction Specifications Institute
99 Canal Center Plaza
Alexandria, VA 22314-1588**

(800) 689-2900

www.csinet.org

www.nationalcadstandard.org

© Copyright 2007 U.S. All rights reserved, including World rights and Electronic rights. U.S. copyright held by The Construction Specifications Institute, 99 Canal Center Plaza, Alexandria, VA 22314-1588. No part of this publication may be reproduced without permission from the publisher, nor may any part of this publication be reproduced, stored in a retrieval system, or copied by mechanical photocopying, recording, or other means, known or hereafter invented, or by all means, methods, and processes known and hereafter invented, without permission of the publisher.

Table of Contents

MODULE 7 – NOTATIONS

Introduction..... 1

Notations 2

Purpose of Notes 2

Historical Progression..... 3

Types of Notes 4

General Notes..... 4

General [Discipline] Notes 6

General Sheet Notes 7

Reference Keynotes..... 9

Sheet Keynotes 13

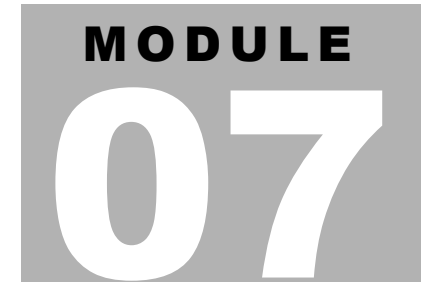
Note Block Hierarchy..... 15

Users’ Guide 19

Linking 22

Process 23

This page intentionally left blank.



Introduction

Notations: *A drawing note; textual information on drawings.*

The *Notations Module* establishes guidelines for the systematic presentation of textual information on drawings.

The *Notations Module*:

- Establishes note formats.
- Provides guidelines facilitating the creation and use of notes.
- Establishes note location standards.

The benefits of note standards are:

- Improved drawing clarity, readability, and consistency.
- Improved coordination among drawings, specifications, and other documents.
- Improved note terminology.
- Enhanced communication between drawing preparers and users.
- Improved quality through use of an industry standard.
- Easier data management.
- Consistent note format and content among design disciplines.

Notations

Drawings: *Graphic and textual information organized on a two-dimensional surface for the purpose of conveying data about a specific portion of a project.*

Specifications: *Define the qualitative requirements for products, materials, and workmanship on which the construction contract is based.*

Purpose of Notes

Construction documents include both drawings and specifications, which are meant to be complementary documents. **Drawings** convey design intent and may show multiple views, either of the whole project or its parts. **Specifications** provide detailed information and instructions concerning the project by setting requirements for the physical qualities, chemical properties, performance requirements, and standards of workmanship associated with the manufacture and installation of systems, assemblies, and components.

To more fully understand the drawings, text—in the form of notes—is added to the illustrations. The notes may provide:

- information
- identification
- instruction

Drawing notes, as part of the contract documents, have important legal consequences. Just as in creating a specification section, care must be taken to ensure that drawing notes do not establish a subdivision of the work; assign portions of the work to subcontractors; or create unintended obligations between the parties to the design and construction of the work. Terms used within notes should be consistent with terms used within the specifications. Notes should not include vague references such as “SEE SPECIFICATIONS.” They should be specific as discussed later under Reference Keynotes.

Historical Progression

Drawings produced during the late 19th and early 20th centuries were primarily graphic. These graphics used notes sparingly to identify building components and provide general instruction while requiring the designing architect or engineer to provide supplemental instruction in the field. This “master builder” method of practice has changed rapidly over the years and today has been replaced by the use of highly detailed and specific construction contract documents.

Drawing Blocks: *Drawing modules containing graphic or textual information. Refer to the Sheet Organization Module for additional information.*

During the post World War II era, “keying” became a standard method for improving drawing clarity through text reduction within the **drawing block**. A “keyed” note consisted of an alphanumeric indicator symbol and leader line with a legend of those symbols and the full text notes located elsewhere on the drawing sheet. The keying legend provided users with a single reference point for keyed notes and allowed a single note, written once, to be used in multiple drawing locations through repetition of the alphanumeric keyed symbols. As the information required on drawings became denser, the use of keyed notes improved drafting efficiency, resulting in clearer, more concise drawings.

MasterFormat™: *A master list of numbers and titles classified by work results or construction practices that is primarily used to organize project manuals and detailed cost information, and relate drawing notations to specifications.*

“Keynoting” developed into a technique for “tying” keyed drawing notes to related specification sections more closely. While these “keynotes” might be organized by **MasterFormat™**, there was little consistency among design firms or the documents produced by those firms.

Types of Notes

Note Hierarchy:

- *General*
- *General Discipline*
- *General Sheet*

General Notes: *Notes that apply to the entire work. As such, general notes apply equally to all disciplines and to all sheets within the drawing set.*

Notes are text elements on a drawing that provide information concerning the work, design discipline, or sheet; identification of the drawing's graphic representations; and instruction concerning the use of the drawing or execution requirements for the work that is not otherwise specified.

There are five types of notes: general notes, general [discipline] notes, general sheet notes, reference keynotes, and sheet keynotes. General notes, general [discipline] notes, and general sheet notes do not directly correspond to a graphic representation and are not directly “linked” by symbol (or other identifier) to other drawings or specifications. Should these three types of notes appear on the same sheet, they are listed in the following hierarchical order:

- General Notes
- General [Discipline] Notes (such as General Architectural Notes)
- General Sheet Notes

General Notes

General notes are located within the **G-Series**, General Drawings sheet types.

General notes apply to the entire work and it is neither necessary nor desirable to repeat them on subsequent sheets or at other locations within the drawing set. Likewise, general notes do not repeat specification content on the drawings nor are they repeated within the specifications. Carefully coordinate general notes with the contents of the project manual and Division 01 specification sections in particular. As with the Division 01 sections, the content and requirements expressed by the general notes should be prepared by the lead designer, then communicated and coordinated with other participating design disciplines to avoid repetitive or contradictory

language within the notes and specifications. Refer to *Figure 07.1* for a typical layout of the notes block.

Example: ABBREVIATIONS: REFERENCED FROM THE CONSTRUCTION SPECIFICATIONS INSTITUTE'S UNIFORM DRAWING SYSTEM TERMS AND ABBREVIATIONS MODULE

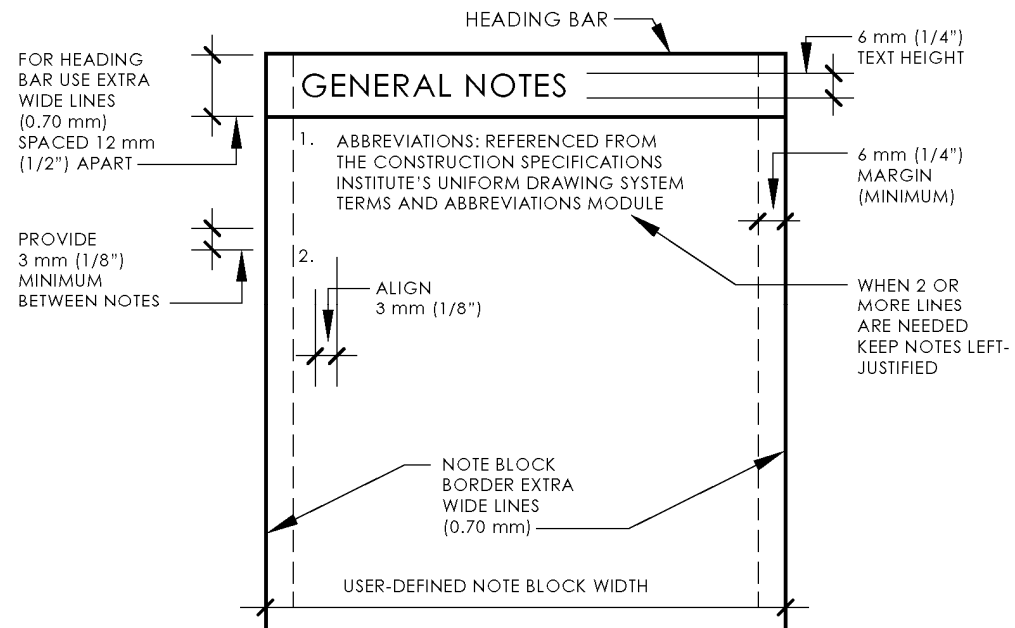


Figure 07.1 General notes.

General [Discipline] Notes

General [Discipline] Notes: *Notes that apply only to a particular design discipline. Users should provide a heading for these notes by replacing the [discipline] place holder with the name of the particular design discipline as in the following examples:*

General Architectural Notes
General Structural Notes
General Mechanical Notes
General Interior Design Notes

General [discipline] notes appear on the first or **0**-Series sheets within a particular design discipline and apply to all subsequent sheets within that discipline. For example, general civil notes appear on sheet C-001 and apply to all civil sheets within the drawing set.

Because general [discipline] notes apply to drawings of the discipline, they should not be repeated on other sheets within the discipline. These notes typically provide instruction concerning discipline-specific drafting conventions or other use of that discipline's drawings. General [discipline] notes do not replicate general notes. Coordination is necessary to ensure general [discipline] notes are coordinated with the project information, project requirements, and drafting conventions established within the general notes and may be presented in more detail elsewhere within the drawings or specifications. Refer to *Figures 07.1* and *07.2*.

Example: TOP OF STEEL ELEVATIONS INDICATED ARE BASED ON A FINISH FLOOR ELEVATION OF 30M (100'-0")—SEE SHEET C-101 FOR ACTUAL DATUM AND BENCHMARK INFORMATION

General Sheet Notes

General Sheet Notes: Notes that apply only to the particular sheet on which they appear.

General sheet notes are used to communicate sheet-specific information or instructions. General sheet notes are tabulated sequentially within the note block. General sheet notes follow the other types of general notes (general notes or general [discipline] notes) and precede any reference keynotes that may appear in the note block. Refer to *Figures 07.2* and *07.3*. General sheet notes should be written in the imperative mood and in a streamlined format similar to the preferred specification language presented in *The Project Resource Manual—CSI Manual of Practice* (PRM).

Example: DIMENSIONS (ON THIS SHEET ONLY) DRAWN TO PARTITION WALLS ARE TO FACE OF STUD UNLESS NOTED OTHERWISE

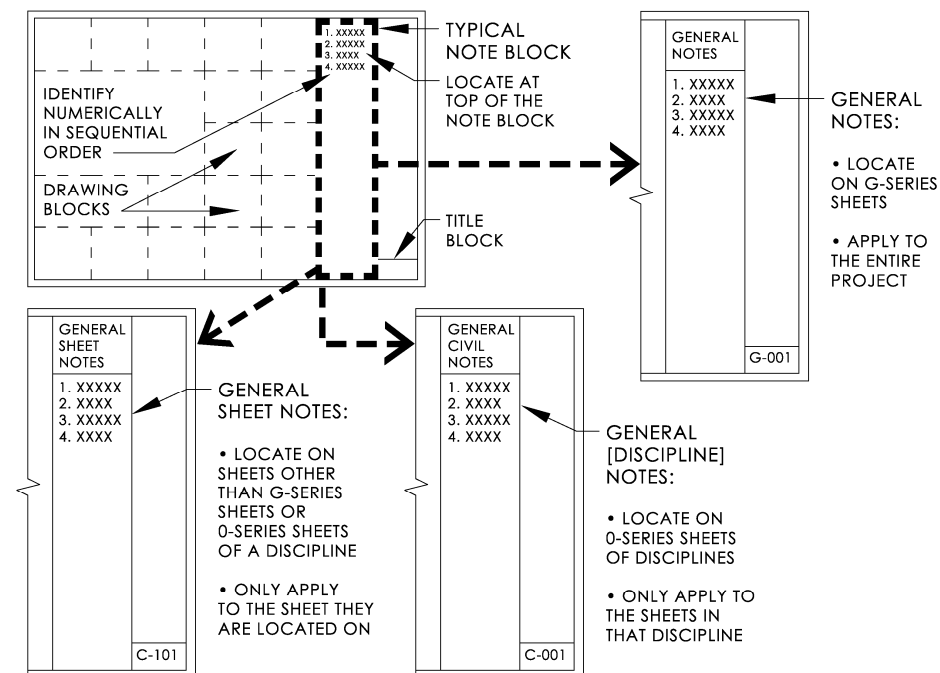


Figure 07.2 Three types of general notes—general notes, general sheet notes, and general [discipline] notes.

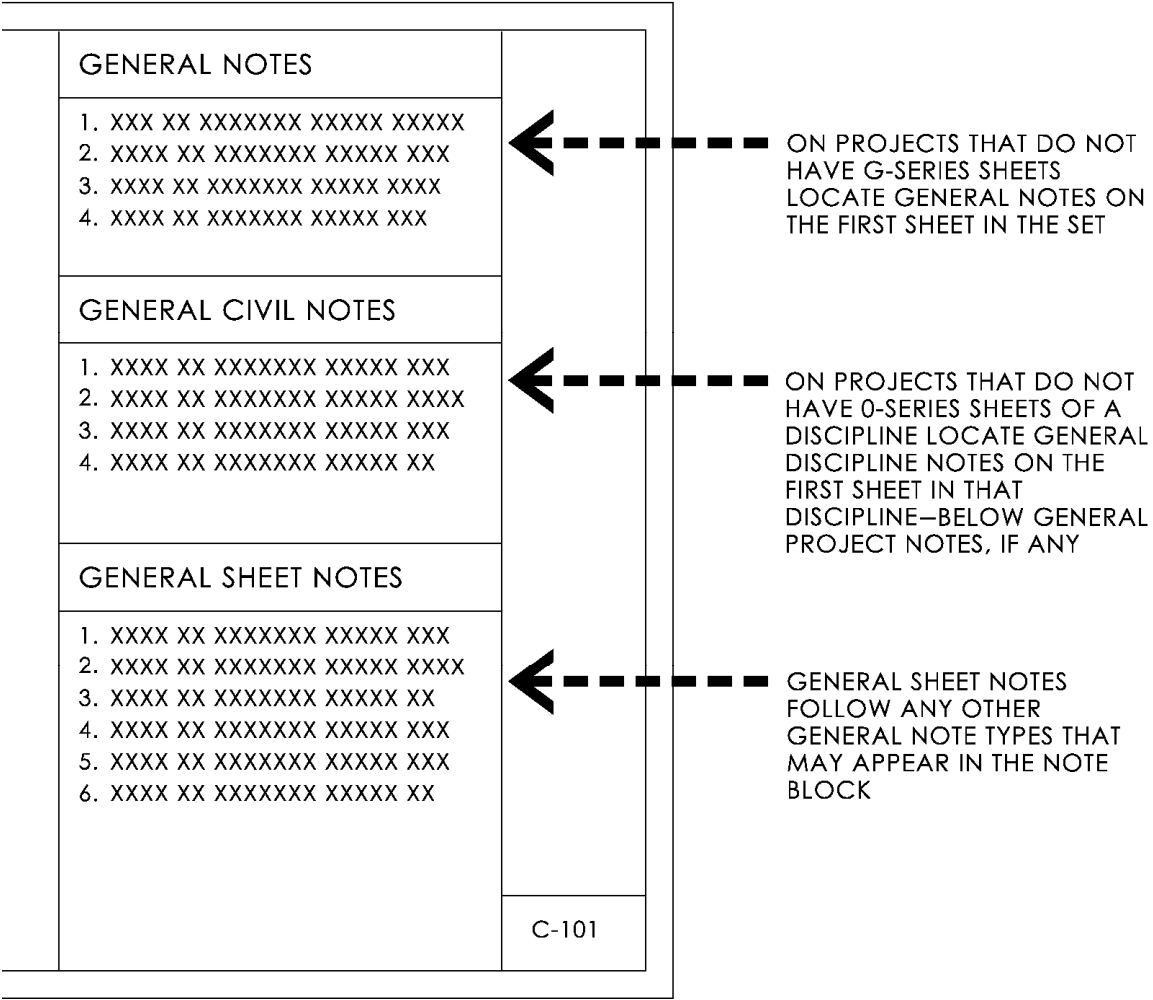


Figure 07.3 Hierarchy of general note types when sheet C-101 is the first sheet in the set. Notes should not include vague references such as “See Specifications.” Notes should be specific as discussed under Reference Keynotes.

Reference Keynotes: *Identify graphic representations of items and directly reference them to specific sections in the specifications.*

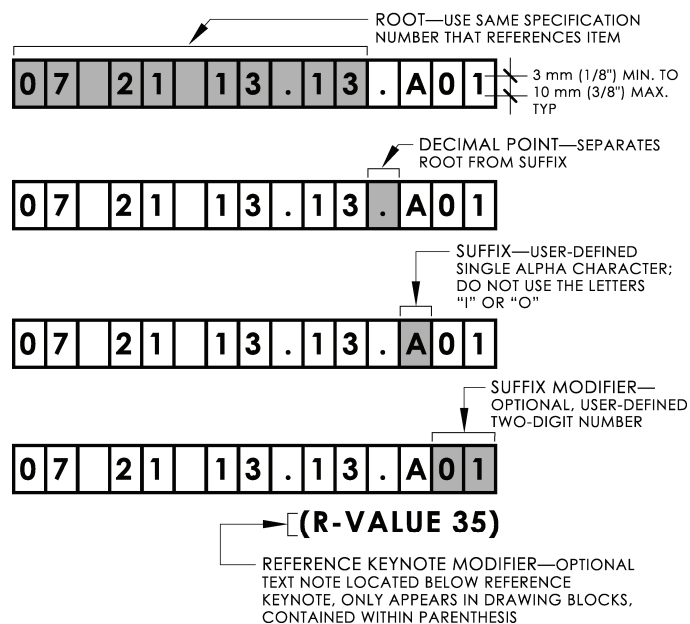


Figure 07.4 Components of reference keynotes.

Reference Keynotes

Reference keynotes may be used to identify graphic representations of items and directly reference them to specific sections in the specifications. Reference keynotes can identify General or Execution requirements from a specification section and can convey Division 01 requirements.

Example: 01 56 00.A01—TEMPORARY DUST BARRIER TYPE 1

Reference keynote symbols are located within the graphic and notation area of the drawing block. They consist of an identifier and are connected to the graphic by a leader. Each symbol that appears on the sheet is listed in the sheet's note block along with a brief, generic text note that describes the graphic. For clarity and more exacting identification, a given reference keynote is unique to the object or material it identifies. If an object or material is shown repetitively on the drawing sheet or elsewhere within the set of drawings, the same unique keynote should be used as a consistent identifier. Refer to *Figure 04.26* of the *Drafting Conventions Module* for a typical drawing block format.

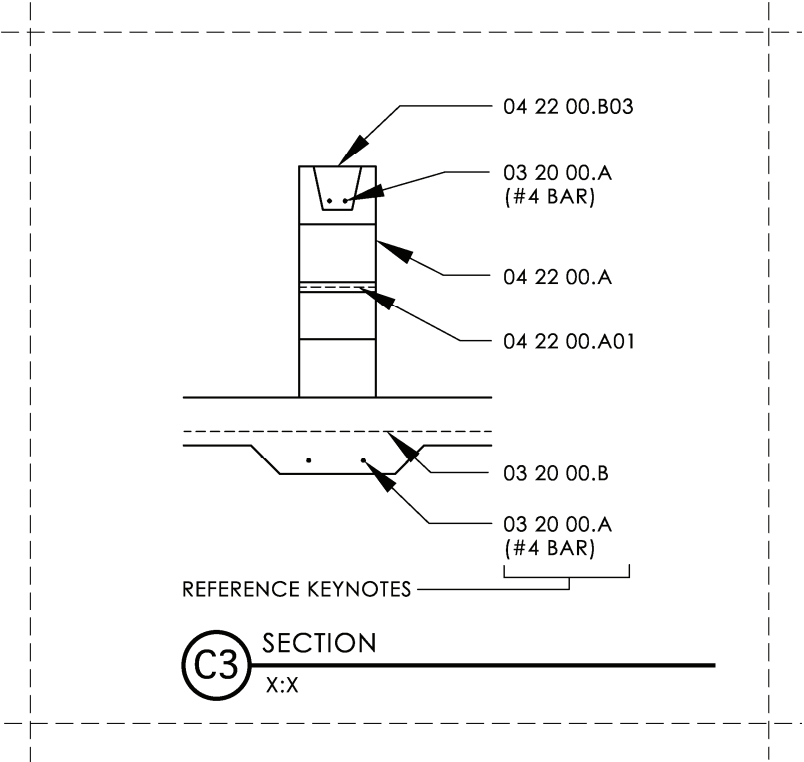
Reference keynote symbols consist of the following components, as shown in *Figure 07.4*:

- **Root:** The specification section number corresponding to the section number location where the object or material is specified.
- **Decimal Point:** A place holder separating the root from the modifying suffix.
- **Suffix:** A capital letter following the decimal point, which allows multiple keynotes to reference the same specification section. The letters **I** and **O** should not be used as they may be visually confused with the numbers **1** and **0**. Reference keynotes always have a suffix.
- **Suffix Modifiers:** Optional numeric characters following the suffix allow creation of numerous unique reference keynotes that would otherwise be limited to the available letters of the alphabet. They can be customized as needed to further differentiate among related or similar items with different attributes (size, color, thickness, etc.). Suffix modifiers, when used, should always include two numerical characters, e.g., 07 70 00.A01.

- **Reference Keynote Modifiers:** Optional, user-defined descriptive text. These notes, when used, appear underneath the reference keynote symbol only in the drawing block. These modifiers serve to reduce the amount of unique keynotes required to identify variations in the size, number, spacing, or other feature of an object or material where that object or material might be shown elsewhere on the drawing in different configurations.

Reference keynotes are tabulated sequentially within the note block along with a brief generic text description to identify the item within the specifications. Reference keynotes follow any general notes (general notes, general [discipline] notes, or general sheet notes) that may appear in the note block. Reference keynotes that appear in the note block are formatted to include

- The full reference keynote symbol including the root, decimal point, suffix, and any suffix modifiers.
- The brief generic text describing the object or material with the same terminology used within the specifications. To ensure clarity and proper coordination among documents, avoid abbreviations, non-preferred terms, and terms that deviate from the specifications. Do not include any reference keynote modifiers that appear only in the drawing blocks.
- The note block may be formatted with optional headings identifying specification divisions and/or subheadings identifying specification section titles. These headings and subheadings provide drawing users with easier visual navigation of the reference keynotes and serve as an organizing aid for preparing the note block. It is essential that the reference keynote identifiers in the note block be carefully checked to ensure they are the same as those drawn within the graphic and notation areas of the drawing block. The text information following the symbol should be concise, consistent with the terminology contained in the specifications, and accurately identify the item. Likewise, the terminology used in the notes should reflect that of the specifications for ease of coordination and consistent communication of information.
- Refer to *Figures 07.5 and 07.6*.



Δ *Figure 07.5 Reference keynotes in a drawing block.*

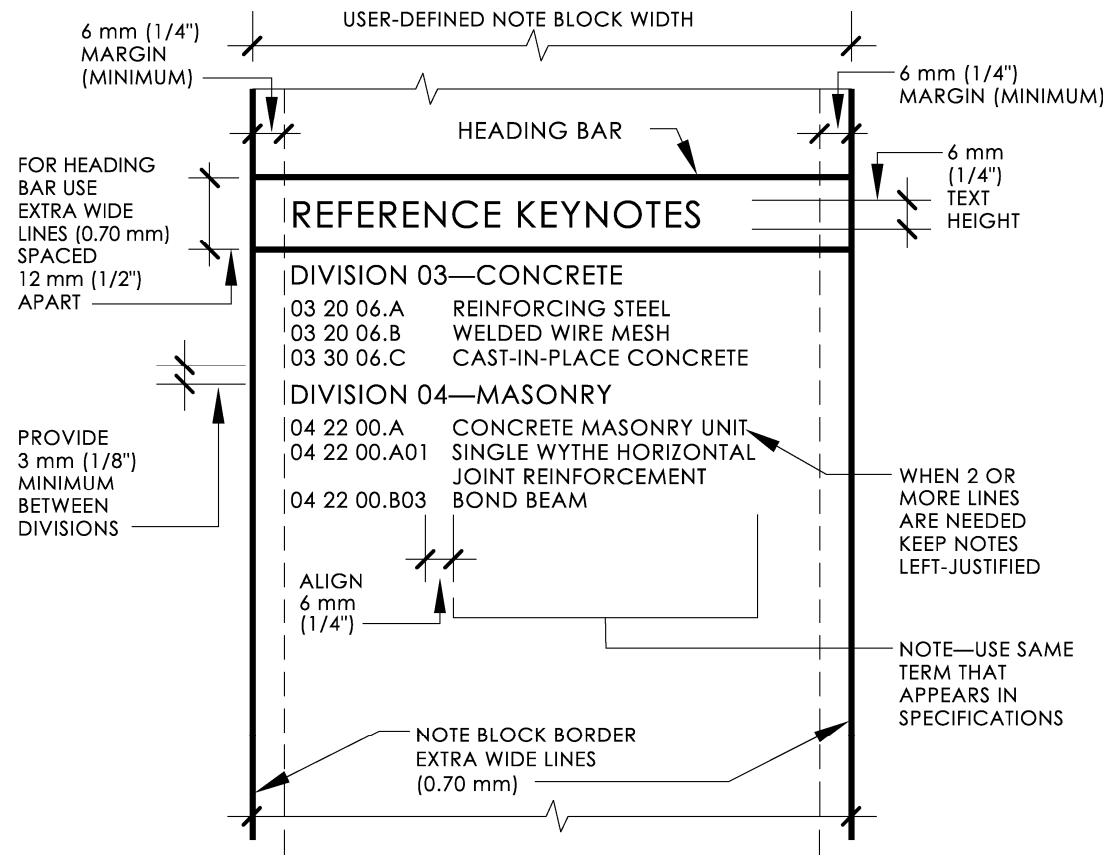


Figure 07.6 Typical reference keynotes in a note block.

Sheet Keynotes

Sheet Keynotes: *Identify, inform, and instruct without reference to the specifications.*

Sheet keynotes are noted within the graphic and notation areas of the drawing block. They are drawn with a hexagonal symbol containing a numeral with leader(s) from the hexagon to the identified item. The bottom of the hexagonal symbol should always be drawn parallel to the bottom of the drawing sheet. The numeral for each symbol that appears on the sheet is listed in the sheet’s note block along with a text note that describes the graphic. A unique numeral must be assigned for each identified item, and the keynotes tabulated sequentially within the note block. The numerals may begin with 1, followed by 2, 3, 4, 5, etc., or other sequential orders (i.e., 7 followed by 12, 31, 33, 45, etc.) Refer to *Figures 07.7 and 07.8*.

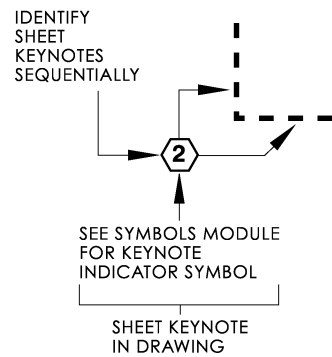


Figure 07.7 Keynote indicator.

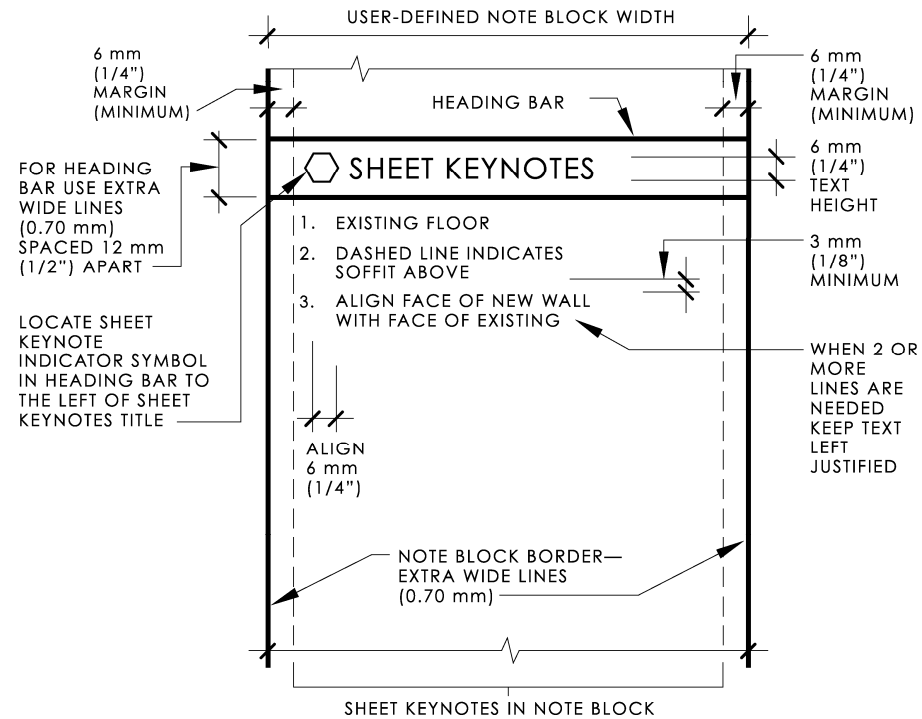


Figure 07.8 Sheet keynotes.

Sheet keynotes follow the listing of any reference keynotes within the note block. Each numeric identifier is listed in sequential order in the note block with the full text of the note. Sheet keynotes should not be used to identify items referenced in the specifications.

Note Block Hierarchy

Note Block: *Module or modules where general notes, keynotes, and key plans are located. Refer to the Sheet Organization Module.*

The placement of notes within the **note block** is shown in *Figure 07.9*. If a certain note type is not required, do not indicate a heading for that note type. Shift the note types upward that would normally be located beneath the (unused) notes. When laying out note blocks, users should consider the space required at the bottom of the note block, which is reserved for any applicable key plans. (See the *Drafting Conventions Module* and *Sheet Organization Module* for recommended key plan location.) Generally, the note block would be formatted as a single column of notes.

On a small project, the general notes would appear on the first drawing sheet within the set followed by general [discipline] notes, and general sheet notes. As hierarchical information, the general notes always appear as the first notes within their note blocks. Refer to *Figure 07.9*.

If more notes are required than will fit in a sheet's single-column note block, the note block should expand to the left and be formatted to allow multiple columns of notes. Refer to *Figure 07.10*.

On the applicable **0-Series** sheets as defined in the *Drawing Set Organization Module* where they appear, the general [discipline] notes are the first notes within the sheet's note block(s). An exception to this rule is on drawing sheets for small projects on which general [discipline] notes follow any general notes and precede any general sheet notes.

General sheet notes appear at the top of a sheet’s note block(s) except for **G**-Series (e.g., G-001) and **O**-Series (e.g., C-001) sheets where they follow any general notes or general [discipline] notes that may be on those sheets. Refer to *Figure 07.2*. General sheet notes are numbered sequentially as they are developed.

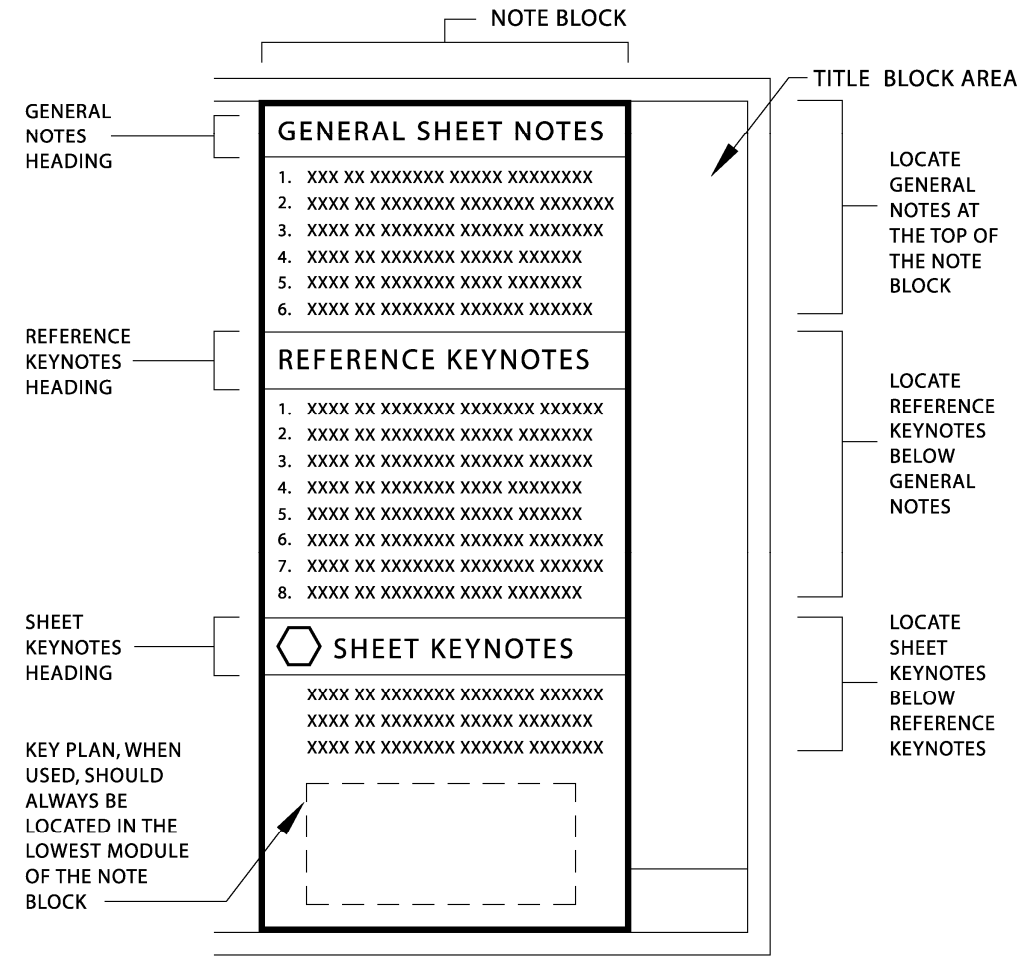


Figure 07.9 Note block hierarchy—order of notes that appear in the note block.

If general sheet notes are not required for a sheet, locate reference keynotes at the top of the note block. Shift sheet keynotes upward, below reference keynotes. Refer to *Figures 07.10 and 07.11*.

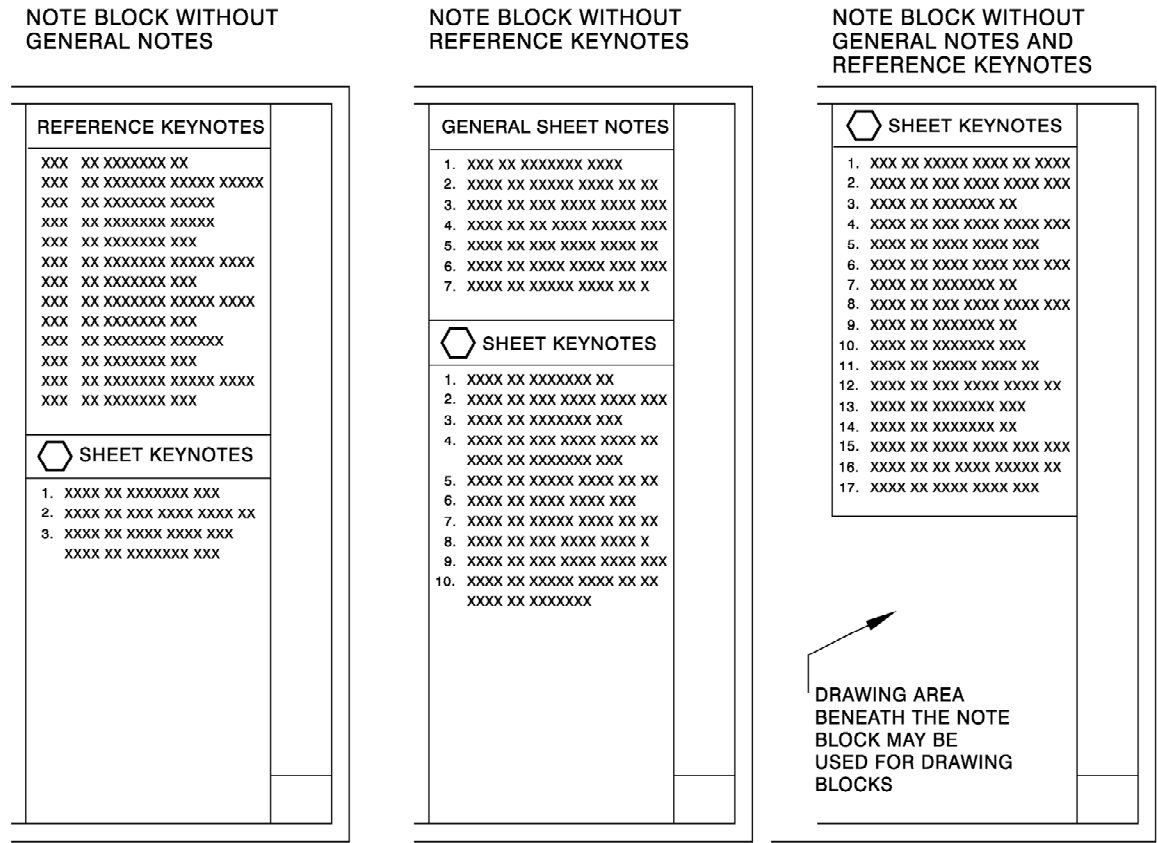


Figure 07.10 Hierarchy of notes in note block.

	GENERAL SHEET NOTES 1. XXX XX XXXXXXXX 2. XXXX XX XXXXXXXX 3. XXXX XX XXXXXXXX 4. XXXX XX XXXXXXXX 5. XXXX XX XXXXXXXX XXXX XX XXXXXXXX XXXX XX XXXXXXXX XXXX XX XXXXXXXX 6. XXXX XX XXXXXXXX 7. XXXX XX XXXXXXXX	REFERENCE KEYNOTES XXX XX XXXXXXXXX XXX XX XXXXXXXX XX XXX XXX XX XXXXXXXX X XXX XX XXXXXXXX XX XXX XX XXXXXXXXXX XXX XX XXXXXXXXXX XXX XX XXXXXXXX XXXXX XXX XX XXXXXXXX X XXX XX XXXXXXXX XX XXX XX XXXXXXXXXX XXX XX XXXXXXXXXX XXX XX XXXXXXXXXX XXX XX XXXXXXXXXX XXX XX XXXXXXXXXX XXX XX XXXXXXXX XX XXXX XXX XX XXXXXXXX X	
	REFERENCE KEYNOTES XXX XX XXXXXXXX XXX XXX XX XXXXXXXX XX XXXXX XXX XX XXXXXXXX XXX XXXX XXX XX XXXXXXXX XX XXX XX XXXXXXXXXX XXX XX XXXXXXXXXX XXX XX XXXXXXXXXX		
		SHEET KEYNOTES XXX XX XXXXXXXX X XXX XX XXXXXXXX XX XXXX XXX XX XXXXXXXX XXX XX XXXXXXXX XX XXX XX XXXXXXXXXX XXX XX XXXXXXXX	

Figure 07.11 Additional note blocks—an example using full and partial note columns.

Users' Guide

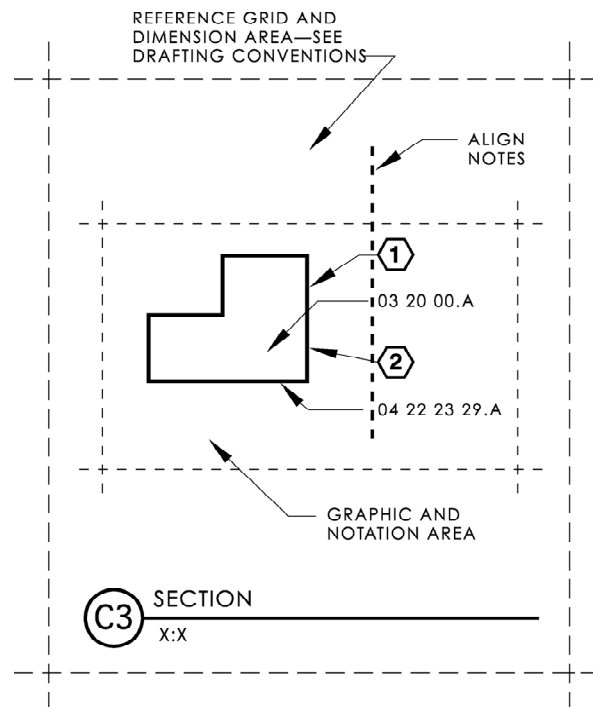


Figure 07.12 Typical UDS drawing block format.

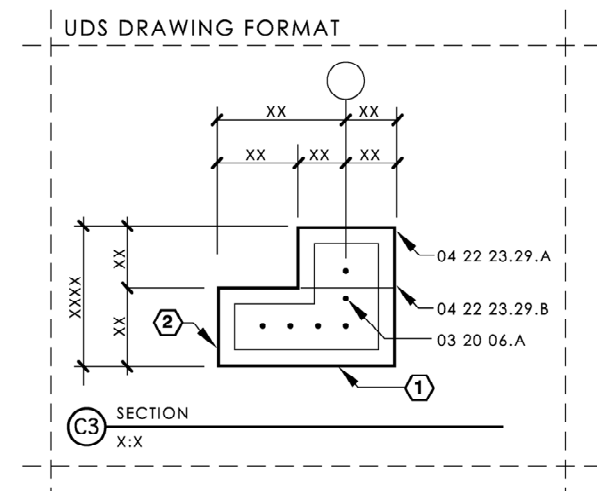
The development and production of drawings requires discipline, organization, and the management of those elements that make up the drawings. Just as an office must “manage” a bank of reference details or a CAD layering scheme, attention must be paid to managing the notes that become part of the drawings.

Similarly, a firm should collect and save examples of good detailing into a library for later customization and reuse on future projects. They should do the same with reference notes—collect and develop them into an “office master.” While most collected reference notes must be customized for a specific project, they provide a point of departure for developing project specific notes. A good set of standard notes can incorporate proper language and note structure while communicating the firm’s “best practice” in terms of project procedures, requirements for the work, and coordination with the other construction documents.

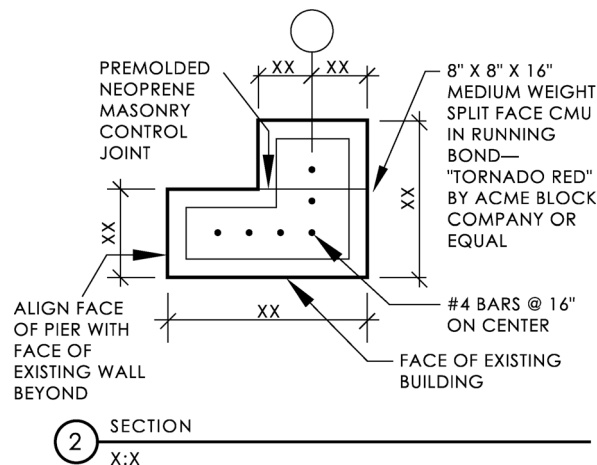
The drawings, and their notes, must be complete and accurate. They must also effectively communicate the project to the drawing user in the simplest, most efficient manner possible. The placement of notes within the drawing block should comply with the drawing block format requirements as described in the *Drafting Conventions Module*. Refer to *Figure 07.12*.

Following are some guidelines for proper development of more efficient notes:

- Generic terminology should be based on a well-known, commonly available source(s) such as CSI’s Uniform Drawing System *Terms and Abbreviations Module*.
- Drawing notes should match the terminology in the specifications. Names of materials and products appearing on the drawings should be identical to the generic names used to identify those products found within the specifications. It is not good practice to repeat proprietary names, model numbers, or other detailed information within drawing notes because these may change during the process of design, bidding, construction, and facilities management. Identify objects and materials on the drawings with generic terminology and a description adequate to distinguish among similar products.



TRADITIONAL DRAWING FORMAT

**Figure 07.13** Benefits of UDS in drawing blocks.

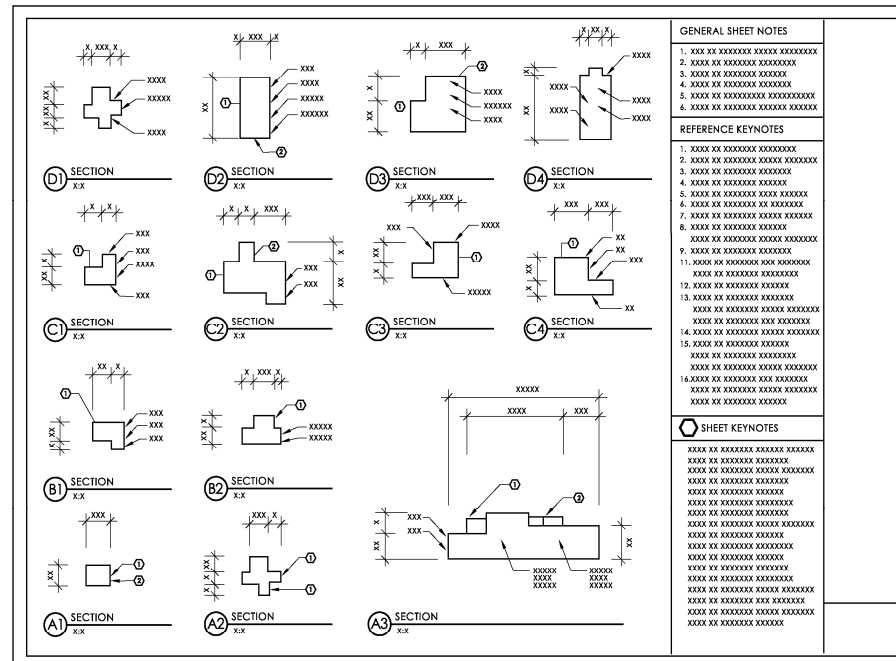
- Text reduction is one of the more obvious benefits of good notes practice. Refer to *Figures 07.13* and *07.14* for illustration of benefits. Developments in drafting technology and CAD systems have made the preparation of notes less burdensome but have also made it easier to draft longer notes—sometimes without regard for efficient communication. Clearly, reference keynotes or sheet keynotes reduce drawing text by eliminating repetitious text and replacing it with a simple symbol and legend. *The Project Resource Manual—CSI Manual of Practice* offers “streamlining” and the “imperative mood” as additional means to reduce and clarify specification language. These same principles apply to drawing notes, as illustrated below:

Indicative mood note language to be avoided: CONTRACTOR SHALL NOT SCALE DRAWINGS

Preferred streamlined note language: DRAWINGS: DO NOT SCALE

- Fonts should be capitalized, proportional, sans-serif, and non-stylized. Do not use italics, underlining, bold, or other highlighting techniques. Refer to the *Drafting Conventions Module*. Refer also to *Figure 07.15*.
- Write notes using complete terminology and avoid the use of abbreviations. Where an abbreviation is essential, the user should coordinate the use of abbreviations throughout the drawings and specifications to ensure consistency and proper use. Refer to the *Terms and Abbreviations Module* for preferred terms and abbreviations of commonly used terms.
- Avoid broad references to the specifications such as PER SPECS or REFER TO SPECIFICATIONS. References to the specifications should provide the reader with a 12 exact reference location within the project manual: SEE SPECIFICATION SECTION 09 25 13.13.
- Avoid broad references to drawings in the drawing set such as REFER TO STRUCTURAL DRAWINGS. References to drawings should provide the reader with a more exact reference location within the drawing set such as: REFER TO STRUCTURAL FOUNDATION PLAN or REFER TO SHEET S-101.

UDS SHEET FORMAT



TRADITIONAL SHEET FORMAT

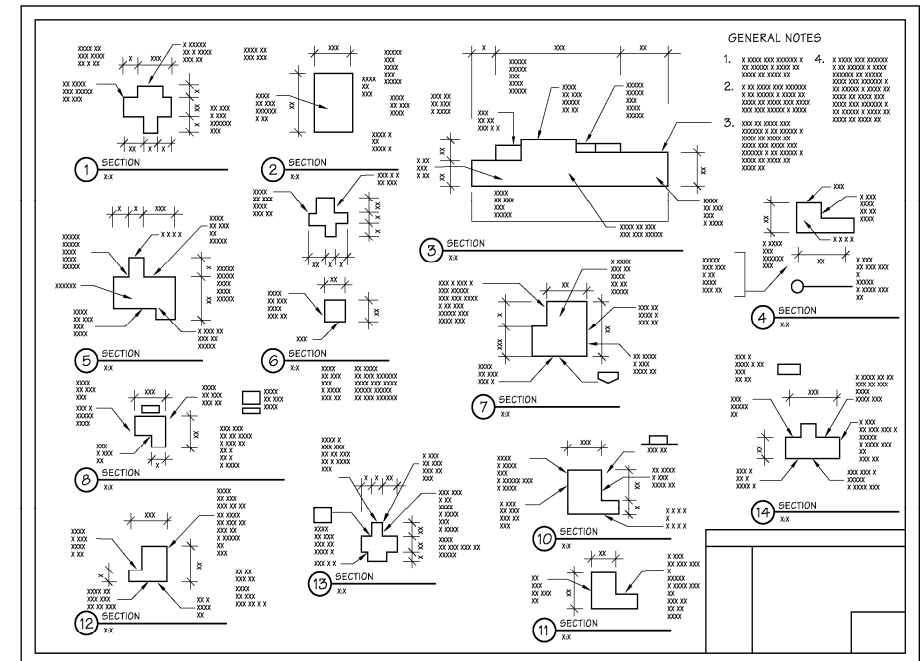


Figure 07.14 Benefits of UDS in sheets.

Linking

UniFormat™: *An arrangement of construction information based on physical parts of a facility called systems and assemblies. Refer to CSI's UniFormat—A Uniform Classification of Construction Systems and Assemblies.*

TEXT FORMAT FOR NOTES

FORMAT TEXT FOR NOTES TO BE:

- 2.4mm (3/32") HIGH CAPITAL LETTERS
- SANS SERIF, PROPORTIONAL, NON-STYLIZED FONT
- DO NOT USE ITALICS, UNDERLINING OR BOLD FONTS

ABCDEFGHIJKLMNOPQRSTUVWXYZ
0123456789

Figure 07.15 Text format for notes.

One advantage of using reference keynotes is the opportunity to link project information such as drawings and specifications. Other linkages can be created as reference keynotes from unique descriptors applicable to drawings, specifications, cost estimates, construction schedules, product data, detail libraries, facilities management, and other design and construction documentation. Using embedded information attributes, CAD drawings can store information about each of the products that make up the illustrated assembly along with associated costs, execution requirements, manufacturers, and almost any other information pertinent to the constituent products. The reference keynote provides the common identifier for related specifications, spreadsheets, databases, and word processing files.

Reference keynotes are a useful organizing tool throughout the design and construction process. One example of reference keynotes' usefulness in the early design phases can be found in the development and use of reference detailing. A list of reference details can be developed into a library and identified using **UniFormat™**. Likewise, database tables can be developed that establish the detail's *UniFormat* designation and the listing of its component reference keynotes. As the project's designers consider preliminary selections of systems and assemblies, the reference details they select can establish preliminary product lists, specifications, and cost data through the information joined through the database linkages.

Reference Keynote Office Master:

A comprehensive standard listing of reference keynotes established by the user.

Process

To be effective, reference keynotes should be established and shared among all participating disciplines in uniform ways. This requires a standardized method for managing, producing, and using reference keynotes.

While reference keynotes should be selected and, perhaps, customized for a specific project, it is important that the user establish a standard library of keynotes to maintain consistency among projects and to maximize production efficiency as the drawings are produced. The **reference keynote office master** is a comprehensive standard listing of reference keynotes established by the user. It provides:

- a complete listing of reference keynotes coordinated with items specified by the user and the user's master specification system
- a flexible system of documentation for incorporating new reference keynotes as new or different products are specified by the user (each project should provide opportunities to expand the system as project information is refined and drawn into the user's experience)
- a method for assigning reference keynote suffixes for products listed within each specification system
- a system that is understood, available, shared, and used by all members of the project team (as the reference keynote is the common link among many project activities and documents, it should become the common language of project team members)

A number of resources should be invested into the development of the reference keynote office master. Uniform methods by which the office master becomes an edited, accurate part of a project's construction contract documents should be established. The benefits of a reference keynoting system can include

- increased clarity of project information resulting from greater exchange and coordination of project information by project team members

- more concise project documents as repetitive text is reduced to a set of commonly understood symbols
- more consistent terminology within and among the drawings, specifications, cost estimates, and other project documents
- greater ease of placing and relocating information as lengthy blocks of text are reduced to keynote symbols, resulting in a less crowded drawing (refer to *Figures 07.13* and *07.14*)
- facilitation of reference details using reference keynotes provides simpler drawings that are less resource intensive to maintain, update, and, in the case of CAD documents, store
- more comprehensive quality control opportunities as the reference keynote project list can be used as a checklist to verify:
 - specification sections with the reference keynotes root as noted in the project manual
 - terms in specifications and drawings match
 - specification sections contain referenced products and materials
 - items specified as indicated on the drawings

Code Conventions

United States National CAD Standard® - Version 4.0

**The Construction Specifications Institute
99 Canal Center Plaza
Alexandria, VA 22314-1588**

(800) 689-2900

www.csinet.org

www.nationalcadstandard.org

© Copyright 2007 U.S. All rights reserved, including World rights and Electronic rights. U.S. copyright held by The Construction Specifications Institute, 99 Canal Center Plaza, Alexandria, VA 22314. No part of this publication may be reproduced without permission from the publisher, nor may any part of this publication be reproduced, stored in a retrieval system, or copied by mechanical photocopying, recording, or other means, known or hereafter invented, or by all means, methods, and processes known and hereafter invented, without permission of the publisher.

Table of Contents

MODULE 8 – CODE CONVENTIONS

Introduction..... 1

Identification of Regulatory Information..... 3

Type of Information..... 4

Location and Format of Information..... 6

Outline of Regulatory Information Based on Category Group 7

The Plan Review Process 17

Plan Review and Inspections..... 21

Overview of Regulatory Information..... 23

Historical Overview..... 23

Development of Model Codes in the United States 24

Referenced Standards 26

State/Local Codes and Amendments..... 28

Federal Regulations 28

Zoning Ordinances and Zoning Codes..... 30

The Design Process 31

Appendix A - Summary of Governing Regulations..... 33

Appendix B - General Building Summary..... 35

Appendix C - Room-by-Room Egress..... 37

Appendix D - Floor-by-Floor Egress 39

Appendix E - Fire-Resistance Ratings 41

Appendix F - Accessibility 43

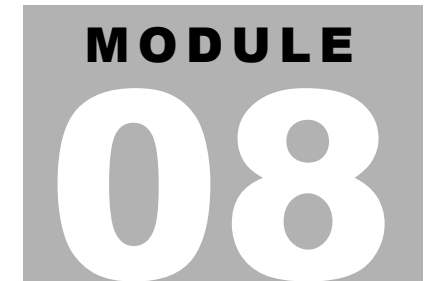
Appendix G - Ventilation Schedule 45

Appendix H - Plumbing Fixture Tabulation..... 47

**Appendix I - Location of Information Based on
Category Group 49**

Appendix J - Sample Code Summary Sheets 61

Appendix K - Fire Area Key Plans..... 63



Introduction

The *Code Conventions Module* establishes guidelines for consistency in identifying necessary regulatory information to be shown in the construction documents. This is needed to facilitate both the design process and the permit application process.

The *Code Conventions Module*:

- Identifies the information necessary for code research during design.
- Identifies the type of general regulatory information that should appear in the construction documents.
- Identifies the location of the general regulatory information in the drawing set and on specific individual sheets.
- Provides standard graphic conventions for incorporation in the drawing portion of the construction documents.
- Facilitates and expedites the building permit (plan review) application process.

The *Code Conventions Module* provides the framework necessary to understand the complexities of the project cycle relative to regulatory requirements. The identification of regulatory issues is integrally tied to all phases of the project cycle, including Planning, Design, Bidding, Construction, and Post Construction (Occupancy and Use of the completed project). The planning

and design phases are especially important as this is when critical regulatory information must be identified and located in the construction documents. Inclusion of this information facilitates the permit application process, as well as identification of the necessary information to be submitted for a plan review.

It is important to note that codes are only a part of the regulatory requirements for which the design professional must maintain compliance. Accordingly, this module includes aspects of regulatory compliance such as zoning, environmental (e.g., EPA), and federal (e.g., ADA), in addition to code compliance. The relevant information is presented as follows:

- Identification of regulatory information in the construction documents.
 - Type of information to be included in the construction documents
 - Location and format of information in the construction documents
- The plan review process.
- Overview of regulatory information.
- The design process.

Identification of Regulatory Information

Building codes include anywhere from 3,300 to 5,000 sections of code requirements. It is very difficult to identify and evaluate compliance with each and every section in the drawing set. This portion of the module identifies some of the key criteria to be included in the construction documents to facilitate the design process, which will expedite the plan review. The efficiency of a plan review, like any other repeated process, may be improved if a consistent system or technique is established. To this end, the design professional must provide the necessary information in the construction documents and present the information so it is readily identifiable. A standardized presentation will expedite the plan review process and, ultimately, the issuance of the building permit.

Local jurisdictions often establish their own policy regarding regulatory items that must be shown in the construction documents. Unique local jurisdictional amendments may also emphasize the importance of certain code criteria over other criteria. However, this section of the module will provide a generic framework regarding:

- what regulatory issues will be provided.
- where this information should be located.
- how it should be presented.

The codes cover myriad requirements. It is often necessary to group these requirements by category to determine the best location for the information as well as how to present it. Included in these categories are specific relationships among regulatory issues. It is important to note these relationships as they may impact the placement of information on the drawings. Additionally, the size and complexity of the project may dictate the placement of the regulatory information. For example, a small stand-alone grocery store will probably not have a dedicated drawing regarding code requirements (such as GI-102 Code Summary), while one may be included in a multistory office building. Therefore, it is necessary to determine which drawing(s) should include this information.

Type of Information

The organization of information related to the determination of regulatory compliance within construction documents is grouped in 12 categories, as follows:

Category Group	Brief Description
1-General	Items related to the overall project, including: owner and project identification; site location and jurisdiction; design professional identification; contractor identification; synopsis of applicable construction regulations; and effective dates.
2-Site	Items related to the project site, including: distances to lot lines; site grading; flood control; environmental impact statements; deed restrictions; and zoning information. Zoning includes: zoning use classification; site coverage data; floor area ratio (FAR) data; parking data; signage data; fire districts; and historical preservation.
3-Building	Items related to the overall building design, including: identification of use groups (occupancy); type of construction; and building height and area. An overview of site-specific structural considerations relative to seismic and wind design are often included.
4-Life Safety-Egress	Items related to means of egress, including: occupant loads; identification of exit access from rooms and spaces; exit travel distance; number and capacity of exits for each floor; stair and door details; and egress and exit lighting.
5-Fire Protection-Passive	Items related to built-in-place (passive) fire protection, including: fire-resistance ratings of various components and assemblies; identification of mixed uses; opening protectives (e.g., fire doors); penetrations; and interior finish.

6–Accessibility

Items related to making sites, facilities, buildings, and elements accessible to and usable by persons with physical disabilities, including: interior and exterior accessible route requirements; detectable warnings and signage; elevator details; clear floor space; and plumbing fixtures.

7–Energy

Items related to overall energy conservation, including: envelope thermal performance; glazing areas and fenestration R-values; mechanical and electrical equipment loads and efficiencies; service water heating details; and air infiltration.

8–Structural

Items related to structural design criteria, including: applicable design loads; structural system description; soil data; material design standards; and special inspections.

**9–Fire Protection-
Active**

Items related to type(s) of fire protection systems (active), including: fire suppression systems; standpipes; fire alarm and detection; smoke control; fire extinguishers; and high-hazard abatement.

10–Plumbing

Items related to plumbing requirements, including: number of plumbing fixtures; water distribution; plumbing riser diagram; water usage data; protection of potable water; cleanout locations; storm water drainage; and piping materials and connections.

11–Mechanical

Items related to mechanical requirements, including: ventilation requirements; combustion air; duct construction and layout; fire damper locations; exhaust and intake locations; and listing and labeling of equipment.

12–Electrical

Items related to electrical requirements, including: equipment listing and installation; wiring methods; single-line diagrams; service load calculations; lighting protection; minimum light levels; and standby/emergency power.

The information on the drawings requires coordination with the requirements indicated within the other construction documents to avoid duplication or contradiction. This information provides either an overview to supplement detailed project information contained elsewhere in the construction documents (e.g., summary of applicable structural design loads), or a means of summarizing information spread throughout the construction documents.

Location and Format of Information

Identification of the necessary information coupled with its presentation on the drawings is key to facilitating the life cycle of the project. This includes both the initial cycle of design, construction, and occupancy as well as subsequent cycles where the project is altered through changes and additions. This information is also key to expediting the plan review phase of the permit application process. It may not be practical to include all of the information related to these 12 categories in one location. Often this information is provided in separate locations related to its discipline because information from the different disciplines is often evaluated by different reviewers. The location of the relevant regulatory information is a function of the complexity of the project. As stated in the *Drawing Set Organization Module*, two levels of sheet identification are used to recognize the wide variance in project complexity. Level 1 offers the simplest identification format and is suitable for all but the most complex projects. Level 2 provides guidance for complex or special types of projects.

In more complex projects or special types of projects where regulatory information must be summarized for a particular discipline, this information would be placed on the **O** sheet type within the discipline. Such summary information might involve the identification of rated assembly penetrations that could appear on the **M-O** sheets. The inclusion of discipline-specific code summary sheets may also be desirable, or even required, when the drawing set will be subdivided by a regulatory agency for review by different discipline specialists.

The information located on the code summary sheets should include only general conceptual information. Specific graphic information should be located elsewhere in the drawing set on the proper sheet type. For example, the code summary would indicate the building fire-rated partitions and their hourly ratings. However, the specifics of the wall location and construction would be located on the floor plan sheets and on either the Type 4 (large-scale sections) or Type 5 (detail) sheets. See *Appendix K* for illustrative examples of graphic information concerning building-specific hourly ratings, to be located elsewhere in the drawing set.

Outline of Regulatory Information Based on Category Group

The following tables include general guidelines for information necessary for use on each sheet. These guidelines are not intended to be comprehensive, but may be used as a basis for establishing a checklist for coordination and completeness of the sheets.

The following outline identifies by category group

- regulatory information to include on the drawings
- location (coordinated with the *Drawing Set Organization Module*)
- presentation format (text and/or graphic)

Category Group	Regulatory Information	Drawing Location		Suggested Format
		Level 1 Project	Level 2 Project **	
1-General	Project identification <i>Project name and owner identification</i>			
	Project address <i>Street address, city, and state</i>	PM/G-001	PM/GI001	Text
	Project location map	G-0xx	GI0xx	Graphic
	Professional design firm(s) identification	G-001	GI001	Text
	Contractor name(s)	G-001	GI001	Text
	Design professional name(s)	G-001	GI001	Text
	Design professional address(es)	G-001	GI001	Text
	Design professional phone/fax number(s)	G-001	GI001	Text
	Design professional e-mail/website	G-001	GI001	Text
	Design professional license number and seal	G-001	GI001	Text

** dash removed from Version 3.1 (was G1-0xx)

Category Group	Regulatory Information	Drawing Location		Suggested Format
		Level 1 Project	Level 2 Project **	
	See Appendix A – Summary of Governing Regulations	G-0xx	GI0xx	Text
	Listing of applicable codes (titles and edition)	G-0xx	GI0xx	Text
	Accessibility	G-0xx	GI0xx	Text
	Building	G-0xx	GI0xx	Text
	Electrical	G-0xx	GI0xx	Text
	Energy conservation	G-0xx	GI0xx	Text
	Fire	G-0xx	GI0xx	Text
	Fuel/gas	G-0xx	GI0xx	Text
	Mechanical	G-0xx	GI0xx	Text
	Plumbing	G-0xx	GI0xx	Text
	Private sewage disposal	G-0xx	GI0xx	Text
	Property maintenance	G-0xx	GI0xx	Text
	Residential	G-0xx	GI0xx	Text
	Zoning	G-0xx	GI0xx	Text
	Other	G-0xx	GI0xx	Text
	Listing of applicable local ordinances and jurisdictions	G-0xx	GI0xx	Text
	Local amendments	G-0xx	GI0xx	Text
	Zoning	G-0xx	GI0xx	Text
	Signage	G-0xx	GI0xx	Text
	Other	G-0xx	GI0xx	Text

** dash removed from Version 3.1 (was G1-0xx)

Category Group	Regulatory Information	Drawing Location		Suggested Format
		Level 1 Project	Level 2 Project **	
2–Site	Site-Related Design Criteria			
	Location on site (distances to lot lines/existing buildings)	C-1xx	CS1xx	Graphic
	Site grading/water run-off	C-1xx	CG1xx	Graphic
	Irrigation	L-1xx	LI1xx	Graphic
	Erosion control details	C-5xx	CG5xx	Graphic
	Environmental impact statements	PM	PM	Text
	Zoning drawings	G-0xx	GI0xx	Text
	Zoning use (allowable/actual)	G-0xx	GI0xx	Text
	Site coverage (allowable/actual)	G-0xx	GI0xx	Text
	Building height (allowable/actual)	G-0xx	GI0xx	Text
	Parking/loading requirements (required/actual)	G-0xx	GI0xx	Text
	Signage type, area, and height (allowable/actual)	G-0xx	GI0xx	Text
	Fire districts	G-0xx	GI0xx	Text
	Historical preservation	G-0xx	GI0xx	Text
		G-0xx	GI0xx	Text
3–Building	Building Design Criteria			
	See Appendix B – General Building Summary	G-0xx	GI0xx	Text
	Use group (occupancy) classification(s)	G-0xx	GI0xx	Text
	Type of construction	G-0xx	GI0xx	Text
	Building area (allowable/actual)	G-0xx	GI0xx	Text
	Building height (allowable/actual)	G-0xx	GI0xx	Text
	Special use and occupancy (e.g., covered mall, high rise)	G-0xx	GI0xx	Text
	Seismic design category	G-0xx	GI0xx	Text
	Design wind speed	G-0xx or PM	GI0xx	Graphic or Text

** dash removed from Version 3.1 (was G1-0xx)

Category Group	Regulatory Information	Drawing Location		Suggested Format
		Level 1 Project	Level 2 Project **	
4–Life Safety-Egress	Means of Egress Design Criteria			
	See Appendix C – Room-by-Room Egress	G-1xx or G-0xx	GI0xx or GI1xx	Graphic or Text
	See Appendix D – Floor-by-Floor Egress	G-1xx or G-0xx	GI0xx or GI1xx	Graphic or Text
	Occupant load(s)	A-1xx	GI0xx or GI1xx	Graphic or Text
	Building exits per floor (arrangement; required/actual)	G-1xx or G-0xx	GI0xx or GI1xx	Graphic or Text
	Exit capacity per floor	G-1xx or G-0xx	GI0xx or GI1xx	Graphic or Text
	Travel distance (allowable/actual)	G-1xx or G-0xx	GI0xx or GI1xx	Graphic or Text
	Means of egress lighting	E-1xx or PM	EL1xx	Graphic
	Interior finish classification (allowable/actual)	A-0xx/PM	GI0xx/PM or AF0xx	Text
	Corridor, stair, and door details	A-5xx	AE5xx	Graphic
5–Fire Protection-Passive	Passive Fire Protection Design Criteria <i>Provides the design framework used in conjunction with the building design criteria regarding assemblies required to be fire-resistance rated.</i>			
	See Appendix E – Fire-Resistance Ratings	G-0xx	GI0xx	Text or Graphic
	Fire-resistance ratings of building elements, including tested design number (required/actual)	Z-5xx	Z5xx	Graphic
	Firestopping shop drawings, including tested design number	G-1xx	GI1xx	Graphic
	Mixed use (occupancy) separations	G-1xx	GI1xx	Graphic
	Fire-resistive assembly location plan	PM	PM	Text
	Firestopping, including tested design number	PM	PM	Text
	Plastics	PM	PM	Text

** dash removed from Version 3.1 (was G1-0xx)

Category Group	Regulatory Information	Drawing Location		Suggested Format
		Level 1 Project	Level 2 Project **	
6–Accessibility	Accessibility Design Criteria <i>Provides the design framework for the site and architectural drawing disciplines. Federal, state, and local requirements may impact design considerations.</i>			
	See Appendix F – Accessibility	C-1xx	GI1xx	Graphic
	Exterior accessible routes, including parking	C-1xx	GI1xx	Graphic
	Location of public facilities on site	C-1xx	GI1xx	Graphic
	Accessible entrances	A-1xx	GI1xx	Graphic
	Interior accessible routes	A-4xx	AE4xx	Graphic
	Clear floor space/maneuverability clearances	C-1xx	GI1xx	Graphic
	Detectable warnings and signage (exterior)	A-1xx	AE1xx	Graphic
	Detectable warnings and signage (interior)	A-4xx	AE4xx	Graphic
	Toilet and bathing facilities	A-4xx	AE4xx	Graphic
	Elevator and area of rescue assistance details	A-1xx	AE1xx	Graphic
	Occupancy-specific accessible features (e.g., assembly, residential dwelling units)	A-1xx	AE1xx	Graphic
7–Energy	Energy Design Criteria <i>Provides the design framework for the architectural and drawing disciplines as well as mechanical and electrical construction documents. Energy-related information is often located in the project manual. Often requires supporting energy envelope calculations.</i>			
	Design conditions (temperatures)	G-0xx	GR0xx	Text
	Envelope systems analysis	G-0xx	GR0xx	Text
	Envelope insulation levels	G-0xx	GR0xx	Text
	Air leakage/infiltration, sealing	G-0xx	GR0xx	Text
	Glazing type (fenestration) and areas	G-0xx	GR0xx	Text

** dash removed from Version 3.1 (was G1-0xx)

Category Group	Regulatory Information	Drawing Location		Suggested Format
		Level 1 Project	Level 2 Project **	
7–Energy	Energy Design Criteria (<i>continued</i>)			
	Mechanical equipment sizing, loads, and efficiencies	G-0xx	GR0xx	Text
	Electrical equipment sizing, loads, and efficiencies	G-0xx	GR0xx	Text
	Electrical lighting power budget	G-0xx	GR0xx	Text
	Service water heating sizing, loads, and efficiencies	G-0xx	GR0xx	Text
	Duct and hot water piping insulation	G-0xx	GR0xx	Text
	Energy trade-offs	G-0xx	GR0xx	Text
	Temperature controls	G-0xx	GR0xx	Text
	Water conservation	G-0xx	GR0xx	Text
8–Structural	Structural Criteria			
	Design dead loads (actual)	S-0xx	S0xx	Text
	Design live loads (required)	S-0xx	S0xx	Text
	Design snow loads (required)	S-0xx	S0xx	Text
	Design wind loads (required)	S-0xx	S0xx	Text
	Design seismic loads (required)	S-0xx	S0xx	Text
	Soil data (frost depth; allowable foundation type/loads)	R-0xx	RS0xx	Text
	Description of structural system	S-0xx	S0xx	Text
	Structural details	S-5xx	S5xx	Graphic
	Special inspections	PM	PM	Text
	Identification of applicable material design standards (title/edition)	PM	PM	Text
	Structural shop drawings	Z-0xx	ZS0xx	Graphic

** dash removed from Version 3.1 (was G1-0xx)

Category Group	Regulatory Information	Drawing Location		Suggested Format
		Level 1 Project	Level 2 Project **	
9–Fire Protection-Active	Active Fire Protection Criteria <i>Provides the design framework for the fire protection drawing disciplines. Identification of the type of system(s) required versus provided is necessary. This information is often located on shop drawings. Often requires supporting design calculations.</i>			
	Fire suppression <i>Include floor plan identifying the different types of systems (e.g., wet, dry, pre-action, foam), water supply, backflow protection, spacing of fire protection devices, and remote area.</i>	P-1xx	FX1xx	Graphic
	Fire department connections	P-1xx	FX1xx	Graphic
	Fire extinguishers	A-1xx	FX1xx	Graphic
	Standpipes	P-1xx	FX1xx	Graphic
	Fire alarms, automatic and manual	E-1xx	FA1xx	Graphic
	Single-station smoke detectors	E-1xx	FA1xx	Graphic
	Smoke control	M-1xx	FX1xx	Graphic
	High-hazard abatement	PM	H1xx	Graphic or Text
	Identification of applicable design standards (title/edition)	PM	PM	Text
	Fire suppression system shop drawings	Z-1xx	ZF1xx	Graphic
10–Plumbing	Plumbing Design Criteria			
	Required vs. provided fixtures and distribution (male vs. female)	G-0xx	GI0xx	Text
	See Appendix H – Plumbing Fixture Schedule	P-0xx or PM	PL0xx or PM	Text
	Water distribution sizing criteria	P-6xx	PL6xx	Graphic
	Plumbing riser diagram	P-5xx	PL5xx	Graphic
	Drain, waste, and vent system details	P-1xx	PL1xx	Graphic

** dash removed from Version 3.1 (was G1-0xx)

Category Group	Regulatory Information	Drawing Location		Suggested Format
		Level 1 Project	Level 2 Project **	
10–Plumbing	Plumbing Design Criteria (<i>continued</i>)			
	Cleanout locations	P-1xx	PL1xx	Graphic
	Indirect waste connections	P-1xx	PL1xx	Graphic
	Water heater location	P-1xx	PL1xx	Graphic
	Backflow preventors	P-1xx	PL1xx	Graphic
	Roof storm water drainage	P-6xx	PL6xx	Text
	Piping hanger schedule	P-5xx	PL5xx	Graphic
	Penetration details	P-1xx	PL1xx	Graphic
	Interceptors and separators	P-1xx	PL1xx	Graphic
	Special systems (gas, air, vacuum, etc.)	PM	PM	Text
	Identification of applicable fixture and pipe standards (title/edition)	PM	PM	Text
11–Mechanical	Mechanical Design Criteria			
	Equipment installation and listing	PM	PM	Text
	Specific appliance details (e.g., unit heaters)	M-5xx	MH5xx	Graphic
	Duct construction	PM	PM	Text
	Piping support	M-5xx	MP5xx	Graphic or Text
	Ventilation schedule	M-6xx	MH6xx	Graphic
	See Appendix G – Ventilation Schedule	M-6xx or PM	MH6xx or PM	Text
	Exhaust and intake locations	M-1xx	MH1xx	Graphic
	Kitchen exhaust and suppression	M-4xx	MH4xx	Graphic
	Fire dampers	M-1xx	MH1xx	Graphic
	Combustion air	M-1xx	MH1xx	Graphic

** dash removed from Version 3.1 (was G1-0xx)

Category Group	Regulatory Information	Drawing Location		Suggested Format
		Level 1 Project	Level 2 Project **	
11–Mechanical	Mechanical Design Criteria (<i>continued</i>)			
	Chimneys, flues, and vents	M-1xx	MH1xx	Graphic
	Boilers and water schedule	P-6xx	PL6xx	Text or Graphic
	Fuel/gas piping materials	PM	PM	Text
	Refrigerant piping materials	PM	PM	Text
	Hydronic piping materials	PM	PM	Text
	Controls	M-6xx	MI6xx	Graphic or Text
	Identification of applicable mechanical standards (title/edition)	PM	PM	Text
12–Electrical	Electrical Design Criteria			
	Equipment installation and listing	PM	PM	Text
	Wiring methods and materials	PM	PM	Text
	Single-line diagram	E-6xx	EP6xx	Graphic
	Over current protection	E-6xx	EP6xx	Graphic
	Grounding details	E-5xx	EP5xx	Graphic
	Service details	E-5xx	EP5xx	Graphic
	Transformers	E-1xx	EP1xx	Graphic
	Emergency power/standby systems	E-1xx	EP1xx	Graphic
	Disconnects	E-1xx	EP1xx	Graphic
	Identification of electrical equipment standards (title/edition)	PM	PM	Text

** dash removed from Version 3.1 (was G1-0xx)

This page intentionally left blank.

The Plan Review Process

An efficient, carefully executed plan review is vital to maintain health, safety, and public welfare. Maintaining these standards, however, requires a combined effort of the local jurisdiction as well as the design professional. To perform a review of the construction documents, the documents must show the necessary information. The design professional's responsibility is to identify what is required and how it is to be shown in the construction documents.

The plan review process can be more effective and efficient if a formal procedure is followed. In addition, a preliminary review involving an informal meeting is always helpful to set the stage for an efficient procedure. Correctly completed application forms and construction documents (including supporting data such as structural calculations) will expedite the process.

The following indicates the general milestones of the regulatory process:

- Construction documents and permit applications received.
- Applicable regulations identified.
- Compliance with regulations verified.
- Construction documents approved.
- Permit issued.
- Project inspected.
- Certificate of Occupancy/Completion issued.

*The **building permit** will typically not be issued until construction documents have been reviewed and approved for regulatory compliance. This includes phased permits.*

The appropriate application forms and construction documents are typically filed on behalf of the owner. For the design professional to evaluate the requirements of the local jurisdiction, it is important to understand the plan review process. With increases in technology, some jurisdictions are employing an electronic code review process. This is intended to expedite the process by enabling the information to be transmitted directly to the reviewer. This process also allows for real-time responses to be transmitted from the reviewer to the design professional. The viability of an electronic review process should be coordinated in advance with the local jurisdiction. Additionally, third-party plan review services, such as those offered by the model code groups, are often used to expedite the process whenever the authority having jurisdiction does not have the expertise or staff to perform such reviews. It is important to note that the final authority to approve the construction documents and issue the permit rests with the local authority.

Depending on the scope and complexity of the project, it may be more expeditious to use a phased series of reviews. This typically takes the form of an early review where the drawings are still in progress but are of sufficient detail for a partial permit such as a foundation permit. This process includes a review of the building occupancy, height and area, fire protection requirements, and preliminary egress considerations. It also includes a review of the foundation drawings, including the applicable structural loading criteria needed to design and detail the foundation. This partial permit, in turn, allows for the excavation and foundation construction to proceed while the final construction documents are being finished. Once completed, the final construction documents would be submitted for a final building review.

The review of shop drawings is another type of phased review. This procedure results in a separate review, often after the **building permit** is issued. Such reviews are necessary because the preparation of construction documents can be fragmented and may not provide some necessary detailed information to ascertain code compliance. Roof truss drawings are a good example. The construction drawings may indicate a certain type of truss, but the detailed drawings are developed by the contractor as part of a separate review package that occurs while the project proceeds.

The flow charts in *Figures 08.1* and *08.2* illustrate the general review process for zoning and building.

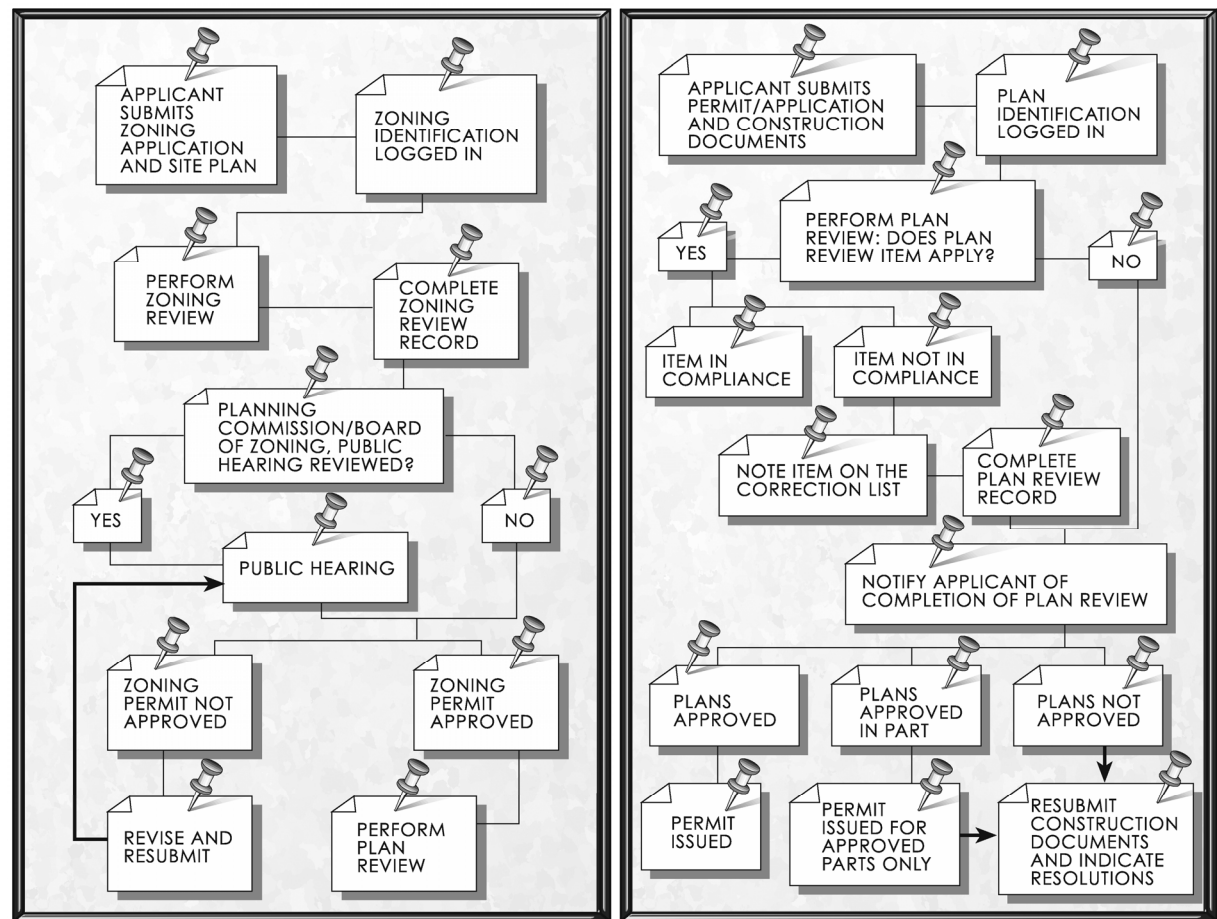


Figure 08.1 The zoning review process.

Figure 08.2 The building plan review process.

Often, the process entails the use of a checklist that identifies specific sections in the code. The plan reviewer evaluates each section against the submitted construction documents. This often results in a correction list that identifies the deficiencies noted in the review. Once resolved, the permit can be issued. The following is an example of a partially completed plan review record form along with the correction list.

NOTES: N.R. — Not required
N.A. — Not applicable

ADMINISTRATION (Chapter 1)

_____ Complete construction documents
(107.5, 107.6, 107.7)

_____ Signed/sealed construction documents
(106.1)

BUILDING PLANNING (Chapters 3, 4, 5, 6)

OCCUPANCY CLASSIFICATION (302.0-312.0)

_____ Single Occupancy

_____ Incidental use areas (302.1.1)

_____ Mixed Occupancy

_____ Accessory areas (302.2)

GENERAL BUILDING LIMITATIONS (Chapters 5 & 6)

Apply Case 1 to determine the allowable height and area and permitted types of construction for a building containing a single occupancy or nonseparated mixed occupancies. Apply Case 2 to determine the allowable height and area and permitted types of construction for a building containing separated mixed occupancies.

AREA MODIFICATIONS TO TABLE 503

% of Allowable tabular area (Table 503) 100%

% Increase for frontage (506.2) + _____ %

% Increase for automatic sprinklers (506.3) + _____ %

Total percentage factor = _____ %

Conversion factor (Total percentage factor/100%)

Frontage (F) (506.2)				
_____ North	_____ East	_____ South	_____ West	
Total Frontage (F) _____ ft		Total Perimeter (P) _____ ft.		
Minimum width open space (W) = _____				
% Tab. area increase (H) = _____ (506.2)				
$100 \left[\frac{F}{P} - 0.25 \right] \frac{W}{30}$				

CASE 1 — SINGLE OCCUPANCY OR NONSEPARATED USES (302.3.2)

Using Table 503, identify the allowable height and area of the single use group or the most restrictive of the nonseparated mixed use groups. Construction types that provide an allowable tabular area equal to or greater than the adjusted floor area and allowable heights (as modified by Section 504) equal to or greater than the actual building height are permitted.

Actual floor area _____ ft.² Actual building height _____ feet _____ stories

Adjusted floor area* _____ ft.² Allowable building height _____ feet _____ stories

*Adjusted floor area = actual floor area/conversion factor

Permitted types of construction _____ Type of construction assumed for review (602.1) _____

[illegible]

Figure 08.3 *Partially completed plan review record form.*

Figure 08.4 *Corrections list.*

The plan reviewer is responsible for evaluating construction documents with respect to a code and noting the plan's deficiencies or code violations (with the appropriate code sections). It is not the plan reviewer's function to recommend design changes to secure code compliance. However, an informal discussion of the plan examination results, with an interpretation of particular code provisions, will improve the dialogue between the building department and the design professional. Matters of interpretation should be documented as part of the permit process to create a comprehensive record for approval or rejection of the construction documents. Occasionally, matters of interpretation can become contentious. When this occurs, local code officials may seek the opinion of third-party agencies, such as the model code groups. Again, the authority to enforce and interpret the code rests ultimately with the local authority. Matters of dispute are sometimes forwarded to the local board of appeals for resolution. Where boards of appeal do not exist, state boards or agencies may resolve disputes. Final resolution may be through the judicial system.

Plan Review and Inspections

The applicant is legally obligated to correct the situation if the field inspector discovers a code violation, even if the violation is apparent on the approved construction documents. This again points out the need for a competent and thorough plan examination coupled with adequate information on the drawings. To expect, or even anticipate, that code violations will be discovered in the field places an unnecessary burden on the inspector. Resolving field problems often causes construction delays and increased costs. There may also be penalties incurred for some code violations. The time to find nonconformity with the code is in the plan review stage.

A frequently overlooked aspect of a plan review is that of the special inspection. It is both a plan review item as well as an inspection item. The special inspection provisions in the codes identify additional third-party inspections for which the owner is responsible. Inspection of fabricators is an example. The building inspector relies on third-party inspection reports for those items that are not constructed on the site. However, it is during the plan review stage of the project where those items for which special inspections will be performed and the agency responsible must be identified.

This page intentionally left blank.

Overview of Regulatory Information

Historical Overview

The purpose of codes is to preserve the health, safety, and welfare of the general public. One of the earliest and most rudimentary of building codes was developed in the Babylonian Empire around 2000 B.C. and was attributed to King Hammurabi. The law provided that

If a builder built a house for a man and completed it, that man shall pay him two shekels of silver per say (approximately 12 square feet) of house as his wage. If a builder has built a house for a man and his work is not strong, and if the house he builds falls in and kills the householder, that builder shall be slain. If the child of the householder should be killed, the child of that builder shall be slain. If the slave of the householder should be killed, he shall give slave to the householder. If goods have been destroyed, and because the house was not made strong, and it has fallen in, he shall restore the fallen house out of his own material. If a builder has built a house for a man, and his work is not done properly and a wall shifts, then that builder shall make that wall good with his own silver.

This extreme viewpoint has been tempered by the development of codes. In Rome, in approximately 27 A.D., the governing body enacted regulations for the safety of public places. This was in response to the collapse of an amphitheater, which killed or injured approximately 50,000 people. In London, the Assize of Buildings was promulgated by Mayor Henry Fitz-Elwyne in 1189. This law regulated the construction of party walls. This was followed by the London Building Act in 1666, which followed the great fire of London. In 1871, the most infamous fire in the United States occurred, the Chicago fire. It lasted for almost two days, killed 250 people, and destroyed 17,000 buildings. In 1875, the city enacted a building code and a fire prevention code.

Development of Model Codes in the United States

A model code is a written set of regulations that provides the means for exercising reasonable control over construction and is available for adoption by cities, counties, states, or countries, with such changes as may be desirable or legal for local needs. In 1905, the National Board of Fire Underwriters (now the American Insurance Association) published the National Building Code. Since then four model code agencies have formed. The following are significant milestones in the development of the four model codes

- 1915** Building Officials Conference of America (BOCA) established to provide a forum for the exchange of knowledge and ideas concerning building safety and construction regulations. In 1950, BOCA, now Building Officials and Code Administrators International, Inc., published the *BOCA Basic Building Code* (now called the *BOCA National Building Code*). The BOCA National Codes are used predominately in the midwestern and northeastern United States.
- 1927** Adoption of the *Uniform Building Code* by the Pacific Coast Building Officials Conference, now the International Conference of Building Officials (ICBO). The Uniform Codes are used predominately in the western United States.
- 1945** Publication of the *Standard Building Code* by Southern Building Code Congress International (SBCCI). The Standard Codes are used predominately in the southeastern United States.
- 1995** Publication of the *International Plumbing Code* by the International Code Council, Inc. (ICC). The ICC is an umbrella organization of representatives from BOCA, ICBO, and SBCCI, which was organized in 1994 to develop, maintain, publish, and provide support services for a single set of comprehensive, coordinated model codes. Prior to 1994, the Council of American Building Officials (CABO) served as the umbrella organization of the three model code groups.

2000 Publication of a single set of comprehensive, coordinated codes by the ICC, entitled the *International Codes*, including the following: Building, Electrical, Energy Conservation, Fire, Fuel Gas, Mechanical, Plumbing, Private Sewage Disposal, Property Maintenance, Residential, and Zoning Codes. These codes are intended for adoption across the United States.

The model codes are minimum requirements intended to ensure public safety, health, and welfare. The model code groups share a fundamental tenet: ease the burden of state and local governments through the development and maintenance of standardized regulations. Absent such model codes, it is the responsibility of state and local governments to develop their own regulations. Even with model codes, states make amendments that result in different requirements within the model codes. The enforcement authority rests with the jurisdiction that formally adopts the respective code.

The model codes are developed and maintained through a democratic public hearing and revision procedure that allows all interested parties the opportunity to both propose changes to code provisions and testify regarding such change proposals. Change proposals are either accepted or rejected by vote of the respective organizations' eligible voting members. In the case of the ICC, this includes the eligible voters of BOCA, ICBO, and SBCCI. In recent years the three codes promulgated by BOCA, ICBO, and SBCCI have undergone a three-year revision cycle. With the development of the ICC International Codes, the three groups have individually ceased the development of their respective codes. The International Codes, with the comprehensive inaugural edition in 2000, is slated for a three-year revision cycle. The code development activity between editions typically consists of at least two phases, each phase being a complete code change cycle.

In Canada, the *National Building Code*, which pertains primarily to the needs of health and safety, has received wide use as the basis for provincial codes and municipal bylaws. Liaison with provincial and territorial code authorities is maintained through the Provincial/Territorial Committee on Building Standards.

Referenced Standards

A model code establishes minimum quality and performance criteria for the materials and methods regulated by the code. For many materials and methods, the code relies on referenced standards to provide these criteria. The referenced standards are an enforceable extension of the code. Standards supplement the code by setting forth conditions or requirements that a material or method must meet, thereby providing an acceptable level of safety for building occupants. To comply with the provisions of the model code, a material or method must meet the requirements of the referenced standard. Material referenced standards are often used as the basis by which a product is labeled. This label, which is identified on the product, includes information such as name of the manufacturer, function of the product, and name of the approved agency that conducted the applicable tests.

A standard is a published technical document that represents an industry consensus on how a material or assembly is to be designed, manufactured, tested, or installed so that a specific level of performance is obtained. Standards are primarily developed by industry organizations and professional associations incorporating the views of interested parties. A standard is developed in response to an identified need and typically contains information based on many years of testing and research.

A standard is not intended to be used as primary law but as a secondary authoritative reference. While a model code becomes law when it is adopted by a jurisdiction, a standard only becomes law to the extent to which it is referenced in a model code.

Standards can generally be grouped into four categories:

- Materials
- Design
- Installation
- Testing

The following is an example of each of the four types of standards. The list includes the type of standard, the standard writing organization, and the scope and application of the standard.

- Material:** American National Standards Institute
ANSI A208.1, Particleboard
The standard includes definitions, dimensional tolerances, and physical and mechanical property requirements for different grades of particleboard.
- Design:** International Code Council
ICC A117.1, Accessible and Usable Buildings and Facilities
The standard includes technical design criteria for making sites, facilities, buildings, and elements accessible to those with disabilities.
- Installation:** National Fire Protection Association
NFPA 13, Installation of Sprinkler Systems
The standard includes the installation requirements for automatic fire sprinkler systems.
- Testing:** American Society for Testing and Materials
ASTM E119, Test Methods for Fire Tests of Building Construction and Materials
This standard is a fire-test response standard intended to register the fire performance of a given assembly for a period of fire exposure.

A referenced standard becomes an enforceable part of the code to the extent and scope as referenced in the text of the code itself. The listing of applicable standards, along with their specific edition, title, and the sections that reference the standard are typically included in the code's last chapter, prior to any appendices.

State/Local Codes and Amendments

The model codes were developed to ease the burdens of state and local governments by providing a set of regulations readily available for adoption. Most states have adopted a model code without modifications. Other states and local jurisdictions have adopted a model code with modifications; still others have chosen to develop their own unique set of regulations. When this occurs, the amendments are often centered on the administrative provisions of the code. Typically, this is a response to local administrative procedures, which may be unique to a jurisdiction and, therefore, are not covered in the model code. Technical changes to the model codes may also occur through the amendment process. For example, jurisdictions with limited fire-fighting capabilities may modify the sprinkler requirements in the code to gain the benefits of sprinkler protection in a building that would otherwise not require sprinklers.

Federal Regulations

There are numerous federal agencies, each with a specified mission and rule-making authority. Some of the regulations affect building design and others do not. The design professional must be cognizant of regulations other than those published in the adopted code. The following are examples of regulations that may impact the project.

- **ADA:** In 1990, Congress passed the **Americans with Disabilities Act (ADA)**. This act covers employment discrimination, public transportation, public accommodations, and telecommunications. Of particular interest to design professionals is Title III and the ADA Accessibility Guidelines (ADAAG) developed by the U.S. Architectural and Transportation Barriers Compliance Board (USATBCB – The Access Board). The ADAAG includes building construction requirements for places of public accommodation and commercial facilities relative to making such structures accessible for persons with disabilities. As civil rights legislation, the ADA is enforced through the U.S. Department of Justice in response to civil suits.

- **CPSC:** The Consumer Product Safety Act is an example of federal legislation that impacts building materials viewed as potential hazards to consumers. The **Consumer Product Safety Commission (CPSC)** is an independent regulatory commission consisting of five commissioners. The commission has the power to create standards relative to consumer products, which are intended to abate hazards to consumers. Probably the most recognizable standard to design professionals is CPSC 16 CFR; 1201, Safety Standard for Architectural Glazing, which includes requirements for safety glazing in hazardous locations and is referenced in the codes.
- **EPA:** In 1970, the **Environmental Protection Agency (EPA)** was established, with a mission to protect human health and safeguard the natural environment: air, water, and land. One of the first acts was the Clean Air Act of 1970, which is a comprehensive federal law that regulates emissions from area, stationary, and mobile sources. In addition, EPA issued a new ruling to the Clean Air Act, which provides for National Volatile Organic Compound (VOC) emission standards for architectural coatings.
- **FHAA:** The residential counterpart to the ADA, the **Fair Housing Amendments Act (FHAA)**, enacted in 1988, covers accessibility issues for multiple-family housing of four units or more on a site. In response to this act, the U.S. Department of Housing and Urban Development (HUD) developed the Fair Housing Accessibility Guidelines (FHAG). The FHAA is administered and enforced by HUD.
- **NFIP:** The National Flood Insurance Act of 1968 was enacted by the Housing and Urban Development Act of 1968 to provide flood insurance protection to property owners in flood-prone areas. The **National Flood Insurance Program (NFIP)**, administered by the Federal Emergency Management Agency (FEMA), includes requirements for elevating structures above the base flood elevation and otherwise maintaining the structure as flood resistant. The basis for the flood potential of a given locality is the Flood Insurance Rate Map published by FEMA.
- **OSHA:** Congress established the **Occupational Safety and Health Administration (OSHA)** in 1970. Among OSHA's many missions is to eliminate workplace injuries. This indirectly affects design professionals because OSHA is occasionally asked to inspect and evaluate working conditions at building construction sites to determine whether the construction is progressing safely.

- **USACE:** The **United States Army Corps of Engineers (USACE)** has been in place for over two centuries. Its three broad missions include: Civil, Military, and Support for Others. The Civil works programs involve the planning, design, construction management, operation, and maintenance of water resources projects to abate flood and storm damage. The Support for Others mission includes work done for other federal agencies such as the Department of Energy, EPA, and FEMA.

A listing of additional agencies that may impact regulatory compliance can be found on the web at ARCAT.com.

Zoning Ordinances and Zoning Codes

A zoning ordinance is a system that regulates the use and development of property within a municipality or county. The objectives of zoning are environmental, economic, efficient land use and a well-blended community of buildings where the uses are complementary.

Most zoning ordinances and codes divide the municipality or county into districts. Within each district, certain types of uses are permitted. For example, in a general system of zoning regulation, there might only be five districts: agricultural (**A**), residential (**R**), commercial (**C**), commercial/residential (**CR**), and factory/industrial (**FI**). These districts, in turn, may be further subdivided into divisions (e.g., **R-1**, **C-2**, etc.). By their very names, the districts may or may not indicate what types of land uses are permitted within the boundaries of those districts. This would be a function of the amount of subdividing that is incorporated into the district. For example, an R-1 district may include other uses such as fire station or public park. Besides defining these permitted uses, zoning ordinances control the height, area, and volume of buildings, as well as setbacks and location of open spaces within districts. Zoning ordinances and codes may also include administrative provisions regarding the creation of planning commissions, boards of appeal/adjustment, hearing procedures, and general provisions regarding off-street parking, locations of accessory buildings, and landscaping provisions.

Generally, zoning issues are local. However, there may be state mandates that affect local zoning. Compliance with local zoning ordinances is typically one of the first evaluations that must be performed by the design professional regarding the planning/pre-design and design phases of the project cycle.

The Design Process

Identification of the applicable regulatory issues is an integral part of the planning/predesign and design phase of the project. When determining the viability of a project for a given site or site selection, the zoning ordinances and codes must be reviewed to decide if the project complies with the local authority's planning objectives for development. Federal agencies such as FEMA (e.g., flooding considerations) or the EPA (e.g., environmental emissions) may have specific legislation that governs the project.

The type of project may also impact design considerations. In fact, the project may be beyond the scope and enforceability of the local jurisdiction. For example, projects being designed for the federal government (e.g., post offices, military bases, government offices, Native American jurisdictions) are exempt from local regulations. However, these projects must comply with local zoning requirements. With a common goal of protecting the public safety, the federal government often requires that projects be designed in conformance with applicable local codes, even though the projects are not subject to enforcement by local authorities. Such projects often occur with the local jurisdiction given the opportunity to be involved in the project, but with limited input. Ultimately, the applicable governing authority sets the project regulations.

On the building side of the project, identification of the applicable code(s) and their respective editions must occur as part of the design of the building. This applies to both new construction and additions, alterations, and changes of occupancy relative to existing buildings. Identification of local amendments that affect the design is also important. As is discussed in the Plan Review Process section of this Module, some jurisdictions may use an electronic plan review process, which may impact how the design professional packages and submits the construction documents.

Identification of the applicable regulations may require a review of not only the applicable regulations of the building department but other jurisdictions as well. Coordination among the building department, fire department, water and sewer utilities, and the design professional is crucial to determine if there is any regulatory overlap among departments that may affect the

*In all cases, the design professional is encouraged to **contact the local authority(ies)** in the early design phases of the project to determine local regulatory requirements.*

design. Similarly, the design and enforcement may be governed by multiple agencies such as a board of education (schools), board of health (hospitals), historical preservation, environmental requirements, or local utility.

The final goal in the development of construction documents is the completion of the project coupled with the issuance of the certificate of occupancy (sometimes called the certificate of completion). The issuance of the certificate of occupancy is the last stage of the regulatory process. The first stage in the regulatory process is identification and analysis of applicable regulations. The second stage is implementation of applicable regulations into the construction documents. These two stages lead to an application for permission to construct (referred to as a building permit). One of the most critical, time-sensitive aspects of the process is reviewing the construction documents for code compliance.

Appendix A – Summary of Governing Regulations

Jurisdiction	Local	State	Remarks
Code-Enforcement Jurisdiction			
Zoning Jurisdiction			
Code	Title	Edition	Local Amendment (Y/N)
Building Code	International Building Code	2000	No
Accessibility Code	ANSI A117.1	1998	No
Mechanical Code	International Mechanical Code	2000	No
Electrical Code	International Electrical Code	2000	No
Plumbing Code	International Plumbing Code	2000	No
Fire Prevention Code	International Fire Prevention Code	2000	No
Zoning Code	International Zoning Code	2000	Yes
<i>Insert other applicable ordinances or codes</i>	National Flood Insurance Program	1990	No

This page intentionally left blank.

Appendix B – General Building Summary

Height and Area								
Building ¹	Occupancy Group (s)	Type of Construction	Sprinkler System ²	Building Area (sq ft)		Building Height (ft/# of stories)		Remarks
				Actual	Allowable	Actual	Allowable	
A								
B								
C								

Mixed Occupancy ³							
Separate Uses		Y or N	Nonseparated Uses		Y or N		
Fire Area	Occ. Groups	Fire Area	Occ. Groups	Fire Area	Occ. Groups	Fire Area	
A		C		E		G	
B		D		F		H	

Special Uses and Occupancy ⁴			
Conditions Applicable	Y or N	Special Use	

1. Fill in Buildings A, B, C, etc. where multiple buildings are created with fire walls. See *Fire Area Key Plan Example 3A* for fire wall locations.

2. Identify type of system (e.g., NFPA 13 or 13R system).

3. See *Fire Area Key Plan Examples 2, 3A, 3B, 3C, and 3D* for mixed occupancy separation location.

4. Identify if a special use or occupancy is present and the type (e.g., covered mall, high rise, atrium, high-hazard materials).

This page intentionally left blank.

Appendix C – Room-by-Room Egress

Floor Level	Room Name	Room Number	Floor Area (sq ft)	Travel Distance in Room (ft)	Egress Capacity from Room (# occ)		# Means of Egress from Room		Remarks
					Actual	Required	Actual	Required	
Lower level 2									
Lower level 1									
1									
2									
3									
4									
5									

This page intentionally left blank.

Appendix D – Floor-by-Floor Egress

Floor	Travel Distance (ft)		# Exits		Exit Capacity (# occ)		Remarks
	Actual	Allowable	Actual	Required	Actual	Required	
Lower level 2							
Lower level 1							
1							
2							
3							
4							
5							

This page intentionally left blank.

Appendix E – Fire-Resistance Ratings

Element	Rating(s)	Design Number(s)	Remarks
Fire Walls			
Exterior Bearing Walls			
Exterior Nonbearing Walls			
Fire Barriers ¹			
Fire Partitions ²			
Smoke Barriers			
Columns			
Floors			
Roof			

1. Exits, shafts, incidental use areas, mixed occupancies
2. Corridors, dwelling/tenant/guestroom separations

This page intentionally left blank.

This page intentionally left blank.

Appendix G – Ventilation Schedule

Location	Floor Area (sq ft)	Occupant Load Rate	Calculated Occupant Load	Outdoor Air Rate (cfm/person unless noted)	Required Outdoor Air (cfm)	Provided Outdoor Air (cfm)	Remarks

This page intentionally left blank.

Appendix H – Plumbing Fixture Tabulation¹

Fixture	Number Required		Number Provided		Remarks
	Female	Male	Female	Male	
Water Closet					
Urinals					
Lavatories					
Bathtubs/Showers					
Drinking Fountains					
Service Sinks					
Kitchen Sinks					
Clothes Washer					
Connection					

1. Per building or floor, as applicable

This page intentionally left blank.

Appendix I – Location of Information Based on Category Group

Category Group	Regulatory Information	Location	Remarks
1-General	Project identification		
	Project address		
	<i>Street address, city, and state</i>		
	Project location map		
	Professional design firm(s) identification		
	Contractor name(s)		
	Design professional name(s)		
	Design professional address(es)		
	Design professional phone/fax number(s)		
	Design professional e-mail/website		
	Design professional license number and seal		

Category Group	Regulatory Information	Location	Remarks
	Listing of applicable codes (titles and edition)		
	Accessibility		
	Building		
	Electrical		
	Energy conservation		
	Fire		
	Fuel/gas		
	Mechanical		
	Plumbing		
	Private sewage disposal		
	Property maintenance		
	Residential		
	Zoning		
	Other		
	Listing of applicable local ordinances and jurisdictions		
	Local amendments		
	Zoning		
	Signage		
	Other		

Category Group	Regulatory Information	Location	Remarks
2–Site	Site-Related Design Criteria		
	Location on site (distances to lot lines/ existing buildings)		
	Site grading/water run-off		
	Irrigation		
	Erosion control details		
	Environmental impact statements		
	Zoning drawings		
	Zoning use (allowable/actual)		
	Site coverage (allowable/actual)		
	Building height (allowable/actual)		
	Parking/loading requirements (required/actual)		
	Signage type, area, and height (allowable/actual)		
	Fire districts		
	Historical preservation		
3–Building	Building Design Criteria		
	Use group (occupancy) classification(s)		
	Type of construction		
	Building area (allowable/actual)		
	Building height (allowable/actual)		
	Special use and occupancy (e.g., covered mall, high rise)		
	Seismic design category		
	Design wind speed		

Category Group	Regulatory Information	Location	Remarks
4–Life Safety-Egress	Means of Egress Design Criteria		
	Occupant load(s)		
	Building exits per floor (arrangement; required/actual)		
	Exit capacity per floor		
	Travel distance (allowable/actual)		
	Means of egress lighting		
	Interior finish classification (allowable/actual)		
5–Fire Protection-Passive	Passive Fire Protection Design Criteria		
	Fire resistance ratings of building elements, including tested design number (required/actual)		
	Firestopping shop drawings, including tested design number		
	Mixed use (occupancy) separations		
	Fire resistive assembly location plan		
	Firestopping, including tested design number		
	Plastics		

Category Group	Regulatory Information	Location	Remarks
6-Accessibility	Accessibility Design Criteria		
	Exterior accessible routes, including parking		
	Location of public facilities on site		
	Accessible entrances		
	Interior accessible routes		
	Clear floor space/maneuverability clearances		
	Detectable warnings and signage (exterior)		
	Detectable warnings and signage (interior)		
	Toilet and bathing facilities		
	Elevator and area of rescue assistance details		
	Occupancy-specific accessible feature (e.g., assembly, residential dwelling units)		

Category Group	Regulatory Information	Location	Remarks
7-Energy	Energy Design Criteria		
	Design conditions (temperatures)		
	Envelope systems analysis		
	Envelope insulation levels		
	Air leakage/infiltration, sealing		
	Glazing type (fenestration) and areas		
	Mechanical equipment sizing, loads, and efficiencies		
	Electrical equipment sizing, loads, and efficiencies		
	Electrical lighting power budget		
	Service water heating sizing, loads, and efficiencies		
	Duct and hot water piping insulation		
	Energy trade-offs		
	Temperature controls		
	Water conservation		

Category Group	Regulatory Information	Location	Remarks
8-Structural	Structural Criteria		
	Design dead loads (actual)		
	Design live loads (required)		
	Design snow loads (required)		
	Design wind loads (required)		
	Design seismic loads (required)		
	Soil data (frost depth; allowable foundation type/loads)		
	Description of structural system		
	Structural details		
	Special inspections		
	Identification of applicable material design standards (title/edition)		
	Structural shop drawings		

Category Group	Regulatory Information	Location	Remarks
9–Fire Protection-Active	Active Fire Protection Criteria		
	Fire suppression		
	Fire department connections		
	Fire extinguishers		
	Standpipes		
	Fire alarms, automatic and manual		
	Single-station smoke detectors		
	Smoke control		
	High-hazard abatement		
	Identification of applicable design standards (title/edition)		
	Fire suppression system shop drawings		

Category Group	Regulatory Information	Location	Remarks
10–Plumbing	Plumbing Design Criteria		
	Required vs. provided fixtures and distribution (male vs. female)		
	Water distribution sizing criteria		
	Plumbing riser diagram		
	Drain, waste, and vent system details		
	Cleanout locations		
	Indirect waste connections		
	Water heater location		
	Backflow preventors		
	Roof storm water drainage		
	Piping hanger schedule		
	Penetration details		
	Interceptors and separators		
	Special systems (gas, air, vacuum, etc.)		
	Identification of applicable fixture and pipe standards (title/edition)		

Category Group	Regulatory Information	Location	Remarks
11–Mechanical	Mechanical Design Criteria		
	Equipment installation and listing		
	Specific appliance details (e.g., unit heaters)		
	Duct construction		
	Piping support		
	Ventilation schedule		
	Exhaust and intake locations		
	Kitchen exhaust and suppression		
	Fire dampers		
	Combustion air		
	Chimneys, flues, and vents		
	Boilers and water schedule		
	Fuel/gas piping materials		
	Refrigerant piping materials		
	Hydronic piping materials		
	Controls		
	Identification of applicable mechanical standards (title/edition)		

Category Group	Regulatory Information	Location	Remarks
12-Electrical	Electrical Design Criteria		
	Equipment installation and listing		
	Wiring methods and materials		
	Single-line diagram		
	Over current protection		
	Grounding details		
	Service details		
	Transformers		
	Emergency power/standby systems		
	Disconnects		
	Identification of applicable electrical equipment standards (title/edition)		

This page intentionally left blank.

Appendix J – Sample Code Summary Sheets

G-001 List of Sheets
G-002 Symbols and Abbreviations
G-003 Site Location Map
G-004 Site Regulatory Summary Sheet
G-005 Building Regulatory Summary Sheet

A-001 General Architectural Notes
A-002 Egress Plans

F-001 General Fire Protection Notes
F-002 Symbols and Abbreviations
F-003 Fire Area Plans

Below is a list of regulatory information that may appear on the Site and Building Regulatory Summary Sheet (**G-004** and **G-005**). This list is not exhaustive, but includes information typically required for most projects. Users of this module must verify specific requirements for each project and with each agency having approval authority over each project.

Category Group 1 - General
Category Group 2 - Site (partial)
 Zoning information
Category Group 3 - Building
Category Group 4 - Life Safety-Egress (partial)
 Occupant load
 Number of exits
 Exit capacity
 Travel distance

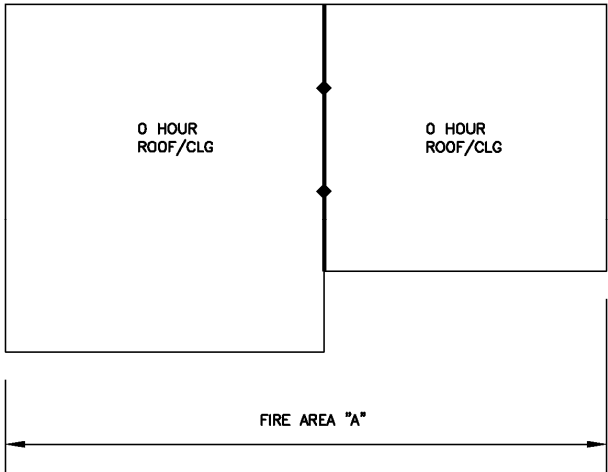
Category Group 5 - Fire Protection-Passive (partial)
 Location of mixed use (occupancy) separations
Category Group 6 - Accessibility (partial)
 Interior accessible routes
Category Group 9 - Fire Protection-Active (partial)
 Identification of fire protection systems provided

This page intentionally left blank.

Appendix K – Fire Area Key Plans

ONE-STORY BUILDING – SINGLE OCCUPANCY

FIRST LEVEL



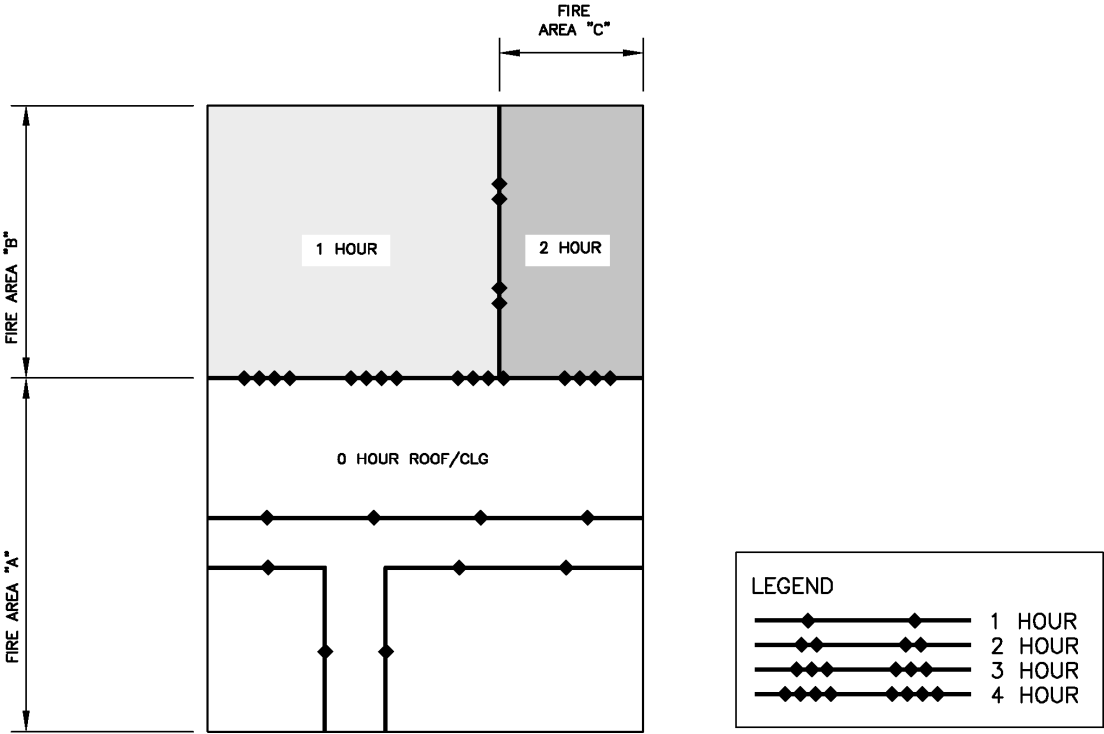
LEGEND

	1 HOUR
	2 HOUR
	3 HOUR
	4 HOUR

Example 1

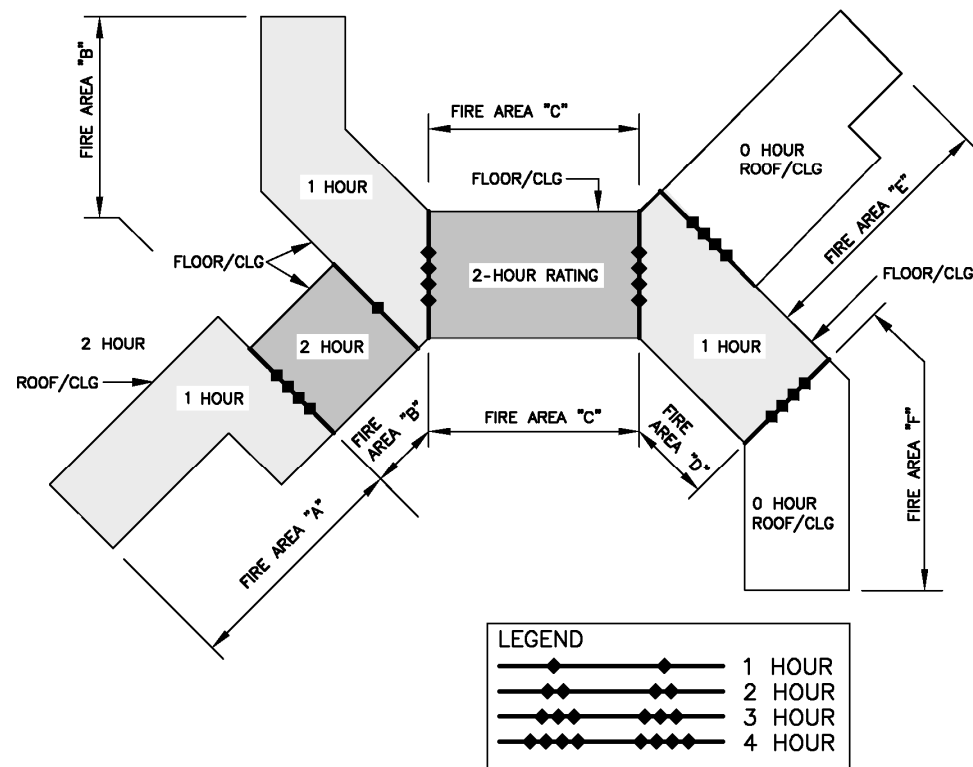
ONE-STORY BUILDING – MIXED OCCUPANCY

FIRST LEVEL



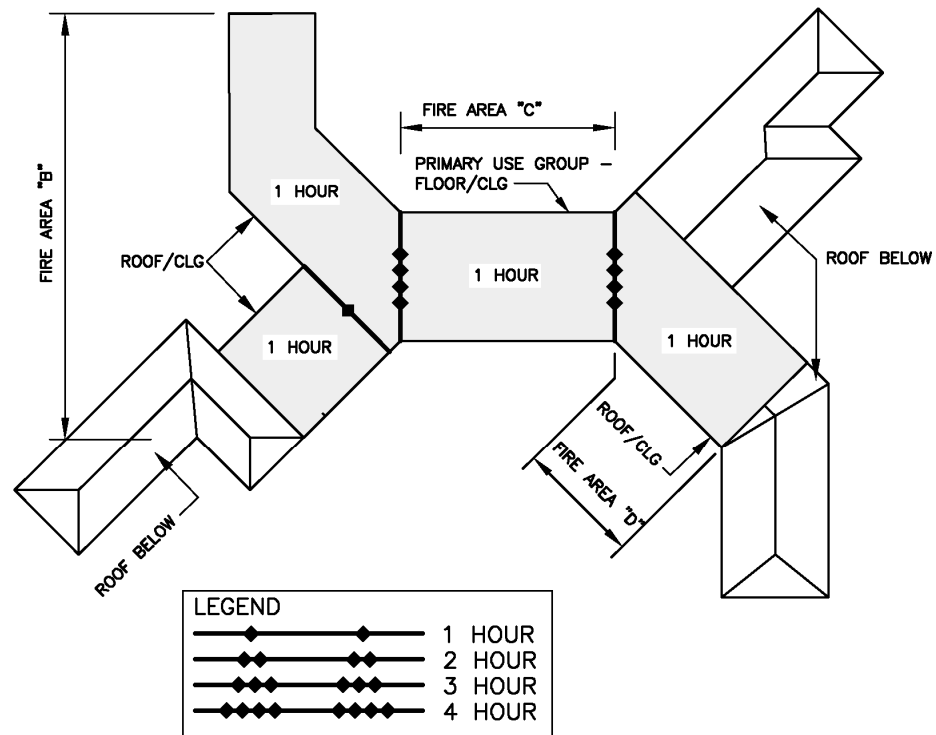
Example 2

THREE-STORY BUILDING – MIXED OCCUPANCY
FIRST LEVEL



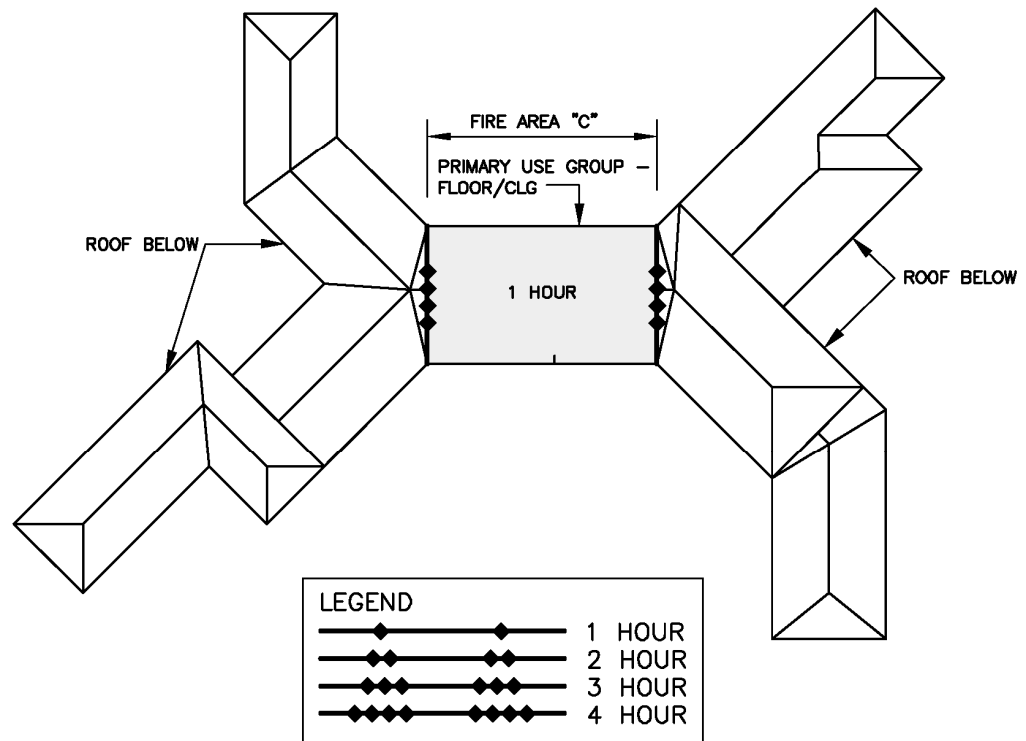
Example 3A

THREE-STORY BUILDING — MIXED OCCUPANCY
SECOND LEVEL



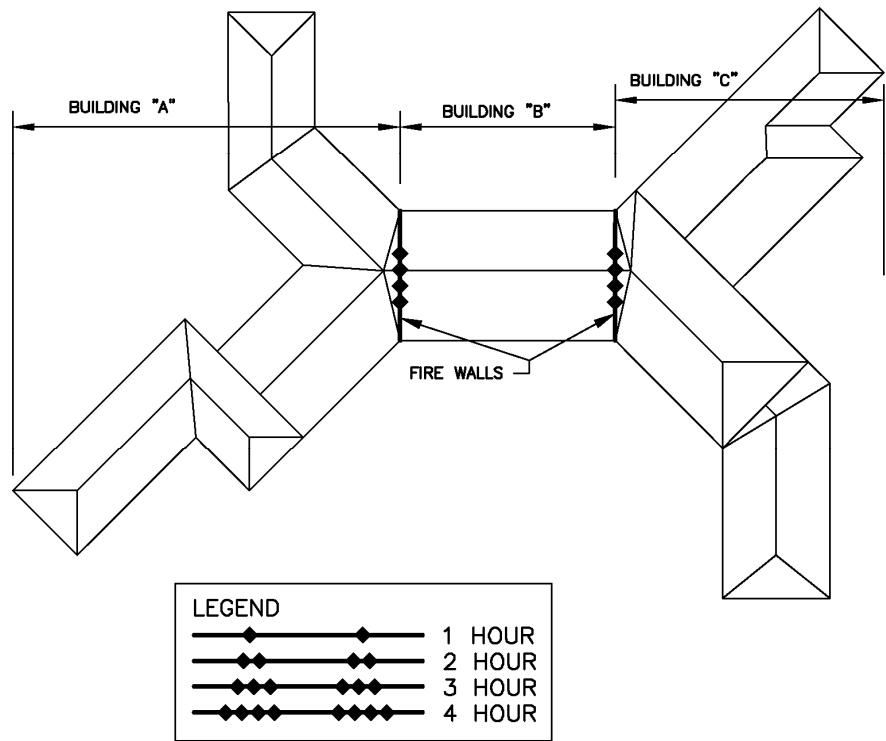
Example 3B

THREE-STORY BUILDING — MIXED OCCUPANCY
THIRD LEVEL



Example 3C

ONE-STORY OR MULTILEVEL STORY BUILDING – MIXED OCCUPANCY
ROOF LEVEL



Example 3D

Plotting Guidelines

United States National CAD Standard® - Version 4.0

Table of Contents

PLOTTING GUIDELINES

Introduction.....	1
Black/White/Gray Plotting	3
Line Width Plotting.....	5
Color Plotting	7

This page intentionally left blank.

Introduction

The purpose of the NCS Plotting Guidelines is to allow consistent black-and-white and color plotting from various configurations within CAD programs. These guidelines allow consistent color mapping and data translation between MicroStation™ and AutoCAD®. They also allow other CAD vendors and users to develop color mapping to either or both of the above CAD platforms.

In today's environment the prevalence of plot inconsistency is compounded by multiple types of plotting hardware, differing defaults in the various CAD software packages being utilized, and multiple independent development paths among users.

The previous version of the NCS plotting guidelines only provided an initial solution for mapping screen elements to plot elements. It was based on material developed by the DOD CADD/GIS Technology Center and the United States Coast Guard. The CADD/GIS Technology Center has since declared the material, in the previous NCS version of Plotting Guidelines, obsolete and has requested that it be removed from the NCS.

The previous NCS version of Plotting Guidelines was developed for use with R14 and earlier versions of AutoCAD® that required line widths to be mapped to color numbers. The current versions of MicroStation™ and AutoCAD® allow independent specification of color and line width.

The tables in this NCS version of Plotting Guidelines have removed the dependency of color for plotted line weights.

This page intentionally left blank.

Black/White/Gray Plotting

This section addresses prints/plots that can be printed using a black and white plotter. Since various screen colors can be assigned to color numbers, only color numbers will be addressed. The following table assumes the CAD software utilizes color numbers and allows the user to select from 255 colors.

Color Number			Plotted Color	Plotted RGB Values			Screening	
NCS	Micro-Station	AutoCAD		Red	Green	Blue	%	Output
1-6	1-6	1-6	Black	0	0	0	100	
7	255	7	Background (White)	NA	NA	NA	0	
8-249	7-249	8-249	Black	0	0	0	100	
250	250	250	Gray	102	102	102	60	
251	251	251	Gray	128	128	128	50	
252	252	252	Gray	153	153	153	40	
253	253	253	Gray	179	179	179	30	
254	254	254	Gray	204	204	204	20	

This page intentionally left blank.

Line Width Plotting

Most commercial CAD software products provide an extensive number of line widths. For the majority of drawings, the line widths defined in the table below are considered sufficient. However, it is assumed listed line widths would decrease proportionally if the plotted drawing were reduced to half size. Use of extra fine line widths should be avoided if the drawing will be plotted half size. (See *Lines in UDS Drafting Conventions Module page UDS-04.14 for recommended line types.*)

Line Thickness	Plotted Line Width	
	mm	In
Extra Fine*	0.13	0.005
Fine	0.18	0.007
Thin	0.25	0.010
Medium	0.35	0.014
Wide	0.50	0.020
Extra Wide	0.70	0.028
XX Wide	1.00	0.039
XXX Wide	1.40	0.055
XXXX Wide	2.00	0.079

 
**Incorporated to reflect ISO 128-20, 1996 Edition addition*

 
This page intentionally left blank.

Color Plotting

This section addresses color printing of non-raster CAD drawings. The following color table assumes the CAD software utilizes color numbers and allows the user to select from 255 colors. The following table establishes consistent print settings for use in creation of color plot/print files. Actual printed colors may vary between printers/plotters. Red, Green, Blue (RGB) values given are based on default AutoCAD® screen color numbers.

NCS Color #	RGB Values			Color
	Red	Green	Blue	
1	255	0	0	
2	255	255	0	
3	0	255	0	
4	0	255	255	
5	0	0	255	
6	255	0	255	
7	255	255	255	
8	128	128	128	
9	192	192	192	
10	255	0	0	
11	255	127	127	
12	204	0	0	
13	204	102	102	
14	153	0	0	
15	153	76	76	
16	127	0	0	
17	127	63	63	
18	76	0	0	
19	76	38	38	
20	255	63	0	
21	255	159	127	
22	204	51	0	
23	204	127	102	
24	153	38	0	
25	153	95	76	

NCS Color #	RGB Values			Color
	Red	Green	Blue	
26	127	31	0	
27	127	79	63	
28	76	19	0	
29	76	47	38	
30	255	127	0	
31	255	191	127	
32	204	102	0	
33	204	153	102	
34	153	76	0	
35	153	114	76	
36	127	63	0	
37	127	95	63	
38	76	38	0	
39	76	57	38	
40	255	191	0	
41	255	223	127	
42	204	153	0	
43	204	178	102	
44	153	114	0	
45	153	133	76	
46	127	95	0	
47	127	111	63	
48	76	57	0	
49	76	66	38	
50	255	255	0	
51	255	255	127	
52	204	204	0	
53	204	204	102	
54	153	153	0	
55	153	153	76	
56	127	127	0	
57	127	127	63	
58	76	76	0	

NCS Color #	RGB Values			Color
	Red	Green	Blue	
59	76	76	38	
60	191	255	0	
61	223	255	127	
62	153	204	0	
63	178	204	102	
64	114	153	0	
65	133	153	76	
66	95	127	0	
67	111	127	63	
68	57	76	0	
69	66	76	38	
70	127	255	0	
71	191	255	127	
72	102	204	0	
73	153	204	102	
74	76	153	0	
75	114	153	76	
76	63	127	0	
77	95	127	63	
78	38	76	0	
79	57	76	38	
80	63	255	0	
81	159	255	127	
82	51	204	0	
83	127	204	102	
84	38	153	0	
85	95	153	76	
86	31	127	0	
87	79	127	63	
88	19	76	0	
89	47	76	38	
90	0	255	0	
91	127	255	127	

NCS Color #	RGB Values			Color
	Red	Green	Blue	
92	0	204	0	
93	102	204	102	
94	0	153	0	
95	76	153	76	
96	0	127	0	
97	63	127	63	
98	0	76	0	
99	38	76	38	
100	0	255	63	
101	127	255	159	
102	0	204	51	
103	102	204	127	
104	0	153	38	
105	76	153	95	
106	0	127	31	
107	63	127	79	
108	0	76	19	
109	38	76	47	
110	0	255	127	
111	127	255	191	
112	0	204	102	
113	102	204	153	
114	0	153	76	
115	76	153	114	
116	0	127	63	
117	63	127	95	
118	0	76	38	
119	38	76	57	
120	0	255	191	
121	127	255	223	
122	0	204	153	
123	102	204	178	
124	0	153	114	

NCS Color #	RGB Values			Color
	Red	Green	Blue	
125	76	153	133	
126	0	127	95	
127	63	127	111	
128	0	76	57	
129	38	76	66	
130	0	255	255	
131	127	255	255	
132	0	204	204	
133	102	204	204	
134	0	153	153	
135	76	153	153	
136	0	127	127	
137	63	127	127	
138	0	76	76	
139	38	76	76	
140	0	191	255	
141	127	223	255	
142	0	153	204	
143	102	178	204	
144	0	114	153	
145	76	133	153	
146	0	95	127	
147	63	111	127	
148	0	57	76	
149	38	66	76	
150	0	127	255	
151	127	191	255	
152	0	102	204	
153	102	153	204	
154	0	76	153	
155	76	114	153	
156	0	63	127	
157	63	95	127	

NCS Color #	RGB Values			Color
	Red	Green	Blue	
158	0	38	76	
159	38	57	76	
160	0	63	255	
161	127	159	255	
162	0	51	204	
163	102	127	204	
164	0	38	153	
165	76	95	153	
166	0	31	127	
167	63	79	127	
168	0	19	76	
169	38	47	76	
170	0	0	255	
171	127	127	255	
172	0	0	204	
173	102	102	204	
174	0	0	153	
175	76	76	153	
176	0	0	127	
177	63	63	127	
178	0	0	76	
179	38	38	76	
180	63	0	255	
181	159	127	255	
182	51	0	204	
183	127	102	204	
184	38	0	153	
185	95	76	153	
186	31	0	127	
187	79	63	127	
188	19	0	76	
189	47	38	76	
190	127	0	255	

NCS Color #	RGB Values			Color
	Red	Green	Blue	
191	191	127	255	
192	102	0	204	
193	153	102	204	
194	76	0	153	
195	114	76	153	
196	63	0	127	
197	95	63	127	
198	38	0	76	
199	57	38	76	
200	191	0	255	
201	223	127	255	
202	153	0	204	
203	178	102	204	
204	114	0	153	
205	133	76	153	
206	95	0	127	
207	111	63	127	
208	57	0	76	
209	66	38	76	
210	255	0	255	
211	255	127	255	
212	204	0	204	
213	204	102	204	
214	153	0	153	
215	153	76	153	
216	127	0	127	
217	127	63	127	
218	76	0	76	
219	76	38	76	
220	255	0	191	
221	255	127	223	
222	204	0	153	
223	204	102	178	

NCS Color #	RGB Values			Color
	Red	Green	Blue	
224	153	0	114	
225	153	76	133	
226	127	0	95	
227	127	63	111	
228	76	0	57	
229	76	38	66	
230	255	0	127	
231	255	127	191	
232	204	0	102	
233	204	102	153	
234	153	0	76	
235	153	76	114	
236	127	0	63	
237	127	63	95	
238	76	0	38	
239	76	38	57	
240	255	0	63	
241	255	127	159	
242	204	0	51	
243	204	102	127	
244	153	0	38	
245	153	76	95	
246	127	0	31	
247	127	63	79	
248	76	0	19	
249	76	38	47	
250	51	51	51	
251	91	91	91	
252	132	132	132	
253	173	173	173	
254	214	214	214	
255	255	255	255	Background

Appendixes

United States National CAD Standard® - Version 4.0

Table of Contents

APPENDIXES

Appendix A - Statement of Substantial Conformance A-1

Appendix B - Optional and Recommended NCS Items.....B-1

Appendix C - Memorandum of Understanding.....C-1

Appendix D - Members of NCS Project Committees D-1

Appendix E - (Reserved for Future Use) E-1

Appendix F - NCS Rules of Governance F-1

Appendix G - Facility Information Council Board.....G-1

Appendix H – Implementation H-1

This page intentionally left blank.

Appendix A - Statement of Substantial Conformance

United States National CAD Standard® - Version 4.0

In accordance with NCS Administration Sections 5 and 7, the undersigned hereby states that, to the best of his/her knowledge and belief, the electronic CAD sheet files for the project described herein substantially conform to the requirements of the NCS, Version 4.0, except as specifically indicated below. For those NCS specifications that are optional or recommended but not required, the options implemented for this project are listed below.

This form shall be placed as part of the data of the first CAD sheet file (generally the first G series file) and shall accompany the transmission of the project data set whenever the data set is transmitted to another party.

Project Name: _____

Project Number: _____

Project Address: _____

Firm Name: _____

Address: _____

Phone / Email: _____

Layer Guidelines: Full Conformance Non-conformance (circle one)

If the work is in partial conformance to the specified requirements of this section, describe any variations from prescribed format. Attach illustrations or examples.

Drawing Set Organization: Full Conformance Non-conformance (circle one)

If the work is in partial conformance to the specified requirements of this section, describe any variations from prescribed format. Attach illustrations or examples.

Sheet Organization: Full Conformance Non-conformance (circle one)

If the work is in partial conformance to the specified requirements of this section, describe any variations from prescribed format. Attach illustrations or examples.

Schedules: Full Conformance Non-conformance (circle one)

If the work is in partial conformance to the specified requirements of this section, describe any variations from prescribed format. Attach illustrations or examples.

Δ Drafting Conventions: Full Conformance Non-conformance (circle one)

If the work is in partial conformance to the specified requirements of this section, describe any variations from prescribed format. Attach illustrations or examples.

Terms and Abbreviations: Full Conformance Non-conformance (circle one)

If the work is in partial conformance to the specified requirements of this section, describe any variations from prescribed format. Attach illustrations or examples.

Symbols: **Full Conformance** **Non-conformance** (circle one)

If the work is in partial conformance to the specified requirements of this section, describe any variations from prescribed format. Attach illustrations or examples.

Notations: **Full Conformance** **Non-conformance** (circle one)

If the work is in partial conformance to the specified requirements of this section, describe any variations from prescribed format. Attach illustrations or examples.

Code Conventions: **Full Conformance** **Non-conformance** (circle one)

If the work is in partial conformance to the specified requirements of this section, describe any variations from prescribed format. Attach illustrations or examples.

Plotting Guidelines: **Full Conformance** **Non-conformance** (circle one)

If the work is in partial conformance to the specified requirements of this section, describe any variations from prescribed format. Attach illustrations or examples.

Please use additional sheets if necessary.

Project Manager: _____

Signature: _____

Date: _____

This page intentionally left blank.

Appendix B - Optional and Recommended NCS Items

Optional

- Minor Groups, AIA CAD Layer Guidelines, CLG-8
- Status Field, AIA CAD Layer Guidelines, CLG-9
- Discipline Designators, Level 2, UDS-01.18
- Δ Replicate the floor name within each discipline, UDS-01.14
- Production Data Area (Plotting), UDS-02.18
- Schedule Format next to the item indicated, UDS-03.2
- Column Identifier Options, UDS-03.11
- Schedule dividing-lines and border-lines, UDS-03.39
- Reference Grid System, UDS-04.6
- Abbreviations, entire section UDS-05
- Multiple View Elevation Indicator, UDS-06.13
- Room Identifier with Finish Types, UDS-06.25
- | Reference Keynotes (symbols only) figure 07.5
- Reference Keynotes, UDS-07.9 thru UDS-07.12
- Δ Sheet Keynotes, UDS-07.13

Recommended

- Δ File Naming, UDS-01.15 thru UDS-01.23
- File Management, UDS-01.25 thru UDS-01.27
- Code Conventions Module, entire section UDS-08
- Δ Plotting Guidelines, entire section PG-1 thru PG-14

This page intentionally left blank.

Appendix C - Memorandum of Understanding

Memorandum of Understanding (27 February 1997 Revision)

Goal:

Develop a National CADD Standard (herein referred to as the Standard) based on the contributions of multiple organizations

Guiding Principles:

- Retain the identity of the contributing organizations to the Standard while preserving the fact that the National Institute of Building Sciences (NIBS) Facilities Information Council is the coordinator of the Standard.
- Retain the rights of the contributing organizations to copyright their sections of the Standard while retaining the intent to encourage as wide a distribution of the Standard as possible throughout the design and construction industry and its suppliers. Distribution methods of the copyrighted information will be agreed to by the contributing organizations and priced as outlined below.
- Structure the Standard in such a way to allow each contributing organization to sell their contributions as stand alone documents. Publication schedules for stand-alone documents shall be solely under the control of contributing organizations.
- Each contributing organization shall submit their contribution to a consensus process based on that determined by Facilities Information Council bylaws. This process is intended to ensure coordination, continuity, completeness and absence of redundancy or conflict in the Standard. NIBS shall form a project committee to provide a consensus review of the Standard. The chairman of the Project Committee shall be from one of the contributing

organizations. A steering committee, if established, shall be composed of a minimum of one representative of each of the contributing organizations.

- Each contributing organization shall have the right to distribute the entire National CADD Standard.
- The sale price of the National CADD Standard shall not be greater than the sum of the individual parts.
- Pricing of the publications should permit the publishers and contributing organizations to cover their expenses and to see a reasonable return on investment.
- Each organization shall develop a process for maintaining their part of the National CADD Standard. Review comments shall be collected by the National Institute of Building Sciences Facilities Information Council and distributed to the participating organizations within 30 days of receipt.

Responsibilities:

The following chart is provided as the basis for each contributing organization's responsibilities to the Standard. The dates specified are goals of this agreement:

Section	Responsibility					
	CSI	AIA	TSCtr	Other	NIBS	Std.
Layering and Model File Naming	Assist	Develop & Publish	Assist	N/A	Consensus	1997
Drawing set organization and Sheet File Naming	Develop & Publish	Review	Assist	N/A	Consensus	1997
Sheet organization	Develop & Publish	Assist	Assist	N/A	Consensus	1997
Schedules (finish, etc.)	Develop & publish	Review	Review	N/A	Consensus	1997
Plotting guidelines (Color, Line Weights, and Pen Assignments)	Review	Review	Assist & Publish	Coast Guard Develop	Consensus	1997
Drafting conventions Including Notations, Symbols, Diagrams, Scale, and Line Types	Develop & Publish	Assist	Develop	Coast Guard & SMACNA Develop	Consensus	1998
Attributes	Review	Review	Develop & Publish	IAI, Vendors, trade associations. Develop & Publish	Consensus	TBD

This document is not intended to be legally binding or set forth any agreements beyond its intended scope of forming the basis of agreement to work together in the best of the U.S. building and construction community and the nation.

This page intentionally left blank.

Appendix D - Members of NCS Project Committees

NCS Version 4.0 Project Committee

Chair: David A. Jordani, AIA, Jordani Consulting Group

Vice Chair: Edward Lowe, Burgess & Niple, Inc.

Stan Adkerson, Prime Engineering, Inc.

Ronald A. Agnew, HDR Engineering, Inc.

Albert Alderete, Syska Hennessy Group

Cecil V. Altherr III, Hagersmith Design PA

Beau Baker, Wilson & Company

Ronald E. Baker, HDR Architects, Inc.

Blaine Bauman, Perkowitz and Ruth Architects

David M. Benjamin, Sr., AIA, NYS OGS Design & Construction Group

Dave P. Benscoter, HDR Architecture, Inc.

Richard Binning, The Haskell Company

Kevin Black, Simon Property Group

Walter Black, VidCAD by Comsys Design, LLC

Kevin R. Boyett, CSI, ASLA, Wilson Miller, Inc.

David F. Brandt, PE, FCSI, CCS, SBC Global

Dawn Bridges, Shepley Bulfinch Richardson and Abbott

John L. Brumley, General Services Administration

Kit Burns, BLRB Architects

Kevin J. Busacker, Leo A. Daly Company

Mark S. Bushhouse, Williams & Associates Architects

Mark Butler, HDR Architecture

Milton Costello, PE, CSI, CCS, ASME, MAI, Consulting Engineer
Dale H. Durham, Durham & Associates, Inc.
Jeffrey A. Elmore, Assoc. AIA, MBAJ Architecture
Paul K. Ericson, PE, CSI, IALD, Syska Hennessy Group
Joseph M. Fabregas VI, Fabregas Design Services
Jason Fairchild, USAED, Vicksburg
Vince Fallon, HDR
Rex B. “Trip” Fitch, III, PE, Naval Fac. Eng. Com., Mid-Atl., Public Works Dpt.
Russell E. Freier, HDR Engineering, Inc.
Charles A. Graham, Jr. AIA, NCARB, O’Neal, Inc.
Rick Green, RA. CSI.CCS, Wilson & Co
Bruce Gunderson, ASCG, Inc.
Michael Hall, Poss Architecture + Planning
Dennis J. Hall, FAIA, FCSI, Hall Architects
Steve Hammond, Broward County
Michael A. Hayes, CH2M Hill
Richard Hayes, SOSH Architects
Guillermo Hidalgo, URS Corp
Daylene M. Horn, Chavez-Grieves Consulting Engineers, Inc
William W. Houston, RTKL Associates Inc.
Edward L. Huell, Jr., CADD/GIS Technology Center - CST
James G. (Jerry) Jackson, Autodesk Inc.
Raymond Jenkins, Torti Gallas and Partners
Jonathan A. Johnson, US Navy Public Works Ctr.
Rodney Jones, O’Neal, Inc.
Gregory L. Jordan, Dewberry
Terry L. Jordan, Stanley Group
Mark Jurcic, CSI, MTA Bridges and Tunnels
Mark W. Kiker, HMC Architects
Carol Kleppin, Architects Hawaii
Clem S. Kuns, TBIRD Design Services Corp.

Stephen B. Lafferty, AIA, Lafferty Architecture Group LLC
Gary W. LaRose, FCSI, CCS, Dean And Dean Associates Architects, P.A.
Jared Larsen, Fanning Bard Tatum Architects Ltd.
Edward C. Lick, STV, Inc.
David Lorenzini, RA, FCSI, CCS, Architectural Resources Co.
Craig M. Lucas, TATM Associates, Inc.
Peter Madrulli, RTKL Associates, Inc.
Margaret “Peg” Manuel, AIA, WJA Design Collaborative
John Patrick McCaffrey, FCSI, CCS, AIA, John Patrick McCaffrey, Architect, PC
Chris Middaugh, Burns & McDonell
Mathew Miller, SMPC Architects
Arthur J. Montoya, Wilson & Company INC. Engineers & Architects
Greg Moon, HDR
Roger Morse, Morse Associates
Christopher Mueller, Oldcastle Precast Inc.
Dean Mueller, Lucien Lagrange & Associate, LTD
Volker Mueller, NBBJ
Guillermo A. Navas , SMACNA
Gregory A. Olsen, HDR Architecture, Inc.
Larry Allen Pace, Duke Energy
Dennis Patnode, HDR Architecture, Inc.
Cody Porter, Wilson & Co
Rachelle, R. Porter, Spectrum Engineers
John Potter, Shore Tilbe Irwin & Partners
Laureen L. Reinke, Weber Murphy Fox
Robert C. Riede, HDR Engineering
Stephen Rien, Brown & Caldwell
Obed Rodrigez, Wilson & Co
Richard Rountree, GSA, PBS R7 CIFM Group
Arturo Santiago-Rivera, GRUPO ARSARI
Brad Schiffer, AIA, TAXIS

Gary J. Schulte, Durrant
Randy Shadowen, Willdan
Zac Sharp, Wilson & Co
Eric Shotwell, Eli Lilly & Company
Antonio Silva, Wilson & Co, Inc.
Hank Sloan, PE, RLS, Wiles Mensch Corp.
John L. Smart, Lindsey & Ritter, Inc.
Dana K. (Deke) Smith, DKS Information Consulting
Stephen F. Smith, Van H. Gilbert Architect PC
Bradley A. Smith, RLA, LEED AP, EDAW I AECOM
Stephen Spangler, CADD/GIS Technology Center
Susan E. Stancik, A. Morton Thomas & Associates, Inc.
Mike Stokes, AMEC, Inc.
Joseph A. Stypka, FCSI, CCS, AIA, Murphy/Jahn
Lorilee Taylor, U.S. Army Corps of Engineers
Robert W. Teller, Phoenix Design Group, Inc.
Jason Tirone, Dekker/Perich/Sabatini
John Michael Tomaszewski, CSI, Hartman Design Group
Nancy Tromble, Johnson Controls Inc.
Chris Upshaw, Wilson & Co
Harold Urban, Fleming/Associates/Architects
Jason Vaia, Heery International, Inc
Chris Van Dyck, Greer Stafford SJCF
Rene P. Van Kersbergen, ARCADIS G&M, INC.
Jack Vest, CSI, Consulting Engineers
Lisa Vickery, GLHN
Curt Wardlow, Burns & McDonell
Dominique R. Washock, Morse Zehnter Associates
Steve Willems, Wilson & Company
Toby Wilson, CADD/GIS Technology Center
Michael V. Wright, SUNY Buffalo, Facilities Plan & Design

Todd Wyatt, Eppstein Uhen Architects
David Winslow, US Bureau of Reclamation

NCS Version 3.0/3.1 Project Committee

Chair: David A. Jordani, FAIA; Jordani Consulting Group
Vice-Chair: John Patrick McCaffrey, CSI, CCS, AIA
Ronald A. Agnew; HDR Engineering, Inc.
Jerrold Anderson; MHTN Architects, Inc.
John H. Anderson, AIA, CSI; Dietz & Company Architects Inc.
Ramon V. Baez; Intel / Jacobs Facilities
Ronald E. Baker; HDR Architecture, Inc.
William Bambeck; Christian Ideas Co.
David Barisa; Anderson Brown Higley Associates
Gary L. Beimers, CDT, CSI; McGraw-Hill Construction Information Group
David M. Benjamin; New York State Office of General Services
David P. Benscoter; HDR Architecture, Inc.
Kenneth J. Bentz; Intel Corp.
Kevin Black; Simon Property Group
James Boggs; Intel Corp.
David M. Bono; The Dewolff Partnership
Janine Boyer-Richards; Boyer Richards Services
Mark Brazee; Pahl-Pahl-Pahl Architects
Laurence W. Bunch; Corley Redfoot Zack
Chuck F. Burgess, P.E.; Environmental & Civil Engineering Services
Kit Burns; BLRB Architects
Mark S. Bushhouse; Williams & Associates, Architects
R. Mark Butler; HDR Architects, Inc.
Roderick K. Butler; Glover/Resnick & Associates, Inc.

Mark A. Carter; NJRA Architects
Milton Costello, P.E. C.C.S; Consulting Engineer
Cathleen Curtin, AIA; Construction Specifications Institute
Scott DeGaro; Trudeau/Architects
Dale H. Durham; Durham & Associates, Inc.
Steve Dyrstad; HDR Architecture, Inc.
David Fawcett; ELS Architecture
Jim Fletcher, Jr.; AEC CADCON, Inc.
Russell Freier; HDR Engineering, Inc.
Joe Y. Fuchida; Fuchida Associates, Architects
Steven Fuchs; Obelisk Architects
Alphonse Gavila; Intel Corp.
Debbi L. Gottlieb, AIA; Dietz & Company Architects
Charles A. Graham, Jr.; Fluor Daniel
Charles R. Green; Wilson Company
David R. Hague; NFPA
Dennis J. Hall, AIA, FCSI; Hall Architects
William Steven Harvey; William Steven Harvey Design
Michael A. Hayes; CH2M Hill
James D. Hillhouse; Hillhouse & Associates
David H. Horner; CADD/GIS Technology Center
Edward L. Huell, Jr.; CADD/GIS Technology Center
Steve Hutsell; U.S. Army Corps of Engineers
James G. Jackson; Autodesk, Inc.
Raymond Jenkins; Torti Gallas and Partners
Gregory L. Jordan; Dewberry & Davis, LLC
John P. Kiernan; U.S. Coast Guard
Mark W. Kiker; DMJMH+N, Inc.
Stephen B. Lafferty, AIA; O'Keefe Architects
Gary W. LaRose, CSI CCS; Dean and Dean Associates Architects, P.A.
Paul LaNigro; Jacobs

David E. Lorenzini; Architectural Resources Company
W. Edward Lowe; Burgess & Niple
Craig M. Lucas; International Academy of Design & Technology
Peg Manuel; WJA
Barrie Mathews; Softco Engineering Systems Inc.
Fred Miller; GSA
Richard Morse; Data CAD LLC
Roger Morse; Morse Associates
Jeff Moths; Forrer Business Interiors, Inc.
Dean Mueller; Lucien Lagrange & Associate, LTD
James L. Mulligan, Jr.; HDR Architecture
Guillermo A. Navas; SMACNA
Reginald Nora; Intel Corp.
E. Scott Okes, RA, CCCA; Dewberry & Davis
Gregory A. Olsen; HDR Architecture, Inc.
Robert R. Oswald; Patrick Architectural
Larry Pace; Duke Energy
Dennis Patnode; HDR
Robin J. Peter; Intel Corp.
Eric C. Quinn; Washington State Parks & Recreation Commission
Michael R. Rader; FKP Architects, Inc.
Robert C. Reide; HDR Engineering, Inc.
Rachel Rogerson; Spectrum + Bennion
Brad Schiffer; TAXIS, Architects/Planners
Eva Schocken; Dietz & Company Architects
Stephen R. Scott; Haden Inc.
Sephen Shatter; Multnomah County, Oregon
Alexander (Sandy) Shaw, National Institute of Building Sciences
Joel S. Shelton; Intel Corp.
Douglas C. Sholl; HDR
John L. Smart; Lindsey & Ritter, Inc.

Bradley A. Smith; EDAW, Inc.
Cheryl A. Smith; Cope Linder Associates
Dana K. (Deke) Smith; Army Research Laboratory
Haden D. Smith, AIA; Gunn & Smith Architects
Roydan B. Soder; Intel Corporation
Stephen Spangler; CADD/GIS Technology Center
Carl Staats, HDR Architecture, Inc.
Susan E. Stancik; A. Morton Thomas & Associates
Joseph A. Stypka, AIA, CSI, CCS; Murphy/Jahn
Michael Tardif; American Institute of Architects
Brett V. Taute; Multnomah County, Oregon
Nancy Tromble; Johnson Controls, IFM
Jens Henry Vange; Architectural Alliance
Jack Vest, AIA, CSI, CCS, CCA; Consulting Engineers
James R. Waller; Naval Facilities Engineering Command
Curt L. Wardlow; Burns & McDonnell
James Wedding; Jones & Boyd Inc.
Daniel Wells; MHTN Architects, Inc.
Scott Wikstrom; Roof Spec Inc.
James (Toby) Wilson; CADD/GIS Technology Center
William H. Work, AIA; Consulting for Architects, Inc.
Michael Wright; SUNY Buffalo, Facilities Plan & Design
Robert Yandow; Axiom International

NCS Version 2.0 Project Committee

Chair: David A. Jordani, FAIA; Jordani Consulting Group

Vice-Chair: John Patrick McCaffrey, CSI, CCS, AIA; Construction Specifier

John H. Anderson, AIA, CSI; Dietz & Company Architects Inc.

William Bambeck; Christian Ideas Co.

David Barisa; Anderson Brown Higley Associates

Gary L. Beimers, CDT, CSI; McGraw-Hill Construction Information Group

Javier Bersabe; Thornton-Tomasetti Group

Kevin Black; Simon Property Group

David M. Bono; The Dewolff Partnership

Janine Boyer-Richards; Boyer Richards Services

Mark Brazee; Pahl-Pahl-Pahl Architects

Laurence W. Bunch; Corley Redfoot Zack

Kevin J. Busacker; Leo A. Daly Company

John P. Cooney; E-B-L Engineers Inc.

Milton Costello, P.E. C.C.S.; Consulting Engineer

Cathleen Curtin, AIA; Construction Specification Institute

Scott DeGaro; Trudeau/Architects

Vijay Duggal; Port Authority of NY & NJ

Dale H. Durham; Durham & Associates, Inc.

Dagmar Epsten; The Epsten Group

Kristine K. Fallon, FAIA; Kristine Fallon Associates, Inc.

Joe Y. Fuchida; Fuchida Associates, Architects

Paul Gold, AIA; Autodesk, Inc.

Debbi L. Gottlieb, AIA; Dietz & Company Architects

Charles R. Green; Wilson Company

Dennis J. Hall, AIA, FCSI; Hall Architects

John R. Harrington, P.E.; The Austin Company

Michael A. Hayes; CH2M Hill

Paul D. Herold; U.S. Coast Guard
James G. Jackson; HDR Architecture, Inc.
Gary L. Joaquin; GLV & Associates
Richard S. Johnson; Frankfurt-Short-Bruza
Raymond Karenas, AIA, CSI; McClier Corporation
Thomas M. Kennedy; The California State University
Kevin Knippa, AIA; Avatech Solution
Stephen B. Lafferty, AIA; O’Keefe Architects
Gary W. LaRose, CSI CCS; Dean And Dean Associates Architects, P.A.
Tom Liebel, AIA; Design Collective, Inc.
David Lorenzini, FCSI, CCS; Architectural Resources Co.
W. Edward Lowe; Burgess & Niple
Craig M. Lucas; International Academy of Design & Technology
Leonard Martin; Peter Basso Associates, Inc.
Barrie Mathews; Softco Engineering Systems Inc.
Jean A. McGinn; Headquarters U.S. Army Corps of Engineers
Maria Minassian; Khatib & Alami Consolidated Engineers Co.
Jeffrey H. Morgan; Dietz & Company Architects
Richard Morse; Data CAD LLC
Roger Morse; Morse Associates
Jeff Moths; Forrer Business Interiors, Inc.
Dean Mueller; Lucien Lagrange & Associate, LTD
Guillermo A. Navas; SMACNA
E. Scott Okes, RA, CCCA; Dewberry & Davis
Robert R. Oswald; Patrick Architectural
John R. Potter; Hart Freeland Roberts
W. John Powell, AIA; PEI Partnership Architects
Victor M. Prebor; Lunz Prebor Fowler Architects
Rob Rafferty; Rafferty Rafferty Tollenfson Architects
William Rakatansky; Freeman White Inc.
Abdul–Raouf Rifai; Khatib & Alami Consolidated Engineers Co.

Brad Schiffer; TAXIS, Architects/Planners
Eva Schocken; Dietz & Company Architects
Robert Schulz; California State University
Neil Sego; Schmidt Associates
Alexander (Sandy) Shaw, National Institute of Building Sciences
Kevin M. Shertz; American Institute of Architects
Dana K. (Deke) Smith; Army Research Laboratory
Gary W. Smith; J. Hyatt Hammond Associate Inc.
Cheryl A. Smith; Cope Linder Associates
Haden D. Smith, AIA; Stauder Architecture
Ron Smith, AIA; Dick & Fritsche Design Group
Stephen Spangler; CADD/GIS Technology Center
Joseph A. Stypka, AIA, CSI, CCS; Murphy/Jahn
Michael Tardif; American Institute of Architects
Anamaria Tusa; Thornton-Tomasetti Engineers
Lynn L. Twyeffort; Sandia National Labs
Casey Upshaw; Flad & Associates
Jens Henry Vange; Architectural Alliance
Jack Vest, AIA, CSI, CCS, CCA; Consulting Engineers
James Wedding; Jones & Boyd Inc.
William Max Wells, Jr., CCS, RA; Little & Associates - Architects
Scott Wikstrom; Roof Spec Inc.
James (Toby) Wilson; CADD/GIS Technology Center
Michael Wright; SUNY Buffalo, Facilities Plan & Design

NCS Version 1.0 Project Committee

Chair: Aram H. Kailian, AIA; General Services Administration

Vice-Chair: Toby Wilson; US Army Corps of Engineers

Benjamin Adams; Social Security Administration

Norman Arendt; Mead & Hunt Inc.

David D. Barisa; Anderson Brown Higley Associated

Gary Beimers, CDT; McGraw-Hill Construction Information Group

Lane Joseph Beougher, AIA, CSI, CCC; Braun & Steidl Architects, Inc.

Robert W. Bird; Stafford King Wiese Architects

Tariq Khalil Bsharat; National Fire Sprinkler Association

Kevin Busacker; Leo A. Daly Company Christopher

G. Bushnell CSI CCS AIA; The Construction Specifications Institute

B. Robert Callori; B. Robert Callori, A.I.A.

Randall K. Cecil; R.E. Warner & Assoc.

Stuart B. Chait, Sr.; Stuart B. Chait Sr. Architect

John J. Clements, AIA; Plans & Programs Division, Facilities Department

David Commeree; Architects BBL

Wilbur A. Conyers; Boyle Engineering Corp.

Kenneth R. Crellen; Emory University

Cathleen Curtin, AIA; The Construction Specifications Institute

James M. Davidson; Texas A&M University System

Vijay Duggal

Herbert R. Duncan; The Methodist Hospital

Kristine Fallon; Kristine Fallon Associates

Roger N. Fish; Roger N. Fish, Architect

Guillermo Flores, Jr., P.E.; Architectural Consultants, Inc.

Hal Foster; NYC Human Resources Administration

Brad E. Gee; ManTech TIS Corp.

Charles R. Green, CSI, CDT; The Construction Specifications Institute

Dennis J. Hall, CSI, CCS, CCCA, AIA; The Construction Specifications Institute
Michael L. Herman; J. Albert Paquette & Associates, Inc.
Paul D. Herold; US Coast Guard
Michelle Hogg; A.M. Kinney, Inc.
Donald M. Holmes; Clapp & Holmes
Helen B. Jeffery; RTKL Associates, Inc.
Arthur Kjos; Clark Kjos Architects
Gary W. LaRose, CSI, CCS; The Construction Specifications Institute
Lisa W. Lamkin; Brown Reynolds Watford Architects
David E. Lorenzini, FCSI, CCS; Architectural Resources Company
Barrie Mathews; Softco Engineering Systems Inc.
John P. McCaffrey, CSI, CCS, AIA; The Construction Specifications Institute
Jean A. McGinn; HQUSACE CEMP-ES
Jim Miller; Ziger Snead Architects
Roger G. Morse, AIA; Morse Associates
Dean Mueller; Lucien Lagrange & Associates
Guillermo A. Navas; SMACNA
E. Scott Okes, RA, CCCA, CDT, CSI; Dewberry & Davis
Ted W. Pivovarnick; Princeton Junction Engineering, P.C.
Jeff E. Plant, CSI CDT; Salt Lake Community College
Bruce Polderman; Autodesk, Inc.
Victor M. Prebor; Lunz and Associates, Inc. Architects
Andrew J. Reed; Industrial Design Corporation
Randal J. Reifsnider, CSI, CDT The Construction Specifications Institute
Rob Riley; Sverdrup Facilities, Inc.
Huw W. Roberts, AIA; Bentley Systems, Inc.
Theresa A. Sallberg; A.M. Kinney, Inc.
Stella Wattles-Samples; CADStar Enterprises
Brad Schiffer; TAXIS
Michael Schley, AIA; FM Systems
Robert C. Schulz; California State University

Richard See; Visio Corporation
Shaun Severin; Carollo Engineers
Alexander (Sandy) Shaw; National Institute of Building Sciences
John L. Smart, P.E.; Lindsey & Ritter, Inc.
Gary W. Smith; J. Hyatt Hammond Associates, Inc.
Dana (Deke) Smith, AIA; Naval Facilities Engineering Command
James Spinola, RA, CCA; AUGOP (AutoCAD User Group of the Poconos)
Lyle M. Stone; Intergraph Corporation - Architectural Products
Joseph A. Stypka, CSI, CCS, AIA; The Construction Specifications Institute
Michael Tardif, Assoc. AIA; The American Institute of Architects
Darin Unze; Sebesta Blomberg & Associates
William K. (Casey) Upshaw, AIA; Flad & Associates
Claudia Veihl; Thistlethwaite Architectural Group
Jack Vest, P.E., CSI, CCS, CCA; The Construction Specifications Institute
John R. Weber, AIA; Architect of the Capitol
Fred R. Williamson III; Williamsons
Scott J. Windley; US Architectural Transportation Barriers Compliance Board
Kevin Wyatt; Randall Paulson Architects

△ Appendix E - (Reserved for Future Use)

This page intentionally left blank.

Appendix F - NCS Rules of Governance

September 2003, Revised March 2007.

Table of Contents

Part I - Organization

Article 1.1	Purpose	1
Article 1.2	The United States National CAD Standard®	1
Article 1.3	Scope and Limit of Responsibility	1
Article 1.4	Establishment and Authority	1
Article 1.5	Amendment or Delegation of Authority	2
Article 1.6	Contributing Organizations	4
Article 1.7	NCS Business Management Group	4
Article 1.8	Project Committee Membership	4
Article 1.9	Project Committee Officers	5
Article 1.10	Steering Committee	6
Article 1.11	Task Teams	6

Part II - NCS Development and Revision Process

Article 2.1	Overview	7
Article 2.2	Revision Cycle	8
Article 2.3	NCS Content: Fundamental Concepts vs. Prescribed Data	8
Article 2.4	NCS Content: Existing vs. New	9
Article 2.5	Ballot Item Submittal Forms	9
Article 2.6	Ballot Item Scope	10

Article 2.7	Ballot Item Submission Period.....	10
Article 2.8	Ballot Item Review Period	11
Article 2.9	Ballot Items by Petition	12
Article 2.10	Ballot Item Comment Period.....	13
Article 2.11	Comment Review and Summary Period.....	13
Article 2.12	Ballot Review and Discussion Meeting	13
Article 2.13	Ballot Preparation and Distribution Period.....	14
Article 2.14	Ballot Voting Period	14
Article 2.15	Ballot Results Preparation, Certification, and Distribution Period	14
Article 2.16	Publication.....	15
 Part III - Logistics		
Article 3.1	Ballot Quorum.....	15
Article 3.2	Meeting Quorum	15
Article 3.3	Notice	16
Article 3.4	Posting.....	16
Article 3.5	Records.....	16
Article 3.6	Meetings	16
END OF NCS RULES OF GOVERNANCE		17

PART I – ORGANIZATION

1.1 PURPOSE

The purpose of this document is to establish Rules of Governance for the United States National CAD Standard Project Committee (hereinafter the Project Committee), a voluntary membership organization of the National Institute of Building Sciences (NIBS) operating under the oversight of the NIBS Consultative Council.

1.2 THE UNITED STATES NATIONAL CAD STANDARD®

1.2a The purpose of the U.S. National CAD Standard for Architecture, Engineering and Construction (NCS) is to advance the art and science of design, construction, management, operation and maintenance of the vertical and horizontal built environment by providing a means of organizing and classifying electronic design data and thereby fostering streamlined communication among owners, designers, material suppliers, constructors, and facility managers.

1.2b The NCS is jointly published by the NIBS, the American Institute of Architects (the AIA), and the Construction Specifications Institute (CSI) in accordance with the terms of an Agreement for Publication and Distribution of the NCS (the “publication agreement”) signed by the parties. NIBS is the publisher of record of the NCS and owns the copyright in the compilation. The AIA and CSI own the copyright in their respective constituent publications. NIBS is authorized by the Agreement to act on behalf of the AIA and CSI with respect to the intellectual property rights embodied in the NCS.

1.3 SCOPE AND LIMIT OF RESPONSIBILITY

The Project Committee is responsible for the development of the content and subject matter of the NCS. The authority to manage the business affairs of the NCS is reserved solely to the parties to the publication agreement. In the execution of its duties, the Project Committee has no authority to exceed the resources made available to the Project Committee by NIBS in accordance with the terms of the publication agreement.

1.4 ESTABLISHMENT AND AUTHORITY

1.4a The Project Committee derives its authority from and shall report to the NIBS Consultative Council, through the chair of the Project Committee. The Consultative Council is

comprised of elected NIBS members, the chairs of NIBS' councils and committees, and a chair who is a member of the NIBS Board of Directors. The Consultative Council may dissolve the Project Committee at any time and upon due notice for any of the following reasons:

- completion of its assignment
- lack of funds to carry out the work
- the need for the project ceases to exist
- inactivity
- failure of the Project Committee to comply with these Rules of Governance and the Bylaws of NIBS
- upon instruction received from the NIBS Board of Directors
- other reasons deemed appropriate by the Consultative Council

1.4b Any governance authority with respect to the development of the content of the NCS not vested in the NIBS Board of Directors or the Consultative Council by the NIBS Bylaws (www.nibs.org) and not specifically vested in the Steering Committee or the officers of the Project Committee by these Rules of Governance is reserved to the Project Committee as a whole (see NCS Organization Chart appended). The Project Committee may delegate any such authority to the Steering Committee or a task team as it so chooses upon approval of a majority of Project Committee members whose effective date of membership is 84 or more calendar days prior to the date that a ballot for such delegation of authority is issued.

1.4c These Rules of Governance shall become effective upon approval of 2/3 of current Project Committee members and approval by the Consultative Council and the NIBS Board of Directors.

1.5 AMENDMENT OR DELEGATION OF AUTHORITY

1.5a This paragraph and its sub-paragraphs describe how these Rules of Governance may be amended in the future, or how the Project Committee may delegate its authority to the Steering Committee or a task team. Amendment of the NCS itself is addressed in Part II, "NCS Development and Revision Process."

1.5b Amendments to these Rules of Governance shall require the approval of a minimum of 2/3 majority from non-abstention votes cast from eligible Project Committee members whose

effective date of membership is 84 or more calendar days prior to the date the proposed amendment(s) are issued for ballot.

1.5c Proposals to amend these Rules of Governance or to delegate any authority of the Project Committee to the Steering Committee or a task team shall be submitted by written petition to the Steering Committee authored by not fewer than 10 Project Committee members, of whom no more than 2 may be employees or representatives of a single company. The Steering Committee may also draft and submit proposed amendments to the Project Committee upon the approval of 2/3 of the Steering Committee members.

1.5d The Steering Committee shall vote to endorse or not endorse any such petition within 35 calendar days of receipt of the petition. The ballot for any such petition shall be submitted to the Project Committee for a vote within 56 calendar days of the Steering Committee's action on the petition. If the Steering Committee takes no action with respect to a petition, the ballot shall be submitted to the Project Committee for a vote within 91 calendar days of receipt of the petition.

1.5e Proposals to amend these Rules of Governance may not be combined on the same ballot with proposals to delegate any authority of the Project Committee to the Steering Committee or a task team, nor shall either type of proposal be combined with any ballot to amend the NCS itself.

1.5f The ballot period for proposed amendments to these Rules of Governance or to delegate any authority of the Project Committee to the Steering Committee or a task team shall be not less than 35 calendar days.

1.5g Amendments to these Rules of Governance approved by the Project Committee, the Consultative Council and Board of Directors shall become effective on a date to be determined by the Steering Committee but no later than the start of the next NCS revision cycle that begins after the closing date for the Rules of Governance amendment ballot.

1.5h If amendments to these Rules of Governance are not approved by either the Consultative Council or the Board of Directors, the Steering Committee shall give notice of such disapproval to the Project Committee within 14 calendar days of such action, accompanied by an explanation of the reason or reasons for disapproval.

1.5i Any delegation of authority of the Project Committee to the Steering Committee or a task team shall become effective within 28 calendar days of the closing date of the ballot distributed for that purpose.

1.6 CONTRIBUTING ORGANIZATIONS

Contributing organizations are those organizations having an ownership interest in the intellectual property embodied in the NCS. The founding contributing organizations are NIBS, the AIA, and CSI. Other organizations may become contributing organizations upon the incorporation of intellectual property owned by such organizations into the NCS by approval of the Project Committee through its ballot process, and upon mutually satisfactory amendment and signature of the Agreement for Publication and Distribution of the NCS by any new contributing organization(s) and the parties to the original Agreement.

1.7 NCS BUSINESS MANAGEMENT GROUP

The NCS Business Management Group (the “Business Management Group”) is comprised of one staff member of each of the contributing organizations having an ownership interest in the NCS. The members of the Business Management Group have the limited authority to act as authorized agents of their organizations with respect to the management of the business affairs of the NCS in accordance with the terms of the Agreement for Publication and Distribution of the NCS.

1.8 PROJECT COMMITTEE MEMBERSHIP

1.8a Membership on the Project Committee is open to individuals who have knowledge of and interest in the subject matter of the NCS, including but not limited to: architects; engineers and constructors of all construction disciplines; material suppliers; construction product manufacturers; construction industry publishers; academic faculty; building owners; facility managers and operators; building users; and employees or representatives of building industry trade associations, code and standards organizations, labor organizations, professional societies, software developers, federal, state, or local government agencies, and consumer or public interest groups. The members of the Business Management Group or their designated alternates may serve as non-voting ex-officio members of the Project Committee. All other employees of the contributing organizations are not eligible to serve as volunteer or ex-officio members of the Project Committee.

1.8b Persons interested in serving on the Project Committee shall complete a Project Committee Membership Application Form and return the form to NIBS as indicated on the form. Membership shall become effective upon confirmation of receipt of the form by NIBS. Confirmation of membership shall be issued to the applicant by NIBS within 14 calendar days of receipt of the Membership Application Form.

1.8c Project Committee members shall legally obtain and have in their possession a copy of the most recent version of the NCS for the purpose of conducting the work of the Project Committee and shall provide verification of ownership with the membership application.

1.8d Project Committee members, or their sponsoring companies or organizations, shall bear the full cost of participation on the Project Committee, including purchase of the most recent version of the NCS and travel and lodging costs to attend Project Committee meetings.

1.8e Membership on the Project Committee shall continue indefinitely until such time as the member becomes inactive or chooses to resign by written notice to NIBS. Members who fail to submit a vote on any written ballot shall be considered inactive and no longer a member of the Project Committee. Persons removed from the Project Committee due to inactivity may be reinstated upon completion and submission of a new Membership Application Form.

1.8f Project Committee members shall be eligible to vote on any ballot that is issued 84 or more calendar days after the effective date of membership.

1.9 PROJECT COMMITTEE OFFICERS

1.9a The chair of the Project Committee shall be appointed by and serve at the discretion of the chair of the NIBS Consultative Council in consultation with the President of NIBS and with the concurrence of the chair of the NIBS Board of Directors, for a term concurrent with each revision cycle and expiring upon the start of the subsequent revision cycle. The chair of the Consultative Council shall consider nominations for Project Committee chair made by a nominating committee of not fewer than 5 and no more than 9 Project Committee members. Members of the nominating committee shall be appointed by and serve at the discretion of the Steering Committee.

1.9b The vice-chair of the Project Committee shall be elected by majority vote of the Project Committee immediately prior to or at the beginning of each revision cycle of the NCS for a term concurrent with that revision cycle and expiring upon the start of the subsequent revision cycle. When necessary, the vice-chair shall assume the duties of the chair and shall perform such other duties as may be assigned by the chair.

1.9c The secretary of the Project Committee shall be elected by majority vote of the Project Committee immediately prior to or at the beginning of each revision cycle of the NCS for a term concurrent with that revision cycle and expiring upon the start of the subsequent revision cycle.

1.10 STEERING COMMITTEE

1.10a The chair of the Project Committee shall appoint a Steering Committee to consist of the Project Committee chair, vice-chair, secretary, and no fewer than 5 and no more than 9 additional Project Committee members, who shall serve at the discretion of the Project Committee chair. The chair of the Project Committee shall chair the Steering Committee. The members of the Business Management Group shall serve as non-voting ex-officio members of the Steering Committee.

1.10b The Steering Committee shall develop policies and procedures to carry out the project, assist in the administration of Project Committee activities, coordinate the work of the project with other NIBS project committees, and generally serve as the governing body of the Project Committee in accordance with these Rules of Governance. The scope of responsibility of the Steering Committee shall include, but not necessarily be limited to, the format of application forms, ballot submittal forms, and ballots; methods of Project Committee communication, collaboration, and balloting; Project Committee timelines, schedules, and revision cycles; meeting venues and media; and any other responsibilities defined elsewhere in these Rules of Governance.

1.10c The Steering Committee shall be representative of the interests involved in the project. The Project Committee chair may accomplish this objective by appointing to the Steering Committee the chairs of standing and ad-hoc task teams or by some such other method as may be satisfactory to the Consultative Council and the Project Committee.

1.11 TASK TEAMS

1.11a Task teams shall be established by and serve at the discretion of the Steering Committee. The Steering Committee may establish task teams at any time and shall determine the appropriate number of members for each task team at the time of formation. The Steering Committee may remove task team members due to inactivity and appoint new task team members to fill vacancies at any time. Project Committee members may serve concurrently on the Steering Committee and no more than 3 task teams. The members of the Business Management Group or their designated alternates may serve as non-voting ex-officio members of all task teams.

1.11b The Steering Committee shall notify the Project Committee of the formation of task teams and provide for a period of not less than 28 calendar days during which Project Committee members may volunteer to serve on a task team by completing and submitting a Task Team Application Form (see Appendix). The Steering Committee shall appoint task team chairs and

task team members on the basis of their professional experience and knowledge of the specific task. The chairs of task teams may appoint to their task teams in an advisory, non-voting capacity persons who are not members of the Project Committee but who have particular expertise in the subject matter within the realm of the task team's responsibility. Such appointments shall be subject to the approval of the Steering Committee.

1.11c Standing task teams shall have as their primary responsibility oversight of a particular subset of the existing content of the NCS. The term of individual standing task team members shall be concurrent with and expire upon the completion of each revision cycle of the NCS. There shall be no limit to the number of consecutive terms a Project Committee member may serve on a standing task team. The Steering Committee may re-appoint standing task team members who have performed their duties satisfactorily without requiring the submission of a new Task Team Application Form.

1.11d Ad-hoc task teams shall be formed to investigate, explore or address specific matters. The Steering Committee shall provide each ad-hoc task team with a specific charge, timetable, and expected deliverable. Typical deliverables may include, but are not necessarily limited to, a report to the Project Committee, recommendations for addition of new or removal of existing modules of the NCS, or development of a new module of the NCS to be submitted to the Project Committee for incorporation into the NCS by ballot.

PART II – NCS DEVELOPMENT AND REVISION PROCESS

2.1 OVERVIEW

2.1a The NCS development and review process described herein is anticipated to occur on a six-month revision cycle. The actual length of revision cycles will be established at the sole discretion of the Steering Committee. A short revision cycle is intended to help foster continued revision of the NCS, and to help keep the number of ballot items on any one ballot to a reasonable number, thus enabling Project Committee members to give each ballot item due consideration. A short revision cycle also assures Project Committee members who are unable to submit ballot items by a submittal deadline that the next submittal period is only several months away.

2.1b It is not intended that all issues related to the NCS be proposed, developed, and submitted for ballot in a six month time frame. Substantial tasks such as research of new technologies,

development of new modules of the NCS, or deletion of existing modules, which will be the responsibility of ad-hoc task teams, may require more time and effort. Once such work is ready for the consideration of the Project Committee, it will be submitted in accordance with this development and revision process.

2.2 REVISION CYCLE

2.2a At the start of each revision cycle, the Steering Committee shall distribute to the Project Committee a schedule for that revision cycle, indicating calendar dates and length of time for each period. The revision cycle periods are listed below and shall be of the length of time indicated in parentheses as follows:

- Ballot Item Submission Period (56 calendar days); see Article 2.7
- Ballot Item Review Period (28 calendar days); see Article 2.8
- Ballot Item Comment Period (minimum of 28 calendar days); see Article 2.10
- Comment Review and Summary Period (14 calendar days); see Article 2.11
- Ballot Review and Discussion Meeting (2 calendar days); see Article 2.12
- Ballot Preparation and Distribution Period (maximum of 21 calendar days); see Article 2.13
- Ballot Voting Period (minimum of 28 calendar days); see Article 2.14
- Ballot Results Preparation, Certification, and Distribution Period (7 calendar days); see Article 2.15

2.2b The Steering Committee may at any time and upon 35 calendar days notice to the Project Committee, convene a meeting of the Project Committee to discuss and debate significant issues, identify subject areas in need of investigation or research, develop a list of desired ballot items, assign tasks to task teams, or otherwise conduct the work of the Project Committee and further the development of the NCS.

2.3 NCS CONTENT: FUNDAMENTAL CONCEPTS VS. PRESCRIBED DATA

2.3a The content of the NCS can be classified in one of two general categories: fundamental concepts of data organization and classification, and prescribed data that conform to those concepts. Examples of fundamental concepts include, but are not necessarily limited to, layer

name format, drawing set organization, sheet identification format, file naming format, sheet layout format, schedule layout format, drafting conventions, methodology and guidelines for terms and abbreviations, and organization and classification of symbols. Examples of prescribed data include, but are not necessarily limited to, lists of layer names, the list of discipline designators, the table of standard sheet sizes, examples of sheet identification, typical schedules, the list of terms and abbreviations, and the list and graphical depiction of symbols.

2.3b In general, changes to fundamental concepts substantially affect the body of prescribed data, or substantially alter implementation of the NCS. Changes to the prescribed data generally affect only the discrete data in question. For example, a change in the required layer name format would necessitate a complete revision of all prescribed layer names, while adding, deleting or modifying individual layer names affects only the layer names in question.

2.3c In order to assure the marketplace of the stability of the NCS, the Project Committee shall consider whether ballot items are related to fundamental concepts or are limited to prescribed data.

2.4 NCS CONTENT: EXISTING VS. NEW

2.4a The integrity of the NCS and its value to the built environment community rests, in part, on the knowledge that the existing content will not change arbitrarily with each revision cycle. The Project Committee has the power and authority to change any of the existing content of the NCS, including deleting entire modules, in order to keep pace with evolving technology or industry practices. The Project Committee also has the power and authority to add entirely new content.

2.4b In order to assure the marketplace of the stability of the NCS, the Project Committee shall consider whether ballot items are related to existing content or new content in the submission, review, debate, and balloting of all individual ballot items.

2.5 BALLOT ITEM SUBMITTAL FORMS

Standing task teams shall prepare and submit to the Steering Committee for approval Ballot Item Submittal Forms suitable for ballot items within the scope of their responsibility. If a particular format is required for submission, the Ballot Item Submittal Form shall clearly indicate the required format, or direct the author to the page or section of the NCS where the required format is indicated. All Ballot Item Submittal Forms shall be made available to all Project Committee

members at the start of each revision cycle. The forms also shall be designed to record and capture, at a minimum, the following:

- the name of the author(s) and the their sponsoring organization(s);
- the date of submittal;
- the NCS module affected;
- the NCS page and paragraph number affected;
- the exact text and/or graphical depiction of the proposed amendment, addition to, or deletion from the NCS;
- documentation of related continuity issues—other parts of the NCS that would have to change, for reasons of consistency and continuity, upon approval of the ballot item;
- whether the proposed ballot item is new content or adds to, deletes from, or amends existing content;
- whether the proposed ballot item is related to a fundamental concept or to prescribed data;
- whether approval of the ballot item is conditional upon approval of another ballot item on the same ballot;
- a brief supporting commentary or explanation for the ballot item by the author(s);
- the disposition of the submittal by the task team (approved or disapproved);
- the date of disposition by the task team.

2.6 BALLOT ITEM SCOPE

Each ballot item shall be limited to a single topic of the NCS. For example, if an author proposes to add a new discipline designator and submit a list of new layer names, new symbols, and new terms and abbreviations for that discipline, the author will prepare separate ballot items according to the topic or affected NCS module.

2.7 BALLOT ITEM SUBMISSION PERIOD

2.7a Any one or more Project Committee members, including ex-officio members, may propose to add to, delete from, or modify the NCS by preparing and submitting to the appropriate standing task team a Ballot Item Submittal Form.

2.7b Ballot items may be submitted at any time. In order to be considered for a revision cycle ballot, the ballot item must be submitted no later than the last day of the submission period. Early submissions are encouraged to allow sufficient time for revision and resubmission, if necessary.

2.7c Proposed ballot items which are not clearly within the responsibility of a standing task team shall be submitted to the Steering Committee, which may, at its sole discretion, act as the reviewing task team for that ballot item or refer the ballot item to a standing task team of its choosing for review.

2.8 BALLOT ITEM REVIEW PERIOD

2.8a Standing task teams shall review and either approve or reject proposed ballot items. Task teams may conduct deliberations via e-mail or other electronic means, but shall meet regularly as needed in person, via teleconference, via video conference, or some combination thereof to discuss, debate, and dispose of all ballot item submittals in a timely manner.

2.8b Standing task teams shall act promptly on all ballot item submittals, and must act on all submittals received by the close of a Ballot Submission Period. Ballot item submittals or re-submittals received after the close of a Ballot Submission Period shall be reviewed and acted upon by the responsible task team for the next revision cycle.

2.8c Standing task teams shall review all ballot item submittals for both conformance to the ballot item submittal requirements and the merits of the issue proposed in the submittal. The task team may, at its sole discretion, exercise its expert judgment in determining whether the proposed change in the NCS is appropriate to, is consistent with the purpose of, and enhances the body of knowledge embodied in the NCS; whether the proposed ballot item is related to fundamental concepts or prescribed data; and whether the ballot item modifies existing content or adds new content. Task teams shall endeavor to assist and cooperate with ballot item submittal authors to put proposed ballot items into proper form, though the primary responsibility for properly preparing ballot items shall rest with the authors.

2.8d Standing task teams shall forward promptly to the Steering Committee for inclusion in an upcoming ballot all ballot item submittals approved by simple majority of the task team members. A simple majority shall consist of more than 50 percent of the non-abstention voting members. Ballot items that do not receive approval from a simple majority of the task team members shall be rejected by the task team.

2.8e Standing task teams shall return to the authors all ballot item submittals rejected by the task team, accompanied by a written explanation of the reasons for disapproval. The task team may advise the authors how to revise the submittal to increase the likelihood of approval upon resubmission. Such advice, however, shall not be construed as a guarantee of approval upon resubmission.

2.8f Ballot item submittals may be submitted for a task team's consideration no more than three times in any one revision cycle.

2.8g All ballot item submittals approved by a task team shall be made available for review and comment by all Project Committee members by the start of the Ballot Item Comment Period.

2.8h All ballot item submittals rejected by a task team, accompanied by the written explanation of the reasons for disapproval, shall be made available separately for review and comment by all Project Committee members by the start of the Ballot Item Comment Period.

2.9 BALLOT ITEMS BY PETITION

2.9a Ballot item submittals that have been rejected by a task team may be forwarded to the Steering Committee for inclusion in an upcoming ballot by petition authored by no fewer than 10 eligible Project Committee members, of whom no more than 2 may be employees or representatives of a single company.

Δ 2.9b Ballot items may be submitted by petition at any time. All ballot items submitted by petition must be received by the Steering Committee no later than the close of the Ballot Submission Period in order to be included in the ballot for that revision cycle.

2.9c All ballot items submitted by petition shall be made available for review and comment by all Project Committee members in their original, unaltered form by the start of the Ballot Item Review and Comment Period.

2.9d The Steering Committee shall review all ballot items submitted by petition for conformance to the ballot item submittal requirements, but may not exercise its judgment with respect to the merits of the issue proposed in the submittal. The Steering Committee may, at its sole discretion, disapprove any ballot item submitted by petition that does not conform to the ballot item submittal requirements or whose intent or proposed impact on the NCS is unclear.

2.9e Ballot items submitted by petition that are not approved shall be returned promptly to the authors by the Steering Committee accompanied by a written explanation of the reasons for

disapproval. The Steering Committee may advise the authors how to revise the submittal to increase the likelihood of approval upon resubmission. Such advice, however, shall not be construed as a guarantee of approval upon resubmission. Revisions require the concurrence of ten original authors.

2.9f The action of the Steering Committee with respect to any ballot items submitted by petition shall be made available for examination and review by all Project Committee members by the start of the Ballot Item Review and Comment Period.

2.9g Task teams that have disapproved a ballot item that is later submitted by petition may append a brief opposing commentary to the ballot item submittal.

2.10 BALLOT ITEM COMMENT PERIOD

Project Committee members may review and comment in writing on any ballot item approved by a task team or submitted by petition. The ballot item comment period shall be a minimum of 28 calendar days.

2.11 COMMENT REVIEW AND SUMMARY PERIOD

2.11a Standing task teams shall review the comments of Project Committee members for ballot items within their jurisdiction and prepare a written summary of the comments, both pro and con, to accompany the ballot item on the ballot. The Steering Committee shall perform or delegate this task with respect to ballot items received by petition.

2.11b Following comment review, standing task teams may confer with the authors of any ballot item and by mutual agreement modify a proposed ballot item in consideration of the comments made by Project Committee members.

2.12 BALLOT REVIEW AND DISCUSSION MEETING

2.12a The Project Committee shall meet to review, discuss, and debate all ballot items and comment summaries. The Project Committee may also review, discuss, and debate rejected ballot item submittals, though such discussion shall be for the limited purpose of airing issues related to rejected ballot items, after which the authors may consider re-submission in a subsequent revision cycle.

2.12b Following the review and discussion meeting, standing task teams may confer with the authors of any ballot item and by mutual agreement modify a proposed ballot item in

consideration of the comments made by Project Committee members. The written summary of comments to accompany each ballot item shall be amended by the Standing Task Teams to provide a summary explanation of the modifications made to any ballot item.

2.13 BALLOT PREPARATION AND DISTRIBUTION PERIOD

2.13a The Steering Committee shall direct and oversee the compilation of all ballot items and ballot item comment summaries by the task teams. The compiled ballot shall be made available to the Project Committee no more than 21 calendar days following the Project Committee Ballot Review and Discussion Meeting.

2.13b The Steering Committee shall provide a list of eligible voters, including their contact information, to the Project Committee prior to the Ballot Item Review period.

2.14 BALLOT VOTING PERIOD

The ballot voting period shall begin no more than 21 calendar days after the Project Committee Ballot Review and Discussion Meeting and shall be at least 28 calendar days in length.

2.15 BALLOT RESULTS PREPARATION, CERTIFICATION, AND DISTRIBUTION PERIOD

2.15a Ballot results shall be tallied by NIBS and reported to the Steering Committee. The report shall include verification of the eligibility of voters and a tally of votes for each ballot item.

2.15b The Steering Committee shall certify the ballot results prepared by NIBS. The Steering Committee shall review the report of eligibility of voters and may nullify any ballot submitted by any individual not eligible to vote on that ballot in accordance with these Rules of Governance.

2.15c Following certification of the ballot results, the Steering Committee shall review the scope of revisions to the NCS resulting from the ballot and all previous ballots since the last major revision, and together with the NCS Business Management Group shall determine whether all revisions to date constitute a “major revision” of the NCS, necessitating publishing of a new version, or whether the latest ballot results may be issued as an “interim upgrade,” for which a self-contained update should be issued. The Steering Committee is encouraged to seek the advice and guidance of the Project Committee in making this determination.

2.16 PUBLICATION

2.16a NIBS shall publish new versions of the NCS within 182 calendar days of the certification of the ballot results by the Steering Committee, or shall provide written notice to the Project Committee explaining why additional time is needed.

2.16b NIBS shall publish self-contained updates within 91 calendar days of the certification of the ballot results by the Steering Committee, or shall provide written notice to the Project Committee explaining why additional time is needed. Posting of interim updates as self-contained downloadable files on the NCS Web site, with notification of their availability to Project Committee members and registered customers, shall be deemed as satisfying this requirement for publication.

PART III - LOGISTICS

Δ 3.1 BALLOT QUORUM

Individual ballot items shall be approved and become effective upon approval of 2/3 of non-abstention ballots cast.

3.2 MEETING QUORUM

3.2a The quorum for any meeting of the Project Committee during which any vote is taken shall be 1/2 of the eligible Project Committee members.

3.2b The quorum for any meeting of the Steering Committee, standing task teams, or ad-hoc task teams during which any vote is taken shall be 2/3 of the eligible members of the committee or task team.

3.2c A meeting shall be considered to have a quorum whether the members attend in person at a single location, attend in person at multiple locations, or participate individually by remote means, provided that participants attending at multiple locations or participating individually by remote means have full access to all documents and information presented, are able to participate fully in the meeting, and are able to cast votes on any matter brought to the floor for consideration.

3.3 NOTICE

Any requirement for notice as specified herein shall be deemed satisfactory if made by e-mail to all Project Committee members and to all persons to whom notice is due, or by some other electronic means that is available to all persons to whom notice is due.

3.4 POSTING

Any requirement for making documents or information available as specified herein shall be deemed satisfactory if such documents are posted to a Web site accessible to all persons entitled to such access and accompanied by proper notice of the posting to all such persons, or by some other electronic means that is available to all persons entitled to such access.

3.5 RECORDS

The Project Committee, the Steering Committee and every task team, shall organize, keep accurate records of, and make available to the entire Project Committee all written matter generated by the committee or task team, and will work with assigned staff as appropriate in the fulfillment of their responsibilities. The Secretary of the Project Committee, and the secretary of each task team, who shall be appointed by the chair of each task team, shall be responsible for fulfilling this obligation. The records to be maintained shall include, but not necessarily be limited to: agendas and minutes of all scheduled meetings; voting records of all ballots or other actions taken; attendance at all meetings, including visitors; correspondence, including meeting notices; reports and resolutions; and memoranda summarizing significant verbal communications, including instructions from the Consultative Council or the Board of Directors. All such records shall be available and open for inspection by members of the Project Committee; authorized staff of the contributing organizations; members of the Consultative Council and the Board of Directors; and any other persons as may from time to time be expressly authorized by the chair of the Consultative Council or the Board of Directors.

3.6 MEETINGS

3.6a The chair of the Project Committee shall give notice of and prepare and distribute an agenda for all upcoming Project Committee meetings a minimum of 35 calendar days in advance of any meeting.

3.6b The chairs of the Steering Committee and all standing and ad-hoc task teams shall give notice of and prepare and distribute an agenda to the entire Project Committee for all upcoming meetings a minimum of 7 calendar days in advance of any meeting.

3.6c Meetings of the Steering Committee shall be open to the public. Provisions shall be made to enable Project Committee members to participate by remote means. The chair of the Steering Committee may, at the chair's sole discretion, limit discussion at the meeting to Steering Committee members. Only Steering Committee members will be permitted to vote on matters brought before the Committee.

3.6d Standing or ad-hoc task team meetings shall be open to the public. Provisions shall be made to enable Project Committee members to participate by remote means. The chair of the task team may, at the chair's sole discretion, limit discussion at the meetings to task team members. Only task team members will be permitted to vote on matters brought before the task team.

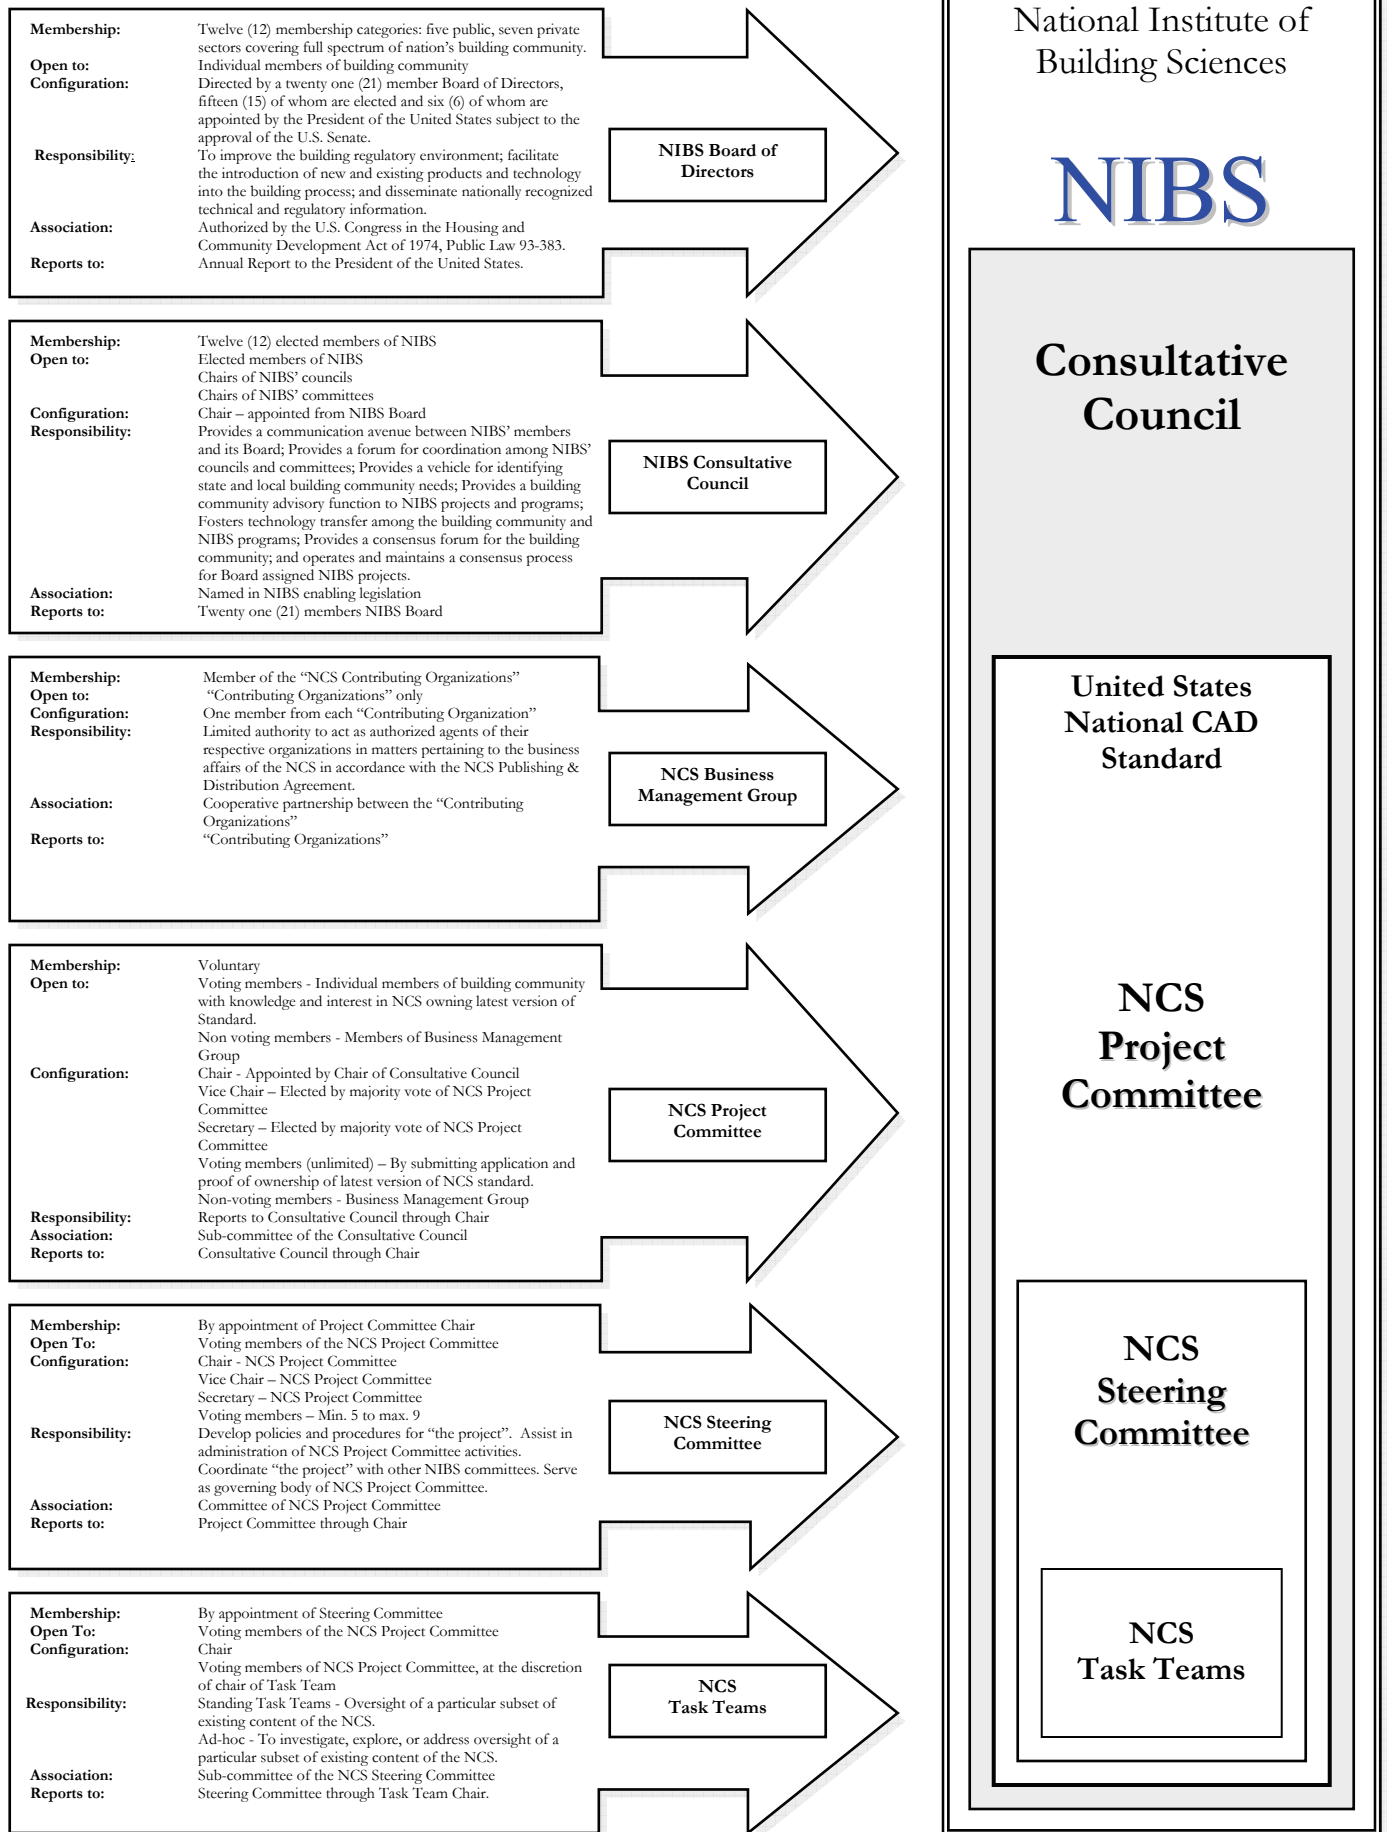
3.6e It is contemplated that discussion may take place among the Steering Committee or standing or ad-hoc task teams via e-mail listserv or other electronic means. Any Project Committee member who desires to have access to any listserv or other electronic means of communication established for any committee or task team of the Project Committee shall be provided with such access upon request.

3.6f All documents circulated among the members of any subcommittee or task team of the Project Committee shall be made available to all Project Committee members at the same time and via the same means they are made available to the members of the respective task team.

END OF NCS RULES OF GOVERNANCE

This page intentionally left blank.

NCS ORGANIZATIONAL CHART



This page intentionally left blank.

Appendix G - Facility Information Council Board

Chairman

Dana “Deke” K. Smith, RA, Chief Architect, I&E Domain, DUSD, (I&E) Business Transformation Directorate, 400 Army Navy Drive, Suite 206, Arlington, VA 22202-4704, Ph: (703) 604-5776-7959, Fax: (703) 604-5934, Email: deke@dksic.net

Vice Chairman

David A. Jordani, FAIA, President, Jordani Consulting Group, 12 South Sixth Street, Minneapolis, MN 55402, Ph: (612) 333-9222, Fax: (612) 333-9210, Email: djordani@jordani.com

Gregory B. Beacher, PhD, PE, University of Maryland, Department of Civil Engineering, College Park, MD 20742, Ph: (703) 803-2980, Fax: (703) 803-3732, Email: gbaecher@eng.umd.edu

Gary Beimers, CDT, FCSI, 2020 Palmerton Court NE, Grand Rapids, MI 49505, Ph: (616) 363-2351, Fax: (616) 373-2351, Email: gbeimers@comcast.net

Dennis M. Bradshaw, Executive Director, SMACNA, P. O. Box 221230, Chantilly, VA 22022-1230, Ph: (703) 803-2980, Fax: (703) 803-3732, Email: dbradshaw@smacna.org

Dianne E. Davis, Director, Visualization Services, AEC Infosystems, Inc, One Village Square, Suite 135, Baltimore, MD 21210, Ph: (410) 435-3600, Fax: (410) 435-4776, Email: d.davis@aecinfosystems.com

Roger J. Grant, Director, Technical Services and Development, Construction Specifications Institute, 99 Canal Center Plaza, Suite 300, Alexandria, VA 22314, Ph: (703) 706-4740, Fax: (703) 684-0464, Email: rgrant@csinet.org

Francois Grobler, PhD, Principal Investigator – Civil Engineer, USCERL, Engineering Process Branch, CEERD-CF-N, 2902 Newark Drive, Box 9005, Champagne, IL 61826-9005, Ph: (217) 373-6723, Fax: (217) 373-6724, Email: francois.grobler@erdc.usace.army.mil

Robert J. Hitchcock, PhD, Staff Research Associate, Lawrence Berkeley National Laboratory/Bldg Technologies Dept., 901 D Street, SW, #950, Washington, DC 20024, Ph: (202) 646-7959, Fax: (202) 646-7800, Email: rjhitchcock@lbl.gov

Christopher S. Monek, Senior Executive Director, Market Services & Intl. Affairs, The Associated General Contractors of America, 2300 Wilson Boulevard, Suite 400, Arlington, VA 22201, Ph: (703) 837-5323, Fax: (703) 837-5406, Email: monekc@agc.org

Kent Reed, PhD, Leader, Computer Integration Construction Group, National Institute of Standards and Technology, 100 Bureau Drive, Stop 8630, BR-B306, Gaithersburg, MD 20899, Ph: (301) 975-5852, Fax: (301) 975-5433, Email: kent.reed@nist.gov

Huw W. Roberts, AIA, Product Manager, Architecture & Building Engineering Products, Bentley Systems, Inc., 690 Pennsylvania Drive, Exton, PA 19341-1136, Ph: (610) 458-2705, Fax: (610) 458-1060, Email: huw.roberts@bentley.com

Richard A. See, Program Manager-Advanced Products, Microsoft Business Tools Division, 2211 Elliott Avenue, Seattle, WA 98121, Ph: (425) 705-9298, Fax: (425) 936-7329, Email: richsee@microsoft.com

Aaron Titus, Technical Program Manager, Construction Specifications Institute, 99 Canal Center Plaza, Suite 300, Alexandria, VA 22314, Ph: (703) 706-4750, Fax: (703) 684-0465, Email: atitus@cisnet.org

John R. Weber, AIA, Head, Technical Support Section, Architect of the Capitol, Ford HOB, 2nd and D Street, SW, Washington, DC 20515, Ph: (202) 225-5983, Fax: (202) 226-1981, Email: jweber@aoc.gov

James (Toby) Wilson, CEWES-IM-DA, CADD/GIS Technology Center for Facilities, Infrastructure, and Environment, 3909 Hall Ferry Road, Vicksburg, MS 39180-6199, Ph: (601) 634-3604, Fax: (601) 634-4584, Email: wilsonj@wes.army.mil

Appendix H - Implementation

Implementation of United States National CAD Standard®

We are very interested in understanding the degree to which purchasers of the NCS are actually implementing the Standard. We would greatly appreciate your taking the time to complete the following form and returning to us. You are also encouraged to join the project committee and participate in the continued development of the NCS. You can complete a membership application form online: www.nationalcadstandard.org.

Please e-mail or fax completed form to:
NCS Project Manager
National Institute of Building Sciences
1090 Vermont Avenue, NW, Suite 700
Washington, DC 20005-4905
Fax: (202) 289-1092
dfernandez@nibs.org

NCS Implementation Form

Name:

Organization:

Address:

Phone/Email:

Modules Included:

Layer Guidelines:	Full Implementation	Partial Implementation (please specify):

Drawing Set Organization:	Full Implementation	Partial Implementation (please specify):

Sheet Organization:	Full Implementation	Partial Implementation (please specify):

Schedules:	Full Implementation	Partial Implementation (please specify):

Drafting Conventions:	Full Implementation	Partial Implementation (please specify):

Terms and Abbreviations:	Full Implementation	Partial Implementation (please specify):

Symbols:	Full Implementation	Partial Implementation (please specify):

Notations:	Full Implementation	Partial Implementation (please specify):

Code Conventions:	Full Implementation	Partial Implementation (please specify):

Plotting Guidelines:	Full Implementation	Partial Implementation (please specify):

Comments/Problems: